


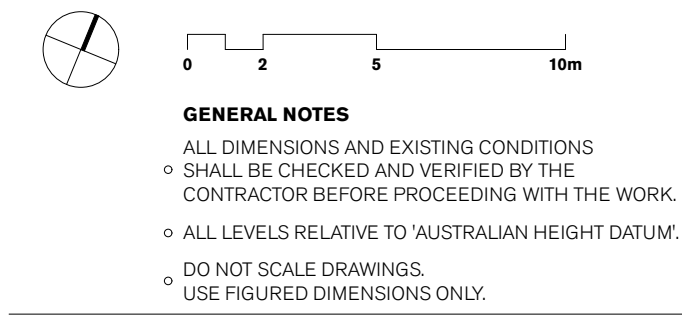

Legend	
	PS401 Homebase Unit
	PS501 Library Unit
	PS502 Special Programs Unit
	PS503 Communal Hall Unit
	PS504 COLA
	PS601 Administration Unit
	PS602 Staff Unit
	PS604 Canteen
	PS613 OSHC
	PS605 Storage Unit
	Pre-School Unit
	Wet Areas
	Circulation
	External Circulation
	Services

03	28/4/20	SSDA Submission	CD	
02	17/4/20	SSDA Submission	CD	
01	9/4/20	For 70% Schematic Design	IL	
A	1/4/20	For 70% Schematic Design	CD	
rev	date	name	by	chk

fjmt studio architecture interiors landscape urban community
sydney melbourne uk
Level 5, 70 King Street t +61 2 9251 7077 w fjmtstudio.com

project

Darlington Public School
Golden Grove Street
Darlington NSW 2008

title
General Arrangement Plans
Lower Ground Plan - S2

scale	1:200 @ A1 - 1:400 @ A3	first issued	1/4/20
project code	sheet no.	revision	
DTPS	2050	03	

GENERAL NOTES

- ALL DIMENSIONS AND EXISTING CONDITIONS SHALL BE CHECKED AND VERIFIED BY THE CONTRACTOR BEFORE PROCEEDING WITH THE WORK.
- ALL LEVELS RELATIVE TO AUSTRALIAN HEIGHT DATUM.
- DO NOT SCALE DRAWINGS.
- USE FIGURED DIMENSIONS ONLY.

Legend

- PS401 Homebase Unit
- PS501 Library Unit
- PS502 Special Programs Unit
- PS503 Communal Hall Unit
- PS504 COLA
- PS601 Administration Unit
- PS602 Staff Unit
- PS604 Canteen
- PS613 OSHC
- PS605 Storage Unit
- Pre-School Unit
- Wet Areas
- Circulation
- External Circulation
- Services

03	28/4/20	SSDA Submission	CD
02	17/4/20	SSDA Submission	CD
01	9/4/20	For 70% Schematic Design	IL
A	1/4/20	For 70% Schematic Design	CD
rev	date	name	by chk

fjmt studio architecture interiors landscape urban community
sydney melbourne uk
Level 5, 70 King Street t +61 2 9251 7077 w fjmtstudio.com

fjmt

project
Darlington Public School
Golden Grove Street
Darlington NSW 2008

title
General Arrangement Plans
Upper Ground Plan - S2

scale	1:200 @ A1 - 1:400 @ A3	first issued	1/4/20
project code	sheet no.	revision	
DTPS	2051	03	



GENERAL NOTES

- ALL DIMENSIONS AND EXISTING CONDITIONS SHALL BE CHECKED AND VERIFIED BY THE CONTRACTOR BEFORE PROCEEDING WITH THE WORK.
- ALL LEVELS RELATIVE TO 'AUSTRALIAN HEIGHT DATUM'.
- DO NOT SCALE DRAWINGS.
- USE FIGURED DIMENSIONS ONLY.

Legend

- PS401 Homebase Unit
- PS501 Library Unit
- PS502 Special Programs Unit
- PS503 Communal Hall Unit
- PS504 COLA
- PS601 Administration Unit
- PS602 Staff Unit
- PS604 Canteen
- PS613 OSHC
- PS605 Storage Unit
- Pre-School Unit
- Wet Areas
- Circulation
- External Circulation
- Services

03	28/4/20	SSDA Submission	CD	
02	17/4/20	SSDA Submission	CD	
01	9/4/20	For 70% Schematic Design	IL	
A	1/4/20	For 70% Schematic Design	CD	
rev	date	name	by	chk

fjmt studio architecture interiors landscape urban community
sydney melbourne uk
Level 5, 70 King Street t +61 2 9251 7077 w fjmtstudio.com

project
Darlington Public School
Golden Grove Street
Darlington NSW 2008

title
General Arrangement Plans
Level 1 Plan - S2

scale	1:200 @ A1 - 1:400 @ A3	first issued	1/4/20
-------	-------------------------	--------------	--------

project code	sheet no.	revision
--------------	-----------	----------

DTPS **2052** **03**



GENERAL NOTES

- ALL DIMENSIONS AND EXISTING CONDITIONS SHALL BE CHECKED AND VERIFIED BY THE CONTRACTOR BEFORE PROCEEDING WITH THE WORK.
- ALL LEVELS RELATIVE TO AUSTRALIAN HEIGHT DATUM.
- DO NOT SCALE DRAWINGS.
- USE FIGURED DIMENSIONS ONLY.

- Legend
- PS401 Homebase Unit
 - PS501 Library Unit
 - PS502 Special Programs Unit
 - PS503 Communal Hall Unit
 - PS504 COLA
 - PS601 Administration Unit
 - PS602 Staff Unit
 - PS604 Canteen
 - PS613 OSHC
 - PS605 Storage Unit
 - Pre-School Unit
 - Wet Areas
 - Circulation
 - External Circulation
 - Services

03	28/4/20	SSDA Submission	CD
02	17/4/20	SSDA Submission	CD
01	9/4/20	For 70% Schematic Design	IL
A	1/4/20	For 70% Schematic Design	CD
rev	date	name	by chk

fjmt studio architecture interiors landscape urban community
sydney melbourne uk
Level 5, 70 King Street • +61 2 9251 7077 • fjmtstudio.com



project
Darlington Public School
Golden Grove Street
Darlington NSW 2008

title
General Arrangement Plans
Level 2 Plan - S2

scale	1:200 @ A1 - 1:400 @ A3	first issued	1/4/20
project code	sheet no.	revision	
DTPS	2053	03	

02

04

06

08

10

10m

GENERAL NOTES

- ALL DIMENSIONS AND EXISTING CONDITIONS SHALL BE CHECKED AND VERIFIED BY THE CONTRACTOR BEFORE PROCEEDING WITH THE WORK.
- ALL LEVELS RELATIVE TO 'AUSTRALIAN HEIGHT DATUM'.
- DO NOT SCALE DRAWINGS.
- USE FIGURED DIMENSIONS ONLY.

- Legend
- PS401 Homebase Unit
 - PS501 Library Unit
 - PS502 Special Programs Unit
 - PS503 Communal Hall Unit
 - PS504 COLA
 - PS601 Administration Unit
 - PS602 Staff Unit
 - PS604 Canteen
 - PS613 OSHC
 - PS605 Storage Unit
 - Pre-School Unit
 - Wet Areas
 - Circulation
 - External Circulation
 - Services

03	28/4/20	SSDA Submission	CD
02	17/4/20	SSDA Submission	CD
01	9/4/20	For 70% Schematic Design	IL
A	1/4/20	For 70% Schematic Design	CD
rev	date	name	by chk

fnst studio architecture interiors landscape urban community
sydney melbourne uk
Level 5, 70 King Street t +61 2 9251 7077 w fnfstudio.com



project
Darlington Public School
Golden Grove Street
Darlington NSW 2008

title
General Arrangement Plans
Roof Plan - S2

scale	1:200 @ A1 - 1:400 @ A3	first issued	1/4/20
project code	sheet no.	revision	
DTPS	2054		03

 DEMOLITION

STEEL ROAD
MESH ABOVE
BIKE PARKING
ENTRY

ABERCROMBIE STREET

fjmt studio architecture interiors landscape urban community
sydney melbourne uk
Level 5, 70 King Street t +61 2 9251 7077 w fjmtstudio.com

title
Demolition Plan - SSDA
Demolition Plan - SSDA

scale	1:200 @ A1	first issued	17/4/20
project code	sheet no.	revision	
DTPS	2101	02	

020510

0

2

5

10m

GENERAL NOTES

- ALL DIMENSIONS AND EXISTING CONDITIONS SHALL BE CHECKED AND VERIFIED BY THE CONTRACTOR BEFORE PROCEEDING WITH THE WORK.
- ALL LEVELS RELATIVE TO 'AUSTRALIAN HEIGHT DATUM'.
- DO NOT SCALE DRAWINGS.
- USE FIGURED DIMENSIONS ONLY.

Legend

FT01 New dark-coloured face-brick with recessed aluminium glazing

FT02 New light coloured face-brick

FT03 Perforated Brickwork to match adjacent brick type

FT04 New face-brick to match FT02 with aluminium framed recessed glazing

FT05 metal mesh / perforated facade

FT06 New dark coloured face brick with aluminium framed glazing system

FT07 Metal mesh with blockwork wall behind


FT08 Aluminium framed glazing system with prefinished FC cladding

FT09 Aluminium framed glazing in recessed FT01 brickwork


FT10 New light coloured face brick with recessed aluminium framed windows



1 ELEVATION Golden Grove St Elevation 1:200

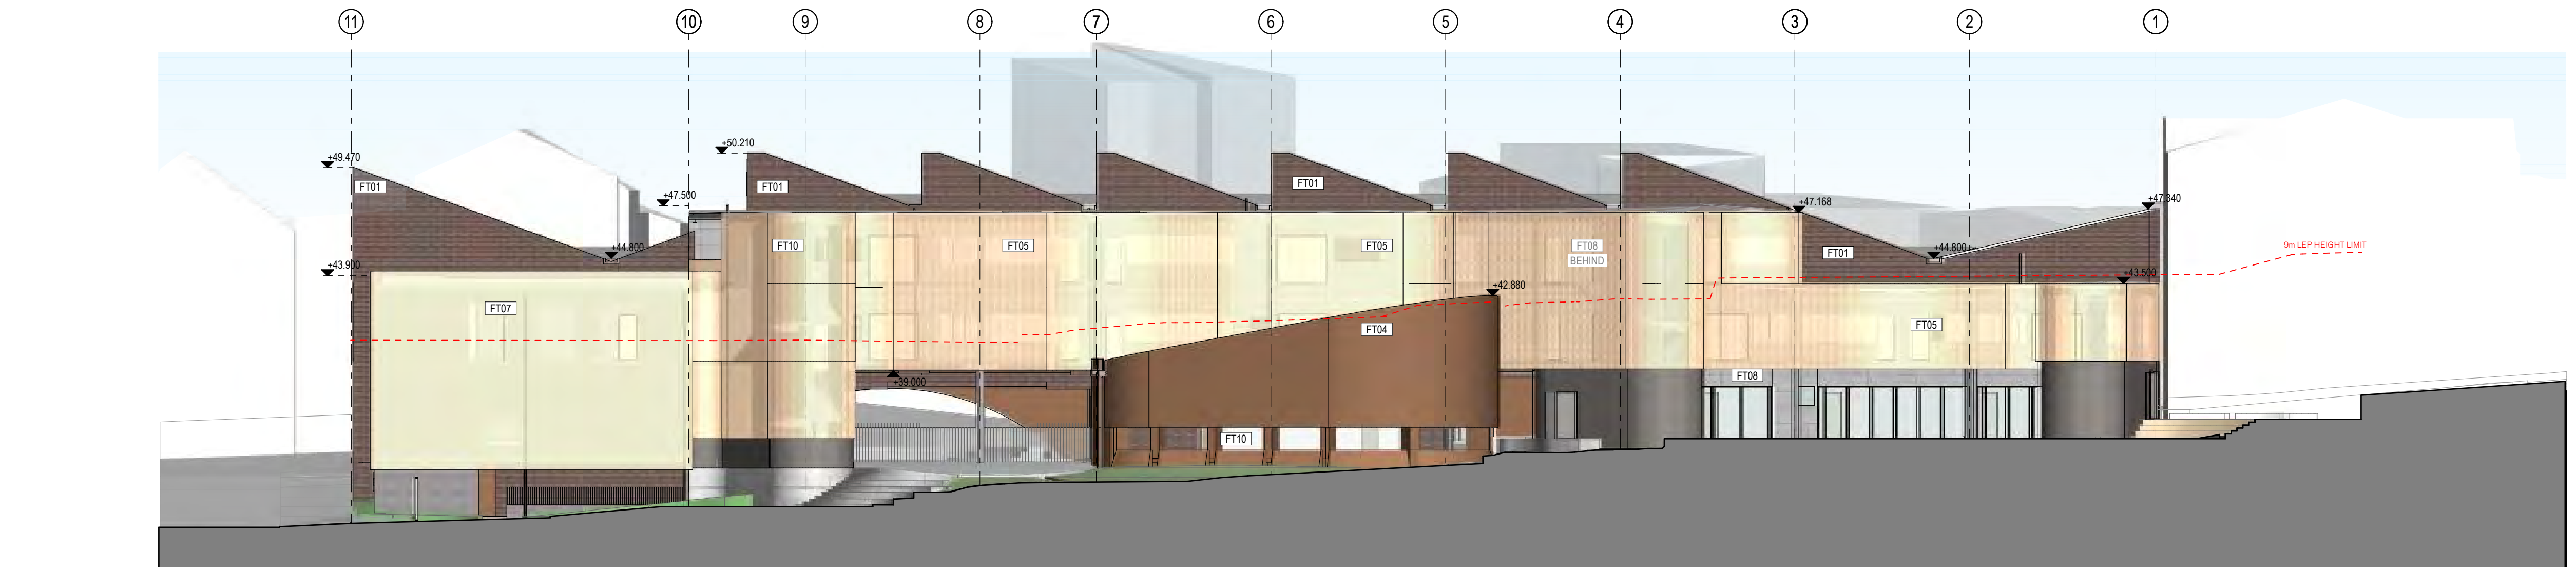

2 ELEVATION Play Area Elevation 1:200

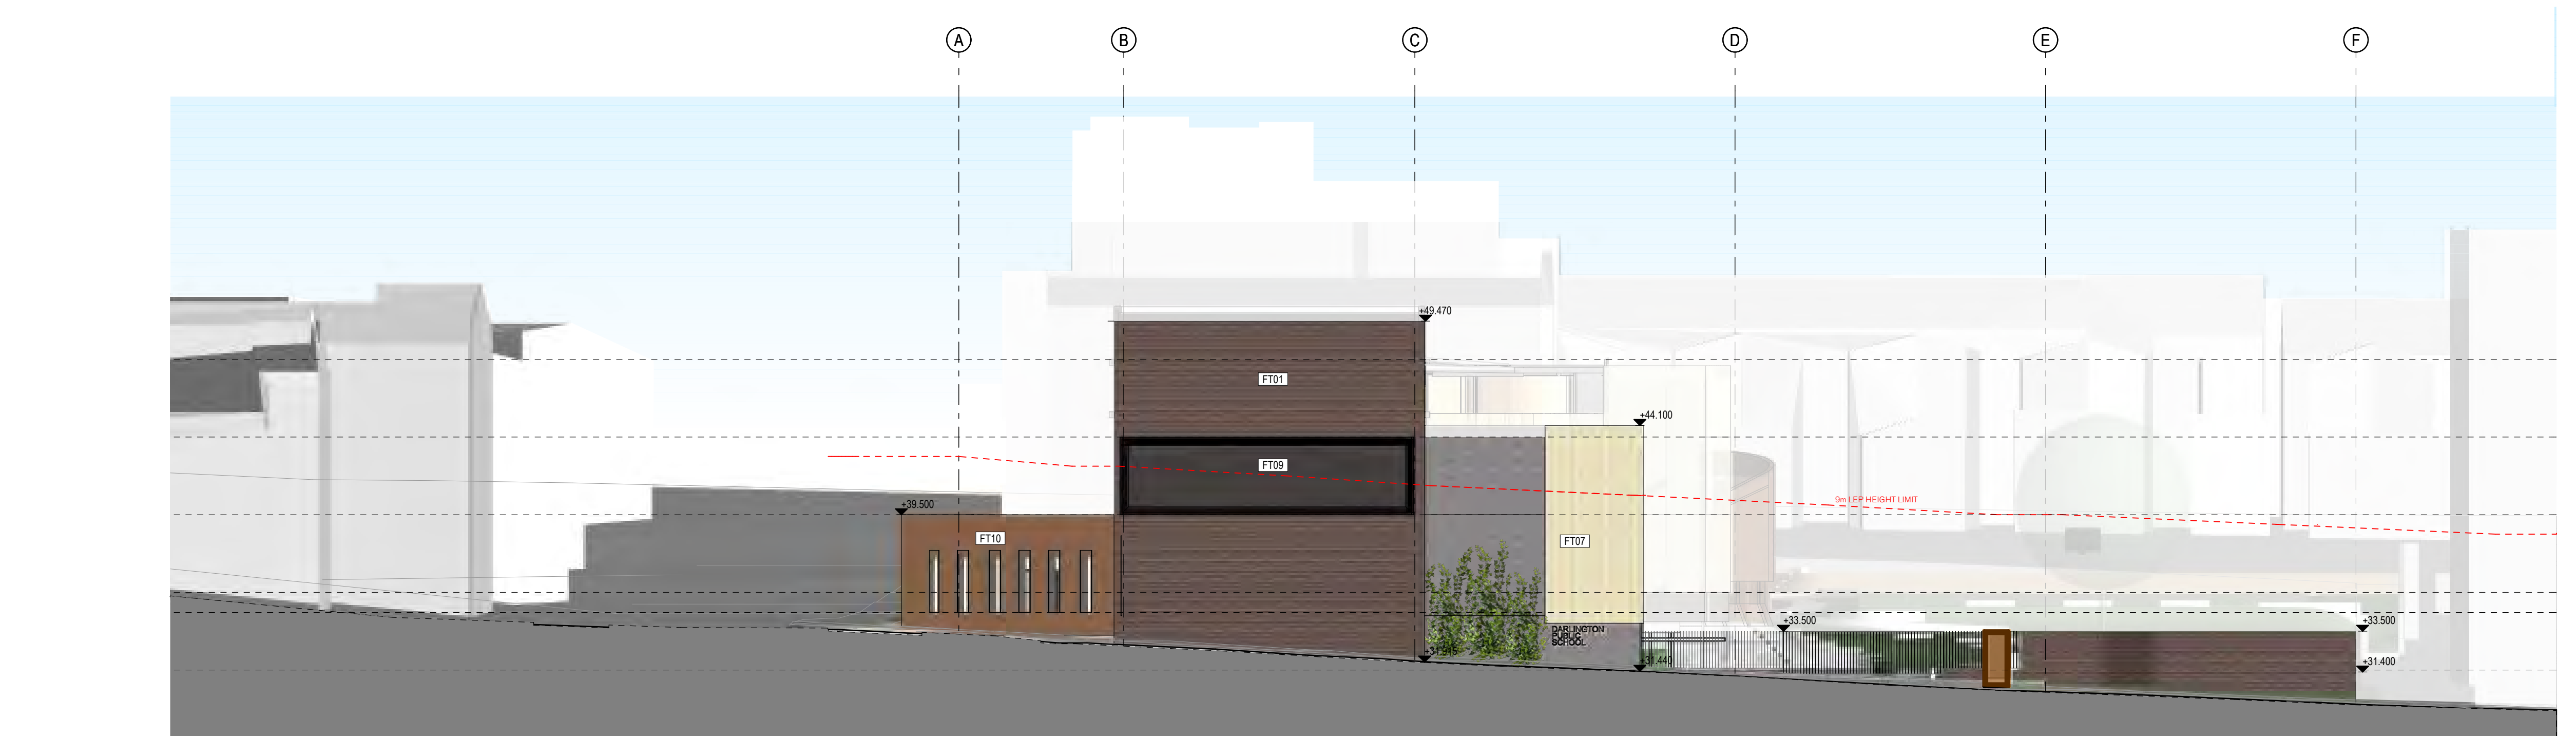

3 ELEVATION Abercrombie St Elevation 1:200

03	28/4/20	SSDA Submission	CD
02	17/4/20	SSDA Submission	CD
01	9/4/20	For 70% Schematic Design	IL
A	1/4/20	For 70% Schematic Design	CD
rev	date	name	by

fjmt studio architecture interiors landscape urban community
sydney melbourne uk
Level 5, 70 King Street • +61 2 9251 7077 • fjmtstudio.com



project
Darlington Public School
Golden Grove Street
Darlington NSW 2008

title
Elevations - 1:200
Elevations - 1:200

scale	1:200 @ A1	first issued	1/4/20
project code	sheet no.	revision	
DTPS	3200	03	

020510m

GENERAL NOTES


ALL DIMENSIONS AND EXISTING CONDITIONS SHALL BE CHECKED AND VERIFIED BY THE CONTRACTOR BEFORE PROCEEDING WITH THE WORK.

ALL LEVELS RELATIVE TO AUSTRALIAN HEIGHT DATUM.


DO NOT SCALE DRAWINGS.

USE FIGURED DIMENSIONS ONLY.


legend

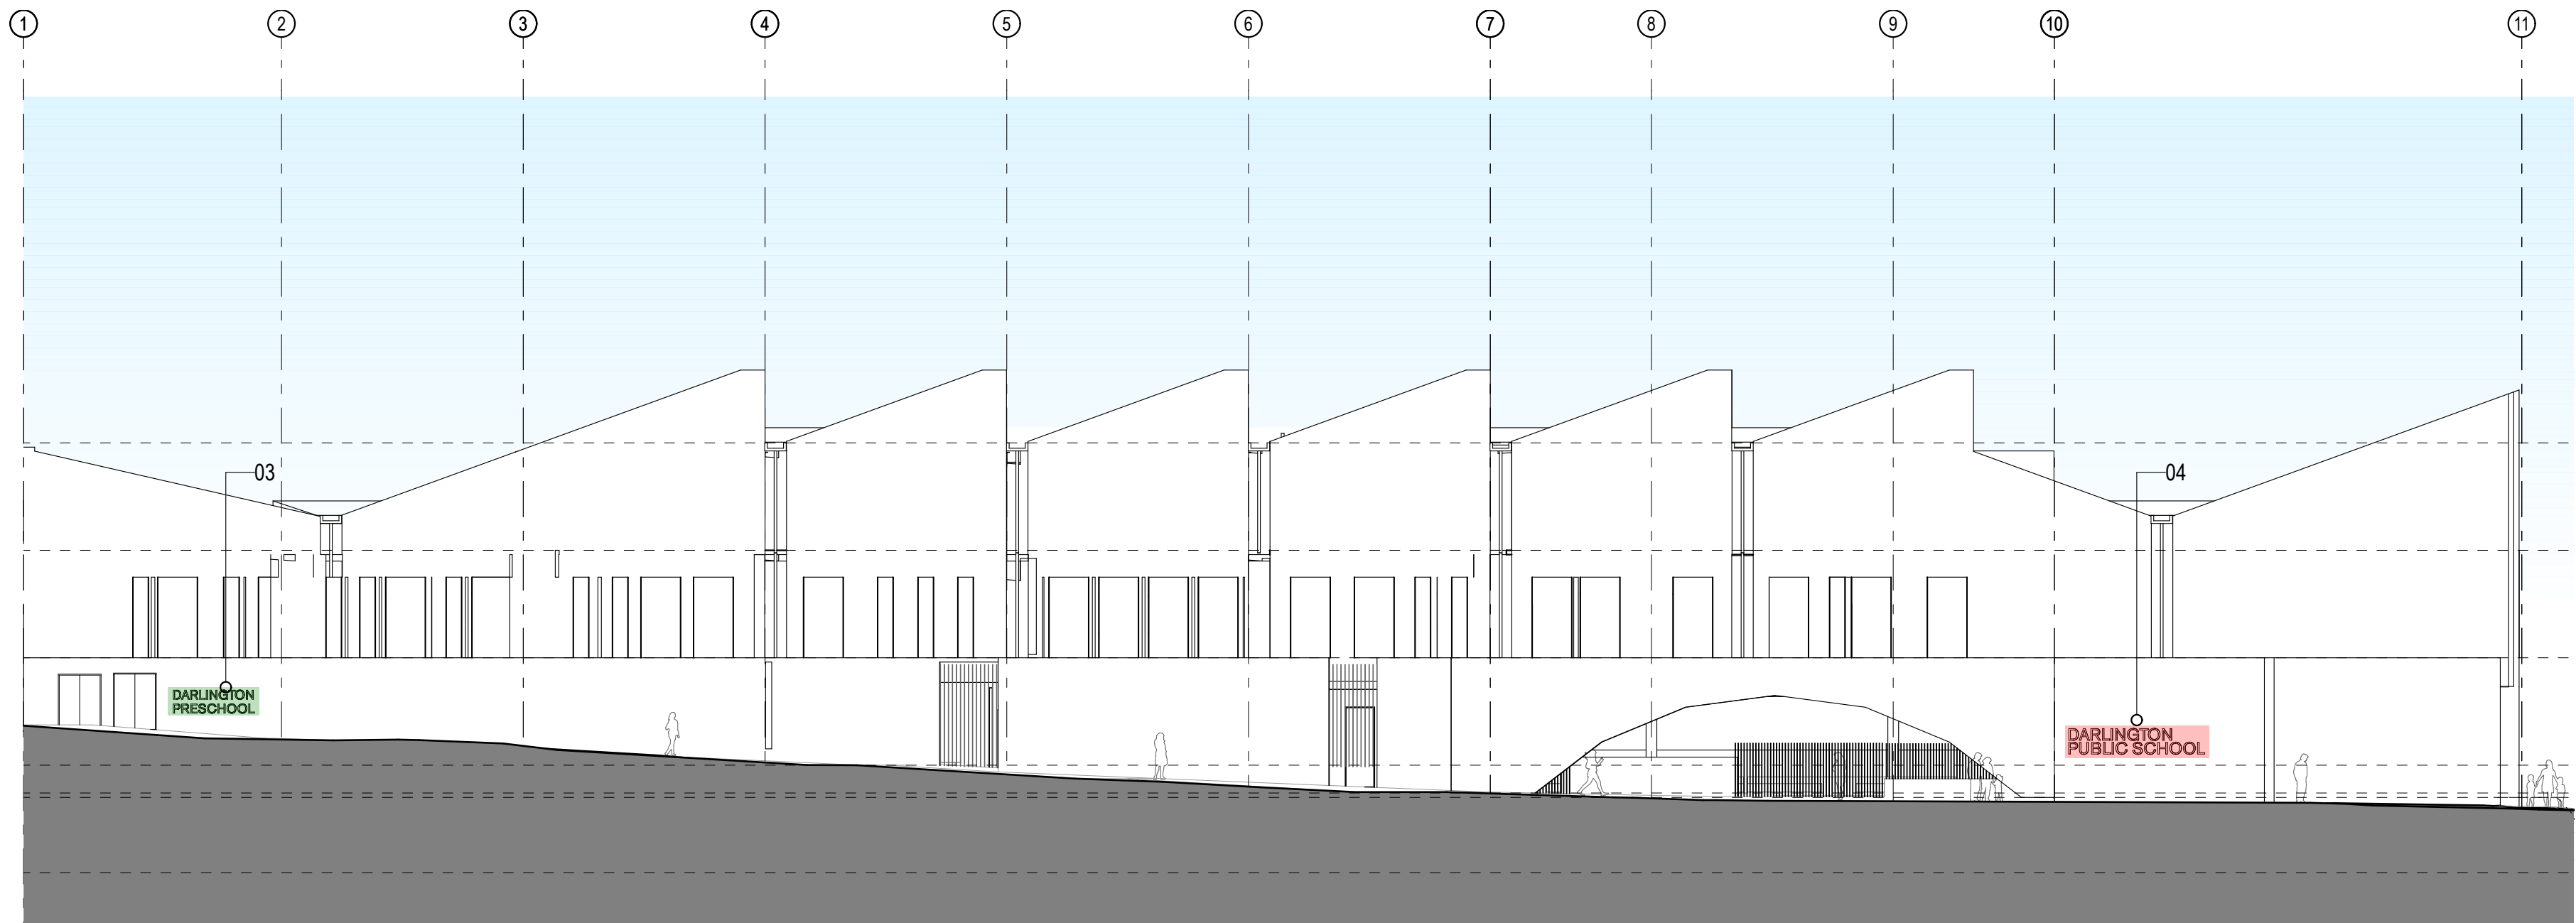


1 ELEVATION Golden Grove St Elevation
1:200

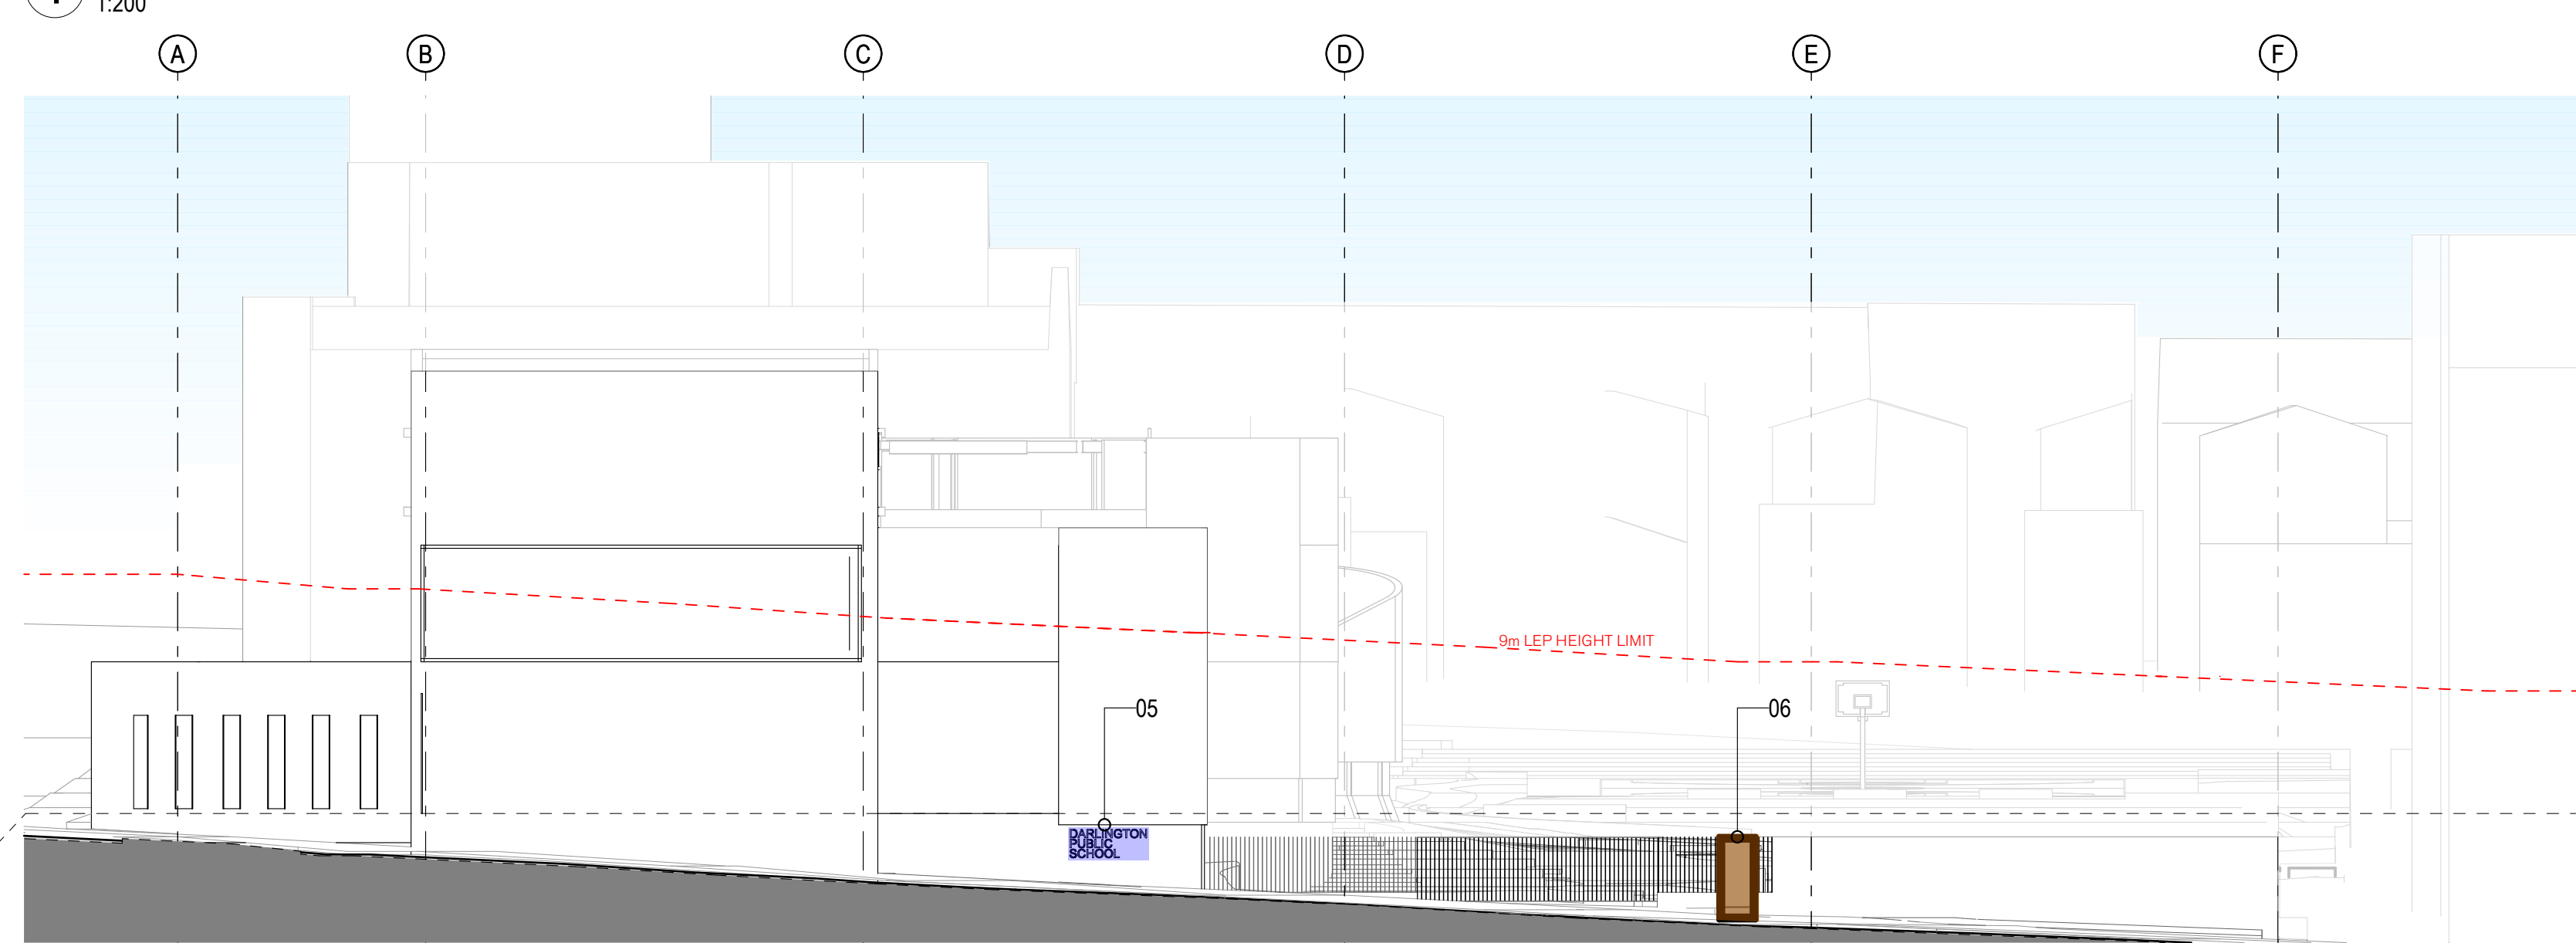


2 ELEVATION Abercrombie St Elevation
1:200

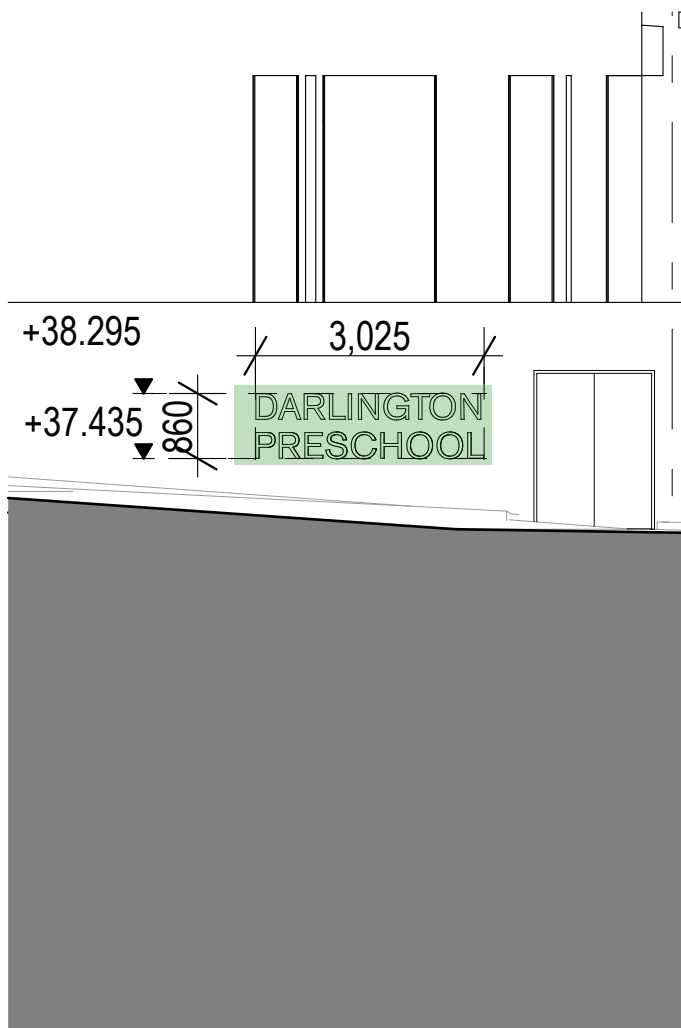


3 ELEVATION Darlington Preschool Signage Zone
1:100

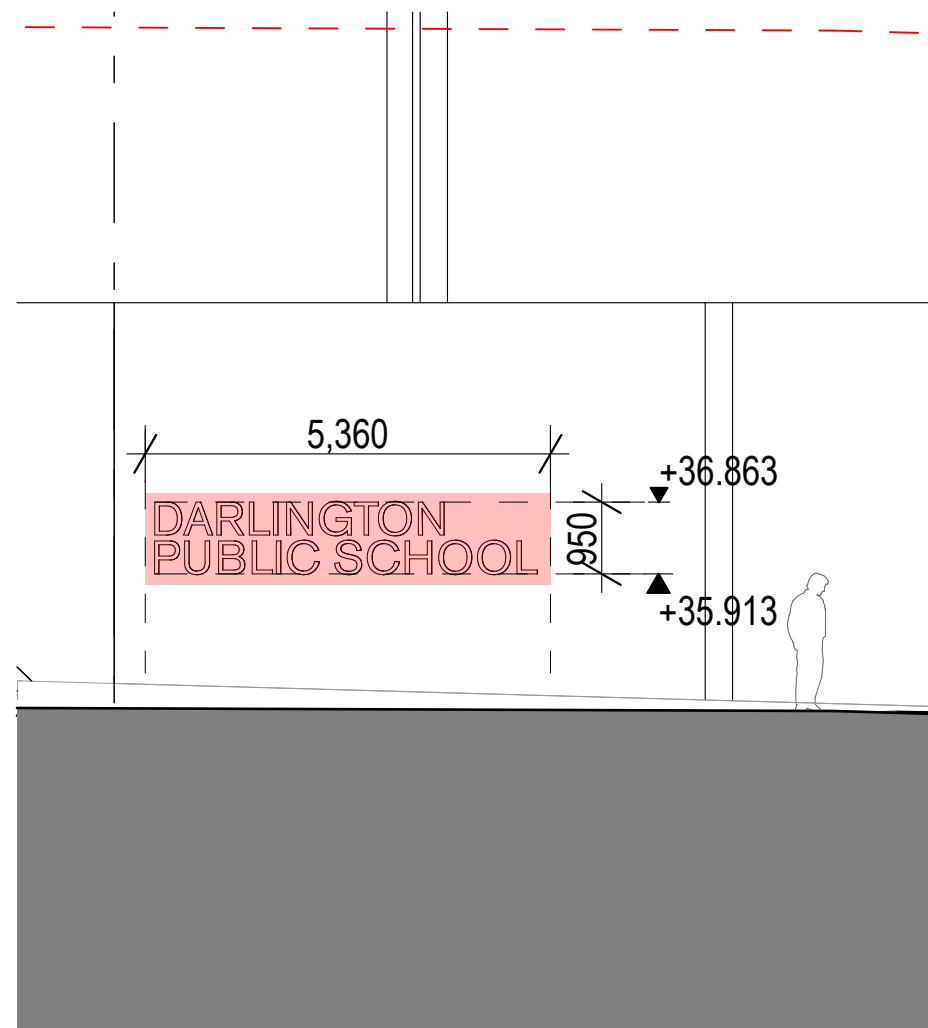

4 ELEVATION Primary School Signage Zone 1
1:100

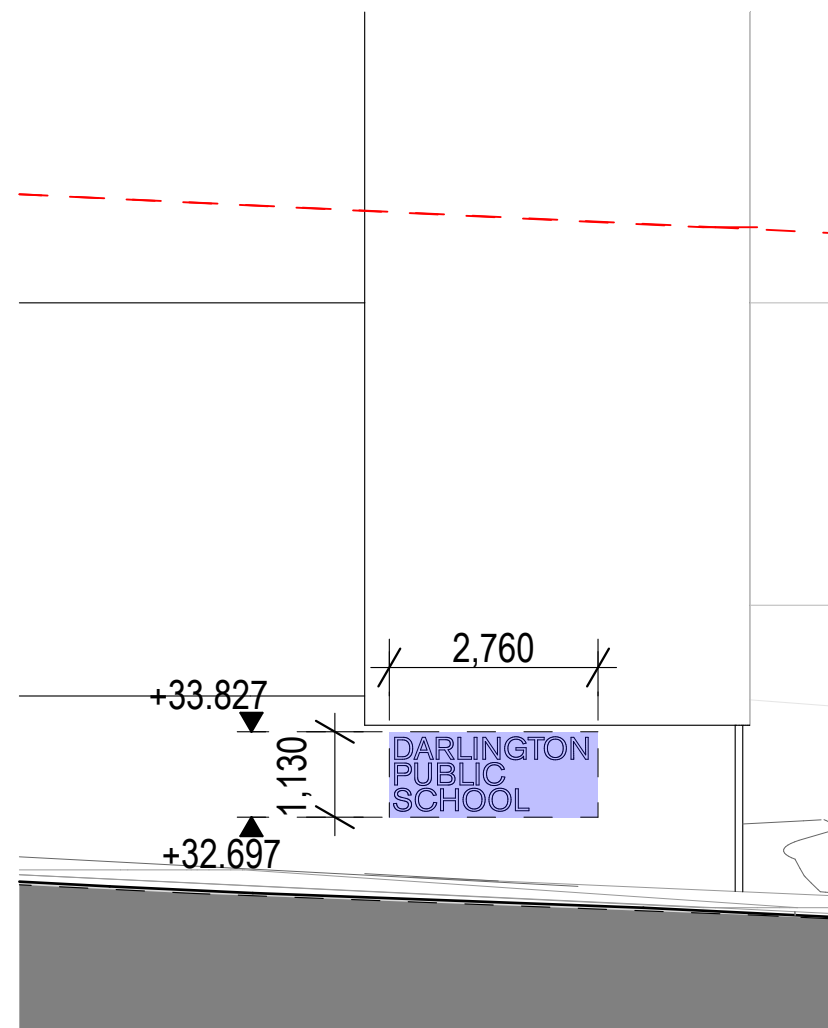

5 ELEVATION Primary School Zone 2
1:100

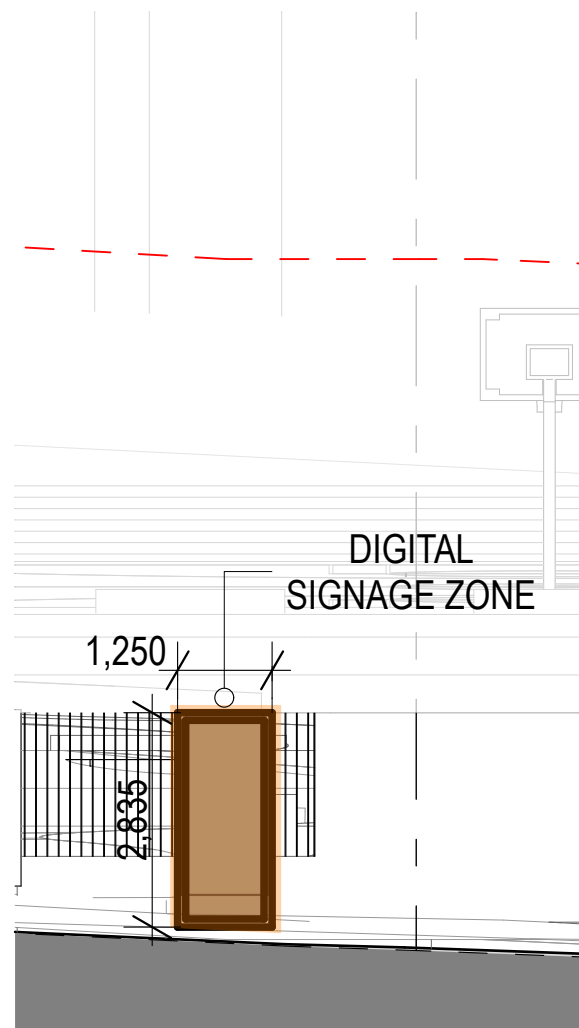

6 ELEVATION Abercrombie St Elevation 1:50
1:100



02	28/4/20	SSDA Submission	CD
01	17/4/20	SSDA Submission	CD
rev	date	name	by chk

fjmt studio architecture interiors landscape urban community
sydney melbourne uk
Level 5, 70 King Street t +61 2 9251 7077 w fjmtstudio.com



project
Darlington Public School
Golden Grove Street
Darlington NSW 2008

title
Elevations - Signage
Elevations - Signage

scale 1:200 @ A1 first issued 17/4/20

project code sheet no. revision



DTPS 3300 02

02510m

GENERAL NOTES

- ALL DIMENSIONS AND EXISTING CONDITIONS SHALL BE CHECKED AND VERIFIED BY THE CONTRACTOR BEFORE PROCEEDING WITH THE WORK.
- ALL LEVELS RELATIVE TO AUSTRALIAN HEIGHT DATUM.
- DO NOT SCALE DRAWINGS.
- USE FIGURED DIMENSIONS ONLY.

legend

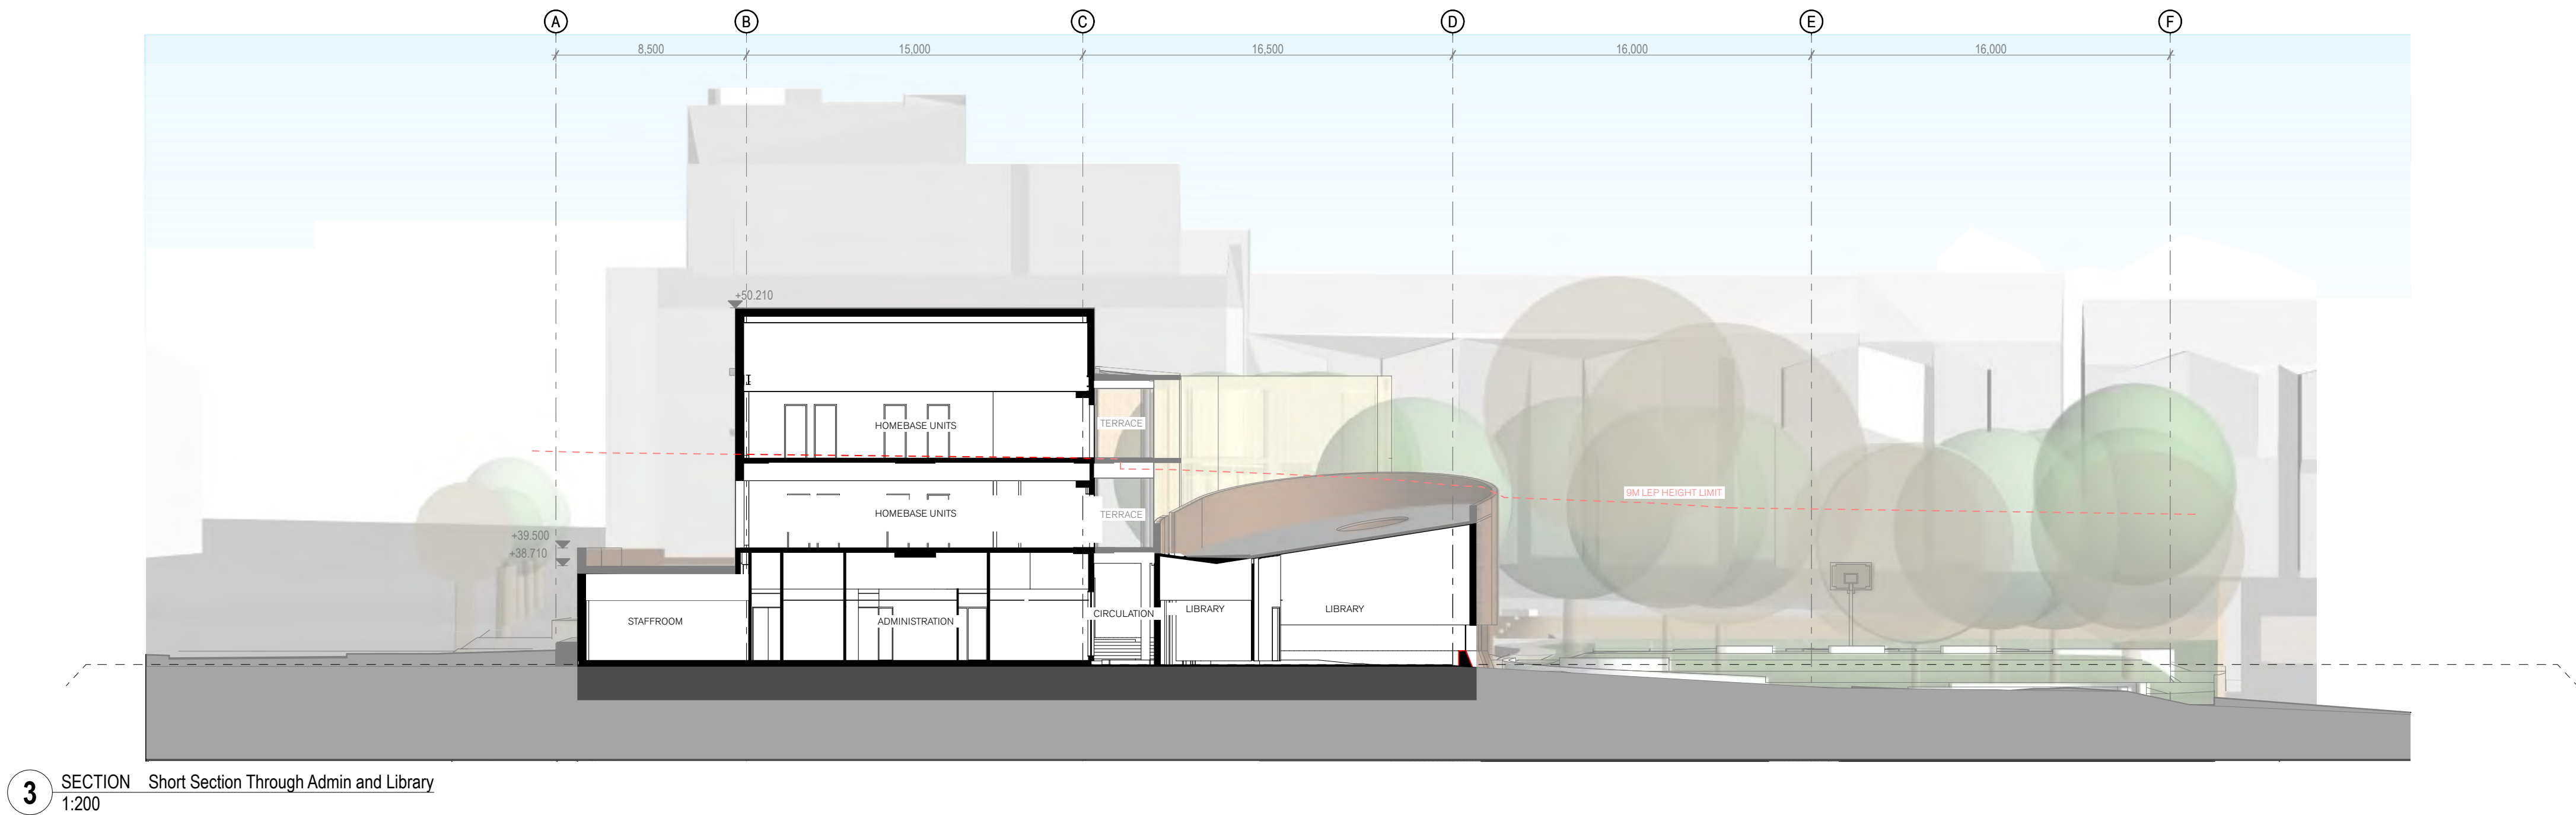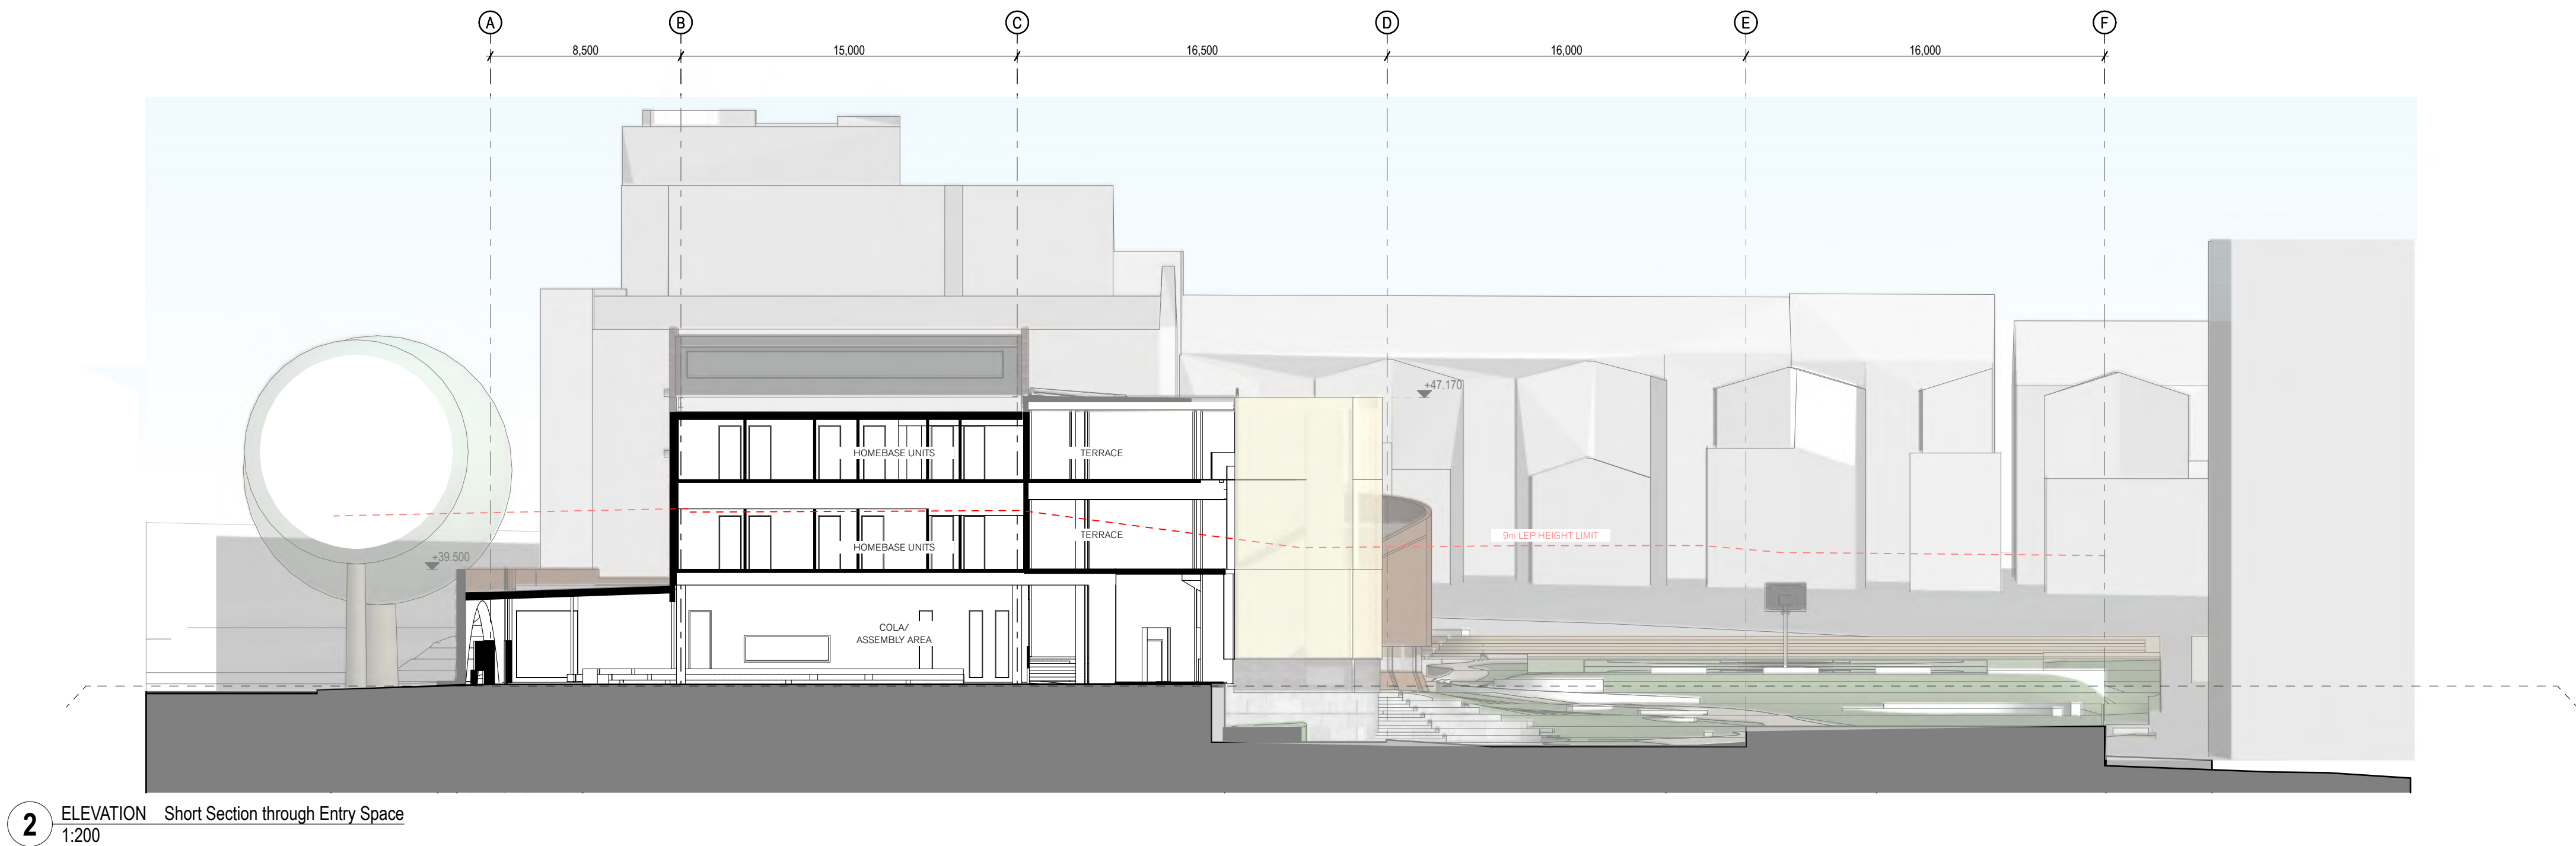

03	28/4/20	SSDA Submission	CD
02	17/4/20	SSDA Submission	CD
01	9/4/20	For 70% Schematic Design	IL
A	1/4/20	For 70% Schematic Design	CD
rev	date	name	by chk

fjmt studio architecture interiors landscape urban community
sydney melbourne uk
Level 5, 70 King Street • +61 2 9251 7077 • fjmtstudio.com



project
Darlington Public School
Golden Grove Street
Darlington NSW 2008

title
Sections - 1:200
Sections - 1:200


scale	1:200 @ A1	first issued	1/4/20
project code	sheet no.	revision	
DTPS	4200	03	

020510m

GENERAL NOTES

ALL DIMENSIONS AND EXISTING CONDITIONS SHALL BE CHECKED AND VERIFIED BY THE CONTRACTOR BEFORE PROCEEDING WITH THE WORK.
ALL LEVELS RELATIVE TO AUSTRALIAN HEIGHT DATUM.
DO NOT SCALE DRAWINGS.
USE FIGURED DIMENSIONS ONLY.

legend

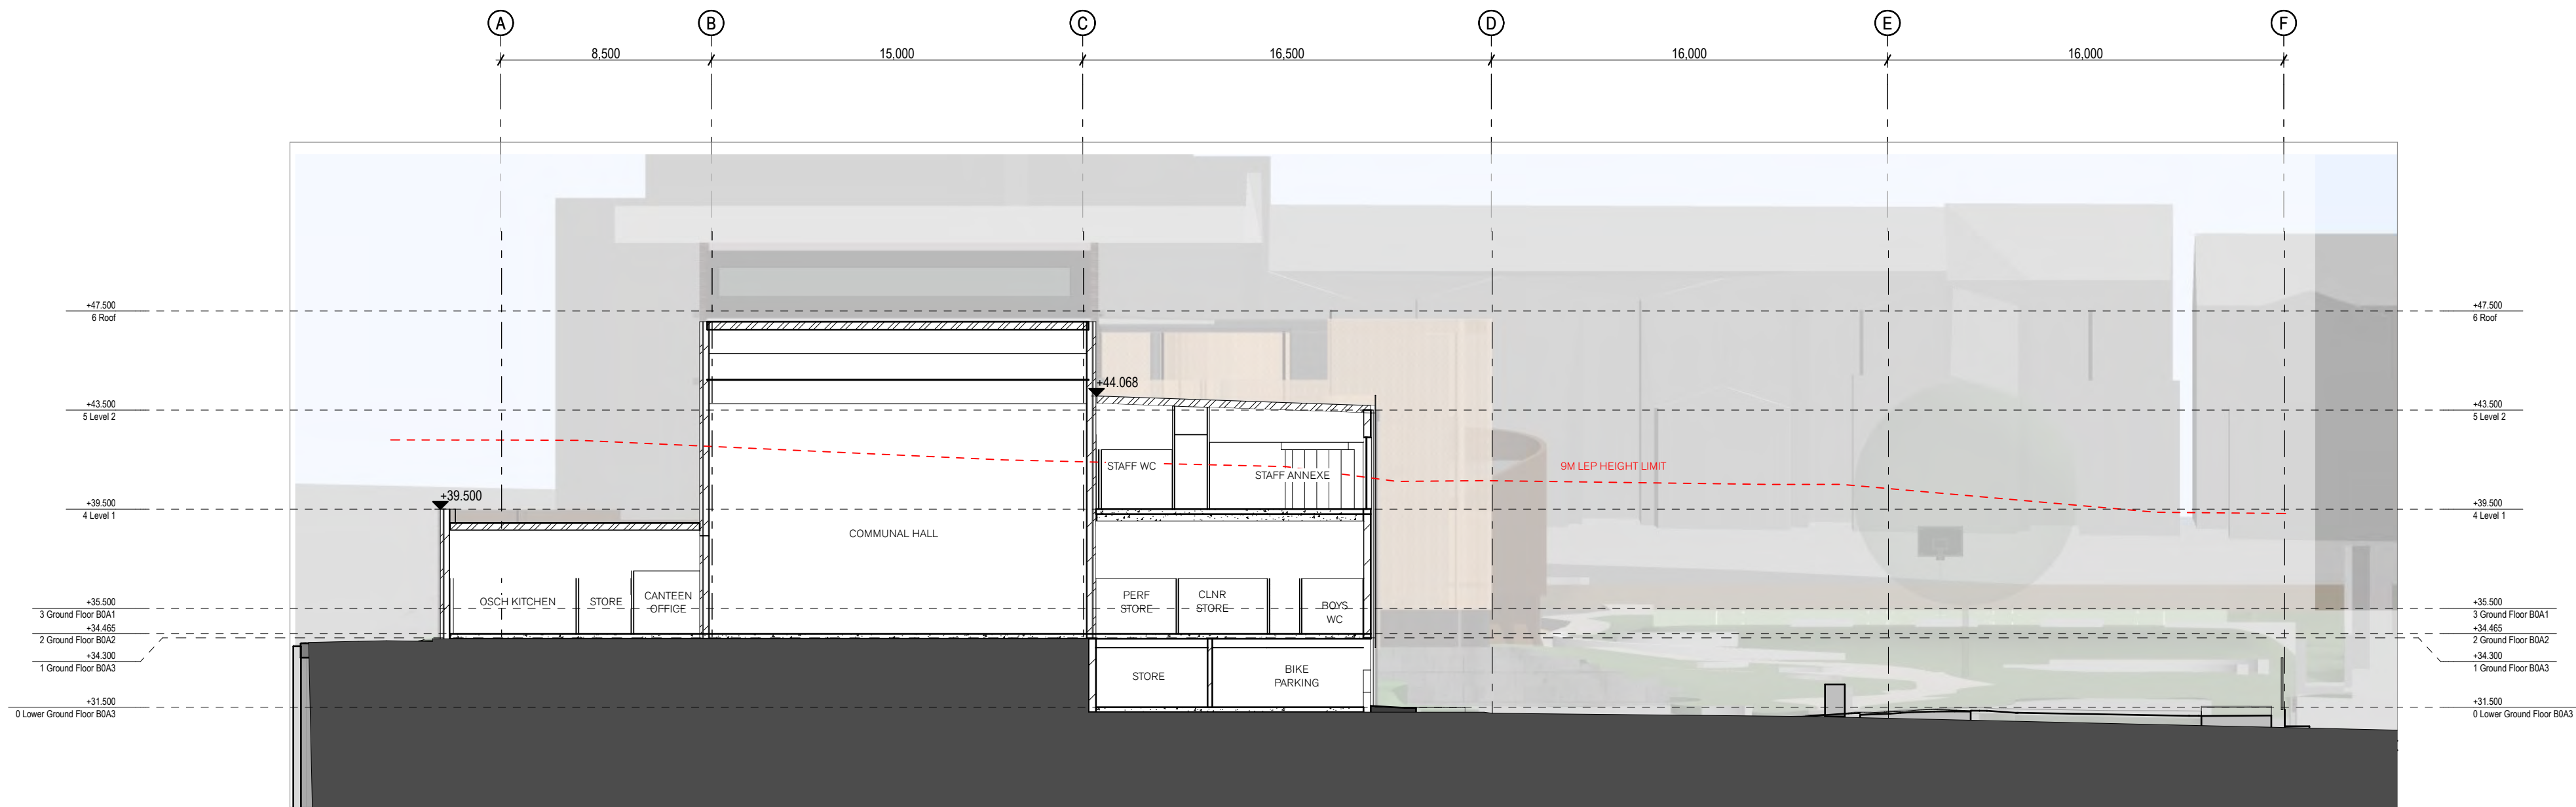

1 SECTION Section through Hall
1:200

03	28/4/20	SSDA Submission	CD
02	17/4/20	SSDA Submission	CD
01	9/4/20	For 70% Schematic Design	IL
rev	date	name	by chk

fjmt studio architecture interiors landscape urban community

sydney melbourne uk

Level 5, 70 King Street t +61 2 9251 7077 w [fjmtstudio.com](#)

fjmt

project

Darlington Public School
Golden Grove Street
Darlington NSW 2008

title

Sections - 1:200
Sections - 1:200

scale 1:200 @ A1 first issued 9/4/20

project code sheet no. revision

DTPS 4201 03