




LEGEND

- ROAD
- AREA OUTSIDE OF SCOPE
- SITE BOUNDARY
- LOT BOUNDARY
- APZ - ASSET PROTECTION ZONE

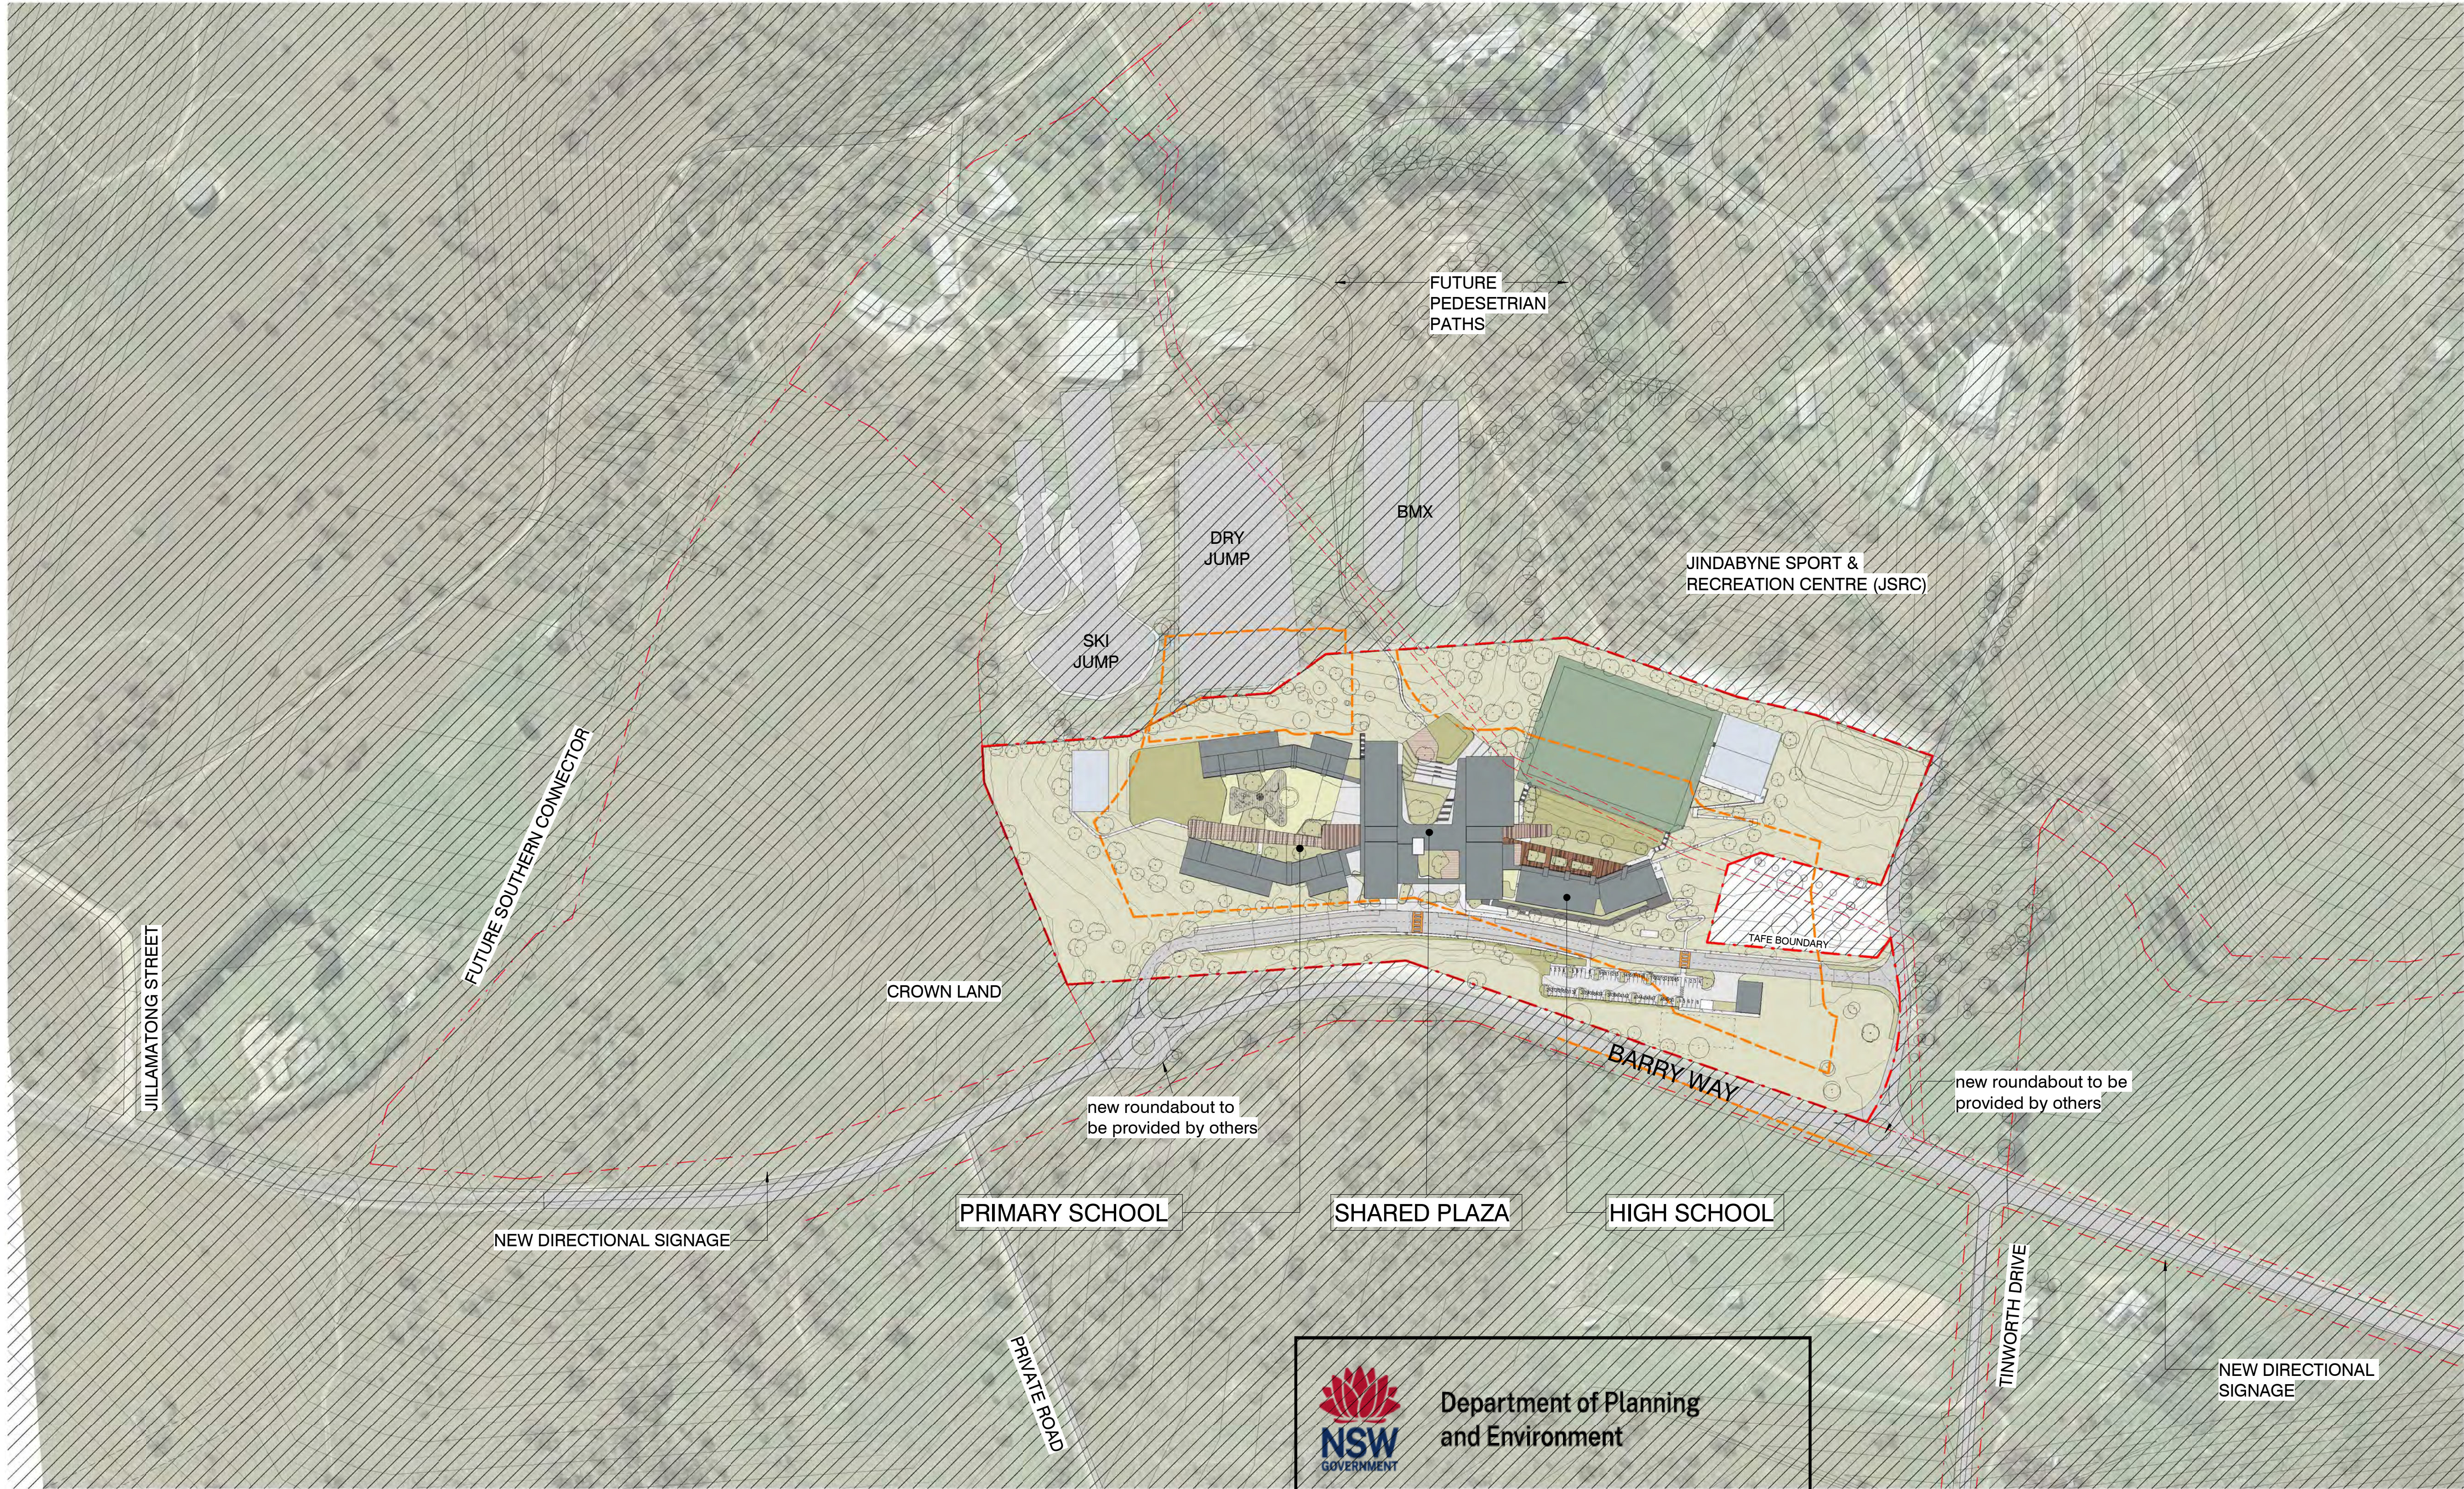

Department of Planning
and Environment

Issued under the *Environmental Planning and Assessment Act 1979*
Approved Application No: SSD 15788005

Granted on: 10 August 2022

Signed: AW Sheet No: 1 of 36

ISSUE	DATE	SUBJECT	AUTHORISED
F	11/11/21	ISSUE FOR SSDA	JE
E	23/07/21	ISSUE FOR SSD	BO
D	29/06/21	DRAFT SSD FOR REVIEW	BO
C	24/06/21	ISSUE TO TRAFFIC CONSULTANT	BO
B	26/05/21	ISSUE TO SI	BO
A	10/05/21	ISSUE FOR COORDINATION	BO

LANDSCAPE ARCHITECT

SITE IMAGE
Landscape Architects

Level 1, 3-5 Bapst Street
Sydney, 2010
T +61 2 8332 5600

SERVICES

Norman Disney & Young
ARCHITECTS

Level 1, 60 Miller Street
North Sydney, 2060
T +61 2 9553 6800

PROJECT MANAGER

Colliers


Level 30 Grosvenor Place
225 George Street, Sydney 2000
T +61 2 9257 0222
F +61 2 9257 0288

STRUCTURE & CIVIL

Cardno

Level 9, The Forum
203 Pacific Highway
Sydney, 2005
T +61 2 9496 7700

This drawing should be read in conjunction with all relevant contracts, specifications and drawings. Dimensions are in millimetres. Levels are metres. Do not scale off drawings. Use figured dimensions only. Check dimensions on Site. Report discrepancies immediately.

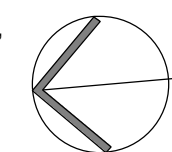

Scale 1: 2000 @ A1

0 20000 40000 100000

PROJECT

JINDABYNE EDUCATION CAMPUS

207 BARRY WAY
JINDABYNE

CLIENT

NSW GOVERNMENT | **Education**

AUTHORISED FOR ISSUE

DIRECTOR DATE


ARCHITECT

djrd
architects

T +612 9319 2955
ABN: 48 942 921 969
Nominated Architects:
Andrew Hipwell 6562
Daniel Beekwilder 6192

63 Myrtle Street
Chippendale NSW 2008
Sydney Australia
djrd.com.au

DRAWN BY	SCALE	SHEET SIZE	ORIGIN DATE
Author	As indicated		05/03/21
DESCRIPTION			
PROPOSED SITE CONTEXT PLAN			
PROJECT No	DRAWING No	REVISION	
20 415	SSDA.0003	F	

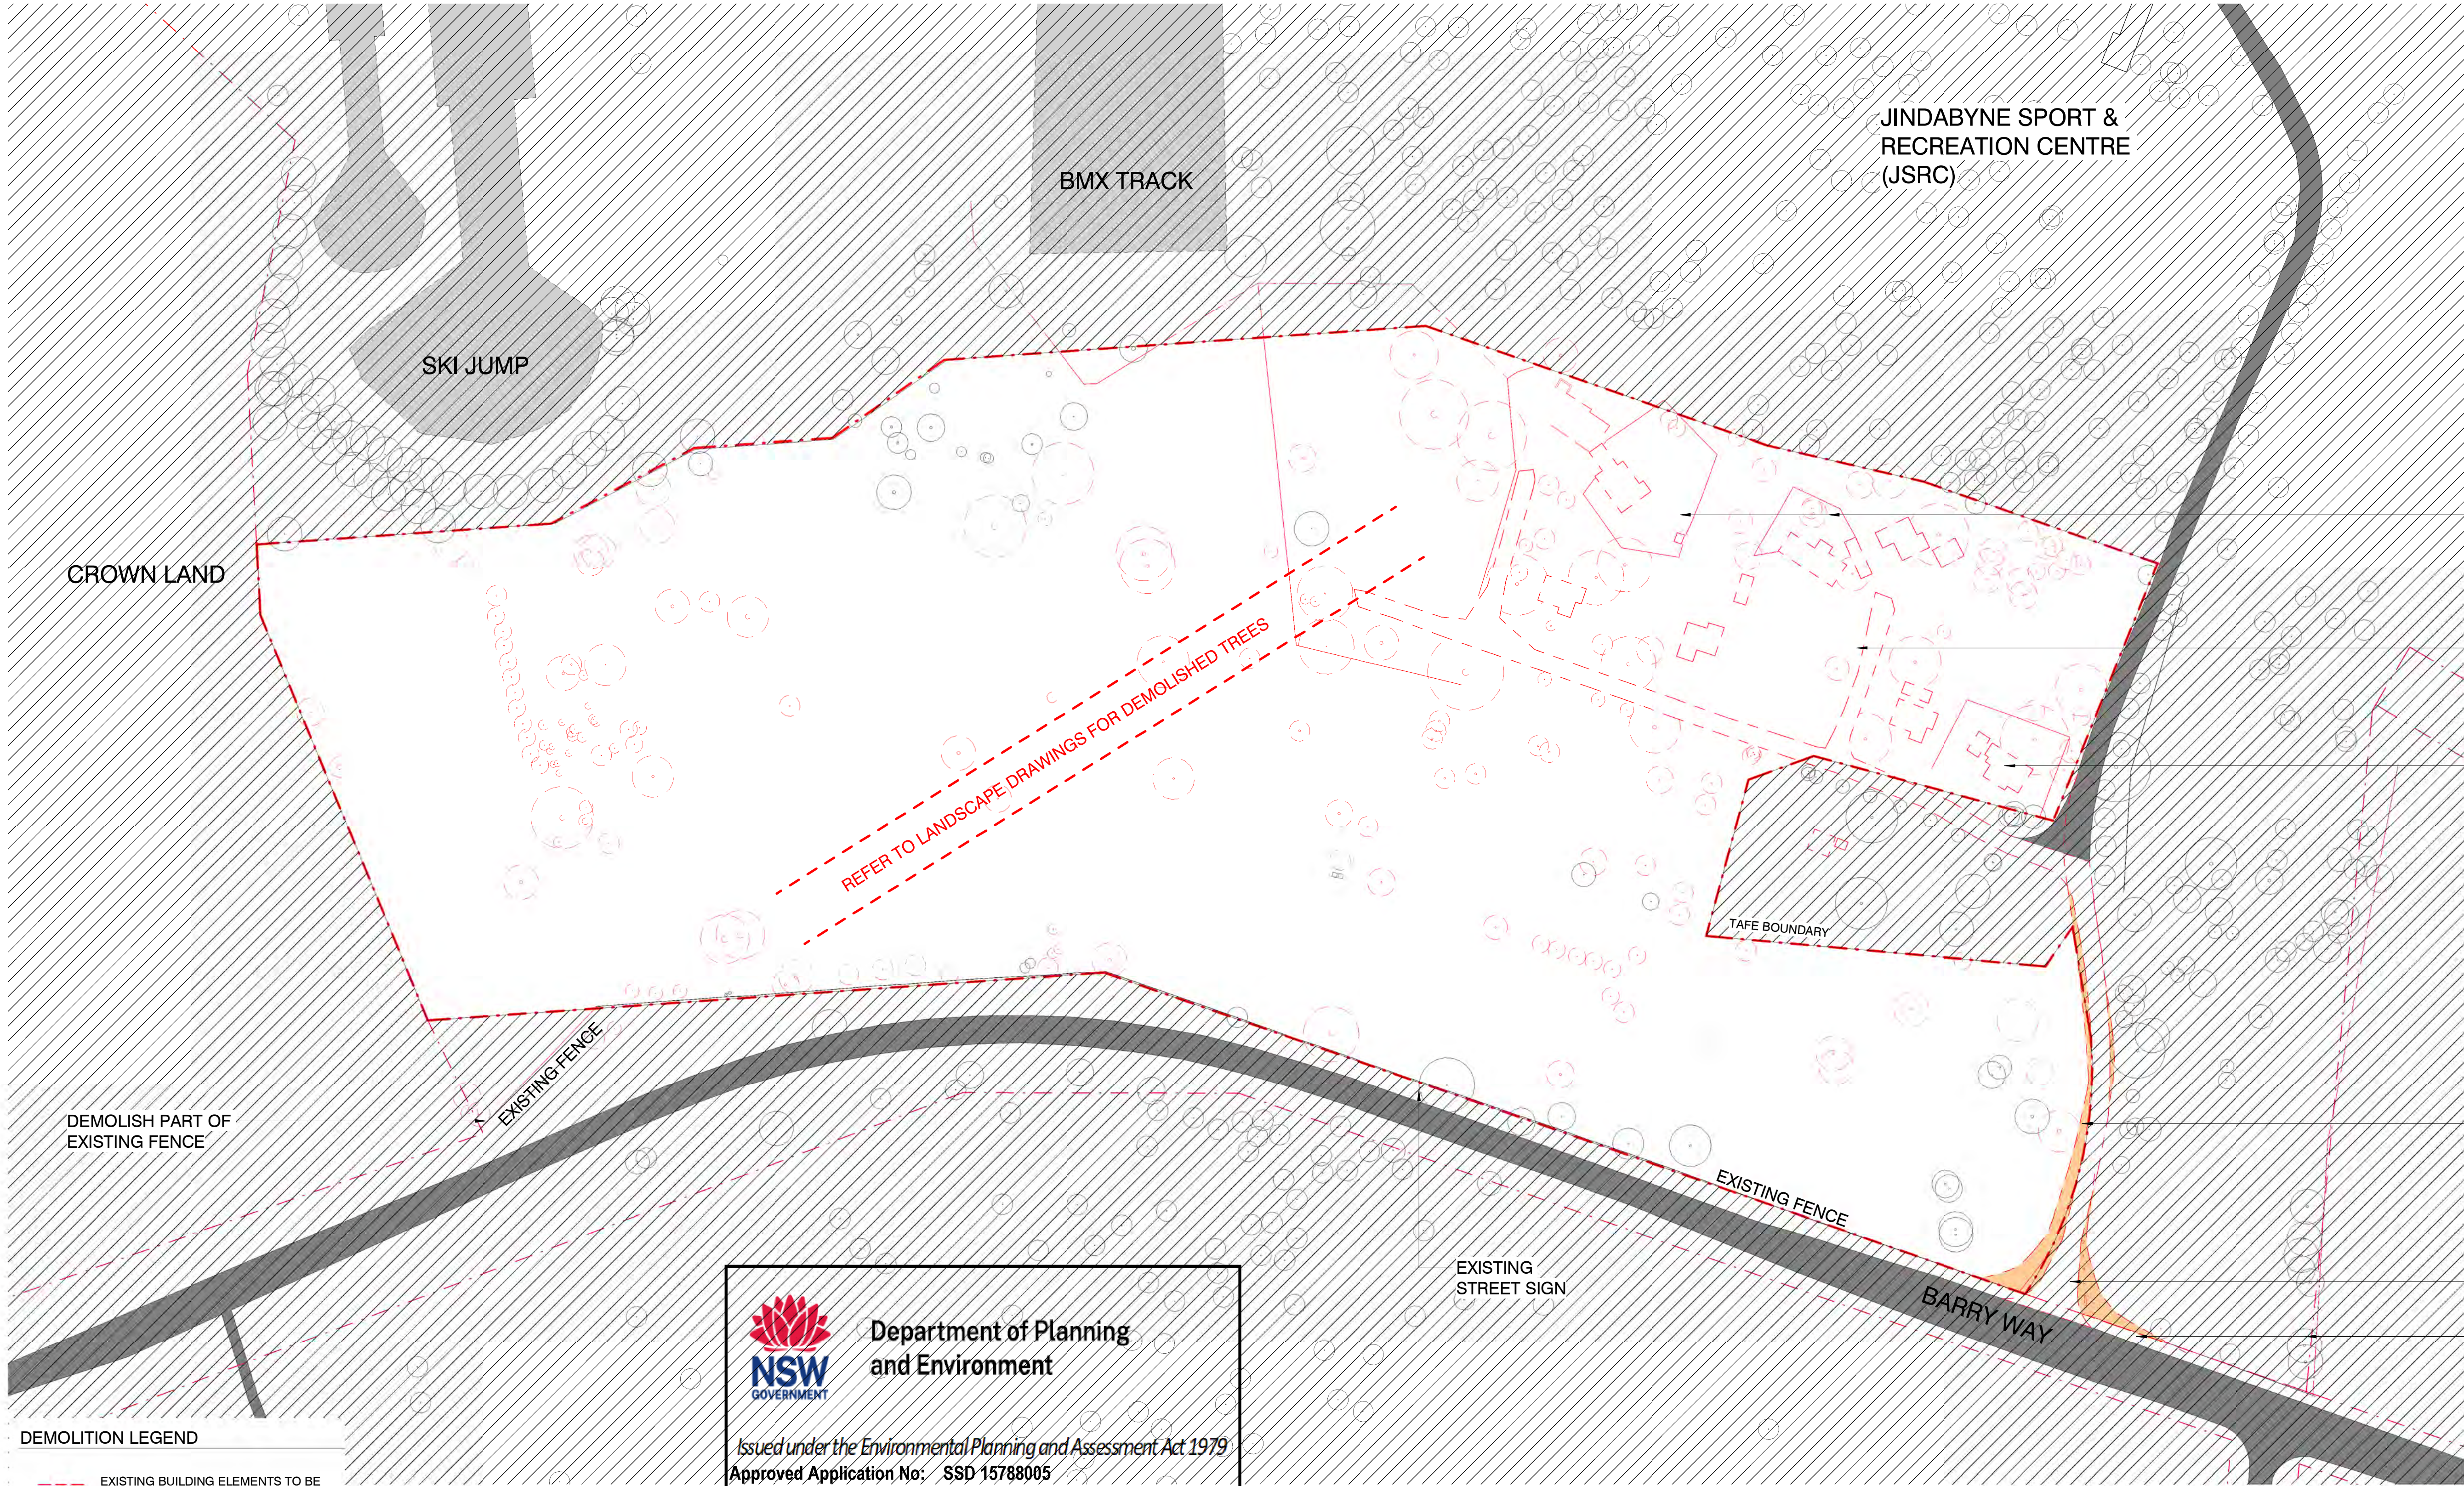

- DEMOLISH EXISTING SITE FENCING
- DEMOLISH EXISTING BITUMEN ROAD
- REMOVE EXISTING BUILDINGS: JSRC STAFF ACCOMMODATION
- UPGRADE OF JSRC DRIVEWAY BY OTHERS
- DEMOLISH EXISTING WALL
- DEMOLISH PART OF EXISTING FENCE

DEMOLITION LEGEND

- EXISTING BUILDING ELEMENTS TO BE DEMOLISHED
- AREA OUTSIDE OF SCOPE
- SITE BOUNDARY
- ROAD



Department of Planning and Environment


Issued under the Environmental Planning and Assessment Act 1979
Approved Application No: SSD 15788005

Granted on: 10 August 2022

Signed: AW **Sheet No: 2 of 36**

NOTE: REFER TO EARTHWORKS DRAWING

ISSUE			SUBJECT			AUTHORISED			LANDSCAPE ARCHITECT			PROJECT MANAGER			This drawing should be read in conjunction with all relevant contracts, specifications and drawings. Dimensions are in millimetres. Levels are metres. Do not scale off drawings. Use figured dimensions only. Check dimensions on Site. Report discrepancies immediately.  Scale 1: 1000 @ A1 			PROJECT			CLIENT			ARCHITECT			DRAWN BY			SCALE			SHEET SIZE			ORIGIN DATE		
D			11/11/21			JE			 Level 1, 3/5 Bapst Street Parramatta, 2016 T +61 2 9527 0222 F +61 2 9527 0208			 Level 30 Grosvenor Place 255 George Street, Sydney 2000 T +61 2 9257 0222 F +61 2 9257 0208						207 BARRY WAY JINDABYNE			NSW GOVERNMENT			 architects T +612 9319 2955 ABN: 48 942 921 969 Nominated Architects: Andrew Hipwell 6562 Daniel Beekwilder 6192 63 Myrtle Street Chippendale NSW 2008 Sydney Australia djrd.com.au			Author			As indicated			A1			05/03/21		
C			23/07/21			BO			 Level 1, 60 Miller Street North Sydney, 2060 T +61 2 9528 6800			 Level 9, The Forum 203 Pacific Highway St Leonards, 2055 T +61 2 9496 7700									AUTHORISED FOR ISSUE			DESCRIPTION			DEMOLITION PLAN											
B			29/06/21			BO															DIRECTOR			DATE			PROJECT No			DRAWING No			REVISION					
A			26/05/21			BO																					20 415			SSDA.0005			D					

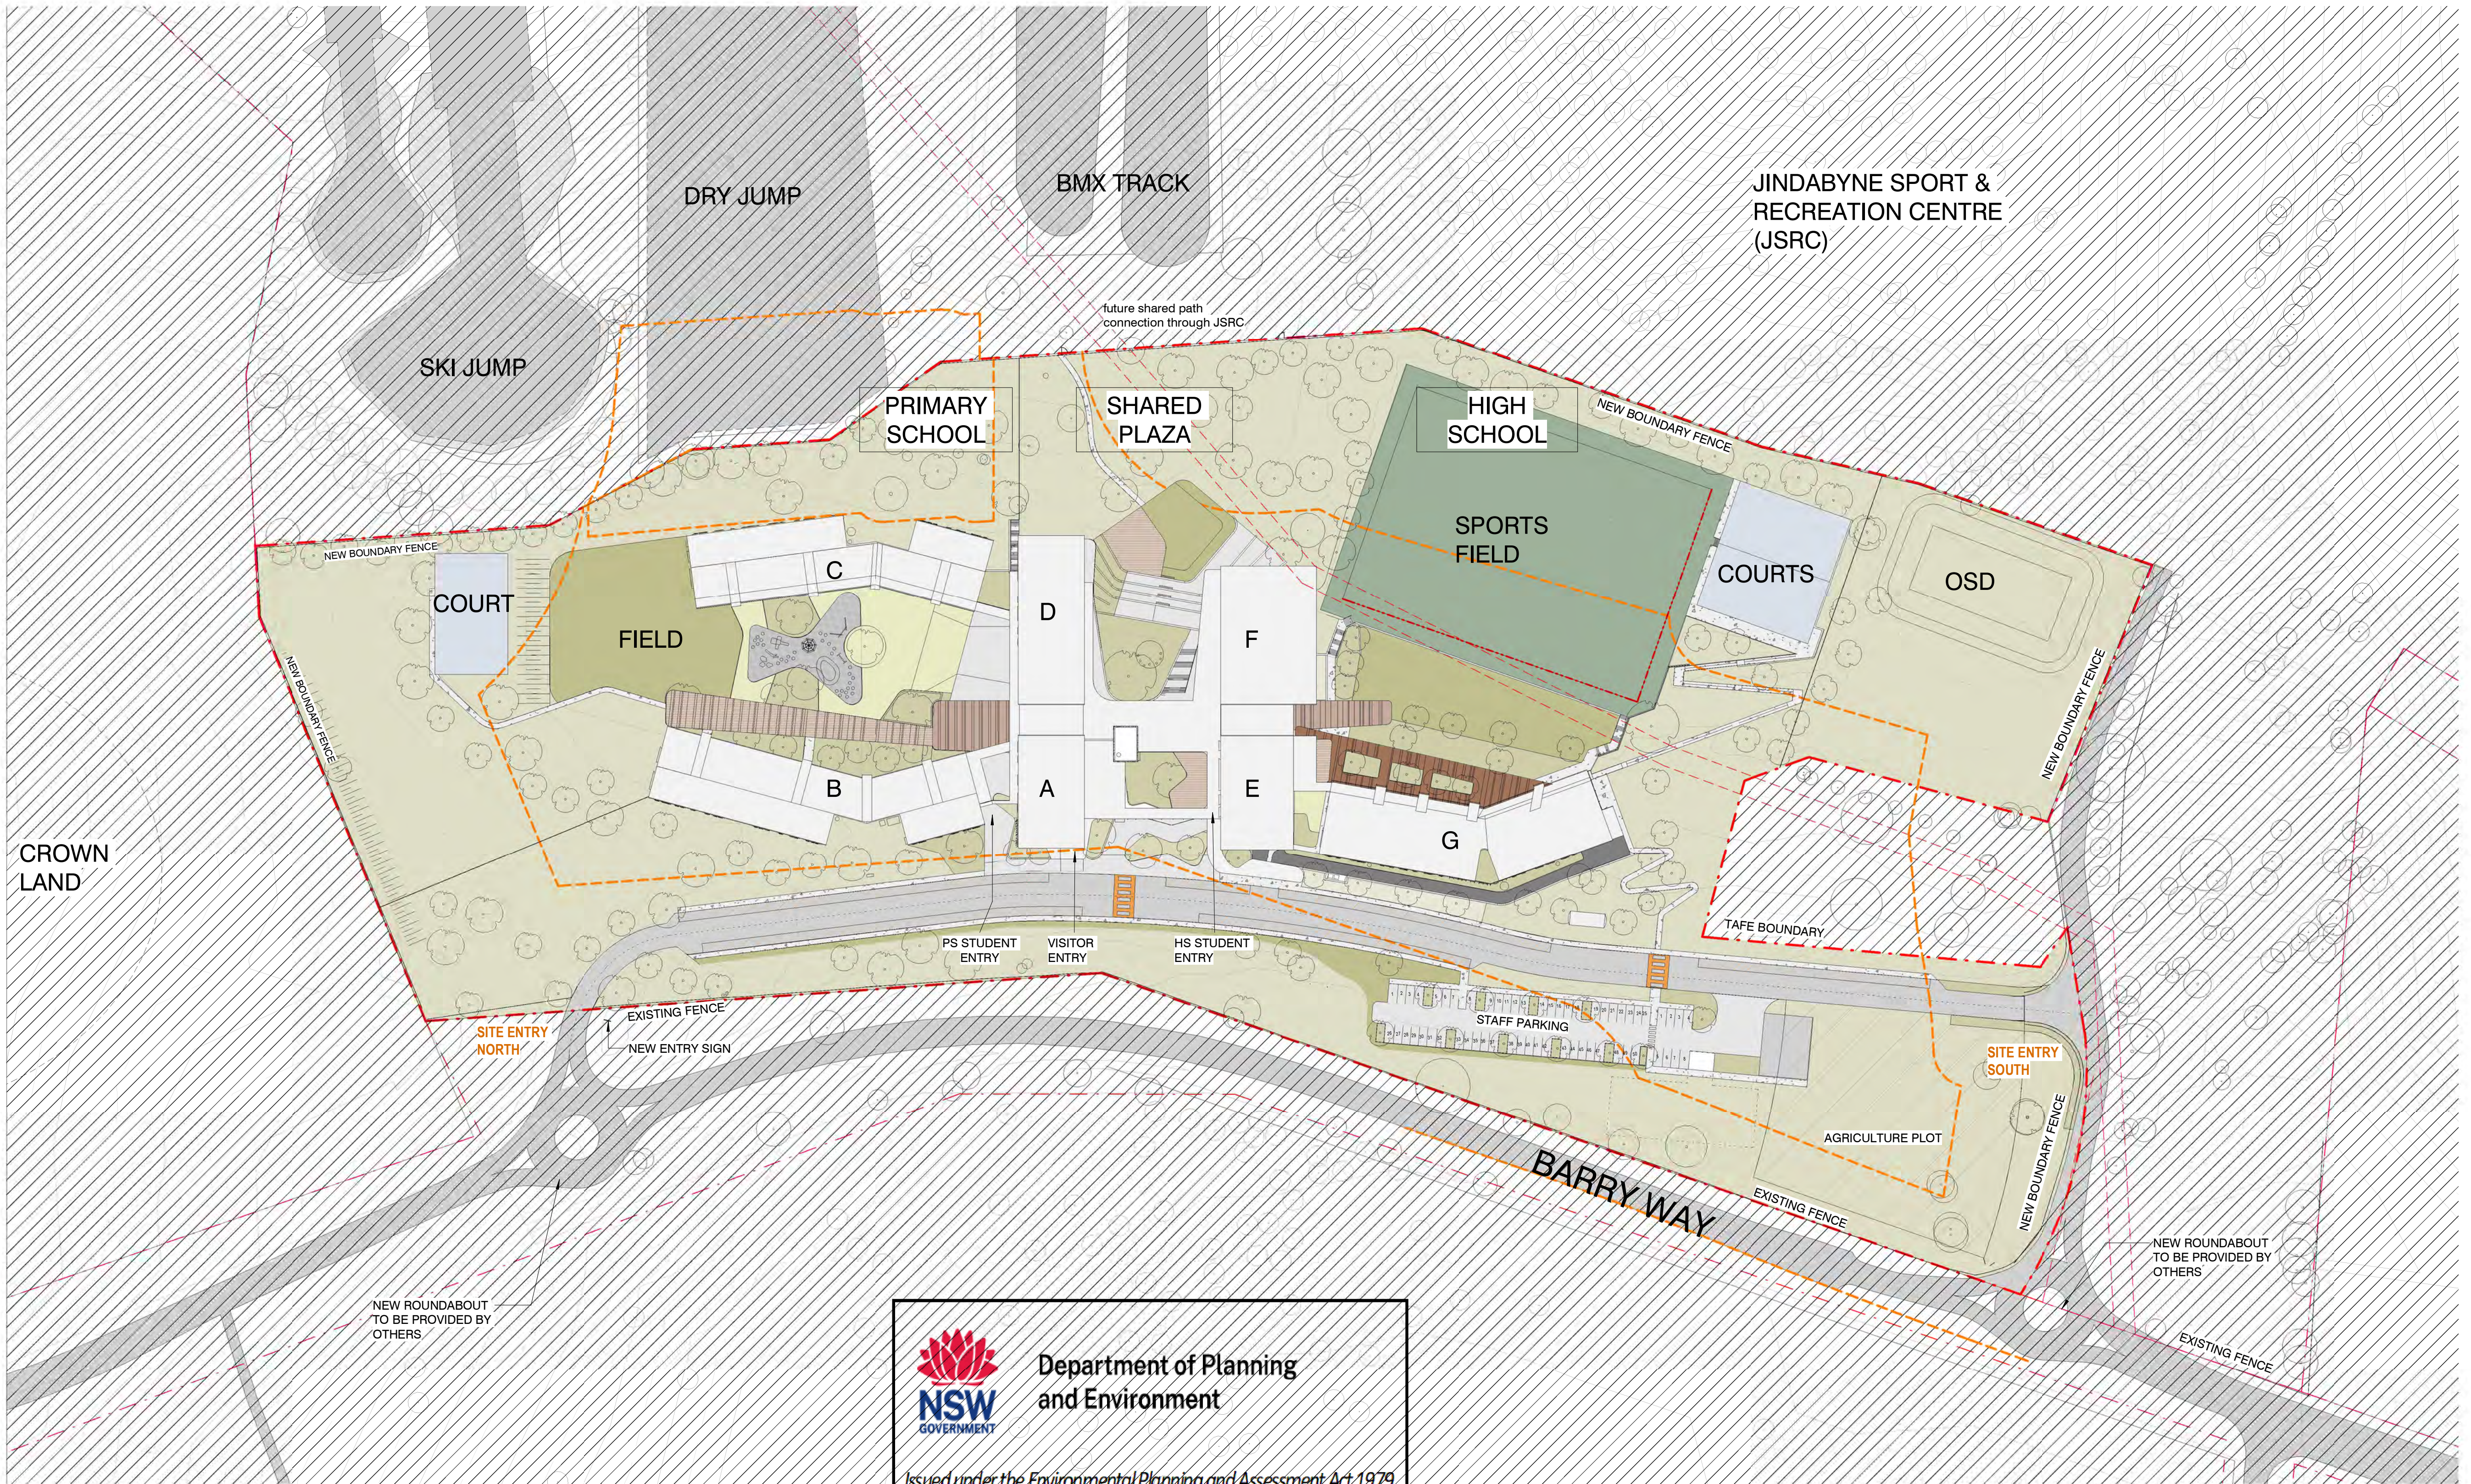

LEGEND

- ROAD
- AREA OUTSIDE OF SCOPE
- SITE BOUNDARY
- LOT BOUNDARY
- APZ - ASSET PROTECTION ZONE



**Department of Planning
and Environment**

Issued under the Environmental Planning and Assessment Act 1979
Approved Application No: SSD 15788005

Granted on: 10 August 2022

Signed: AW Sheet No: 3 of 36

ISSUE	DATE	SUBJECT	AUTHORISED
N	20/12/21	SSDA REVISED - SIGNAGE	NWF
M	11/11/21	ISSUE FOR SSDA	JE
L	04/11/21	ISSUE FOR SSD REVISED	JE
K	29/10/21	ISSUE FOR COORDINATION	JE
J	12/10/21	TAFE LOCATION AMENDED	JE
I	23/07/21	ISSUE FOR SSD	BO
H	16/07/21	ISSUE FOR COORDINATION	BO
G	29/06/21	DRAFT SSD FOR REVIEW	BO
F	24/06/21	ISSUE TO TRAFFIC CONSULTANT	BO
E	21/06/21	ISSUE FOR WASTE	NWF

LANDSCAPE ARCHITECT


Level 1, 3-5 Bapst Street
Parramatta, 2150
T +61 2 8332 5600

SERVICES


Level 1, 60 Miller Street
North Sydney, 2060
T +61 2 9553 6800


PROJECT MANAGER


Level 30 Grosvenor Place
235 George Street, Sydney, 2000
T +61 2 9257 0222
T +61 2 9257 0299


STRUCTURE & CIVIL


Level 9, The Forum
203 Pacific Highway
St Leonards, 2055
T +61 2 9496 7700

This drawing should be read in conjunction with all relevant contracts, specifications and drawings. Dimensions are in millimetres. Levels are metres. Do not scale off drawings. Use figured dimensions only. Check dimensions on Site. Report discrepancies immediately.

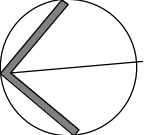

Scale 1: 1000 @ A1

 

PROJECT

JINDABYNE EDUCATION CAMPUS

207 BARRY WAY
JINDABYNE

**Education**

Education

AUTHORISED FOR ISSUE

DIRECTOR DATE

ARCHITECT


architects

T +612 9319 2955
ABN: 48 942 921 969
Nominated Architects:
Andrew Hipwell 6562
Daniel Beekwilder 6192

63 Myrtle Street
Chippendale NSW 2008
Sydney Australia
djrd.com.au


DRAWN BY	SCALE	SHEET SIZE	ORIGIN DATE
Author	As indicated	A1	05/03/21
DESCRIPTION			
PROPOSED SITE PLAN			
PROJECT No	DRAWING No	REVISION	
20 415	SSDA.0101	N	






Department of Planning
and Environment

Issued under the Environmental Planning and Assessment Act 1979
Approved Application No: SSD 15788005
Granted on: 10 August 2022
Signed: AW 000786 Sheet No: 5 of 36
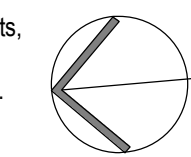
<table><tr><th>ISSUE</th><th>DATE</th><th>SUBJECT</th></tr><tr><td>K</td><td>20/12/21</td><td>SSDA REVISED - SIGNAGE</td></tr><tr><td>J</td><td>11/11/21</td><td>ISSUE FOR SSDA</td></tr><tr><td>I</td><td>23/07/21</td><td>ISSUE FOR SSD</td></tr><tr><td>H</td><td>16/07/21</td><td>ISSUE FOR COORDINATION</td></tr><tr><td>G</td><td>29/06/21</td><td>DRAFT SSD FOR REVIEW</td></tr><tr><td>F</td><td>28/06/21</td><td>ISSUE FOR COORDINATION</td></tr><tr><td>E</td><td>16/06/21</td><td>ISSUE FOR COORDINATION</td></tr><tr><td>D</td><td>11/06/21</td><td>ISSUE TO SI</td></tr><tr><td>C</td><td>26/05/21</td><td>ISSUE TO SI</td></tr><tr><td>B</td><td>24/05/21</td><td>ISSUE TO CONSULTANT</td></tr></table>			ISSUE	DATE	SUBJECT	K	20/12/21	SSDA REVISED - SIGNAGE	J	11/11/21	ISSUE FOR SSDA	I	23/07/21	ISSUE FOR SSD	H	16/07/21	ISSUE FOR COORDINATION	G	29/06/21	DRAFT SSD FOR REVIEW	F	28/06/21	ISSUE FOR COORDINATION	E	16/06/21	ISSUE FOR COORDINATION	D	11/06/21	ISSUE TO SI	C	26/05/21	ISSUE TO SI	B	24/05/21	ISSUE TO CONSULTANT	<table><tr><th>AUTHORISED</th><th>LANDSCAPE ARCHITECT</th></tr><tr><td>NWF</td><td></td></tr><tr><td>JE</td><td>Level 1, 3-5 Bapst Street Parramatta, 2150 T +61 2 8332 5600</td></tr><tr><td>BO</td><td></td></tr><tr><td>BO</td><td></td></tr><tr><td>BO</td><td></td></tr><tr><td>BO</td><td></td></tr><tr><td>BO</td><td></td></tr><tr><td>BO</td><td></td></tr><tr><td>BO</td><td></td></tr><tr><td>GM</td><td>Level 1, 60 Miller Street North Sydney, 2060 T +61 2 9559 6800</td></tr></table>		AUTHORISED	LANDSCAPE ARCHITECT	NWF		JE	Level 1, 3-5 Bapst Street Parramatta, 2150 T +61 2 8332 5600	BO		BO		BO		BO		BO		BO		BO		GM	Level 1, 60 Miller Street North Sydney, 2060 T +61 2 9559 6800	<table><tr><th>PROJECT MANAGER</th><th>STRUCTURE & CIVIL</th></tr><tr><td></td><td></td></tr><tr><td>Level 30 Grosvenor Place 255 George Street, Sydney 2000 T +61 2 9257 0222 F +61 2 9257 0298</td><td>Level 9, The Forum 203 Pacific Highway St Leonards, 2055 T +61 2 9496 7700</td></tr></table>		PROJECT MANAGER	STRUCTURE & CIVIL			Level 30 Grosvenor Place 255 George Street, Sydney 2000 T +61 2 9257 0222 F +61 2 9257 0298	Level 9, The Forum 203 Pacific Highway St Leonards, 2055 T +61 2 9496 7700	This drawing should be read in conjunction with all relevant contracts, specifications and drawings. Dimensions are in millimetres. Levels are metres. Do not scale off drawings. Use figured dimensions only. Check dimensions on Site. Report discrepancies immediately.  Scale 1: 500 @ A1 		<table><tr><td>PROJECT</td><td>CLIENT</td></tr><tr><td>JINDABYNE EDUCATION CAMPUS</td><td> Education</td></tr><tr><td>207 BARRY WAY JINDABYNE</td><td>AUTHORISED FOR ISSUE</td></tr><tr><td></td><td>DIRECTOR</td></tr><tr><td></td><td>DATE</td></tr></table>		PROJECT	CLIENT	JINDABYNE EDUCATION CAMPUS	 Education	207 BARRY WAY JINDABYNE	AUTHORISED FOR ISSUE		DIRECTOR		DATE	<table><tr><td>ARCHITECT</td><td>DESIGNER</td></tr><tr><td></td><td></td></tr><tr><td>T +612 9319 2955 ABN: 48 942 921 969 Nominated Architects: Andrew Hipwell 6562 Daniel Beekwilder 6192</td><td>63 Myrtle Street Chippendale NSW 2008 Sydney Australia djrd.com.au</td></tr></table>		ARCHITECT	DESIGNER			T +612 9319 2955 ABN: 48 942 921 969 Nominated Architects: Andrew Hipwell 6562 Daniel Beekwilder 6192	63 Myrtle Street Chippendale NSW 2008 Sydney Australia djrd.com.au	<table><tr><th>DRAWN BY</th><th>SCALE</th><th>SHEET SIZE</th><th>ORIGIN DATE</th></tr><tr><td>Author</td><td>As indicated</td><td>A1</td><td>05/03/21</td></tr><tr><td colspan="4">DESCRIPTION</td></tr><tr><td colspan="4">GROUND FLOOR PLAN</td></tr><tr><td>PROJECT No</td><td>DRAWING No</td><td colspan="2">REVISION</td></tr><tr><td>20 415</td><td>SSDA.0202</td><td colspan="2">K</td></tr></table>				DRAWN BY	SCALE	SHEET SIZE	ORIGIN DATE	Author	As indicated	A1	05/03/21	DESCRIPTION				GROUND FLOOR PLAN				PROJECT No	DRAWING No	REVISION		20 415	SSDA.0202	K	
ISSUE	DATE	SUBJECT	
K	20/12/21	SSDA REVISED - SIGNAGE	
J	11/11/21	ISSUE FOR SSDA	
I	23/07/21	ISSUE FOR SSD	
H	16/07/21	ISSUE FOR COORDINATION	
G	29/06/21	DRAFT SSD FOR REVIEW	
F	28/06/21	ISSUE FOR COORDINATION	
E	16/06/21	ISSUE FOR COORDINATION	
D	11/06/21	ISSUE TO SI	
C	26/05/21	ISSUE TO SI	
B	24/05/21	ISSUE TO CONSULTANT	
AUTHORISED	LANDSCAPE ARCHITECT	
NWF	
JE	Level 1, 3-5 Bapst Street Parramatta, 2150 T +61 2 8332 5600	
BO	
BO	
BO	
BO	
BO	
BO	
BO	
GM	Level 1, 60 Miller Street North Sydney, 2060 T +61 2 9559 6800	
PROJECT MANAGER	STRUCTURE & CIVIL	
	
Level 30 Grosvenor Place 255 George Street, Sydney 2000 T +61 2 9257 0222 F +61 2 9257 0298	Level 9, The Forum 203 Pacific Highway St Leonards, 2055 T +61 2 9496 7700	
PROJECT	CLIENT	
JINDABYNE EDUCATION CAMPUS	 Education	
207 BARRY WAY JINDABYNE	AUTHORISED FOR ISSUE	
	DIRECTOR	
	DATE	
ARCHITECT	DESIGNER	
	
T +612 9319 2955 ABN: 48 942 921 969 Nominated Architects: Andrew Hipwell 6562 Daniel Beekwilder 6192	63 Myrtle Street Chippendale NSW 2008 Sydney Australia djrd.com.au	
DRAWN BY	SCALE	SHEET SIZE	ORIGIN DATE	
Author	As indicated	A1	05/03/21	
DESCRIPTION	
GROUND FLOOR PLAN	
PROJECT No	DRAWING No	REVISION	
20 415	SSDA.0202	K	

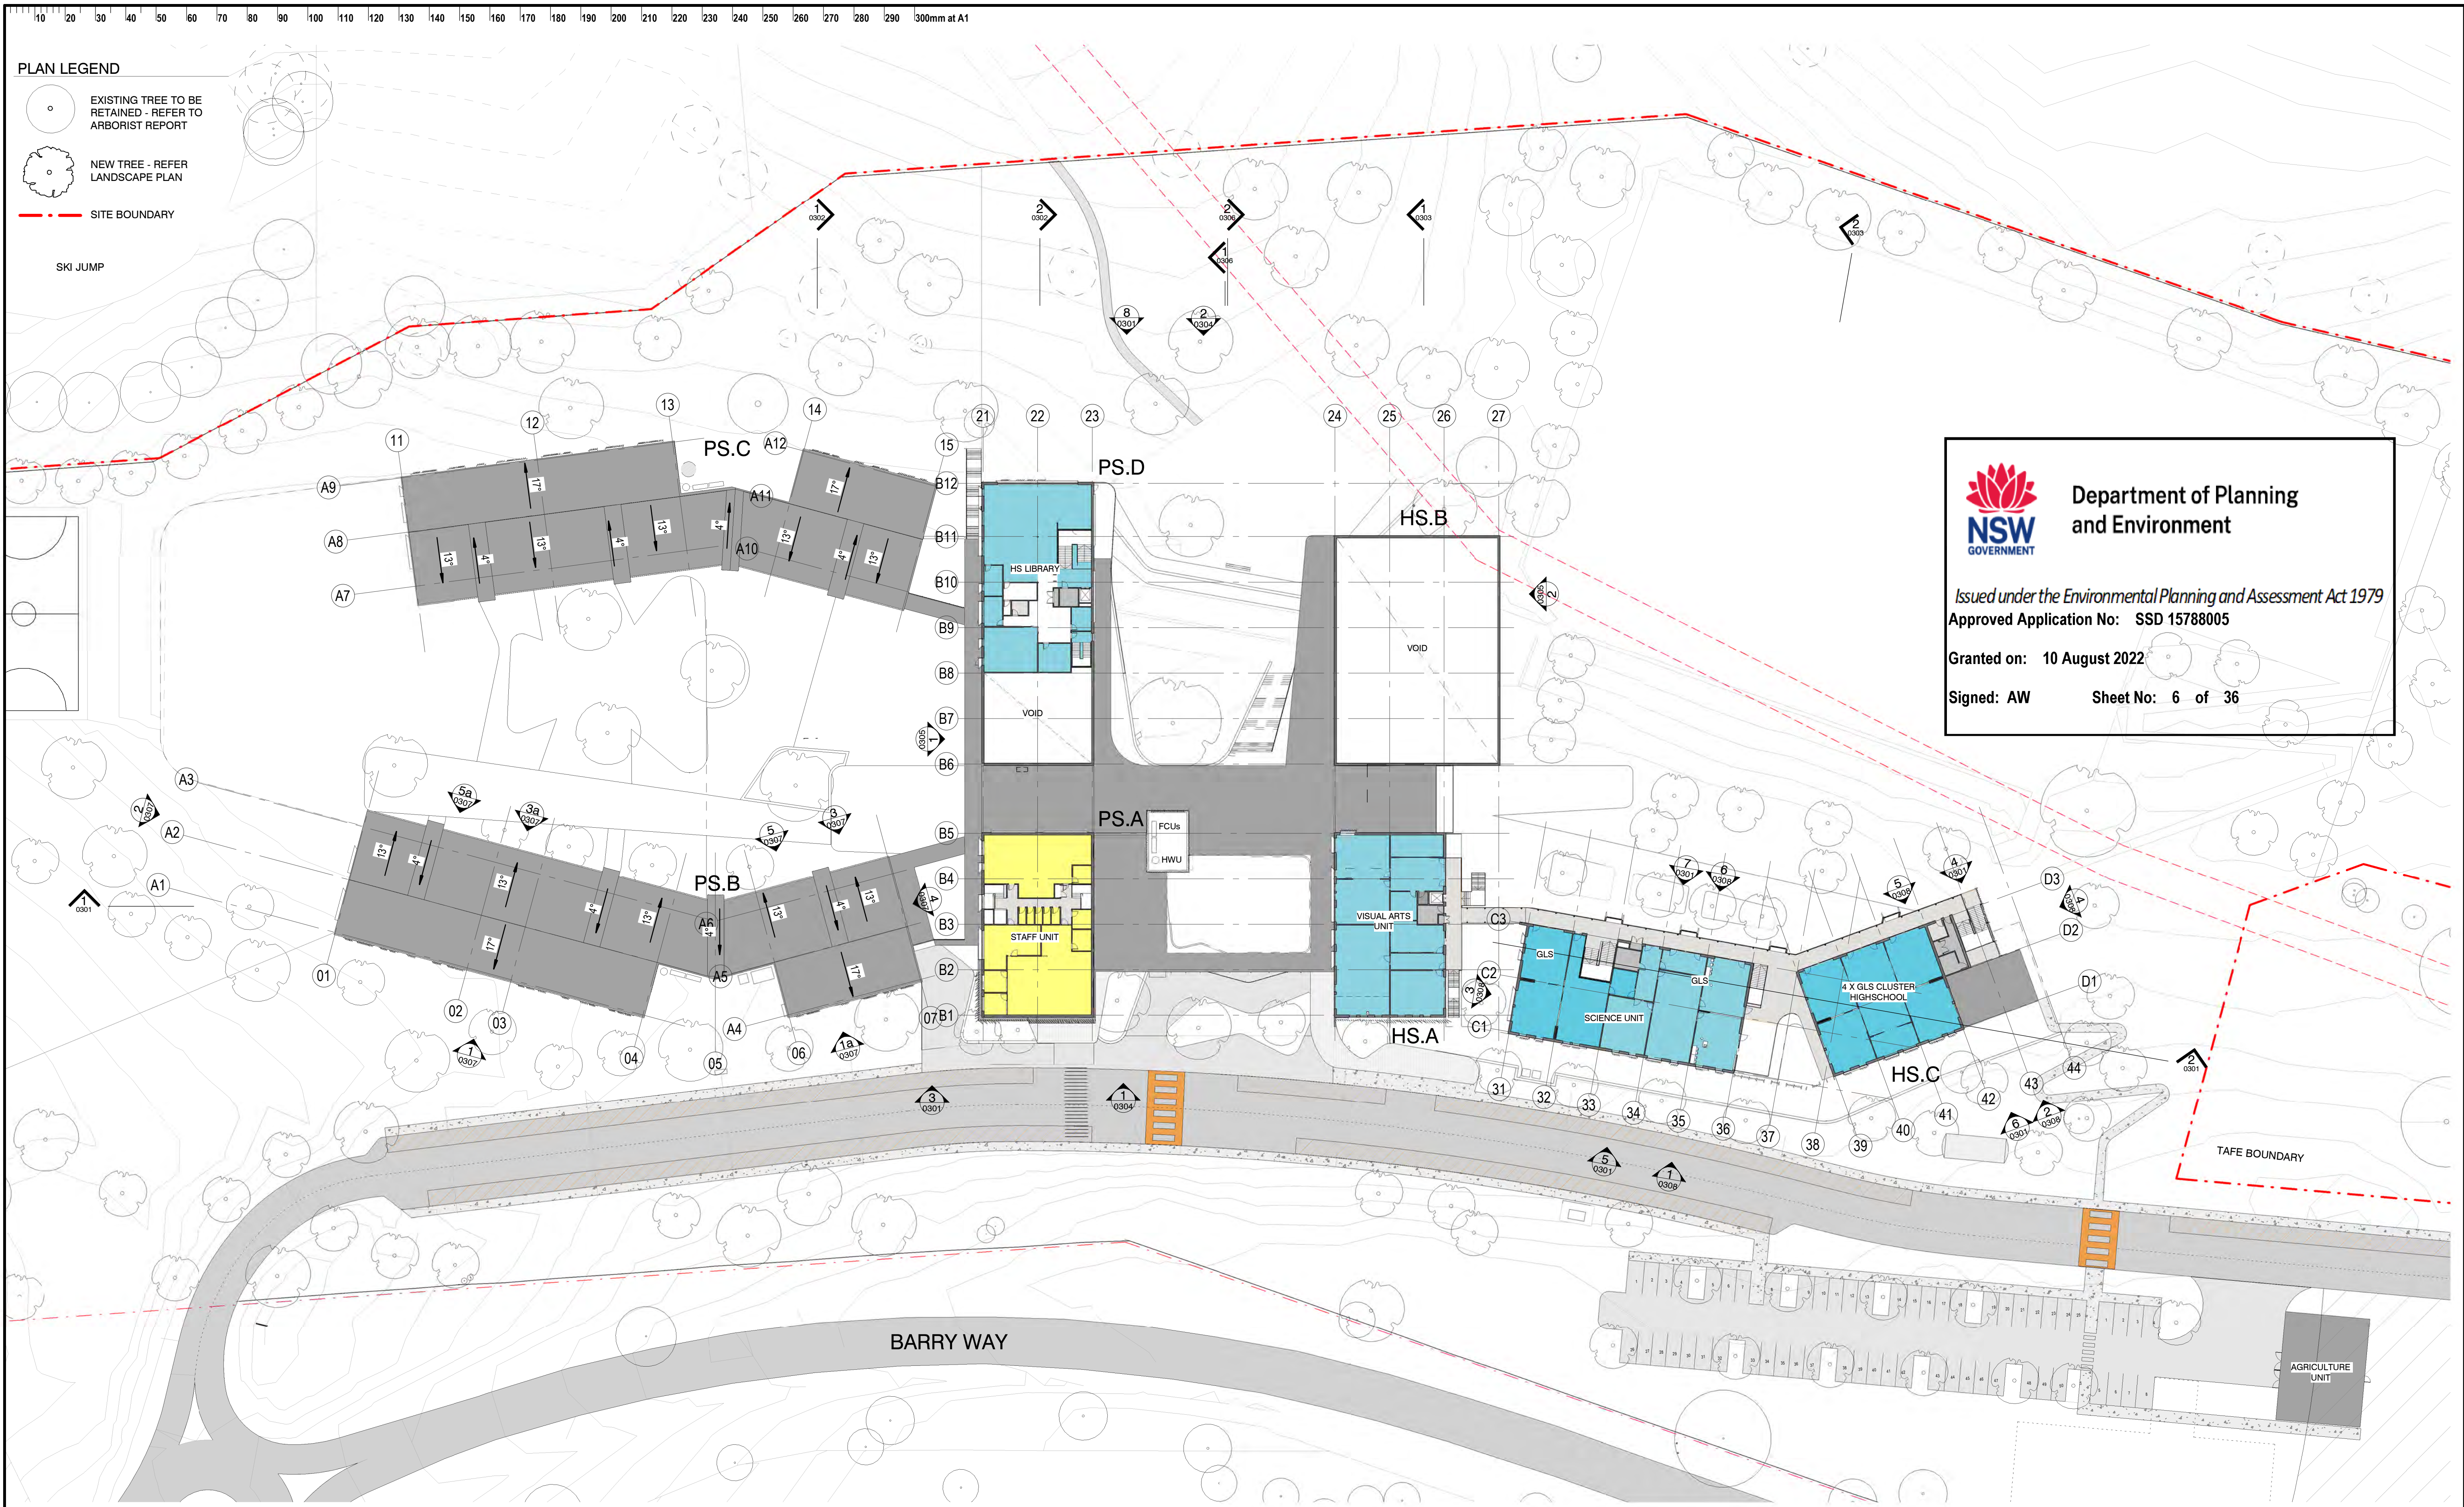

PLAN LEGEND


- EXISTING TREE TO BE RETAINED - REFER TO ARBORIST REPORT
- NEW TREE - REFER LANDSCAPE PLAN
- SITE BOUNDARY
- SKI JUMP

 **Department of Planning and Environment**

Issued under the Environmental Planning and Assessment Act 1979
Approved Application No: SSD 15788005

Granted on: 10 August 2022
Signed: AW **Sheet No: 6 of 36**


<table><tr><th>ISSUE</th><th>DATE</th><th>SUBJECT</th></tr><tr><td>J</td><td>20/12/21</td><td>SSDA REVISED - SIGNAGE</td></tr><tr><td>I</td><td>11/11/21</td><td>ISSUE FOR SSDA</td></tr><tr><td>H</td><td>23/07/21</td><td>ISSUE FOR SSD</td></tr><tr><td>G</td><td>16/07/21</td><td>ISSUE FOR COORDINATION</td></tr><tr><td>F</td><td>29/06/21</td><td>DRAFT SSD FOR REVIEW</td></tr><tr><td>E</td><td>16/06/21</td><td>ISSUE FOR COORDINATION</td></tr><tr><td>D</td><td>11/06/21</td><td>ISSUE TO SI</td></tr><tr><td>C</td><td>26/05/21</td><td>ISSUE TO SI</td></tr><tr><td>B</td><td>24/05/21</td><td>ISSUE TO CONSULTANT</td></tr><tr><td>A</td><td>10/05/21</td><td>ISSUE FOR COORDINATION</td></tr></table>			ISSUE	DATE	SUBJECT	J	20/12/21	SSDA REVISED - SIGNAGE	I	11/11/21	ISSUE FOR SSDA	H	23/07/21	ISSUE FOR SSD	G	16/07/21	ISSUE FOR COORDINATION	F	29/06/21	DRAFT SSD FOR REVIEW	E	16/06/21	ISSUE FOR COORDINATION	D	11/06/21	ISSUE TO SI	C	26/05/21	ISSUE TO SI	B	24/05/21	ISSUE TO CONSULTANT	A	10/05/21	ISSUE FOR COORDINATION	<table><tr><th>AUTHORISED</th><th></th></tr><tr><td>NWF</td><td></td></tr><tr><td>JE</td><td></td></tr><tr><td>BO</td><td></td></tr><tr><td>BO</td><td></td></tr><tr><td>BO</td><td></td></tr><tr><td>BO</td><td></td></tr><tr><td>BO</td><td></td></tr><tr><td>GM</td><td></td></tr><tr><td>BO</td><td></td></tr></table>		AUTHORISED		NWF		JE		BO		BO		BO		BO		BO		GM		BO		<table><tr><th>LANDSCAPE ARCHITECT</th><th></th></tr><tr><td> SITE IMAGE Landscape Architects</td><td></td></tr><tr><td>Level 1, 3-5 Bapst Street Bardon, QLD T +61 2 8332 5600</td><td></td></tr><tr><th>SERVICES</th><th></th></tr><tr><td> Norman Disney & Young Landscape Architects</td><td></td></tr><tr><td>Level 1, 60 Miller Street North Sydney, NSW T +61 2 9553 6800</td><td></td></tr></table>		LANDSCAPE ARCHITECT		 SITE IMAGE Landscape Architects		Level 1, 3-5 Bapst Street Bardon, QLD T +61 2 8332 5600		SERVICES		 Norman Disney & Young Landscape Architects		Level 1, 60 Miller Street North Sydney, NSW T +61 2 9553 6800		<table><tr><th>PROJECT MANAGER</th><th></th></tr><tr><td> Colliers</td><td></td></tr><tr><td>Level 30 Grosvenor Place 255 George Street, Sydney 2000 T +61 2 9257 0222 T +61 2 9257 0298</td><td></td></tr><tr><th>STRUCTURE & CIVIL</th><th></th></tr><tr><td> Cardno</td><td></td></tr><tr><td>Level 9, The Forum 203 Pacific Highway Sydney, NSW T +61 2 9496 7700</td><td></td></tr></table>		PROJECT MANAGER		 Colliers		Level 30 Grosvenor Place 255 George Street, Sydney 2000 T +61 2 9257 0222 T +61 2 9257 0298		STRUCTURE & CIVIL		 Cardno		Level 9, The Forum 203 Pacific Highway Sydney, NSW T +61 2 9496 7700		This drawing should be read in conjunction with all relevant contracts, specifications and drawings. Dimensions are in millimetres. Levels are metres. Do not scale off drawings. Use figured dimensions only. Check dimensions on Site. Report discrepancies immediately. Scale 1: 500 @ A1 0 5000 10000 25000		PROJECT JINDABYNE EDUCATION CAMPUS 207 BARRY WAY JINDABYNE		<table><tr><th>CLIENT</th><th></th></tr><tr><td> NSW GOVERNMENT Education</td><td></td></tr><tr><td>AUTHORISED FOR ISSUE</td><td></td></tr><tr><td>DIRECTOR</td><td>DATE</td></tr></table>		CLIENT		 NSW GOVERNMENT Education		AUTHORISED FOR ISSUE		DIRECTOR	DATE	<table><tr><th>ARCHITECT</th><th></th></tr><tr><td> djrd architects</td><td></td></tr><tr><td>T +612 9319 2955 ABN: 48 942 921 969 Nominated Architects: Andrew Hipwell 6562 Daniel Beekwilder 6192</td><td></td></tr><tr><td>63 Myrtle Street Chippendale NSW 2008 Sydney Australia djrd.com.au</td><td></td></tr></table>		ARCHITECT		 djrd architects		T +612 9319 2955 ABN: 48 942 921 969 Nominated Architects: Andrew Hipwell 6562 Daniel Beekwilder 6192		63 Myrtle Street Chippendale NSW 2008 Sydney Australia djrd.com.au		<table><tr><th>DRAWN BY</th><th>SCALE</th><th>SHEET SIZE</th><th>ORIGIN DATE</th></tr><tr><td>Author</td><td>As indicated</td><td>A1</td><td>05/03/21</td></tr><tr><th colspan="4">DESCRIPTION</th></tr><tr><td colspan="4">FIRST FLOOR PLAN</td></tr><tr><th>PROJECT No</th><th>DRAWING No</th><th colspan="2">REVISION</th></tr><tr><td>20 415</td><td>SSDA.0203</td><td colspan="2">J</td></tr></table>		DRAWN BY	SCALE	SHEET SIZE	ORIGIN DATE	Author	As indicated	A1	05/03/21	DESCRIPTION				FIRST FLOOR PLAN				PROJECT No	DRAWING No	REVISION		20 415	SSDA.0203	J	
ISSUE	DATE	SUBJECT	
J	20/12/21	SSDA REVISED - SIGNAGE	
I	11/11/21	ISSUE FOR SSDA	
H	23/07/21	ISSUE FOR SSD	
G	16/07/21	ISSUE FOR COORDINATION	
F	29/06/21	DRAFT SSD FOR REVIEW	
E	16/06/21	ISSUE FOR COORDINATION	
D	11/06/21	ISSUE TO SI	
C	26/05/21	ISSUE TO SI	
B	24/05/21	ISSUE TO CONSULTANT	
A	10/05/21	ISSUE FOR COORDINATION	
AUTHORISED	
NWF	
JE	
BO	
BO	
BO	
BO	
BO	
GM	
BO	
LANDSCAPE ARCHITECT	
 SITE IMAGE Landscape Architects	
Level 1, 3-5 Bapst Street Bardon, QLD T +61 2 8332 5600	
SERVICES	
 Norman Disney & Young Landscape Architects	
Level 1, 60 Miller Street North Sydney, NSW T +61 2 9553 6800	
PROJECT MANAGER	
 Colliers	
Level 30 Grosvenor Place 255 George Street, Sydney 2000 T +61 2 9257 0222 T +61 2 9257 0298	
STRUCTURE & CIVIL	
 Cardno	
Level 9, The Forum 203 Pacific Highway Sydney, NSW T +61 2 9496 7700	
CLIENT	
 NSW GOVERNMENT Education	
AUTHORISED FOR ISSUE	
DIRECTOR	DATE	
ARCHITECT	
 djrd architects	
T +612 9319 2955 ABN: 48 942 921 969 Nominated Architects: Andrew Hipwell 6562 Daniel Beekwilder 6192	
63 Myrtle Street Chippendale NSW 2008 Sydney Australia djrd.com.au	
DRAWN BY	SCALE	SHEET SIZE	ORIGIN DATE	
Author	As indicated	A1	05/03/21	
DESCRIPTION	
FIRST FLOOR PLAN	
PROJECT No	DRAWING No	REVISION	
20 415	SSDA.0203	J	

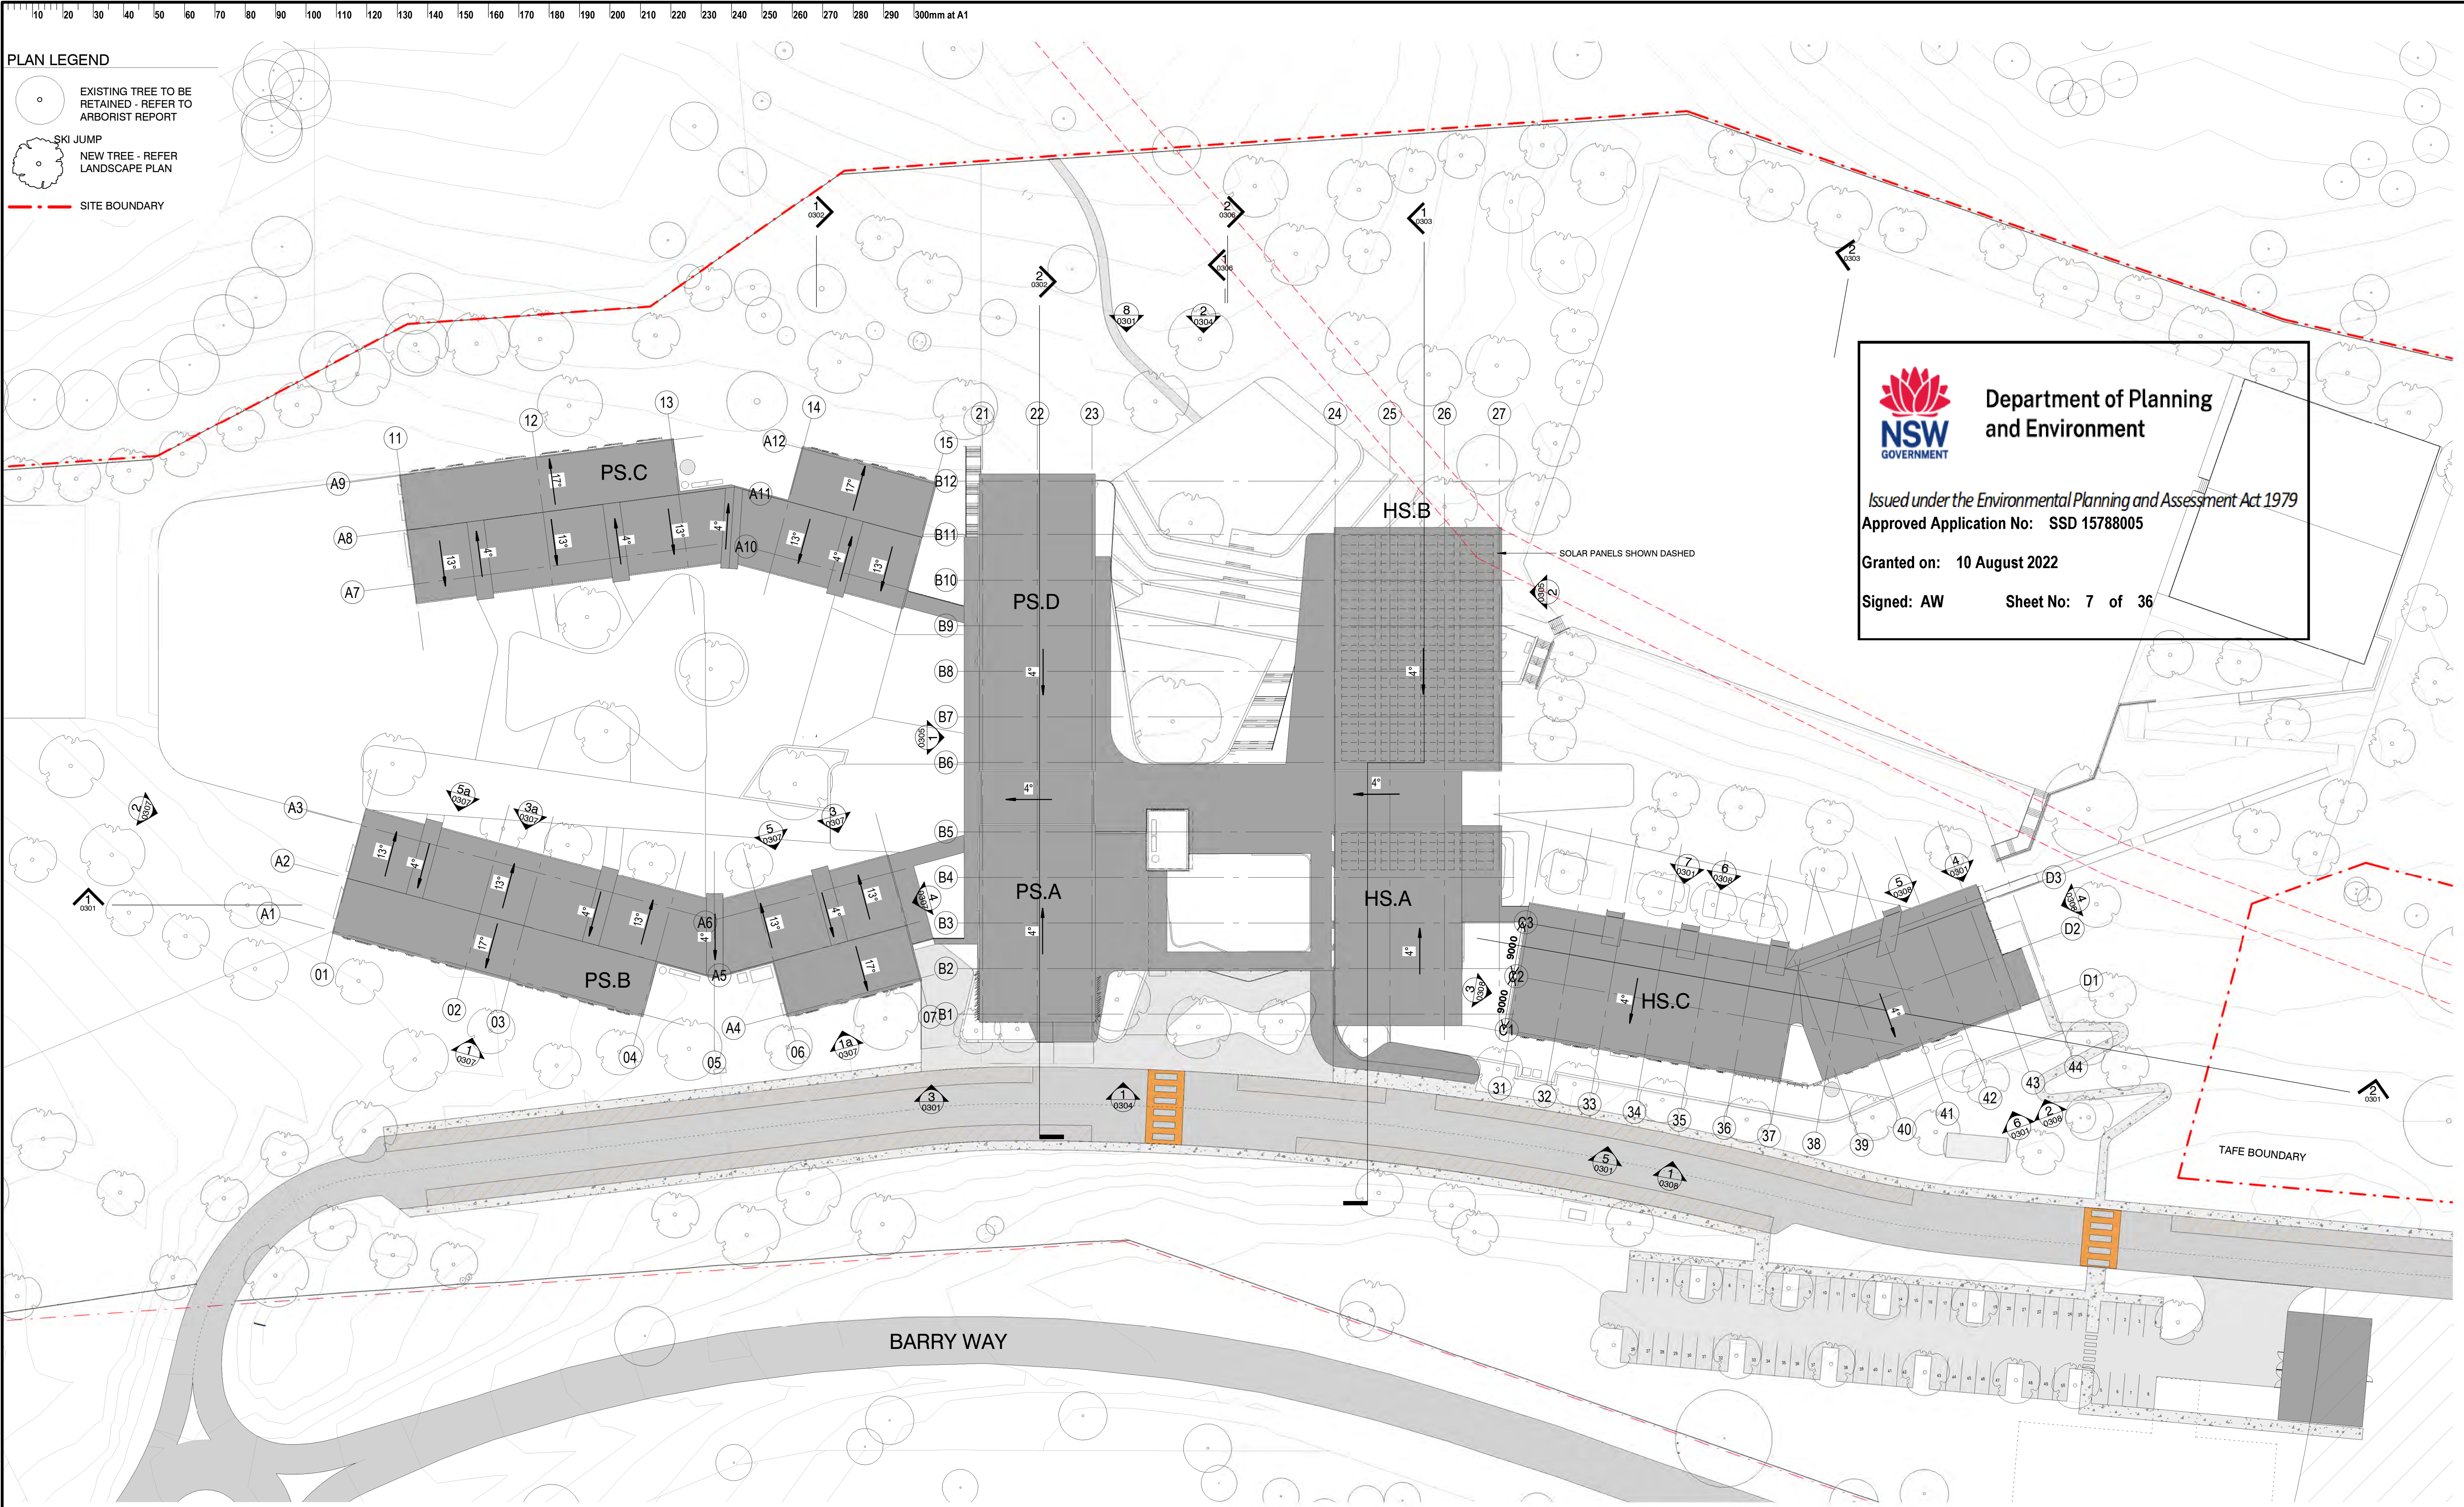




Department of Planning
and Environment

Issued under the Environmental Planning and Assessment Act 1979
Approved Application No: SSD 15788005
Granted on: 10 August 2022
Signed: AW Sheet No: 7 of 36

 ISSUE DATE SUBJECT			AUTHORISED		LANDSCAPE ARCHITECT		PROJECT MANAGER		PROJECT		CLIENT		ARCHITECT		DRAWN BY SCALE SHEET SIZE ORIGIN DATE	
J	20/12/21	SSDA REVISED - SIGNAGE	NWF		 SITE IMAGE Landscape Architects	 Colliers	This drawing should be read in conjunction with all relevant contracts, specifications and drawings. Dimensions are in millimetres. Levels are metres. Do not scale off drawings. Use figured dimensions only. Check dimensions on Site. Report discrepancies immediately.			JINDABYNE EDUCATION CAMPUS	 Education	 djrd architects	T +612 9319 2955 ABN: 48 942 921 969 Nominated Architects: Andrew Hipwell 6562 Daniel Beekwilder 6192	Author As indicated A1 05/03/21		
I	11/11/21	ISSUE FOR SSDA	JE		Level 1, 3-5 Bapst Street Parramatta, NSW T +61 2 8332 5600	Level 30 Grosvenor Place 255 George Street, Sydney 2000 T +61 2 9257 0222 F +61 2 9257 0298				207 BARRY WAY JINDABYNE	AUTHORISED FOR ISSUE		63 Myrtle Street Chippendale NSW 2008 Sydney Australia djrd.com.au	DESCRIPTION ROOF PLAN		
H	23/07/21	ISSUE FOR SSD	BO													
G	16/07/21	ISSUE FOR COORDINATION	BO													
F	29/06/21	DRAFT SSD FOR REVIEW	BO													
E	16/06/21	ISSUE FOR COORDINATION	BO													
D	11/06/21	ISSUE TO SI	BO													
C	26/05/21	ISSUE TO SI	BO													
B	24/05/21	ISSUE TO CONSULTANT	GM													
A	10/05/21	ISSUE FOR COORDINATION	BO													
					SERVICES	 Norman Disney & Young Landscape Architects	STRUCTURE & CIVIL	 Cardno	Scale 1: 500 @ A1 0 5000 10000 25000							
					Level 1, 60 Miller Street North Sydney, NSW T +61 2 9528 6800	Level 9, The Forum 203 Pacific Highway St Leonards, NSW T +61 2 9496 7700										

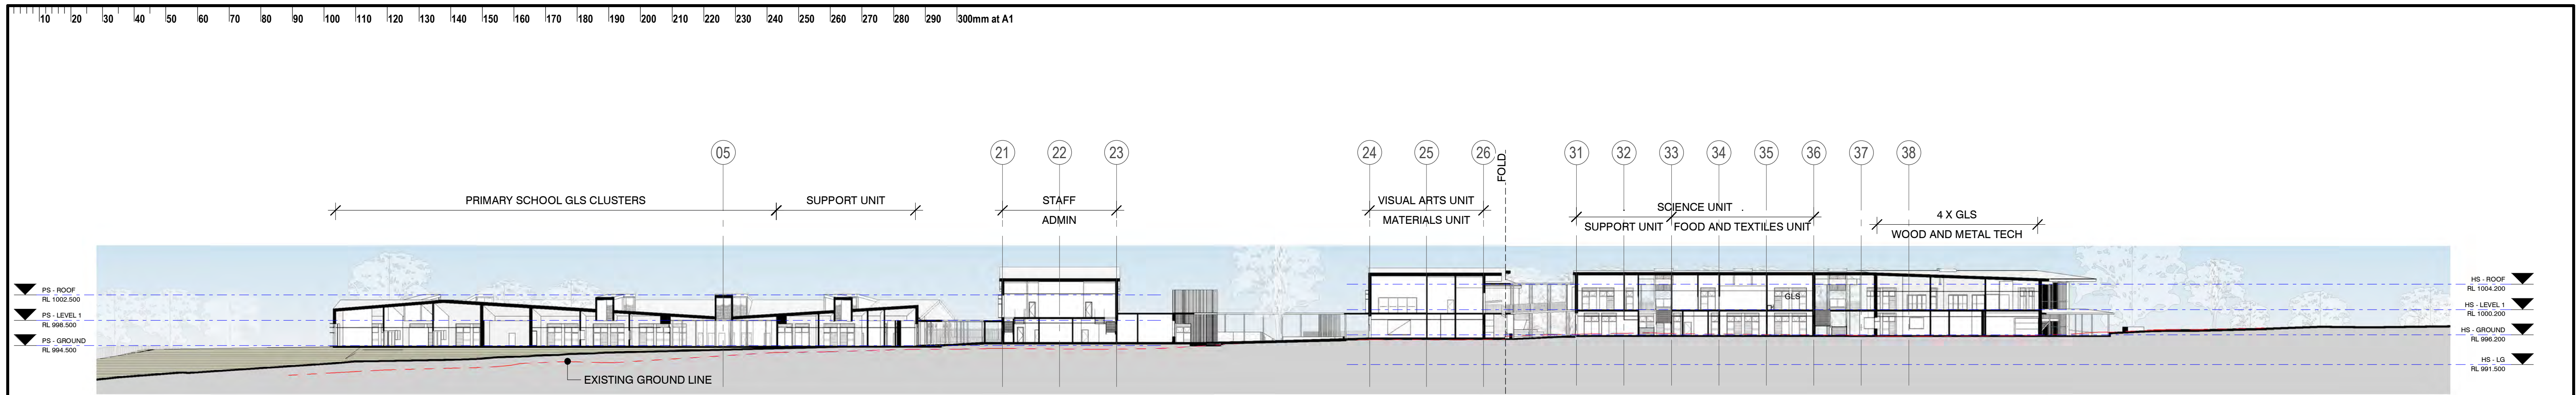


1 SSDA SECTION LONG PART 1
1 : 500

 **Department of Planning and Environment**


Issued under the Environmental Planning and Assessment Act 1979
Approved Application No: SSD 15788005

Granted on: 10 August 2022

Signed: AW **Sheet No: 8 of 36**

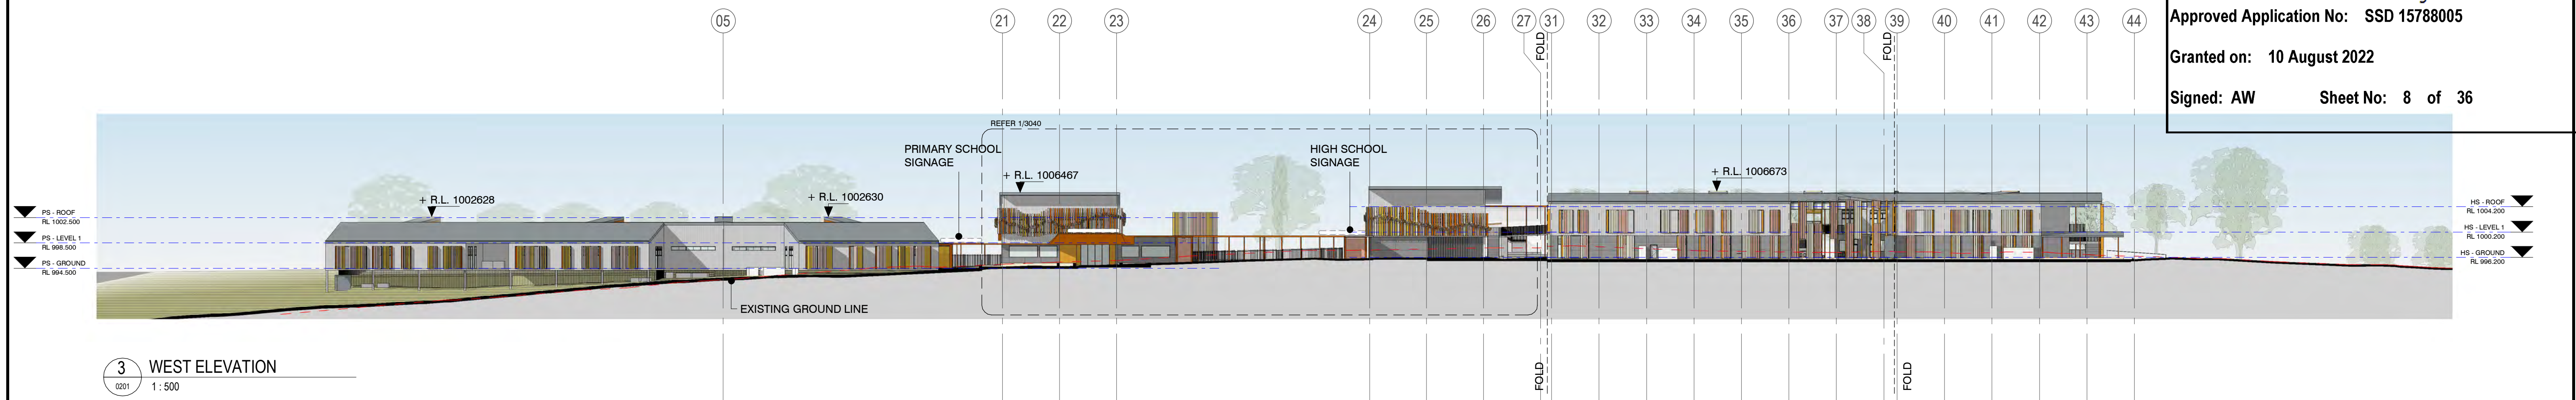

3 WEST ELEVATION
1 : 500

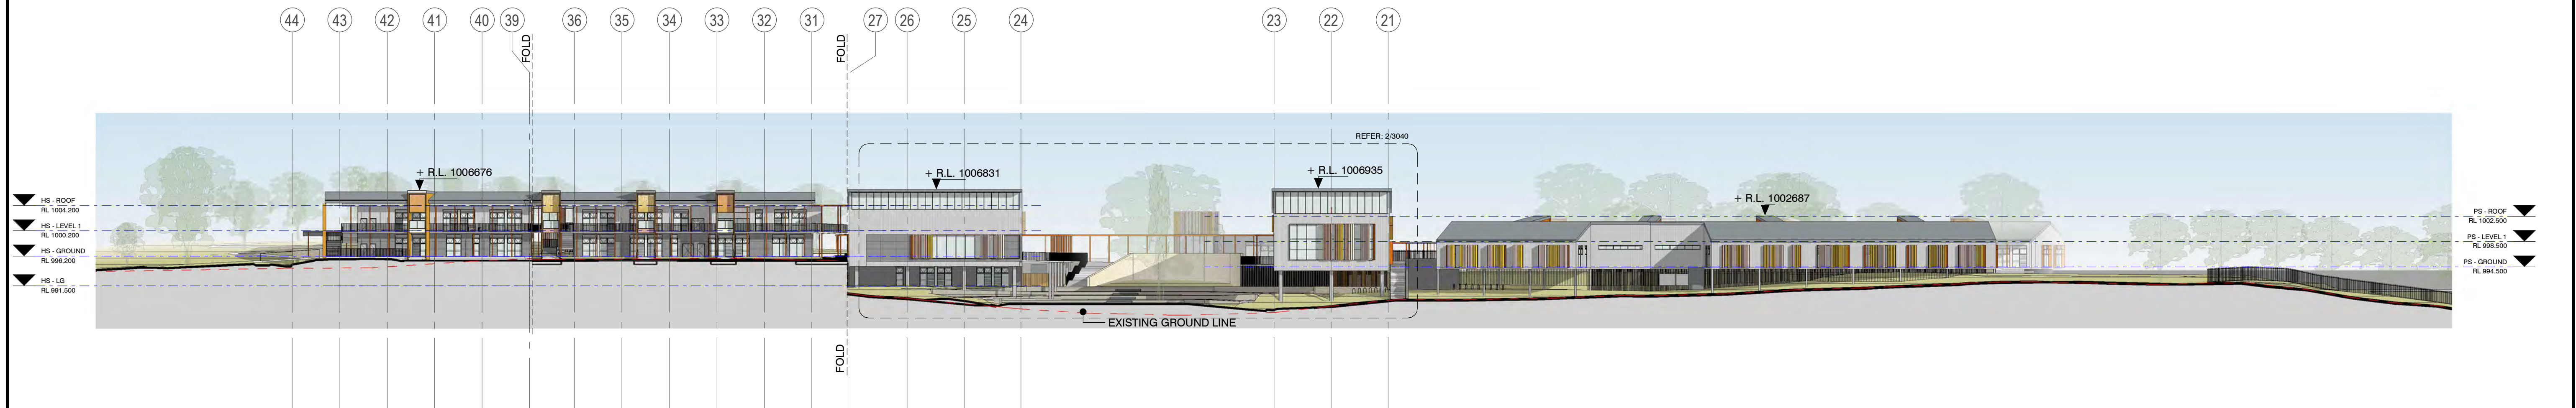

4 EAST ELEVATION
1 : 500

ISSUE	DATE	SUBJECT	AUTHORISED	LANDSCAPE ARCHITECT	PROJECT MANAGER	PROJECT	CLIENT	ARCHITECT	DRAWN BY	SCALE	SHEET SIZE	ORIGIN DATE
E	11/11/21	ISSUE FOR SSDA	JE			JINDABYNE EDUCATION CAMPUS	 Education		Author	1 : 500	A1	05/03/21
D	23/07/21	ISSUE FOR SSD	BO	Level 1, 3-5 Bapst Street Bardon, QLD T +61 2 8332 5600	Level 30 Grosvenor Place 255 George Street, Sydney, 2000 T +61 2 9257 0222 F +61 2 9257 0288	207 BARRY WAY JINDABYNE	AUTHORISED FOR ISSUE	T +612 9319 2955 ABN: 48 942 921 969 Nominated Architects: Andrew Hipwell 6562 Daniel Beekwilder 6192	DESCRIPTION			
C	29/06/21	DRAFT SSD FOR REVIEW	BO					63 Myrtle Street Chippendale NSW 2008 Sydney Australia djrd.com.au	ELEVATIONS			
B	26/05/21	ISSUE TO SI	BO						PROJECT No	DRAWING No	REVISION	
A	24/05/21	ISSUE TO CONSULTANT	GM						20 415	SSDA.0301	E	



1 SSDA PS SECTION
0201 1:200




**Department of Planning
and Environment**


Issued under the Environmental Planning and Assessment Act 1979
Approved Application No: SSD 15788005

Granted on: 10 August 2022


Signed: AW Sheet No: 9 of 36

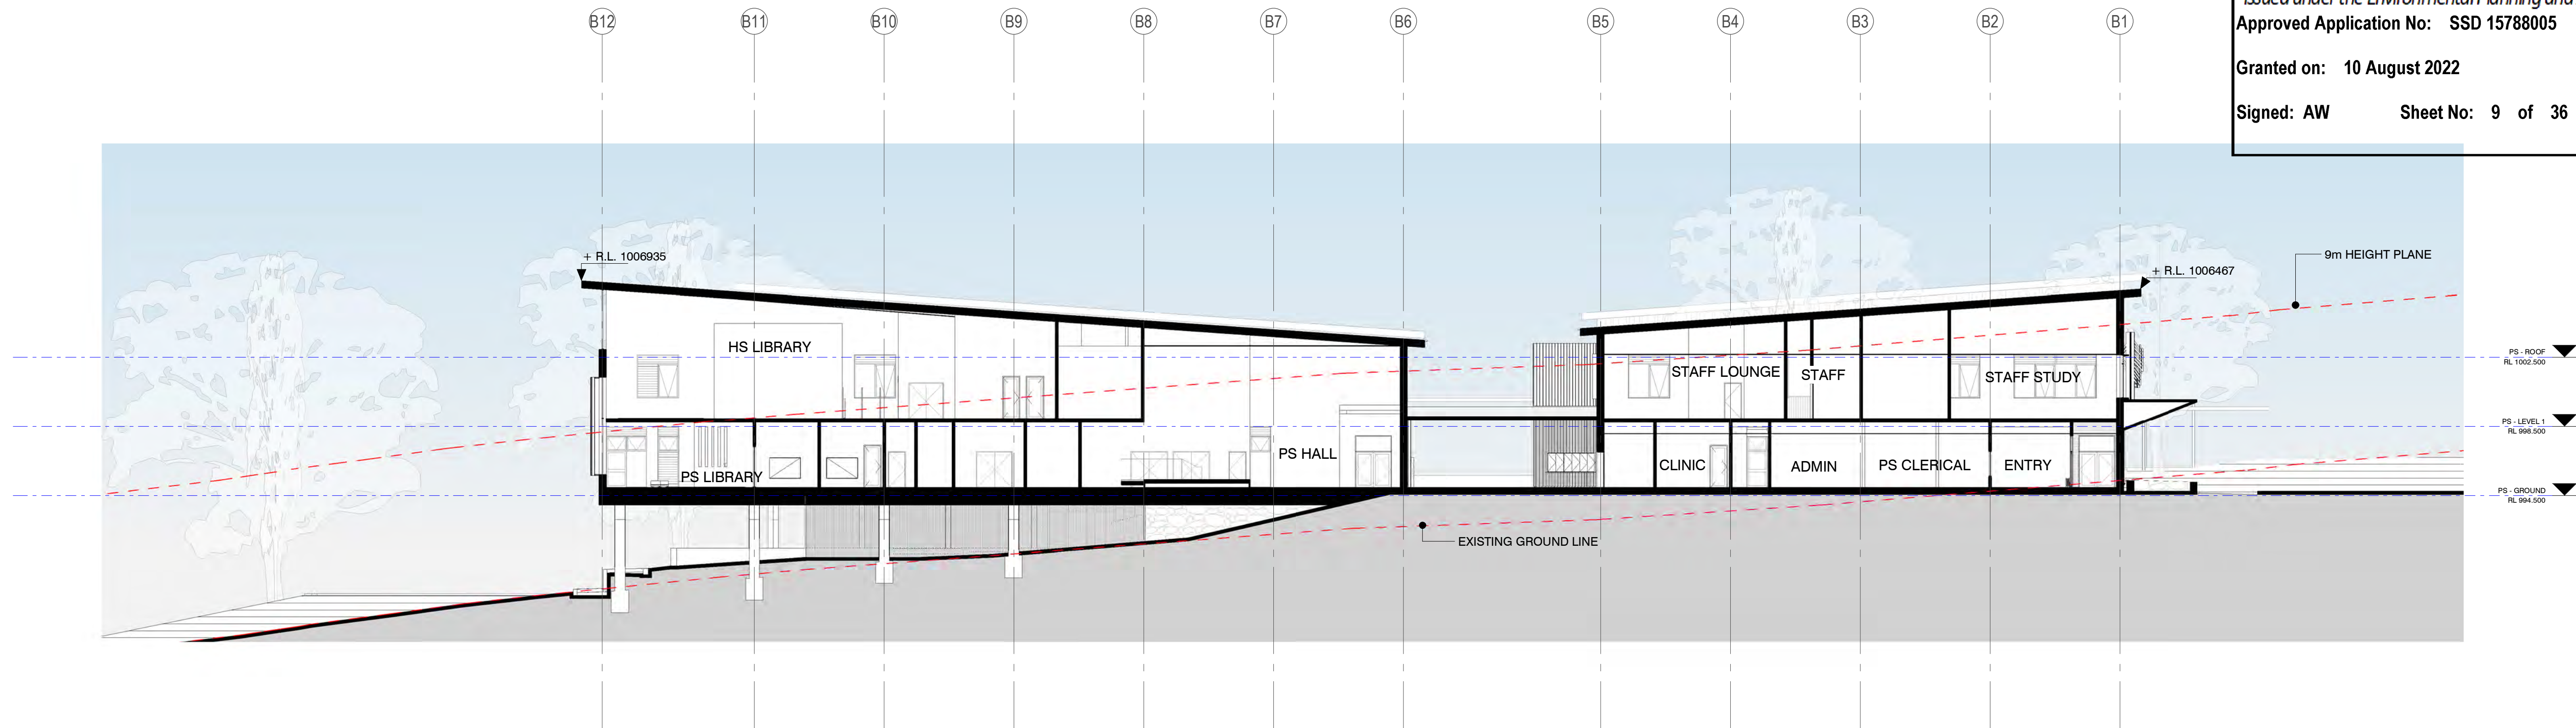

2 SSDA PS SECTION
0201 1:200
 
<table><tr><th>ISSUE</th><th>DATE</th><th>SUBJECT</th></tr><tr><td>F</td><td>11/11/21</td><td>ISSUE FOR SSDA</td></tr><tr><td>E</td><td>23/07/21</td><td>ISSUE FOR SSD</td></tr><tr><td>D</td><td>29/06/21</td><td>DRAFT SSD FOR REVIEW</td></tr><tr><td>C</td><td>28/06/21</td><td>ISSUE FOR COORDINATION</td></tr><tr><td>B</td><td>26/05/21</td><td>ISSUE TO SI</td></tr><tr><td>A</td><td>23/03/21</td><td>ISSUE TO QS</td></tr></table>			ISSUE	DATE	SUBJECT	F	11/11/21	ISSUE FOR SSDA	E	23/07/21	ISSUE FOR SSD	D	29/06/21	DRAFT SSD FOR REVIEW	C	28/06/21	ISSUE FOR COORDINATION	B	26/05/21	ISSUE TO SI	A	23/03/21	ISSUE TO QS	<table><tr><th>AUTHORISED</th><th></th></tr><tr><td>JE</td><td></td></tr><tr><td>BO</td><td></td></tr><tr><td>BO</td><td></td></tr><tr><td>BO</td><td></td></tr><tr><td>BO</td><td></td></tr><tr><td>GM</td><td></td></tr></table>		AUTHORISED		JE		BO		BO		BO		BO		GM		<table><tr><td>LANDSCAPE ARCHITECT</td><td></td></tr><tr><td colspan="2">Level 1, 3-5 Bapst Street Barracks, 2016 T +61 2 8332 5600</td></tr><tr><td>SERVICES</td><td></td></tr><tr><td colspan="2">Level 1, 60 Miller Street North Sydney, 2060 T +61 2 9553 6800</td></tr></table>		LANDSCAPE ARCHITECT		Level 1, 3-5 Bapst Street Barracks, 2016 T +61 2 8332 5600		SERVICES		Level 1, 60 Miller Street North Sydney, 2060 T +61 2 9553 6800		<table><tr><td>PROJECT MANAGER</td><td></td></tr><tr><td colspan="2">Level 30 Grosvenor Place 255 George Street, Sydney 2000 T +61 2 9257 0222 F +61 2 9257 0288</td></tr><tr><td>STRUCTURE & CIVIL</td><td></td></tr><tr><td colspan="2">Level 9, The Forum 203 Pacific Highway Sydney, 2005 T +61 2 9496 7700</td></tr></table>		PROJECT MANAGER		Level 30 Grosvenor Place 255 George Street, Sydney 2000 T +61 2 9257 0222 F +61 2 9257 0288		STRUCTURE & CIVIL		Level 9, The Forum 203 Pacific Highway Sydney, 2005 T +61 2 9496 7700		This drawing should be read in conjunction with all relevant contracts, specifications and drawings. Dimensions are in millimetres. Levels are metres. Do not scale off drawings. Use figured dimensions only. Check dimensions on Site. Report discrepancies immediately. Scale 1: 200 @ A1 		PROJECT JINDABYNE EDUCATION CAMPUS 207 BARRY WAY JINDABYNE		<table><tr><td>CLIENT</td><td></td></tr><tr><td colspan="2">AUTHORISED FOR ISSUE</td></tr><tr><td>DIRECTOR</td><td>DATE</td></tr></table>		CLIENT		AUTHORISED FOR ISSUE		DIRECTOR	DATE	<table><tr><td>ARCHITECT</td><td></td></tr><tr><td colspan="2">T +612 9319 2955 ABN: 48 942 921 969 Nominated Architects: Andrew Hipwell 6562 Daniel Beekwilder 6192</td></tr><tr><td colspan="2">63 Myrtle Street Chippendale NSW 2008 Sydney Australia djrd.com.au</td></tr></table>		ARCHITECT		T +612 9319 2955 ABN: 48 942 921 969 Nominated Architects: Andrew Hipwell 6562 Daniel Beekwilder 6192		63 Myrtle Street Chippendale NSW 2008 Sydney Australia djrd.com.au		<table><tr><th>DRAWN BY</th><th>SCALE</th><th>SHEET SIZE</th><th>ORIGIN DATE</th></tr><tr><td>Author</td><td>1:200</td><td>A1</td><td>05/03/21</td></tr><tr><td colspan="4">DESCRIPTION SECTIONS</td></tr><tr><td>PROJECT No</td><td>DRAWING No</td><td colspan="2">REVISION</td></tr><tr><td>20 415</td><td>SSDA.0302</td><td colspan="2">F</td></tr></table>		DRAWN BY	SCALE	SHEET SIZE	ORIGIN DATE	Author	1:200	A1	05/03/21	DESCRIPTION SECTIONS				PROJECT No	DRAWING No	REVISION		20 415	SSDA.0302	F	
ISSUE	DATE	SUBJECT	
F	11/11/21	ISSUE FOR SSDA	
E	23/07/21	ISSUE FOR SSD	
D	29/06/21	DRAFT SSD FOR REVIEW	
C	28/06/21	ISSUE FOR COORDINATION	
B	26/05/21	ISSUE TO SI	
A	23/03/21	ISSUE TO QS	
AUTHORISED	
JE	
BO	
BO	
BO	
BO	
GM	
LANDSCAPE ARCHITECT	
Level 1, 3-5 Bapst Street Barracks, 2016 T +61 2 8332 5600	
SERVICES	
Level 1, 60 Miller Street North Sydney, 2060 T +61 2 9553 6800	
PROJECT MANAGER	
Level 30 Grosvenor Place 255 George Street, Sydney 2000 T +61 2 9257 0222 F +61 2 9257 0288	
STRUCTURE & CIVIL	
Level 9, The Forum 203 Pacific Highway Sydney, 2005 T +61 2 9496 7700	
CLIENT	
AUTHORISED FOR ISSUE	
DIRECTOR	DATE	
ARCHITECT	
T +612 9319 2955 ABN: 48 942 921 969 Nominated Architects: Andrew Hipwell 6562 Daniel Beekwilder 6192	
63 Myrtle Street Chippendale NSW 2008 Sydney Australia djrd.com.au	
DRAWN BY	SCALE	SHEET SIZE	ORIGIN DATE	
Author	1:200	A1	05/03/21	
DESCRIPTION SECTIONS	
PROJECT No	DRAWING No	REVISION	
20 415	SSDA.0302	F	

10 20 30 40 50 60 70 80 90 100 110 120 130 140 150 160 170 180 190 200 210 220 230 240 250 260 270 280 290 300mm at A1

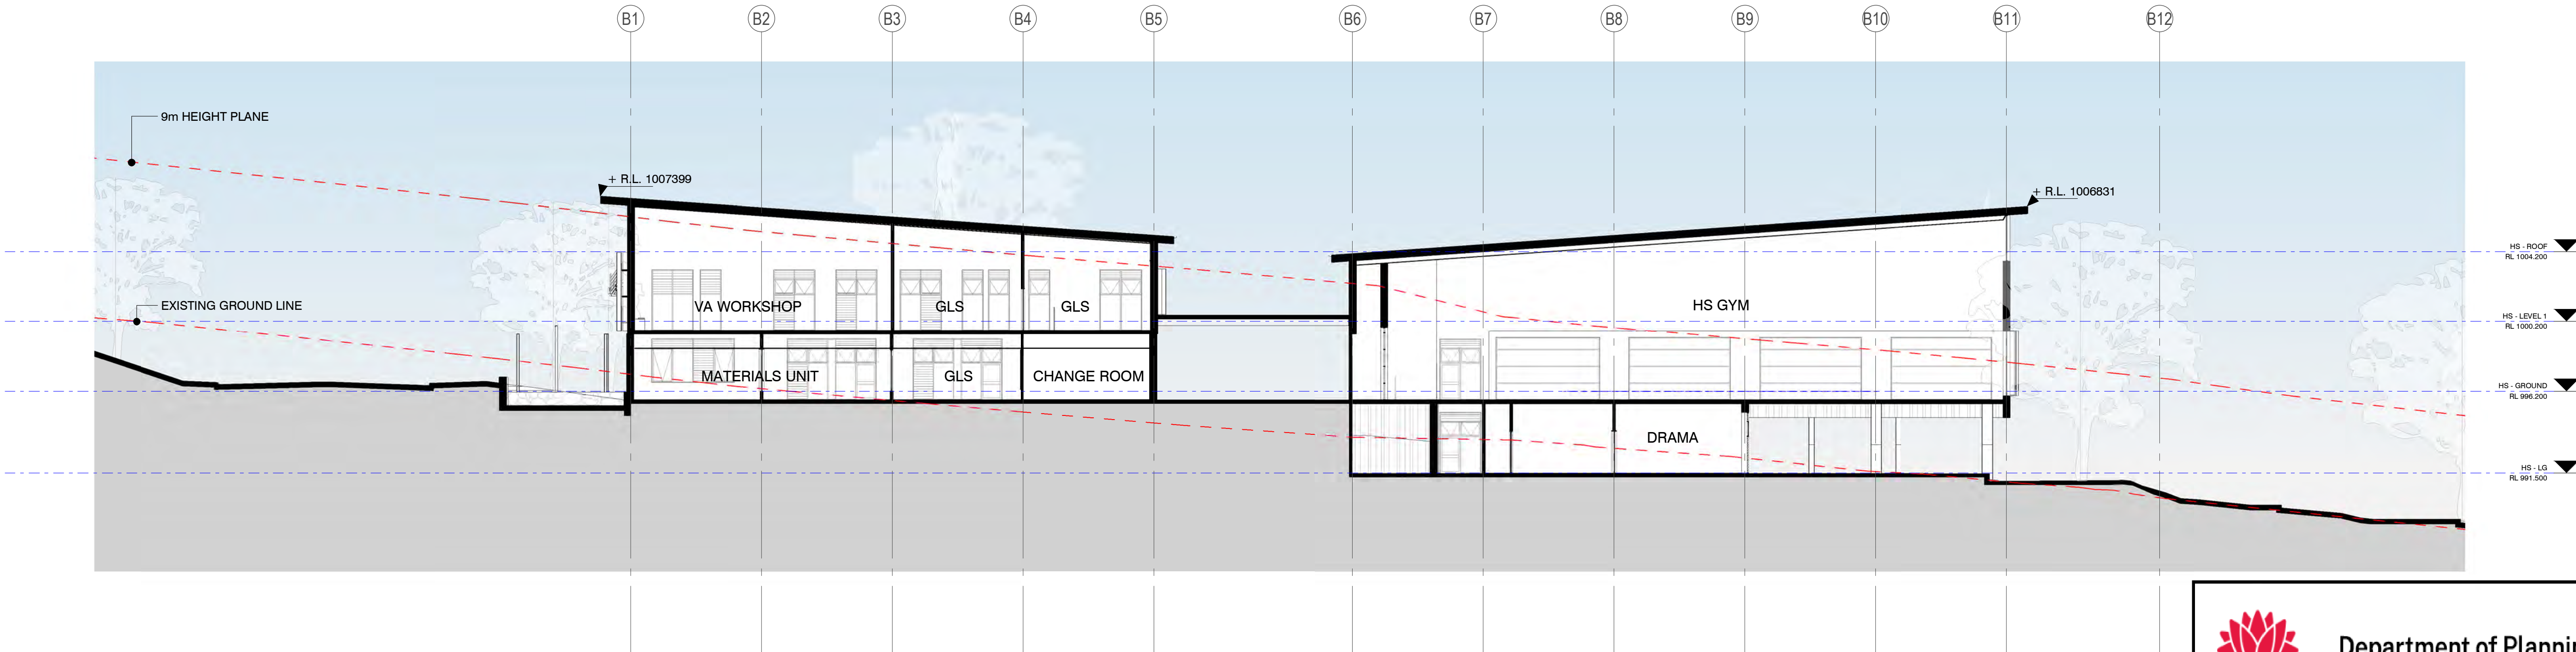


1 HS SECTION
1:200



Issued under the Environmental Planning and Assessment Act 1979
Approved Application No: SSD 15788005

Granted on: 10 August 2022

Signed: AW Sheet No: 10 of 36

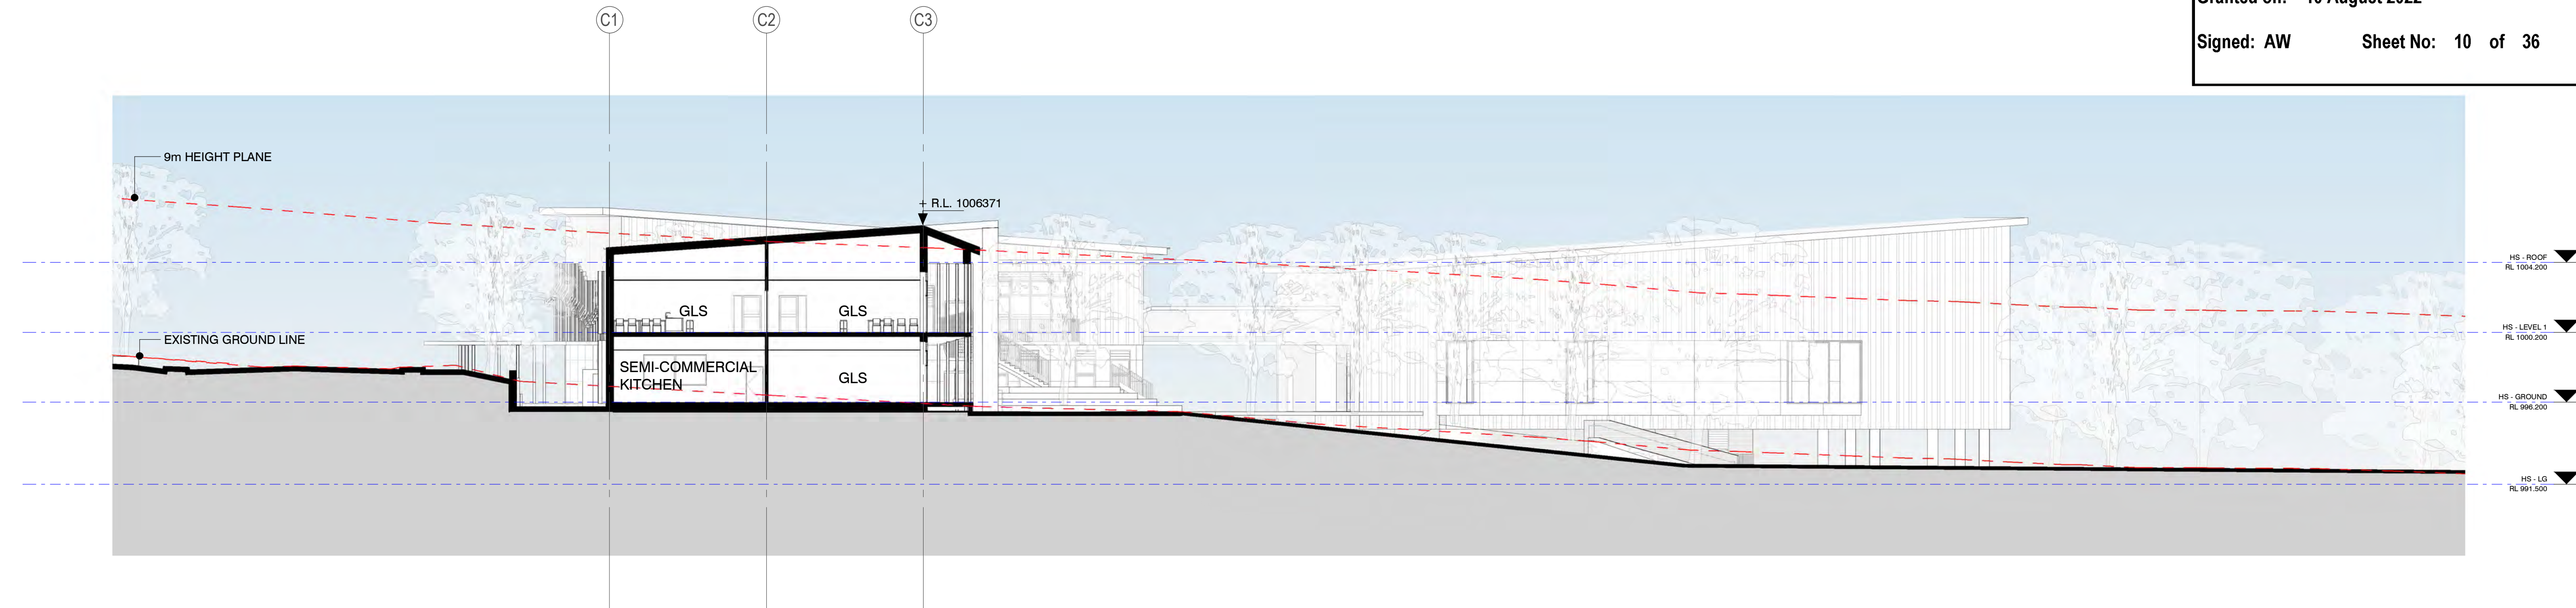

2 HS SECTION
1:200

ISSUE	DATE	SUBJECT	AUTHORISED
D	11/11/21	ISSUE FOR SSDA	JE
C	23/07/21	ISSUE FOR SSD	BO
B	29/06/21	DRAFT SSD FOR REVIEW	BO
A	28/06/21	ISSUE FOR COORDINATION	BO

LANDSCAPE ARCHITECT

SITE IMAGE
Landscape Architects

Level 1, 3-5 Bapst Street
Bardonia, NSW
T +61 2 8332 5600

SERVICES

Norman Disney & Young
ARCHITECTS

Level 1, 60 Miller Street
North Sydney, NSW
T +61 2 9550 6800

PROJECT MANAGER

Colliers

Level 30 Grosvenor Place
255 George Street, Sydney, NSW
T +61 2 9257 0222
T +61 2 9257 0298

STRUCTURE & CIVIL

Cardno

Level 9, The Forum
203 Pacific Highway
St Leonards, NSW
T +61 2 9496 7700

This drawing should be read in conjunction with all relevant contracts, specifications and drawings. Dimensions are in millimetres. Levels are metres. Do not scale off drawings. Use figured dimensions only. Check dimensions on Site. Report discrepancies immediately.

Scale 1:200 @ A1

0 2000 4000 10000

PROJECT

JINDABYNE EDUCATION CAMPUS

207 BARRY WAY
JINDABYNE

CLIENT

NSW GOVERNMENT | **Education**

AUTHORISED FOR ISSUE

DIRECTOR DATE

ARCHITECT

djrd
architects

T +612 9319 2955
ABN: 48 942 921 969
Nominated Architects:
Andrew Hipwell 6562
Daniel Beekwilder 6192


63 Myrtle Street
Chippendale NSW 2008
Sydney Australia
djrd.com.au

DRAWN BY	SCALE	SHEET SIZE	ORIGIN DATE
Author	1:200		06/22/21
DESCRIPTION			
SECTIONS			
PROJECT No	DRAWING No	REVISION	
20 415	SSDA.0303	D	

Issued under the Environmental Planning and Assessment Act 1979
Approved Application No: SSD 15788005

Granted on: 10 August 2022

Signed: AW Sheet No: 11 of 36

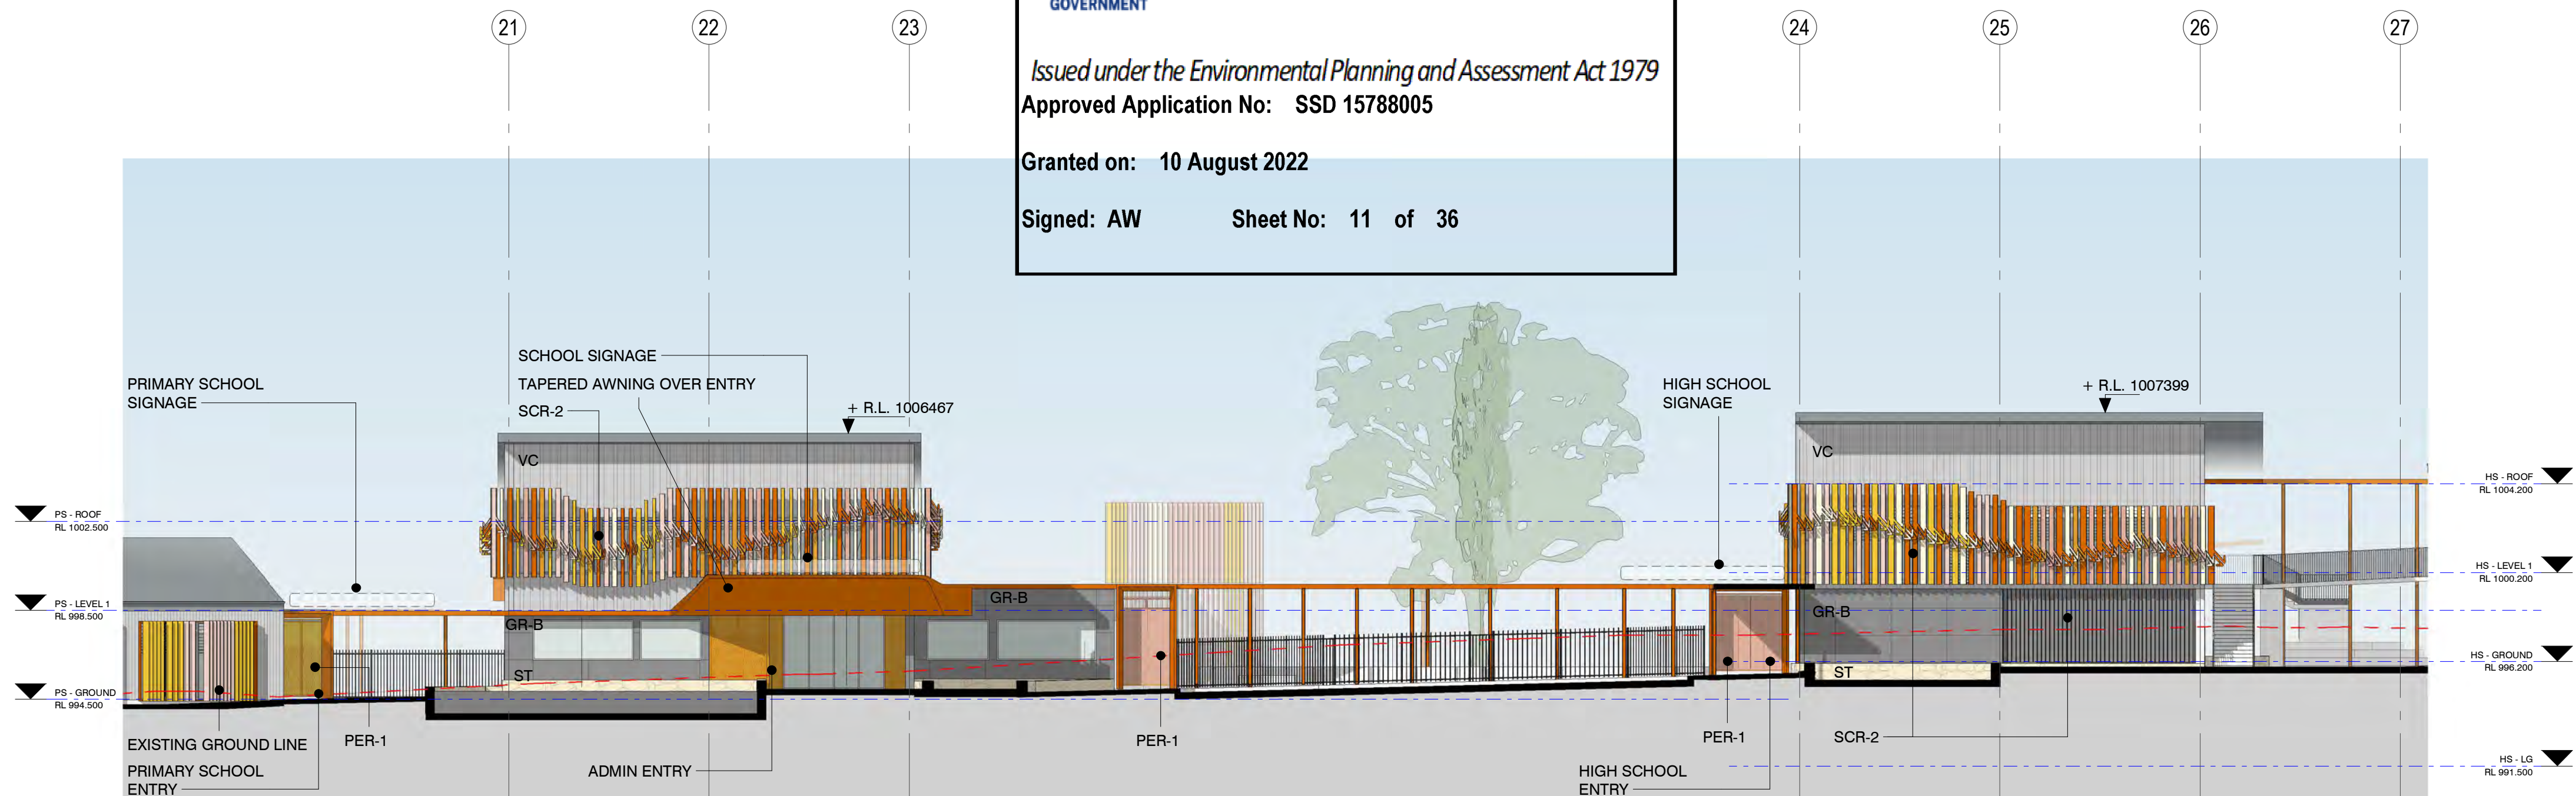

1 ENTRY ELEVATION - PLAZA


0201 1:200




2 EAST ELEVATION - PLAZA

0201 1:200


ISSUE DATE SUBJECT			AUTHORISED		LANDSCAPE ARCHITECT		PROJECT MANAGER		PROJECT		CLIENT		ARCHITECT		DRAWN BY SCALE SHEET SIZE ORIGIN DATE		
G	11/11/21	ISSUE FOR SSDA	JE						This drawing should be read in conjunction with all relevant contracts, specifications and drawings. Dimensions are in millimetres. Levels are metres. Do not scale off drawings. Use figured dimensions only. Check dimensions on Site. Report discrepancies immediately.						Author 1:200 03/12/21		
F	18/10/21	ELEVATIONS REVIEW	JE		Level 1, 34 Bopple Street Rusfield, 2016 T +61 2 9527 1022 F +61 2 9527 1660		Level 30 Grosvenor Place 250 George Street, Sydney 2000 T +61 2 9527 1022 F +61 2 9527 1288				207 BARRY WAY JINDABYNE		63 Myrtle Street Chippendale NSW 2008 Sydney Australia djrd.com.au		DESCRIPTION ELEVATIONS - PLAZA		
E	23/07/21	ISSUE FOR SSD	BO												PROJECT No DRAWING No REVISION		
D	29/06/21	DRAFT SSD FOR REVIEW	BO												20 415 SSDA.0304 G		
C	26/05/21	ISSUE TO SI	BO														
B	24/05/21	ISSUE TO CONSULTANT	GM														
A	23/03/21	ISSUE TO QS	GM														
					Level 1, 50 Miller Street North Sydney, 2060 T +61 2 9628 6800		Level 9, The Forum 235 Pacific Highway St Leonards, 2055 T +61 2 9449 7700										

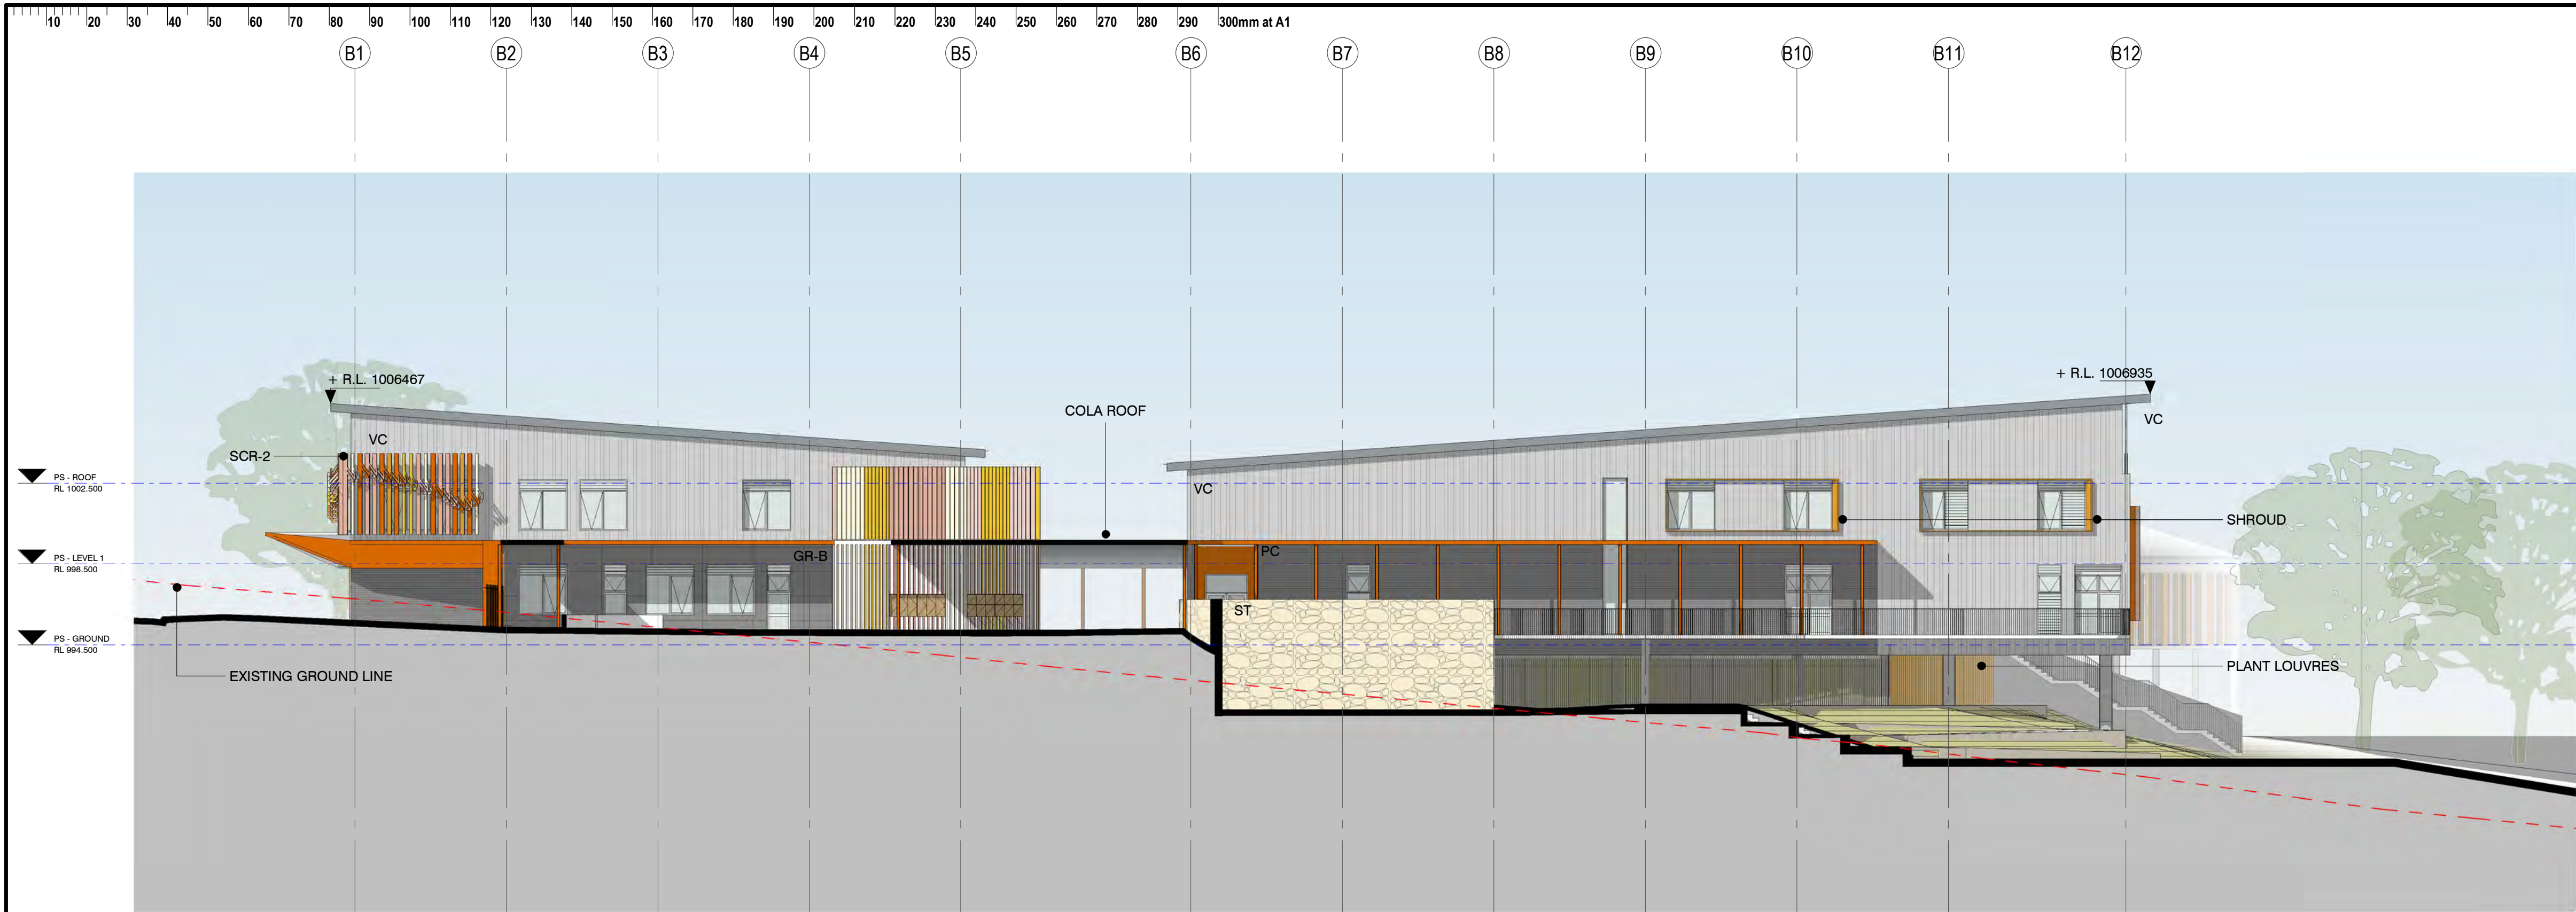

1 CENTRAL ZONE SOUTH ELEVATION
0201 1:200

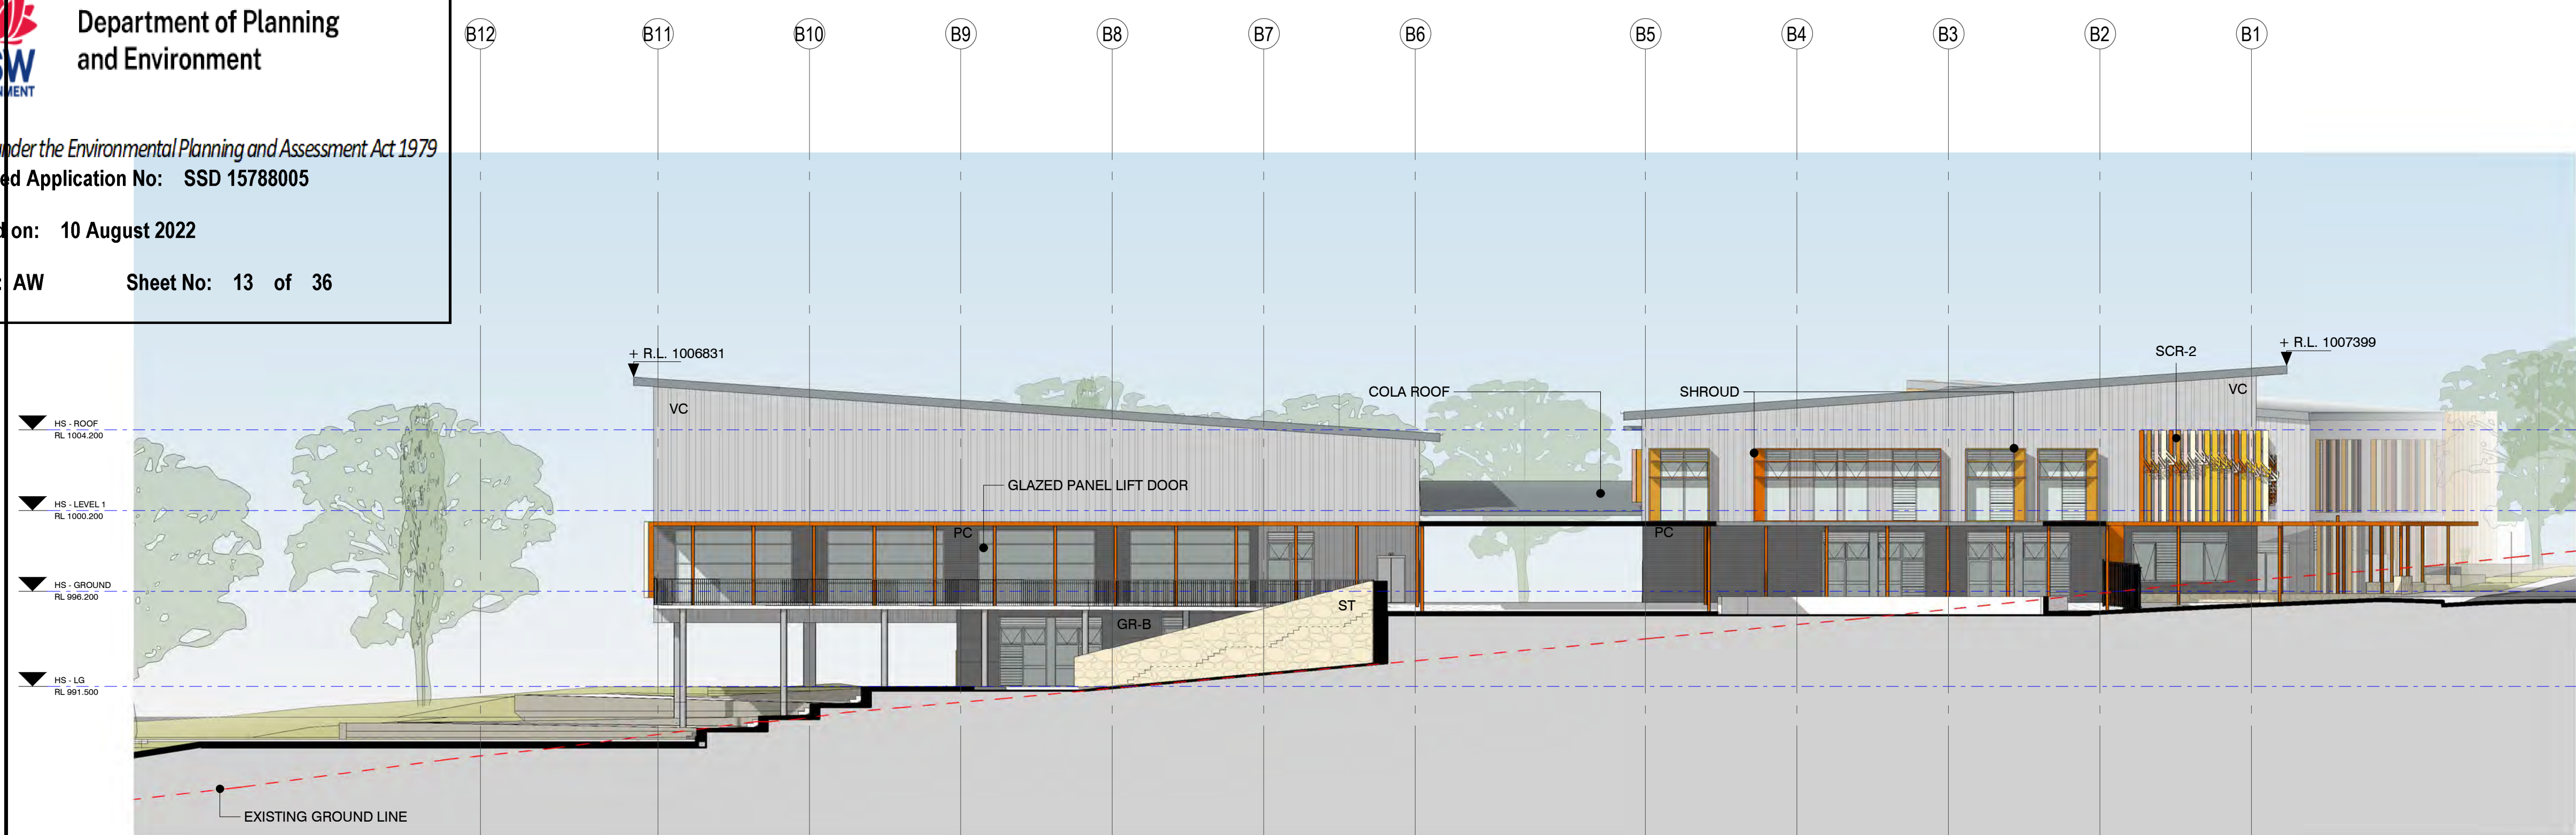

2 CENTRAL ZONE NORTH ELEVATION
0201 1:200

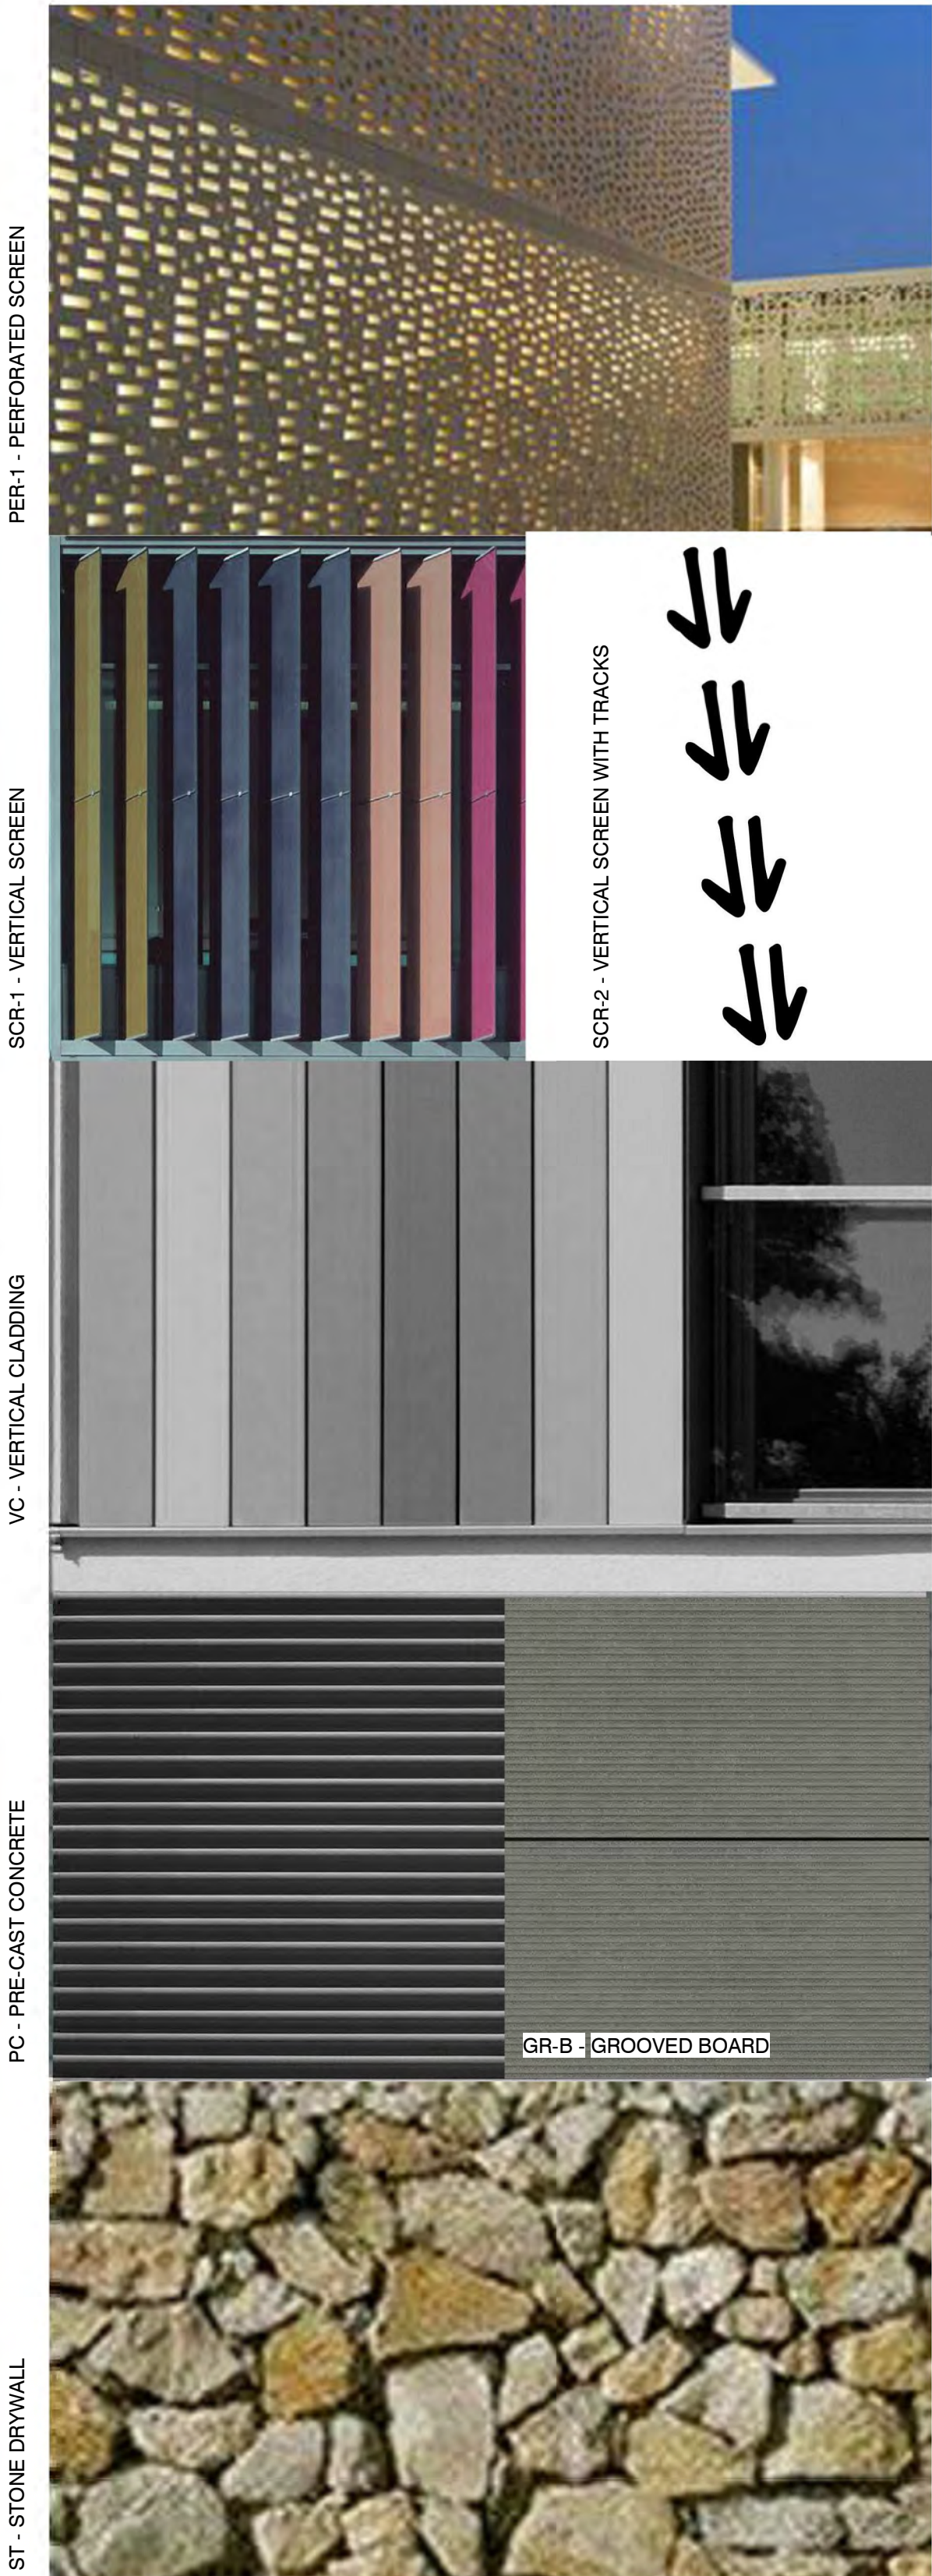

FACADE AND ACCESS WAY GLAZED WINDOW AND DOOR MODULES BASED ON DFMA GUIDELINES
DOUBLE GLAZING ASSUMED
AWNING WINDOWS
LOUVRES REPLACE AWNING TO EAST AND WEST FACADE BEHIND SCREENS
1200W TYPICAL GLAZING MODULE

ISSUE	DATE	SUBJECT	AUTHORISED
G	11/11/21	ISSUE FOR SSDA	JE
F	18/10/21	ELEVATIONS REVIEW	JE
E	23/07/21	ISSUE FOR SSD	BO
D	29/06/21	DRAFT SSD FOR REVIEW	BO
C	26/05/21	ISSUE TO SI	BO
B	24/05/21	ISSUE TO CONSULTANT	GM
A	23/03/21	ISSUE TO QS	GM

LANDSCAPE ARCHITECT
 Level 1, 3-5 Bapst Street Bardon, QLD T +61 7 5532 5600
SERVICES
 Level 1, 60 Miller Street North Sydney, NSW T +61 2 9553 6800

PROJECT MANAGER
 Level 30 Grosvenor Place 225 George Street, Sydney, NSW T +61 2 9257 0222 F +61 2 9257 0298
STRUCTURE & CIVIL
 Level 9, The Forum 203 Pacific Highway Sydney, NSW T +61 2 9496 7700


This drawing should be read in conjunction with all relevant contracts, specifications and drawings. Dimensions are in millimetres. Levels are metres. Do not scale off drawings. Use figured dimensions only. Check dimensions on Site. Report discrepancies immediately.
Scale 1:200 @ A1 0 2000 4000 10000

PROJECT
JINDABYNE EDUCATION CAMPUS
207 BARRY WAY JINDABYNE


CLIENT
 Education AUTHORISED FOR ISSUE
DIRECTOR DATE

ARCHITECT
 T +612 9319 2955 ABN: 48 942 921 969 Nominated Architects: Andrew Hipwell 6562 Daniel Beekwilder 6192 63 Myrtle Street Chippendale NSW 2008 Sydney Australia djrd.com.au

DRAWN BY	SCALE	SHEET SIZE	ORIGIN DATE
Author	1:200		03/16/21
DESCRIPTION			
ELEVATIONS - PLAZA INTERNAL			
PROJECT No	DRAWING No	REVISION	
20 415	SSDA.0306	G	

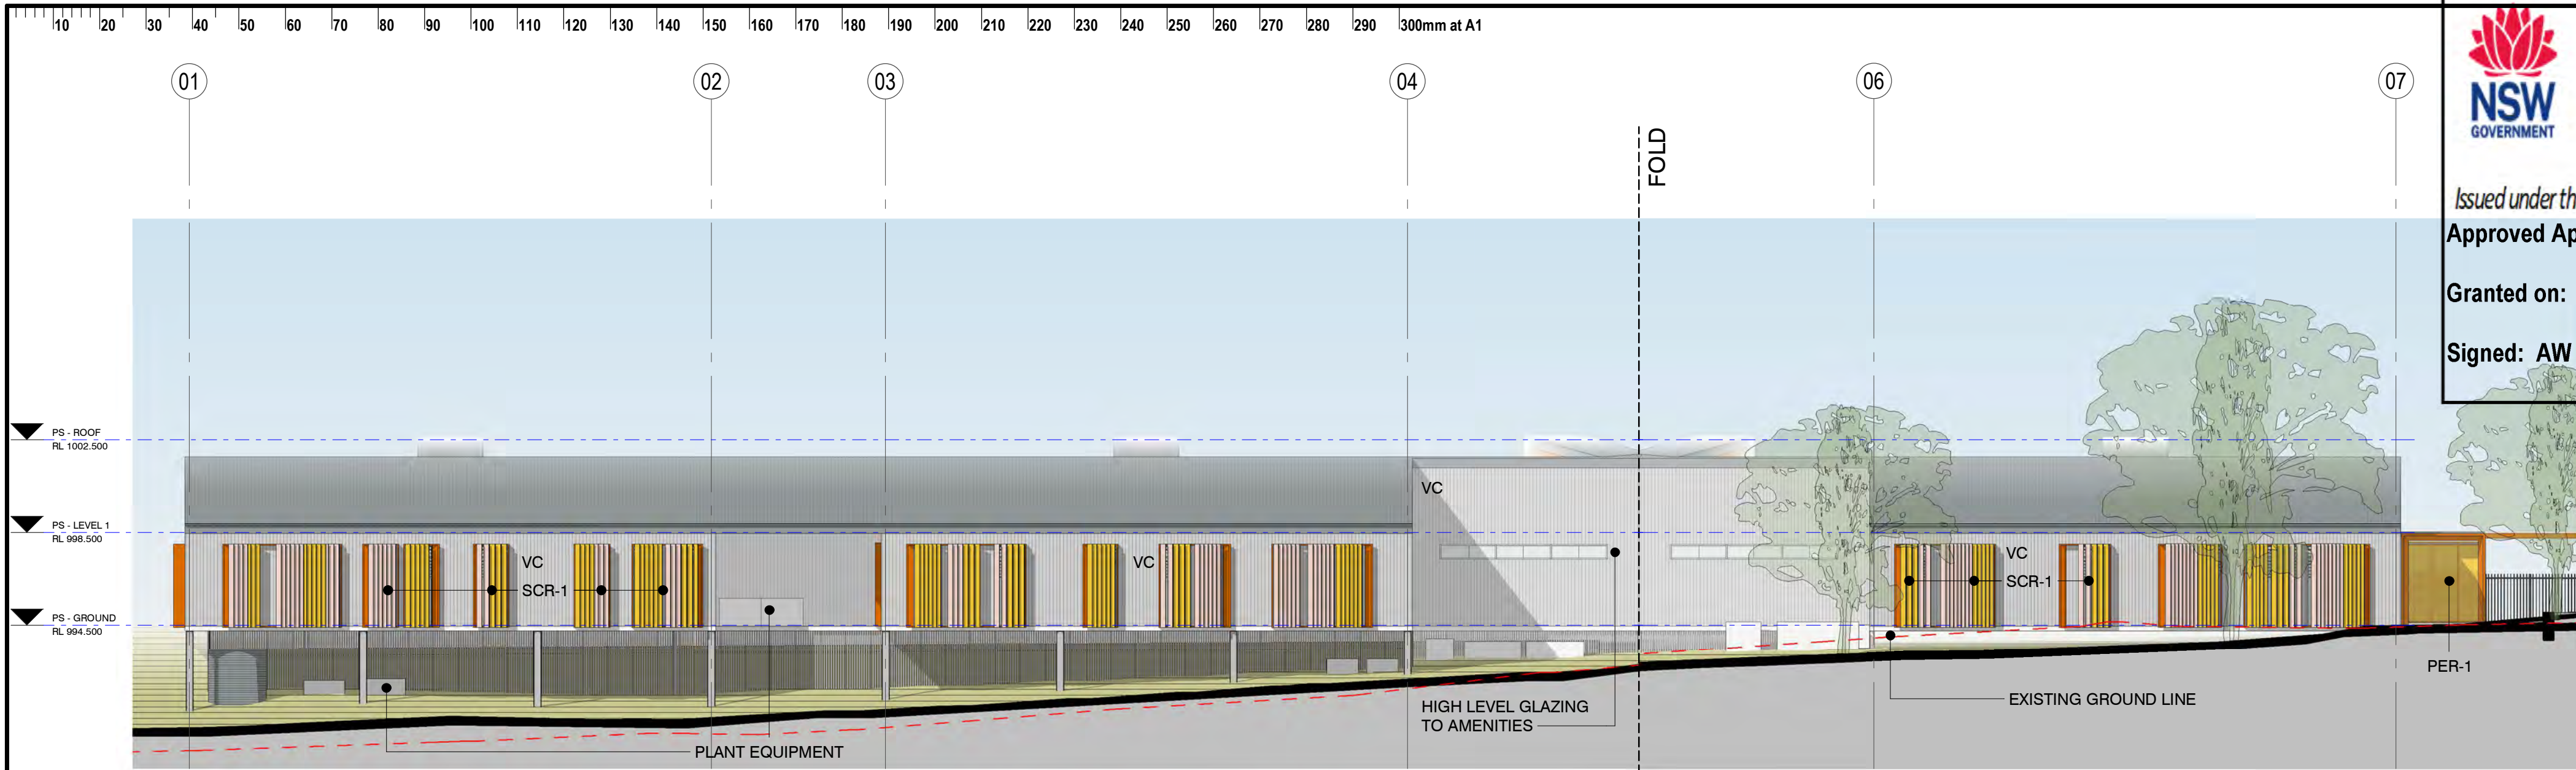


1 PS WEST ELEVATION
0201 1:200

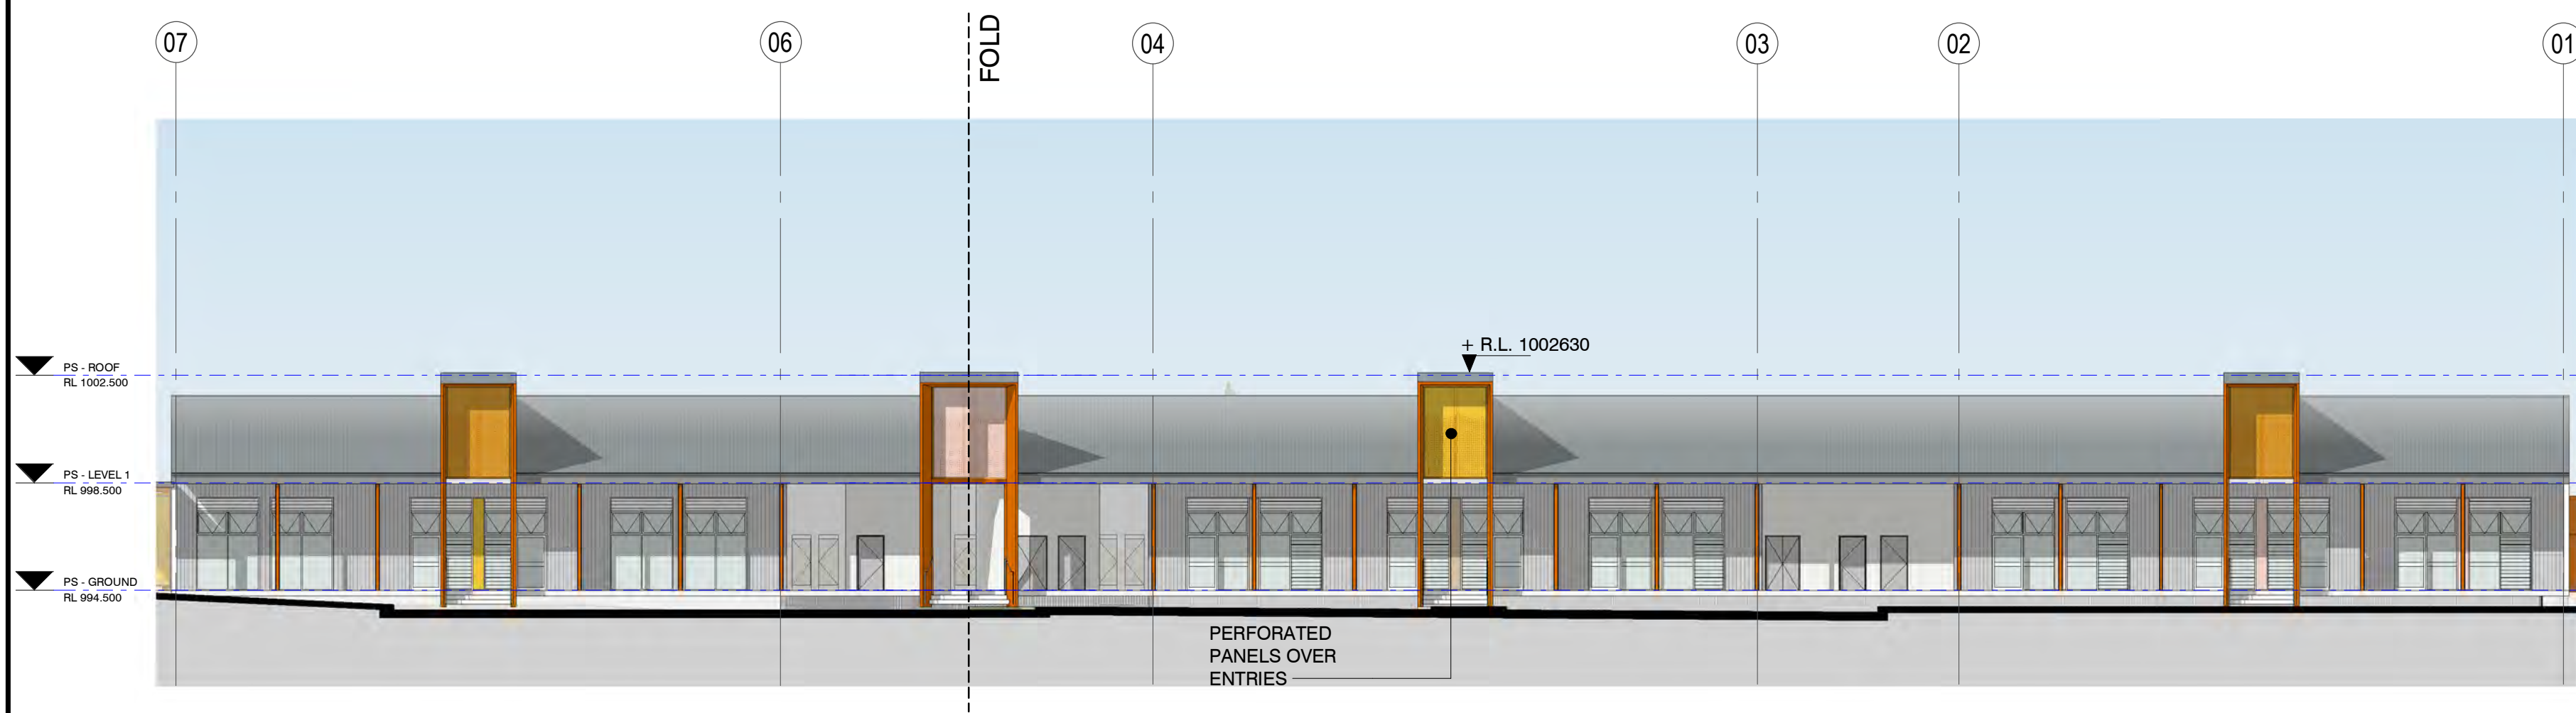


3 PS EAST ELEVATION
0201 1:200



5 PS EAST ELEVATION
0201 1:200

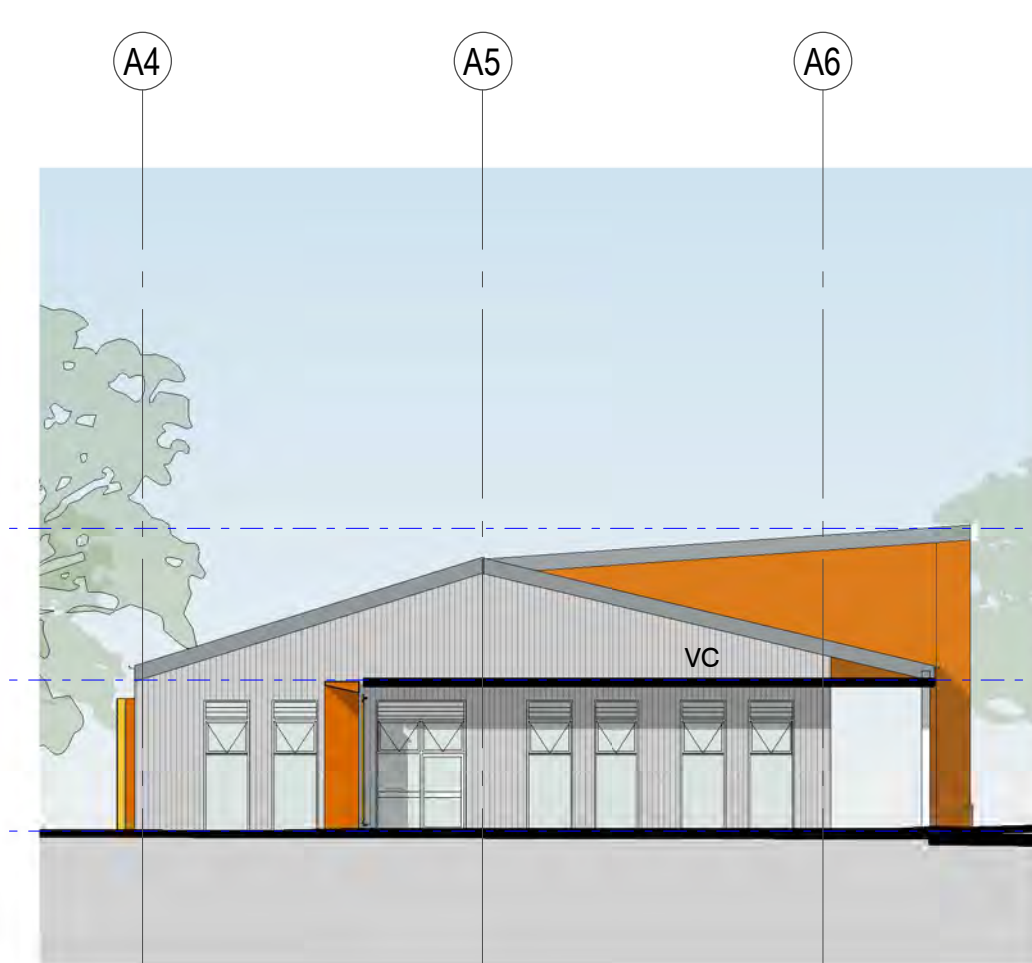

4 PS SOUTH ELEVATION
0201 1:200

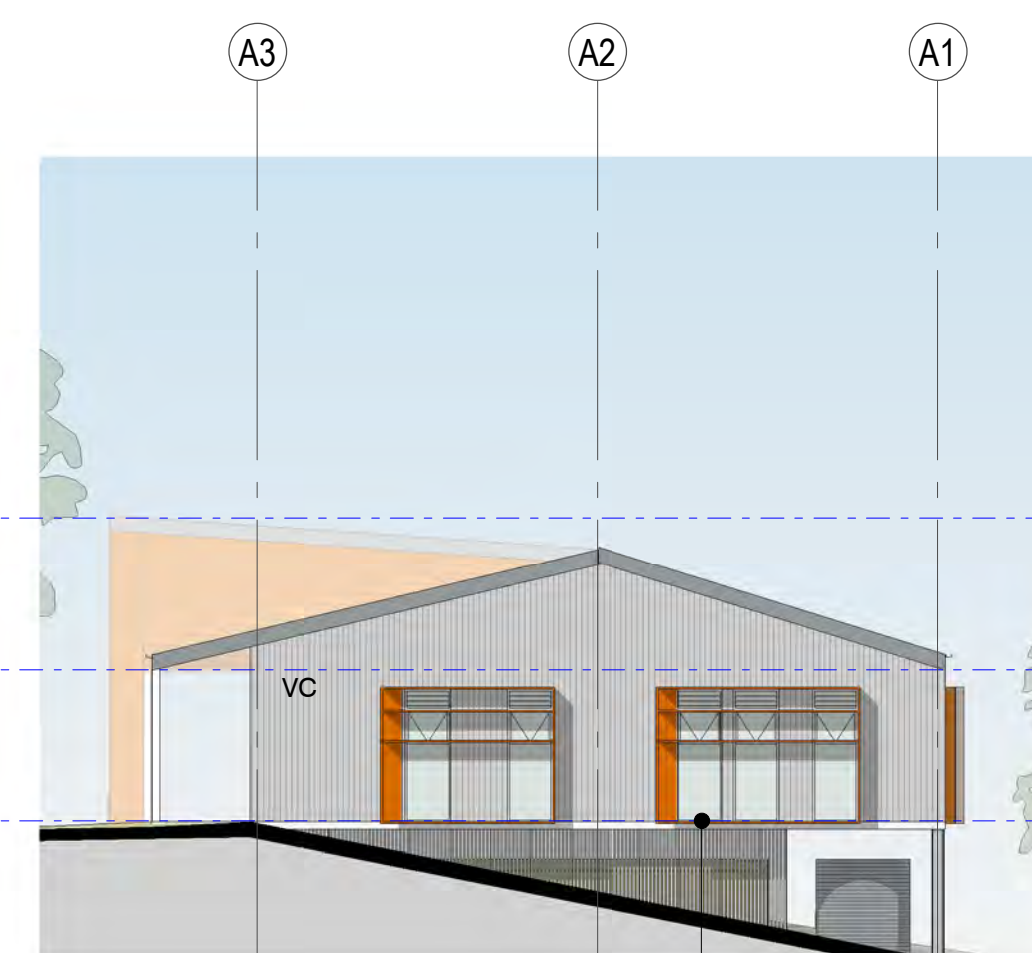


2 PS NORTH ELEVATION
0201 1:200

Department of Planning
and Environment

Issued under the Environmental Planning and Assessment Act 1979
Approved Application No: SSD 15788005

Granted on: 10 August 2022

Signed: AW Sheet No: 14 of 36

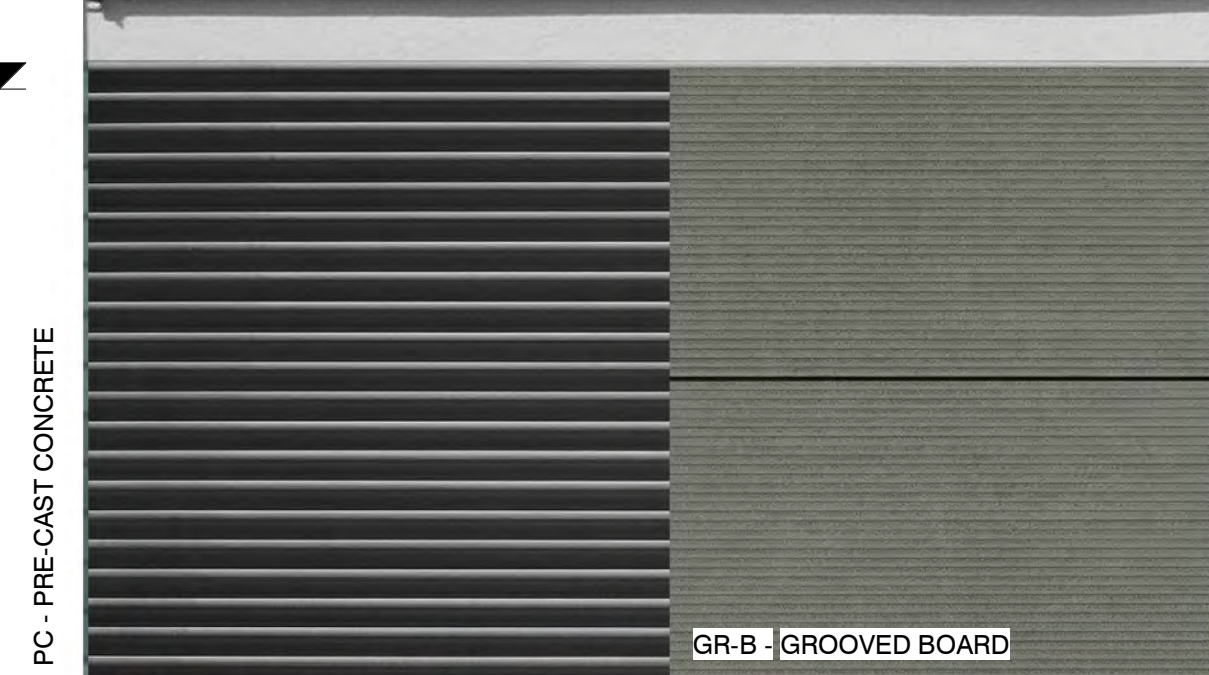

FACADE AND ACCESS WAY GLAZED WINDOW AND DOOR MODULES BASED ON
DFMA GUIDELINES
DOUBLE GLAZING ASSUMED
AWNING WINDOWS
LOUVRES REPLACE AWNING TO EAST AND WEST FACADE BEHIND SCREENS
1200W TYPICAL GLAZING MODULE

ISSUE	DATE	SUBJECT	AUTHORISED
G	11/11/21	ISSUE FOR SSDA	JE
F	18/10/21	ELEVATIONS REVIEW	JE
E	23/07/21	ISSUE FOR SSD	BO
D	29/06/21	DRAFT SSD FOR REVIEW	BO
C	26/05/21	ISSUE TO SI	BO
B	24/05/21	ISSUE TO CONSULTANT	GM
A	23/03/21	ISSUE TO QS	GM

LANDSCAPE ARCHITECT
Level 1, 3-5 Bapst Street Bardon, QLD T +61 7 8332 5600
SERVICES
Level 1, 60 Miller Street North Sydney, NSW T +61 2 9553 6800

PROJECT MANAGER
Level 30 Grosvenor Place 255 George Street, Sydney 2000 T +61 2 9257 0222 T +61 2 9257 0298
STRUCTURE & CIVIL
Level 9, The Forum 203 Pacific Highway St Leonards, NSW T +61 2 9496 7700

This drawing should be read in conjunction with all relevant contracts, specifications and drawings. Dimensions are in millimetres. Levels are metres. Do not scale off drawings. Use figured dimensions only. Check dimensions on Site. Report discrepancies immediately.

Scale 1:200 @ A1

0 2000 4000 10000

PROJECT

JINDABYNE EDUCATION CAMPUS

207 BARRY WAY
JINDABYNE

CLIENT

Education

AUTHORISED FOR ISSUE

DIRECTOR DATE

ARCHITECT

T +612 9319 2955
ABN: 48 942 921 969
Nominated Architects:
Andrew Hipwell 6562
Daniel Beekwilder 6192

63 Myrtle Street
Chippendale NSW 2008
Sydney Australia
djrd.com.au

DRAWN BY	SCALE	SHEET SIZE	ORIGIN DATE
Author	1:200		03/12/21
DESCRIPTION			
PRIMARY SCHOOL ELEVATIONS			
PROJECT No	DRAWING No	REVISION	
20 415	SSDA.0307	G	



SCR-1 - VERTICAL SCREEN

SCR-2 - VERTICAL SCREEN WITH TRACKS



ST - STONE DRYWALL



ISSUE	DATE	SUBJECT	AUTHORISED	LANDSCAPE ARCHITECT	PROJECT MANAGER	This drawing should be read in conjunction with all relevant contracts, specifications and drawings. Dimensions are in millimetres. Levels are metres. Do not scale off drawings. Use figured dimensions only. Check dimensions on Site. Report discrepancies immediately.	PROJECT	CLIENT	ARCHITECT	DRAWN BY	SCALE	SHEET SIZE	ORIGIN DATE
G	11/11/21	ISSUE FOR SSDA	JE	 Level 1, 3-5 Bopple Street Redfern, 2016 T +61 2 8332 5600	 Level 30 Grosvenor Place 250 George Street, Sydney 2000 T +61 2 9251 8222 F +61 2 9251 0288		JINDABYNE EDUCATION CAMPUS 207 BARRY WAY JINDABYNE	  AUTHORISED FOR ISSUE	 T +61 632 9319 2955 ABN: 48 942 921 969 Nominated Architects: Andrew Hipwell 6562 Daniel Beekwilder 6192 63 Myrtle Street Chippendale NSW 2008 Sydney Australia djrd.com.au	Author	1: 200		03/12/21
F	18/10/21	ELEVATIONS REVIEW	JE			DESCRIPTION							
D	23/07/21	ISSUE FOR SSD	BO			HIGH SCHOOL ELEVATIONS							
E	29/06/21	DRAFT SSD FOR REVIEW	BO										
C	26/05/21	ISSUE TO SI	BO										
B	24/05/21	ISSUE TO CONSULTANT	GM	 Level 1, 50 Miller Street North Sydney, 2060 T +61 2 9928 6800	 Level 9, The Forum 201 Pacific Highway St Leonards, 2055 T +61 2 9436 3700	Scale 1: 200 @ A1 	DIRECTOR	DATE	PROJECT No	DRAWING No	REVISION		
A	23/03/21	ISSUE TO QS	GM						20 415	SSDA.0308	G		