



PLOT DATE 17/10/19

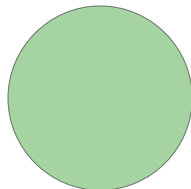

TREES RETAINED

09	Lophostemon confertus	Brush Box
23	Lophostemon confertus	Brush Box
24	Lophostemon confertus	Brush Box
25	Lophostemon confertus	Brush Box
26	Lophostemon confertus	Brush Box
27	Lophostemon confertus	Brush Box
28	Lophostemon confertus	Brush Box
29	Lophostemon confertus	Brush Box
30	Lophostemon confertus	Brush Box
31	Lophostemon confertus	Brush Box
32	Lophostemon confertus	Brush Box
33	Ficus rubiginosa	Port Jackson Fig
35	Cinnamomum camphora	Camphor Laurel
36	Ficus rubiginosa	Port Jackson Fig
45	Eucalyptus microcorys	Tallowood

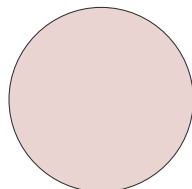

TREES TO BE REMOVED

01	Lophostemon confertus	Brush Box
02	Lophostemon confertus	Brush Box
03	Lophostemon confertus	Brush Box
04	Lophostemon confertus	Brush Box
05	Lophostemon confertus	Brush Box
06	Lophostemon confertus	Brush Box
07	Lophostemon confertus	Brush Box
08	Lophostemon confertus	Brush Box
10	Lophostemon confertus	Brush Box
11	Lophostemon confertus	Brush Box
12	Lophostemon confertus	Brush Box
13	Pittosporum rhombifolium	Pittosporum
14	Pittosporum rhombifolium	Pittosporum
15	Allocasuarina torulosa	Forest Oak
16	Eucalyptus botryoides	Bangalay
17	Eucalyptus species	Eucalyptus spp

TREES TO BE REMOVED (cont)

18	Corymbia citriodora	Lemon Scented Gum
19	Acacia binervia	Wattle
20	Livistona australis	Cabbage Palm
21	Callistemon viminalis	Bottle Brush
22	Melaleuca linarifolia	Snow in Summer
34	Celtis sinensis	Hackberry
37	Harpephyllum caffrum	Kaffir Plum
38	Casuarina glauca	Swamp Oak
39	Casuarina glauca	Swamp Oak
40	Casuarina glauca	Swamp Oak
41	Casuarina glauca	Swamp Oak
42	Casuarina glauca	Swamp Oak
43	Casuarina glauca	Swamp Oak
44	Eucalyptus microcorys	Tallowood


AMENDMENTS		
REV	BY	DATE
1	LH	10/05/2019
2	LH	17/10/19



STRUC, CIVIL & HYD
WOOLACOTT'S ENGINEERS
T: 02 82031500
MECH, ELEC, IT, COMMS & SEC.
JHA CONSULTING
T: 02 9437 1000
BCA
GROUP DLA
T: 02 8350 3160
STATUTORY PLANNER
DON FOX PLANNING PT
T: 02 9473 4914


PERUMAL PEDAVOLI ARCHITECTS
T: +61 2 9291 0000
WEB: www.pp-a.com.au
Nominated Architect:
Vince Pedavoli NSW reg No. 5045

CONTRACT NUMBER
SINSW-18-1257

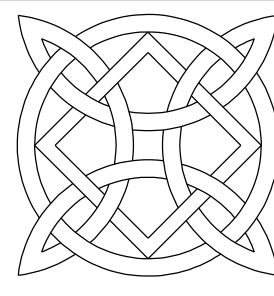


LORNA HARRISON
LANDSCAPE ARCHITECTS
68 Beattie Street
BALMAIN
NSW 2041
M 0403350023
E lorna@landarchitects.com

PENSHURST PUBLIC SCHOOL
18 Arcadia Street, Penshurst
LANDSCAPE SITE PLAN
TREES RETAINED/REMOVED

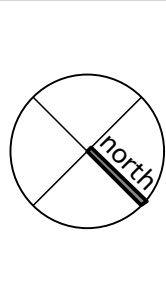

DRAWING NUMBER				
555	LAN	CD	01	2

ISSUED FOR CONSTRUCTION

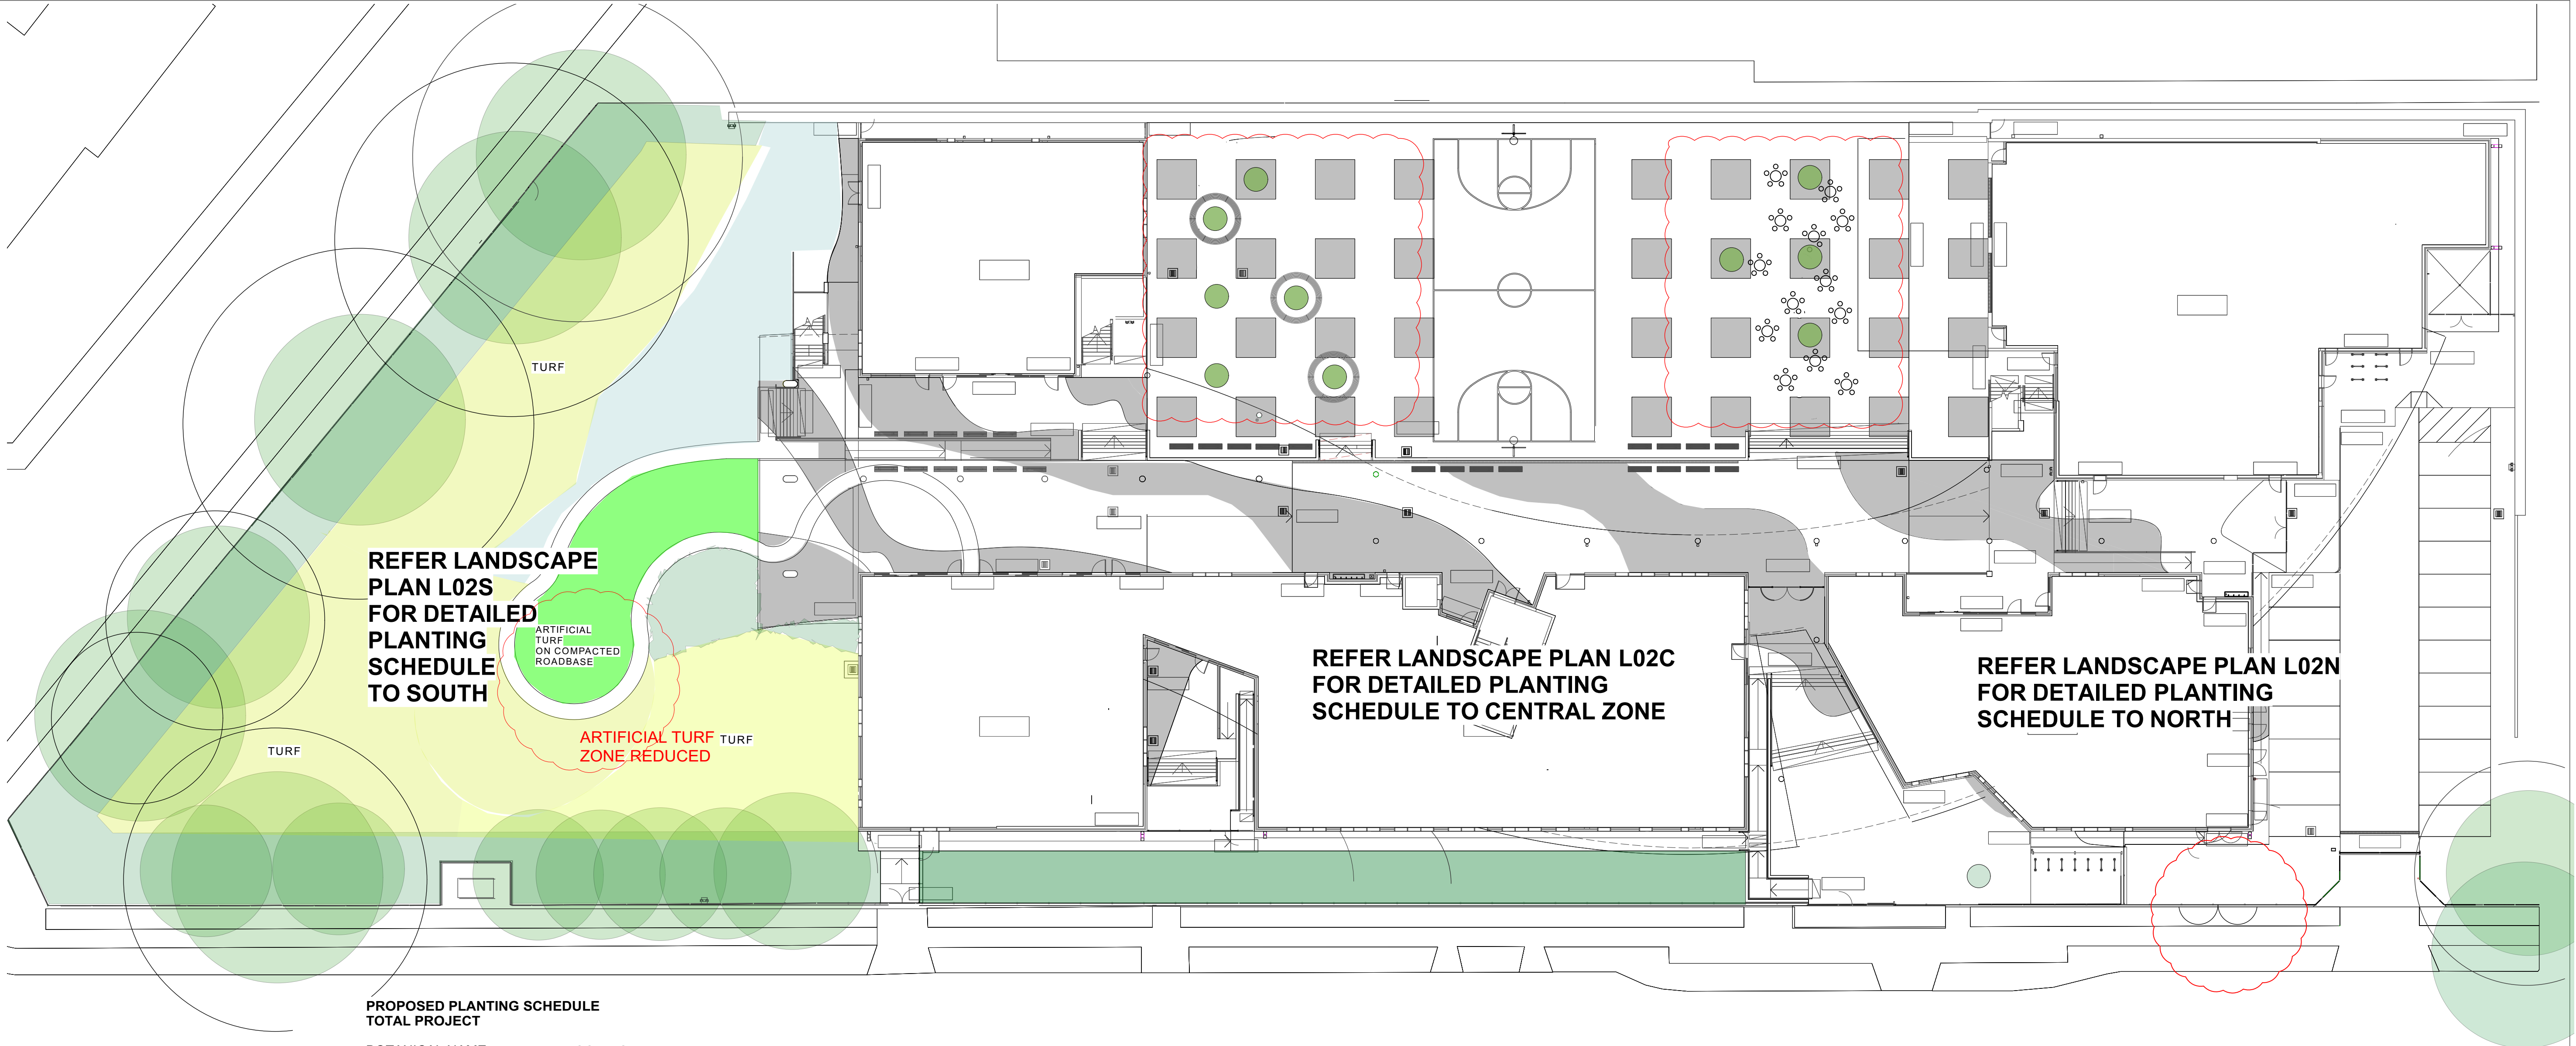

PROPOSED PLANTING SCHEDULE
TOTAL PROJECT

BOTANICAL NAME	COMMON NAME	MATURE H x W	INSTALL POT SIZE	NO OFF
ARCADIA STREET DECIDUOUS TREES				
Pyrus calleryana 'Cleveland Street'	Pear Tree 'Cleveland Street'	11 x 3-6	400 litre	11
ARCADIA STREET EVERGREEN TREE				
Lophostemon confertus	Brush Box	8 x 8	400 litre	1
EVERGREEN SHRUBS TO NORTH WEST BOUNDARY				
Acmena smithii 'Redhead'	Lilly Pilly	4 x 2	100 litre	16
MEDIUM SCALE FLOWERING TREE TO CENTRAL COURTYARD				
Lagerstroemia 'Natchez'	Crepe Myrtle	7 x 5	200 litre	10
PAPERBARK FOREST				
Melaleuca decora	White Cloud Tree	8 x 5	100 litre	10
Melaleuca linariifolia	Snow in Summer	8 x 5	100 litre	10
Melaleuca quinquenervia	Prickly Paperbark	6 x 3	100 litre	25
Melaleuca styphelioides	Broad Leaved Paperbark	7 x 5	100 litre	10
EVERGREEN NATIVE TREES				
Backhousia myrtifolia	Cinnamon Myrtle	5 x 2	100 litre	2
Cupaniopsis ancardioides	Tuckeroo	8 x 6	100 litre	5
Tristania 'Luscious'	Water Gum	7 x 7	100 litre	2
MULCHED MASS PLANTING - SHRUBS				
Callistemon 'Scarlet Flame'	Bottlebrush	1 x 1	200mm	130
Grevillea 'Crimson Villea'	Grevillea	1 x 1	200mm	130
Westringia 'Grey Box'	Coastal Rosemary spp	1 x 1	200mm	196
GRASSES + CLUMPING PLANTS				
Doryanthes excoelsa	Gymea Lily	1 x 1	25 litre	25
Liriope 'Amethyst'	Liriope 'Amethyst'	40 x 40	150mm	90
Liriope 'Just Right'	Liriope 'Just Right'	50 x 50	150mm	680
Lomandra longifolia	Spiny Mat rush	1 x 1	150mm	65
Lomandra 'Shara'	Lomandra 'Shara'	600 x 600	150mm	1686
Lomandra 'Tanika'	Tanika	400x 400	150mm	243
GROUND COVERS				
Acacia cognate 'Limeight'	Wattle	400 x 600	150mm	100
CLIMBERS				
Tracehiospermum jasminoides	Star Jasmine	-	200mm	48
Pandorea jasminoides	Bower Vine	-	200mm	48

LEGEND

- EXISTING TREES TO BE RETAINED
- WETLAND GRASSES PLANTED INTO BANKS AND DRAINAGE SWALE INTO EROSION CONTROL FABRIC
- NATURAL TURF ON GRADE
- STREET FURNITURE AUSTRALIA CURVED BENCH SEATING
- STREET FURNITURE AUSTRALIA METAL CAFE TABLES AND STOOLS FOR OUTDOOR EATING/GATHERING
- 3-6 YEARS HEARING IMPAIRED COURTYARD: ARTIFICIAL TURF

REV	BY	DATE	DESCRIPTION
1	LH	10/05/2019	ISSUED FOR CONSTRUCTION
2	LH	17/10/19	ISSUED FOR \$4.55 (1A)
3	LH	04/12/19	UPDATE STAIR 1, REISSUE FOR CONSTRUCTION
4	LH	25/02/20	TREES MOVED MARGINALLY TO BE 3M MIN FROM ROOF OVERHANG, Dianne Little Jess REPLACED WITH Liriope species
5	LH	27/04/20	AMEND POSITION OF DRIVEWAY GATE + ADJACENT FENCES, REDUCE STAIR WIDTH
6	LH	14/08/20	ARTIFICIAL TURF ZONE REDUCED, TREE LOCATIONS AMENDED
7	LH	22/09/20	PLANTING TO NW BOUNDARY CHANGED TO LILLY PILLY HEDGE




Education

STRUCTURAL & HYD
WOOLACOTT'S ENGINEERS
T: 02 82031500
MECH, ELEC, IT, COMMS & SEC
JHA CONSULTING
T: 02 9437 1000
BCA GROUP DLA
T: 02 8555 3160
STATUTORY PLANNER
DON FOX PLANNING PT
T: 02 9473 4914

PERUMAL PEDAVOLI ARCHITECTS
T: +61 2 9261 0000
WEB: www.pp-a.com.au
Nominated Architect:
Vince Pedavoli NSW reg No. 5045

CONTRACT NUMBER
SINSW-18-1257

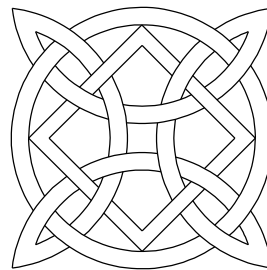


LORNA HARRISON
LANDSCAPE ARCHITECTS
68 Beattie Street
BALMAIN
NSW 2041
M 0403350023
E lorna@landarchitects.com

PENSHURST PUBLIC SCHOOL

18 Arcadia Street, Penshurst

LANDSCAPE SITE PLAN
GROUND LEVEL

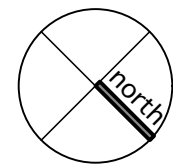

PROJECT	DISCIPLINE	PHASE	SERIES NUMBER	REVISION
555	LAN	CD	02	7




	BOTANICAL NAME	COMMON NAME	MATURE H x W	INSTALL POT SIZE	NO OFF
	TREES				
	Lagerstroemia 'Natchez'	Crepe Myrtle	7 x 4	200 litre	6
	Pyrus calleryana 'Cleveland Street'	Ornamental Pear	8 x 8	400 litre	11
	SHRUBS				
	Westringia 'Grey Box'	Westringia 'Grey Box'	600 x 600	200mm	196
	GRASSES				
	Liriope 'Just Right'	Liriope 'Just Right'	400 x 400	150mm	480
	Lomandra longifolia	Mat Rush	1 x 1	150mm	65
	Lomandra 'Tanika'	Lomandra 'Tanika'	600 x 600	150mm	96

[illegible]

STRUC, CIVIL & HYD WOOLACOTTS ENGINEERS T: 02 82031500
MECH, ELEC, IT, COMMS & SEC. JHA CONSULTING T: 02 9437 1000
BCA GROUP DLA T: 02 8355 3160
STATUTORY PLANNER DON FOX PLANNING P/L T: 02 9473 4914


PERUMAL PEDAVOLI ARCHITECTS
T: +61 2 9291 0000
WEB: www.pp-a.com.au
Nominated Architect:
Vince Pedavoli NSW reg No. 5045

CONTRACT NUMBER
SINSW-18-1257

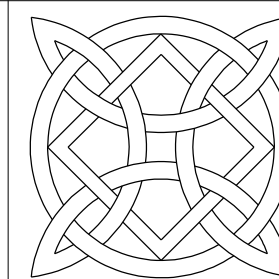

LORNA HARRISON
LANDSCAPE ARCHITECTS
68 Beattie Street
BALMAIN
NSW 2041
M 0403350023
E lorna@landarchitects.com

S	PENSHURST PUBLIC SCHOOL
	18 Arcadia Street, Penshurst

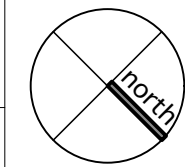LANDSCAPE SITE PLAN
GROUND LEVEL CENTRAL ZONE

0m 5m 10m 15m 20m 25m


SCALE 1:200 @ A1

10 MAY 2019

DRAWING NUMBER				REVISION
PROJECT	DISCIPLINE	PHASE	SERIES NUMBER	
555	LAN	CD	02_C	6

INDIVIDUAL TREES IN PAVING
1800mm DIAMETER PLANTING HOLE
6 LN
underplanted with
16 Lomandra 'Tanika' per tree

INDIVIDUAL TREES IN PAVING
1500mm DIAMETER PLANTNG HOLE
4 LN
underplanted with
9 Lomandra 'Tanika' per tree

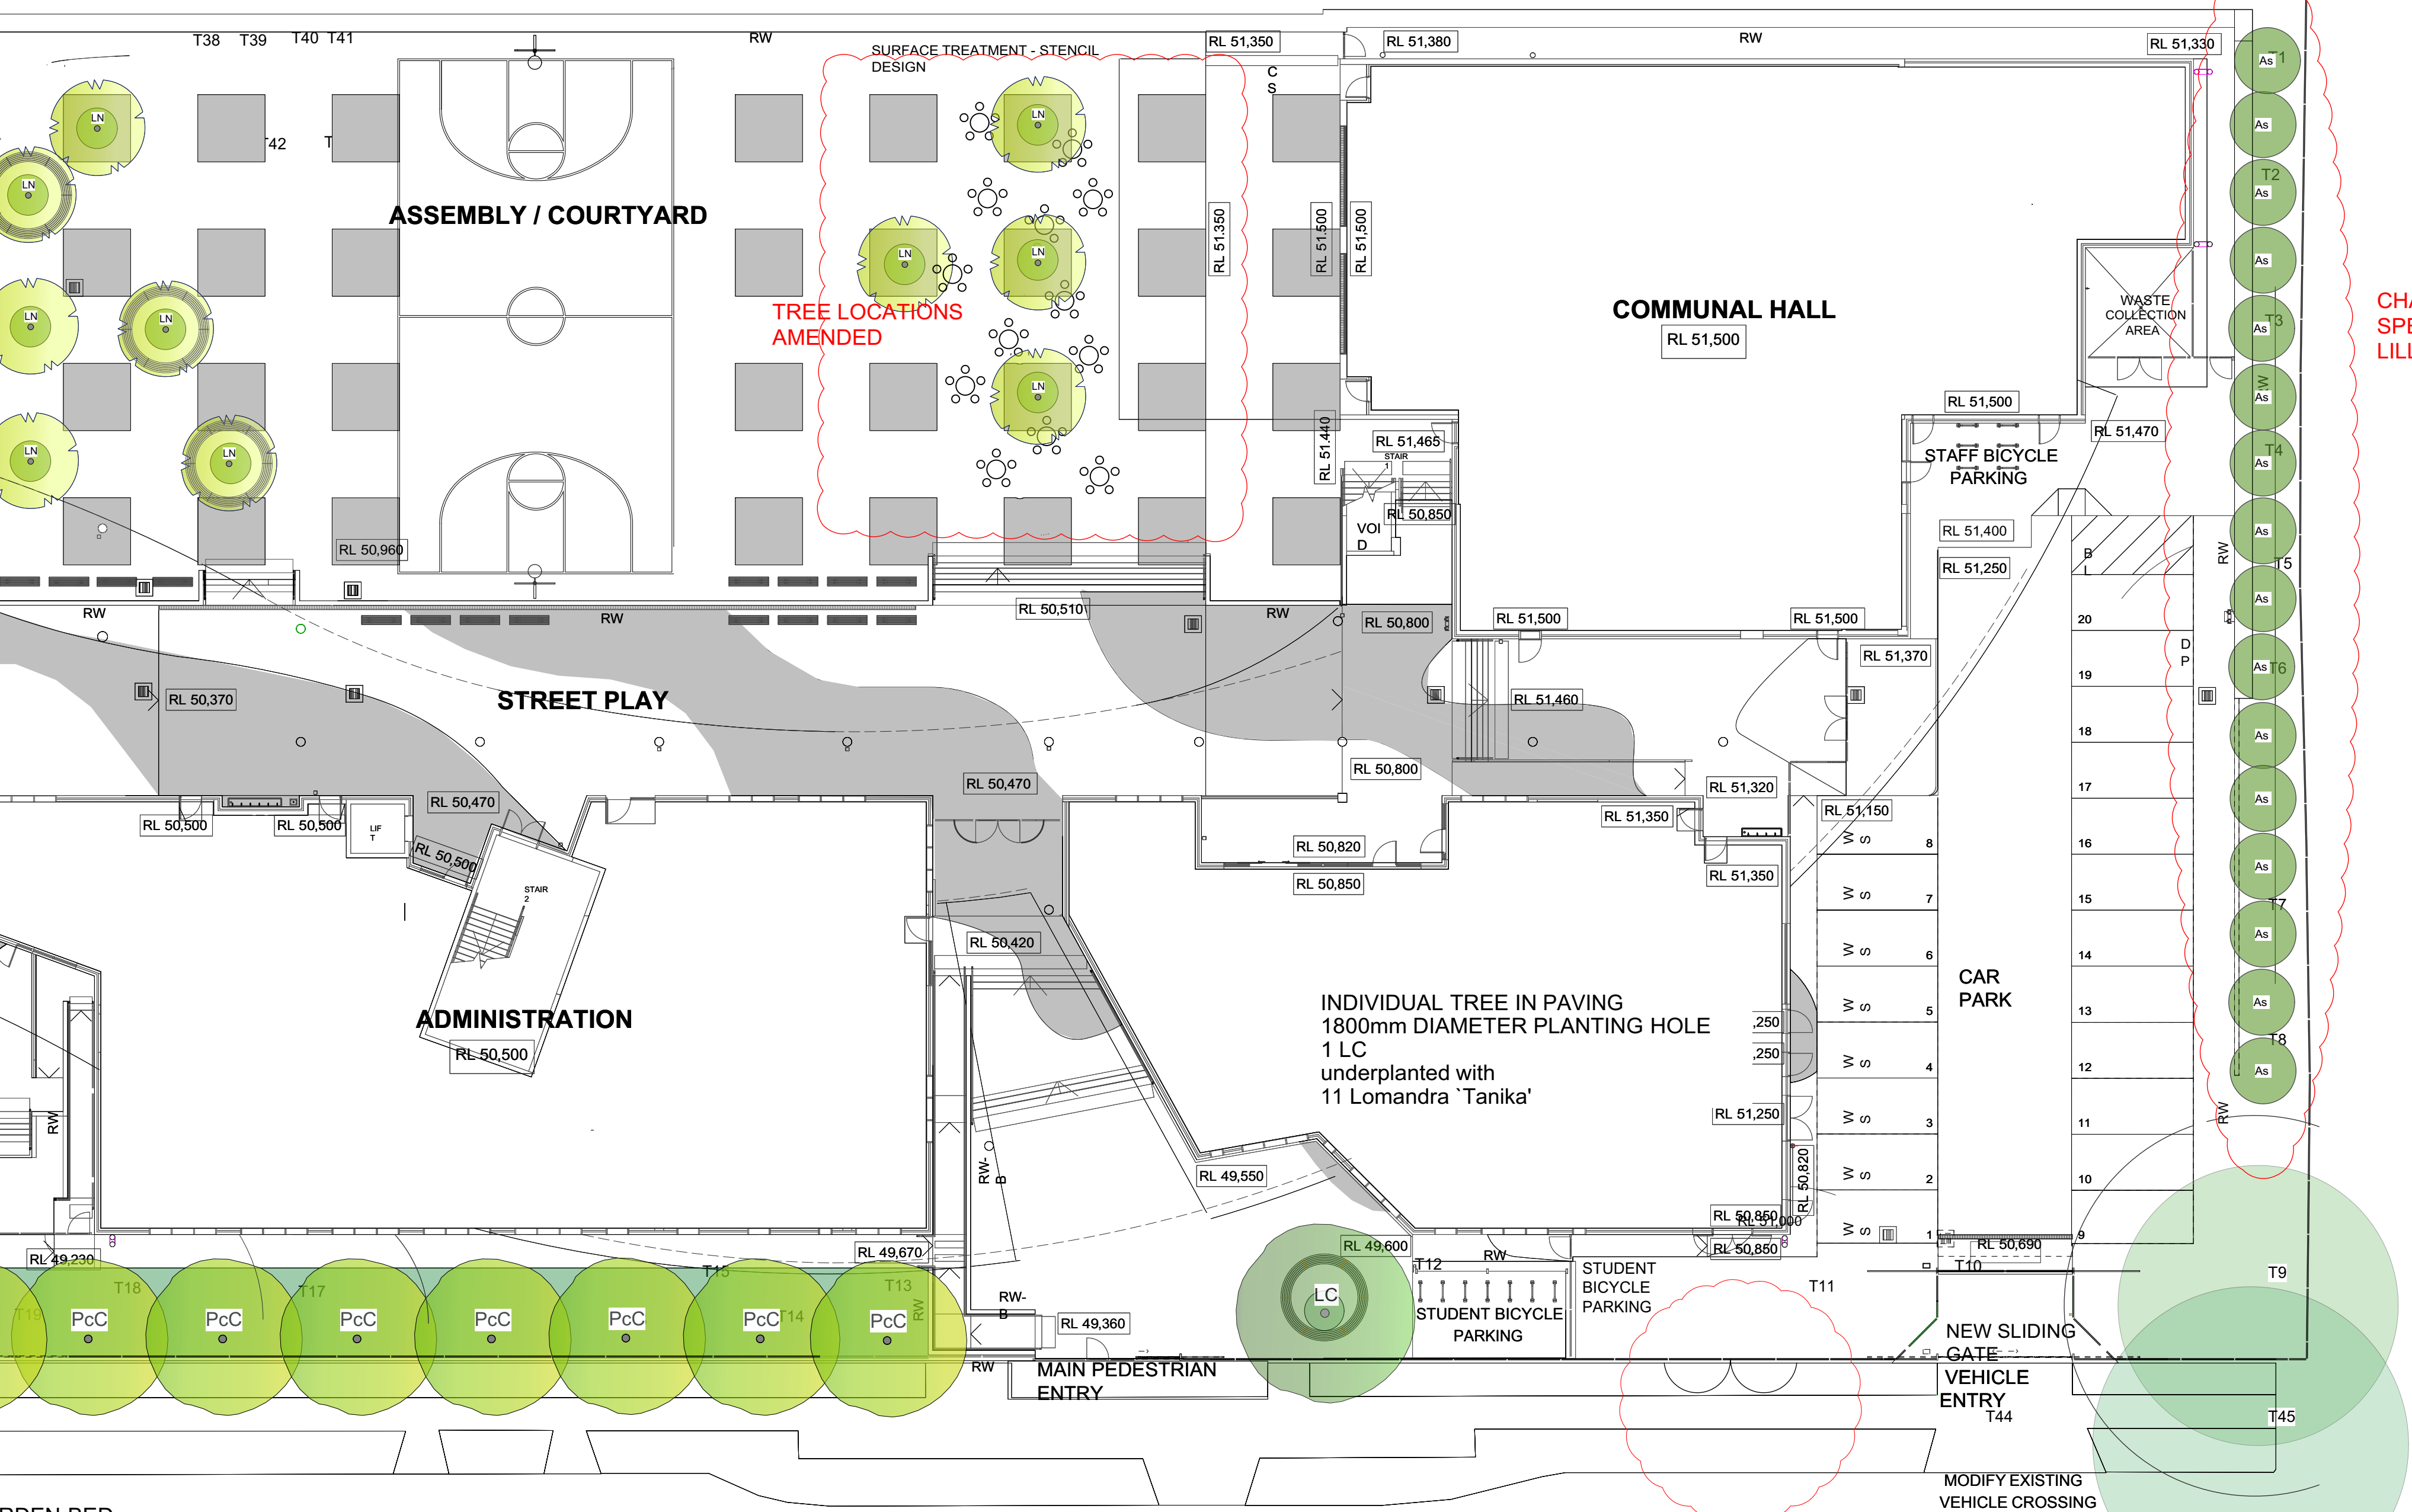

CHANGE OF PLANT
SPECIES TO
LILYPILLY - ACMENA

SHRUBS IN MULCHED MASS
PLANTING BED
16 X 100 LITRE
Acmena smithii 'Redhead'

PROPOSED PLANTING SCHEDULE
THIS SHEET

COMMON NAME	MATURE H x W	INSTALL POT SIZE	NO OFF
Acmena smithii 'Redhead'	4 x 2	100 litre	16
Crepe Myrtle	7 x 5	200 litre	4
Lomandra 'Tanika' 600 x 600	150mm	36	

EXISTING TREE
RETAINED

RDEN BED
'tree'

ARCADIA STREET

PLOT DATE 28/9/20


REV	BY	DATE	DESCRIPTION
1	LH	31.01.20	ISSUED FOR INFORMATION
2	LH	05.02.20	REISSUED FOR INFORMATION
3	LH	25.02.20	TREES MOVED MARGINALLY TO BE 3M MIN FROM ROOF OVERHANG
4	LH	27.04.20	AMEND POSITION OF DRIVEWAY FENCE + GATE TO STAFF CARPARK. WIDTH OF STAIRS REDUCED
5	LH	14.09.20	TREE LOCATIONS AMENDED
6	LH	22.09.20	CHANGE OF PLANT SPECIES TO BOUNDARY



STRUC. CIVIL & HYD
WOODCOTT'S ENGINEERS
T: 02 82031500
MECH. ELEC. IT, COMMS & SEC.
JHA CONSULTING
T: 02 9437 1000
BCA
GROUP DLA
T: 02 8555 3160
STATUTORY PLANNER
DON FOX PLANNING P/L
T: 02 9473 4914


PERUMAL PEDAVOLI ARCHITECTS
T: +61 2 9261 0000
WEB: www.pp-a.com.au
Nominated Architect:
Vince Pedavoli NSW reg No. 5045

CONTRACT NUMBER
SINSW-18-1257

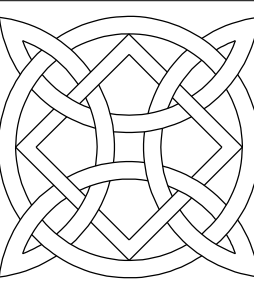


LORNA HARRISON
LANDSCAPE ARCHITECTS
68 Beattie Street
BALMAIN
NSW 2041
M 0403350023
E lorna@landarchitects.com

PENSHURST PUBLIC SCHOOL
18 Arcadia Street, Penhurst
LANDSCAPE SITE PLAN NORTH

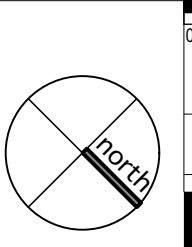

PROJECT	DISCIPLINE	PHASE	SERIES NUMBER	REVISION
555	LAN	CD	02_N	6

ISSUED FOR CONSTRUCTION

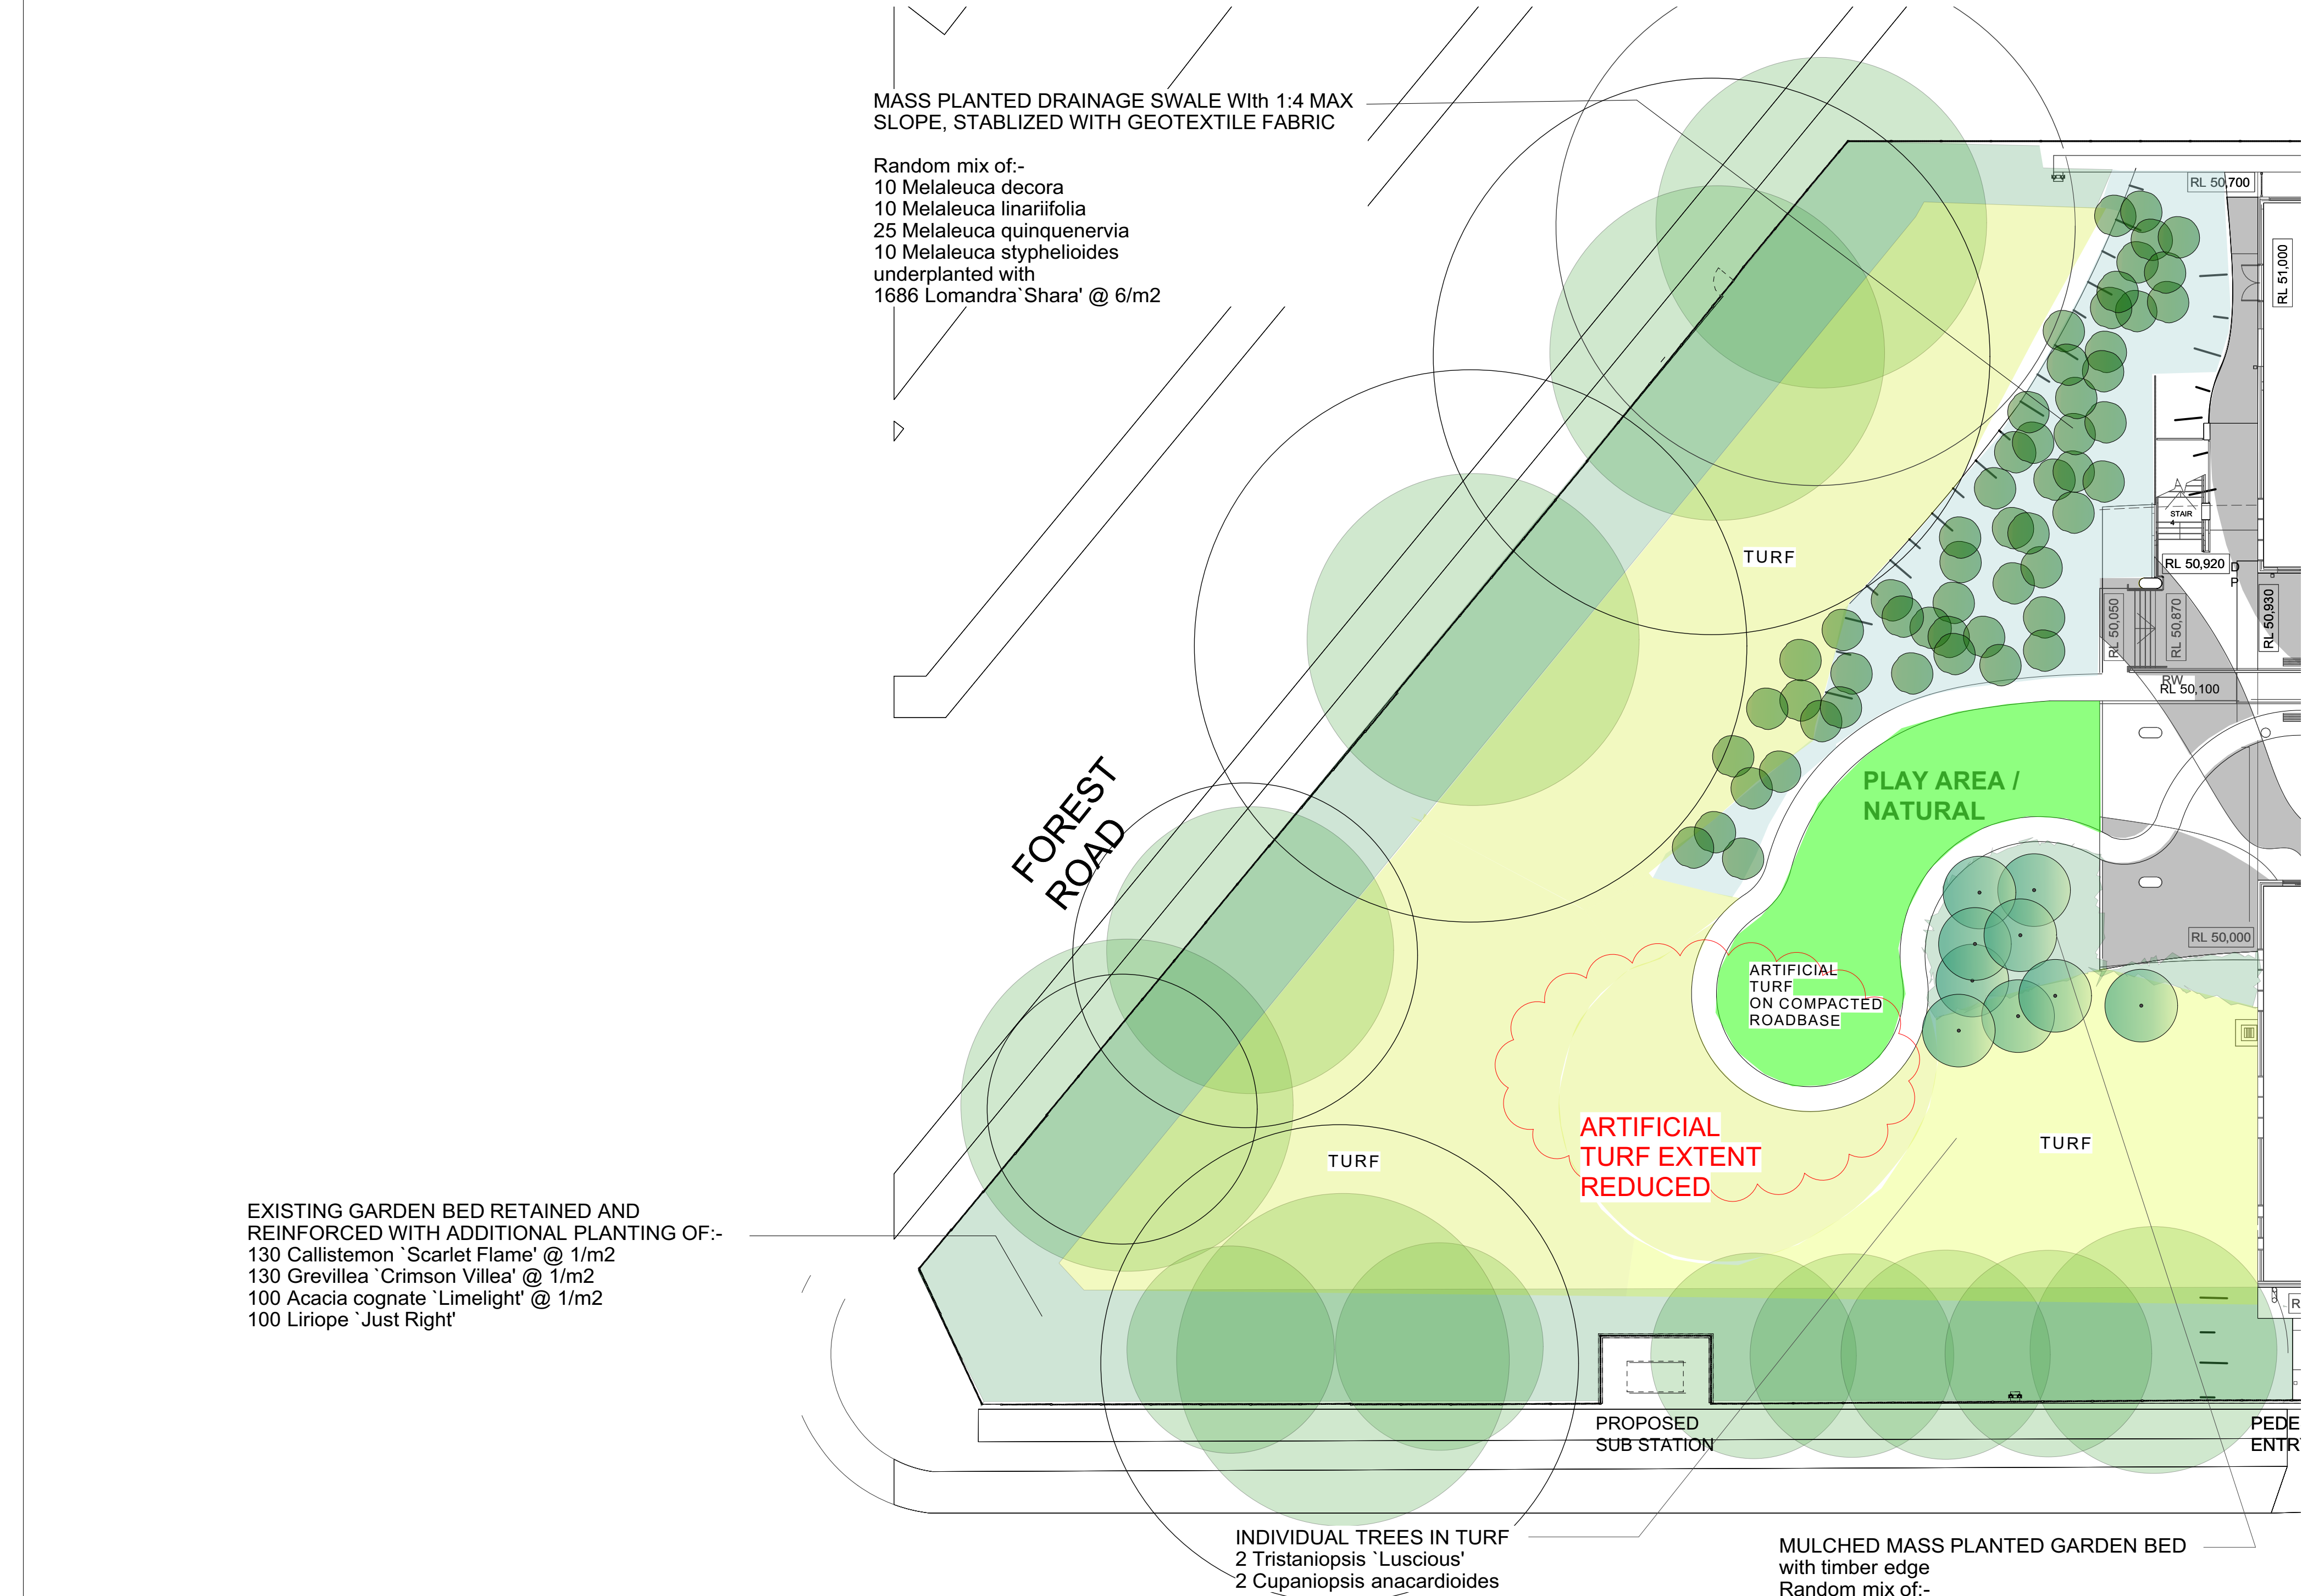

PROPOSED PLANTING SCHEDULE
THIS SHEET

BOTANICAL NAME	COMMON NAME	MATURE H x W	INSTALL POT SIZE	NO OFF
PAPERBARK 'FOREST'				
Melaleuca decora	White Cloud Tree	8 x 5	100 litre	10
Melaleuca linariifolia	Snow in Summer	8 x 5	100 litre	10
Melaleuca quinquenervia	Prickly Paperbarxk	6 x 3	100 litre	25
Melaleuca styphelioides	Broad Leaved Paperbark	7 x 5	100 litre	10
EVERGREEN NATIVE TREES				
Backhousia myrtifolia	Cinnamon Myrtle	5 x 2	100 litre	2
Cupaniopsis anacardioides	Tuckeroo	8 x 6	100 litre	5
Tristaniopsis 'Luscious'	Water Gum	7 x 7	100 litre	2
MULCHED MASS PLANTING - SHRUBS				
Callistemon spp	Bottlebrush	1 x 1	200mm	150
Grevillea spp	Grevillea	1 x 1	200mm	150
GRASSES + CLUMPING PLANTS				
Liriope 'Amethyst'	Liriope 'Amethyst'	400 x 400	150mm	90
Doryanthes excelsa	Gymea Lily	1 x 1	25 litre	25
Liriope 'Just Right'	Liriope	200 x 300	150mm	100
Lomandra 'Tanika'	Lomandra 'Tanika'	600 x 600	150mm	100
Lomandra 'Shara'	Lomandra 'Shara'	600 x 600	150mm	1686
GROUND COVERS				
Acacia cognate 'Limelight'	Wattle	400 x 600	150mm	150

AMENDMENTS		
REV	BY	DATE
1	LH	10/05/2019
2	LH	17/10/19
3	LH	25/02/20
4	LH	14/09/20


DESCRIPTION
ISSUED FOR CONSTRUCTION
ISSUED FOR \$4.55 (1A)
Diorella Little Joss REPLACED WITH LIRIOPE species
EXTENT OF ARTIFICIAL TURF REDUCED



STRUC. CIVIL & HYD
WOOLACOTT'S ENGINEERS
T: 02 82031500
MECH. ELEC. IT, COMMS & SEC.
JHA CONSULTING
T: 02 9437 1000
BCA
GROUP DLA
T: 02 8355 3160
STATUTORY PLANNER
DON FOX PLANNING P/L
T: 02 9473 4914

PERUMAL PEDAVOLI ARCHITECTS
T: +61 2 9261 0000
WEB: www.pp-a.com.au
Nominated Architect:
Vince Pedavoli NSW reg No. 5045


CONTRACT NUMBER
SINSW-18-1257

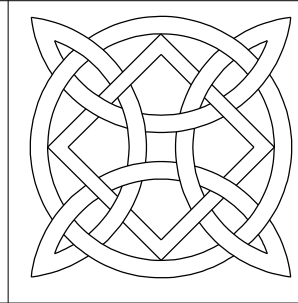

LORNA HARRISON
LANDSCAPE ARCHITECTS
68 Beattie Street
BALMAIN
NSW 2041
M 0403350023
E lorna@landarchitects.com

PENSHURST PUBLIC SCHOOL
18 Arcadia Street, Penshurst

LANDSCAPE SITE PLAN
GROUND LEVEL SOUTH

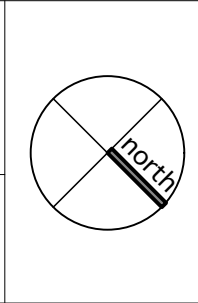

SCALE 1:200 @ A1
10 MAY 2019

DRAWING NUMBER	DISCIPLINE	PHASE	SERIES NUMBER	REVISION
555	LAN	CD	02_S	4