
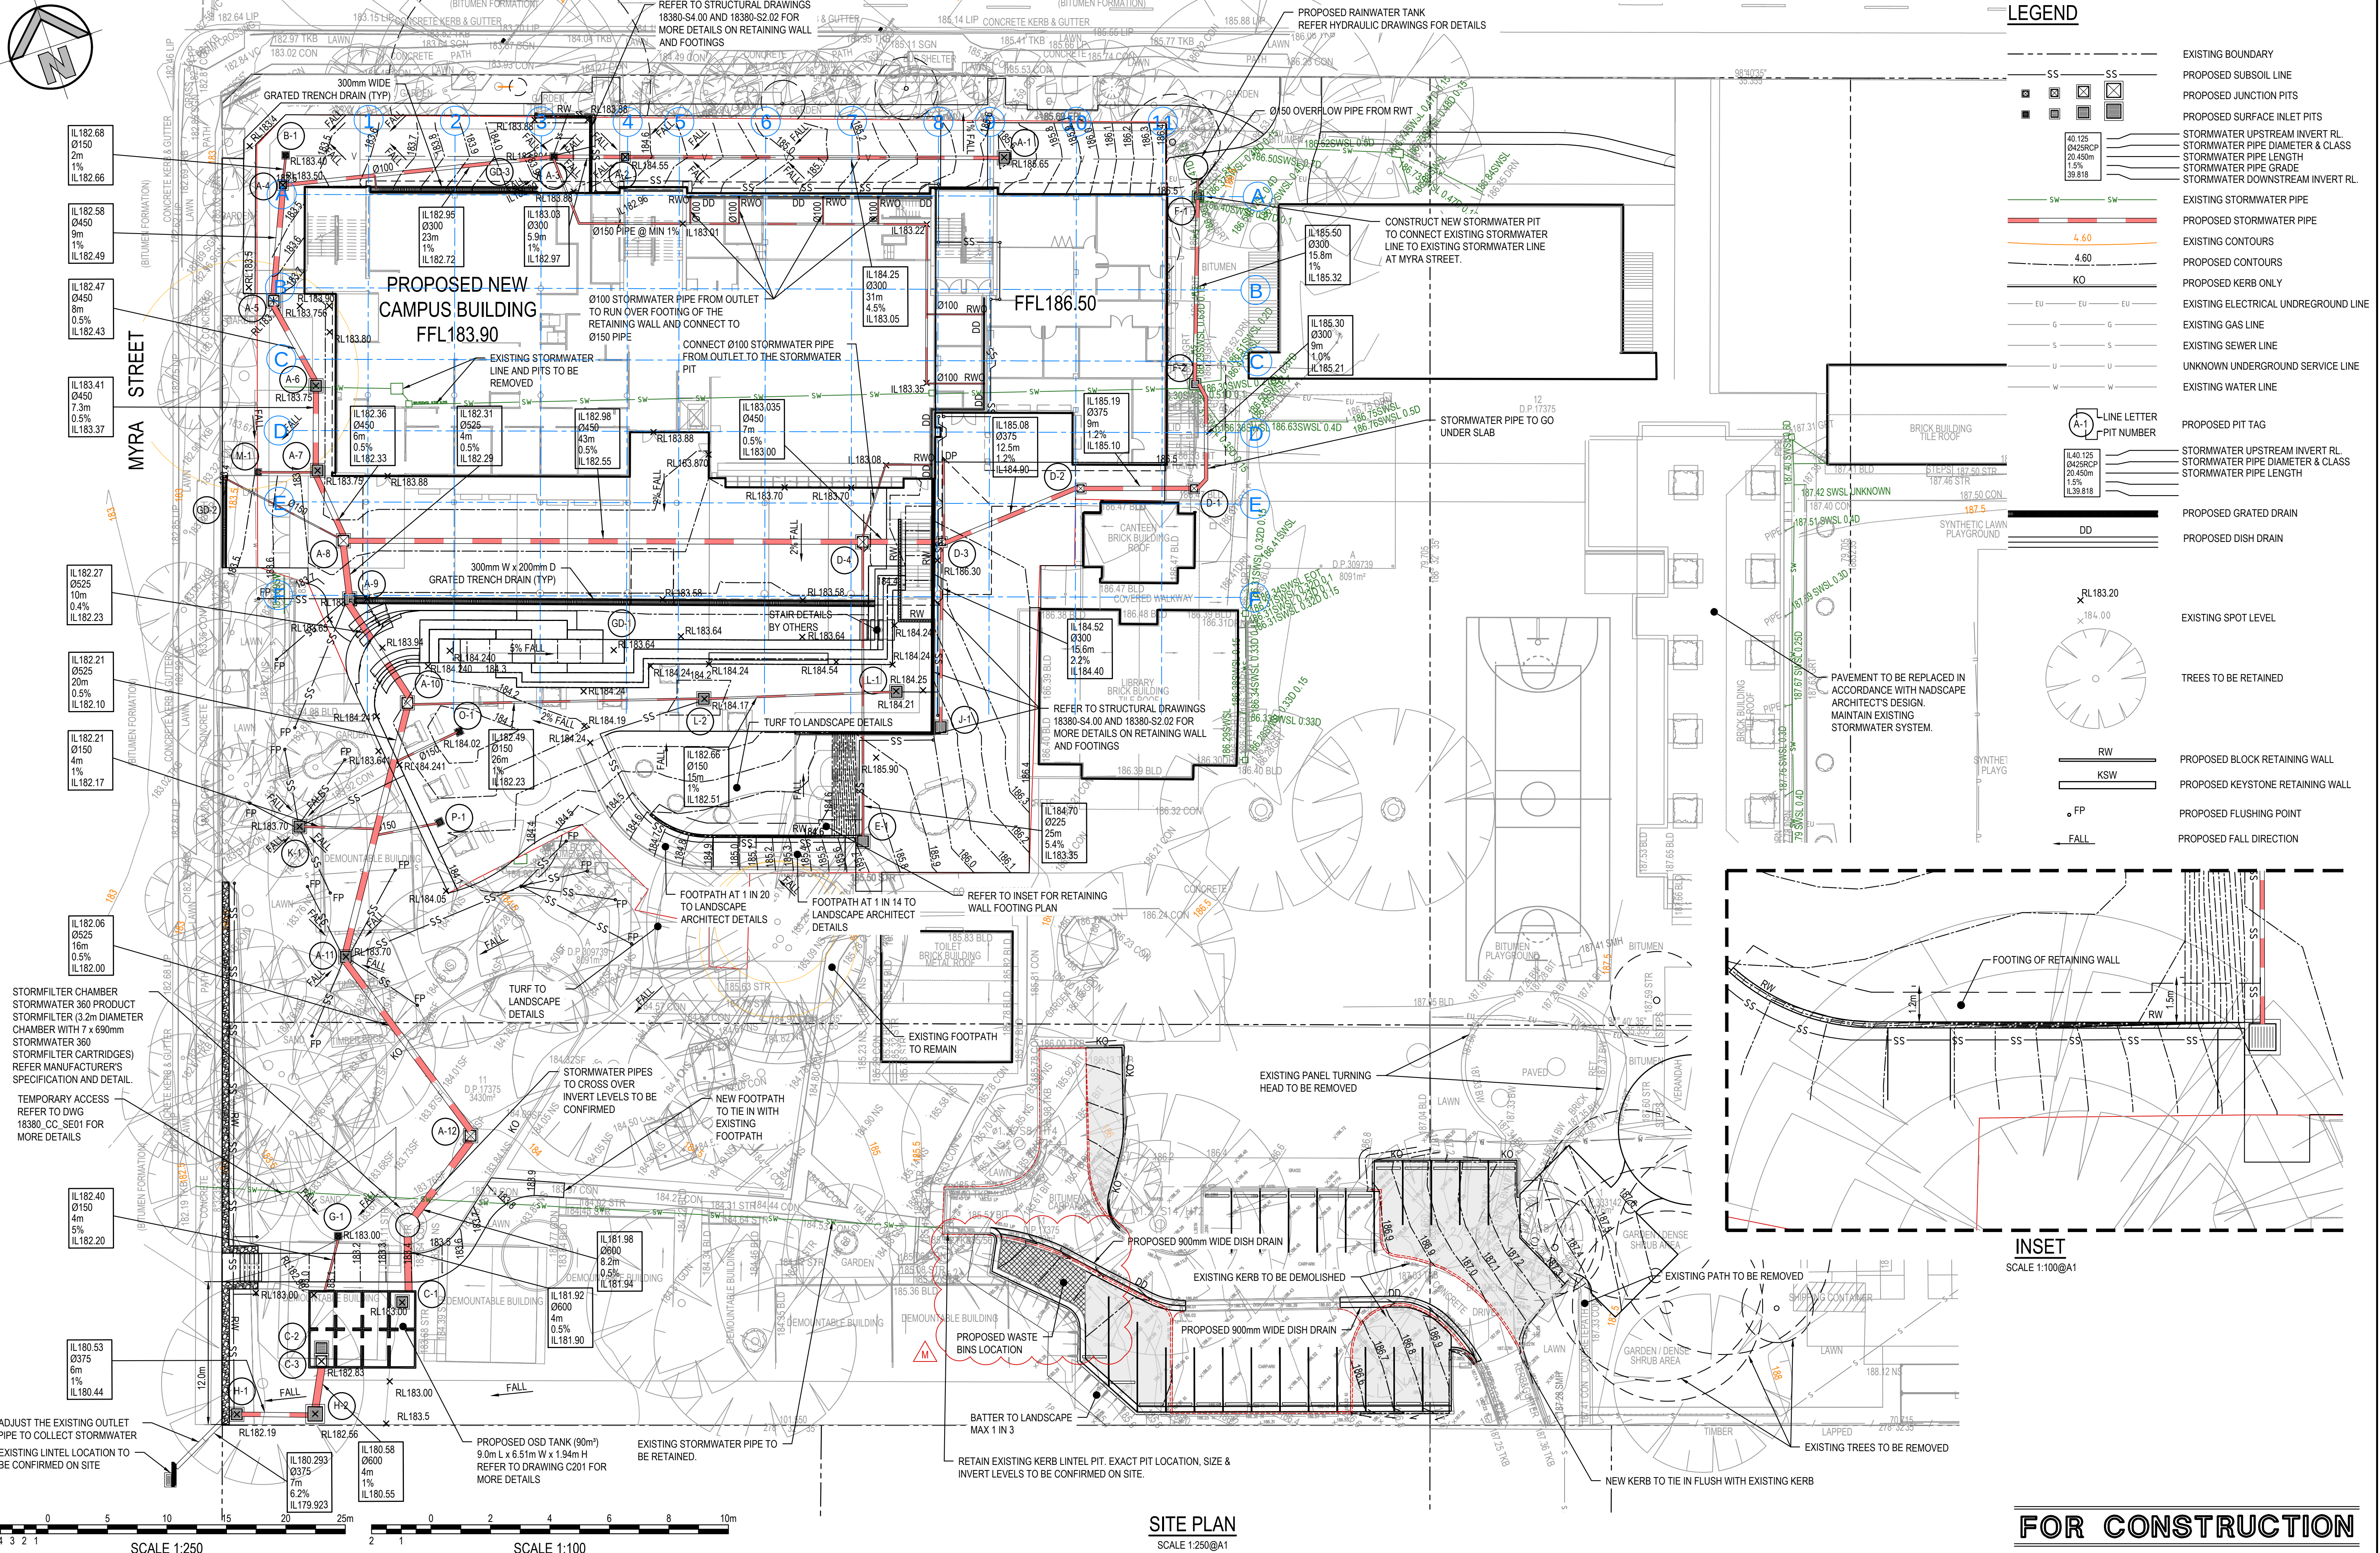


EDGEWORTH DAVID AVENUE

LEGEND

- SS SS
- EXISTING BOUNDARY
- PROPOSED SUBSOIL LINE
- PROPOSED JUNCTION PITS
- PROPOSED SURFACE INLET PITS
- STORMWATER UPSTREAM INVERT RL
- STORMWATER PIPE DIAMETER & CLASS
- STORMWATER PIPE LENGTH
- STORMWATER PIPE GRADE
- STORMWATER DOWNSTREAM INVERT RL
- EXISTING STORMWATER PIPE
- PROPOSED STORMWATER PIPE
- EXISTING CONTOURS
- PROPOSED CONTOURS
- PROPOSED KERB ONLY
- EXISTING ELECTRICAL UNDERGROUND LINE
- EXISTING GAS LINE
- EXISTING SEWER LINE
- UNKNOWN UNDERGROUND SERVICE LINE
- EXISTING WATER LINE
- LINE LETTER
- PIT NUMBER
- PROPOSED PIT TAG
- STORMWATER UPSTREAM INVERT RL
- STORMWATER PIPE DIAMETER & CLASS
- STORMWATER PIPE LENGTH
- PROPOSED GRATED DRAIN
- PROPOSED DISH DRAIN
- EXISTING SPOT LEVEL
- TREES TO BE RETAINED
- PROPOSED BLOCK RETAINING WALL
- PROPOSED KEYSTONE RETAINING WALL
- PROPOSED FLUSHING POINT
- PROPOSED FALL DIRECTION

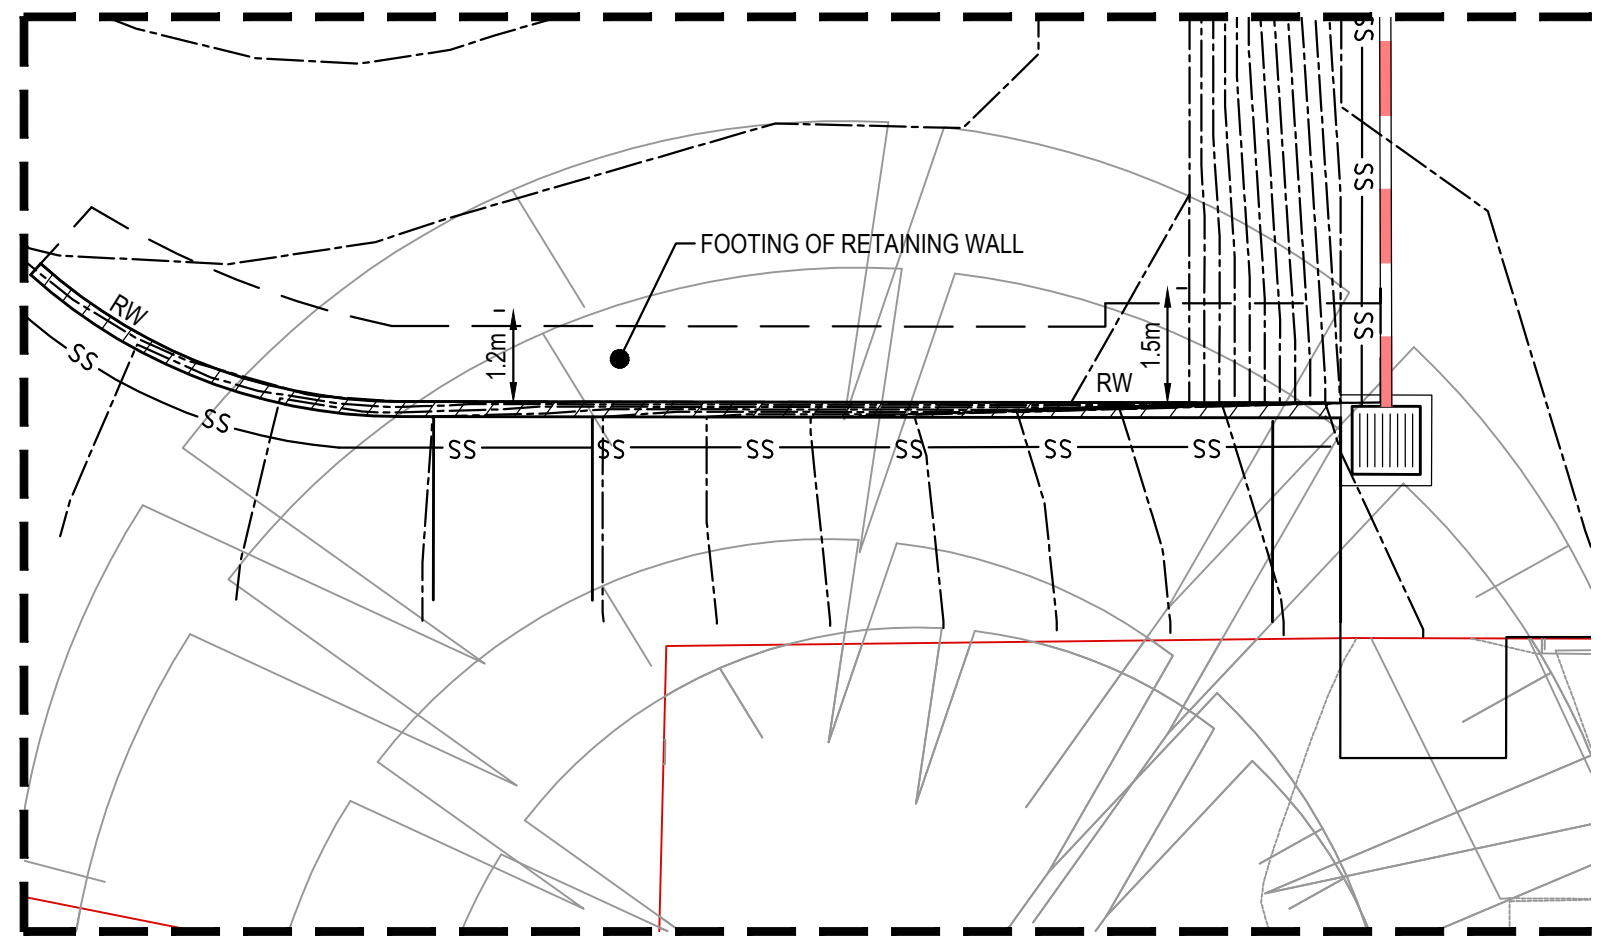

INSET
SCALE 1:100@A1

SITE PLAN
SCALE 1:250@A1

FOR CONSTRUCTION

<div>SURVEY INFORMATION</div> <div>SURVEYED BY</div> <div>M.S. SURVEYORS Pty Ltd</div> <div>DATUM: A.H.D.</div> <div>ORIGIN OF LEVELS: SSM1898 RL185.074</div>	F	ISSUED FOR CONSTRUCTION	MS	IA	04.04.2019	M	ISSUED FOR CONSTRUCTION	JK	IA	27.06.2019		
	E	ISSUED FOR CONSTRUCTION	KSR	IA	29.03.2019	L	ISSUED FOR CONSTRUCTION	JK	IA	21.06.2019		
	D	ISSUED FOR CONSTRUCTION	KSR	IA	31.01.2019	K	ISSUED FOR CONSTRUCTION - GRIDS ADDED	JK	IA	13.05.2019		
	C	ISSUED FOR CONSTRUCTION	KSR	IA	29.01.2019	J	ISSUED FOR CONSTRUCTION	JK	IA	16.04.2019		
	B	ISSUED FOR CONSTRUCTION	KSR	IA	24.01.2019	I	ISSUED FOR CONSTRUCTION	JK	IA	11.04.2019		
	A	ISSUED FOR CONSTRUCTION	KSR	IA	23.01.2019	H	ISSUED FOR CONSTRUCTION	JK	IA	09.04.2019		
	04	ISSUED FOR COTENDER	AB	IA	18.01.2019	G	ISSUED FOR CONSTRUCTION	MS	IA	08.04.2019		
	REVISION	AMENDMENT		DRAWN	DESIGNED	DATE	REVISION	AMENDMENT		DRAWN	DESIGNED	DATE

Client	ADCO CONSTRUCTION PTY LTD	Level 5, 79 Victoria Avenue Cherrywood NSW 2067	Telephone +61 2 9417 8400 Facsimile +61 2 9417 8337 Email email@hthconsult.com.au Web www.henryandhymas.com.au
ARCHITECT	NBRS ARCHITECTURE		
This drawing and design remains the property of Henry & Hymas and may not be copied in whole or in part without the prior written approval of Henry & Hymas.			

 HENRY & HYMAS CONSULTANTS	Project	WAITARA PUBLIC SCHOOL REDEVELOPMENT 68 EDGEWORTH DAVID AVE WAHROONGA	Drawn	K.S.Rom	Designed	I.Ahmed	Date	JULY 2018	
			Checked	A.Francis	Approved	A.Francis	Scale @A1	AS NOTED@A1	
	Title	SITE PLAN	Drawing number	18380_CC_C100				Revision	M


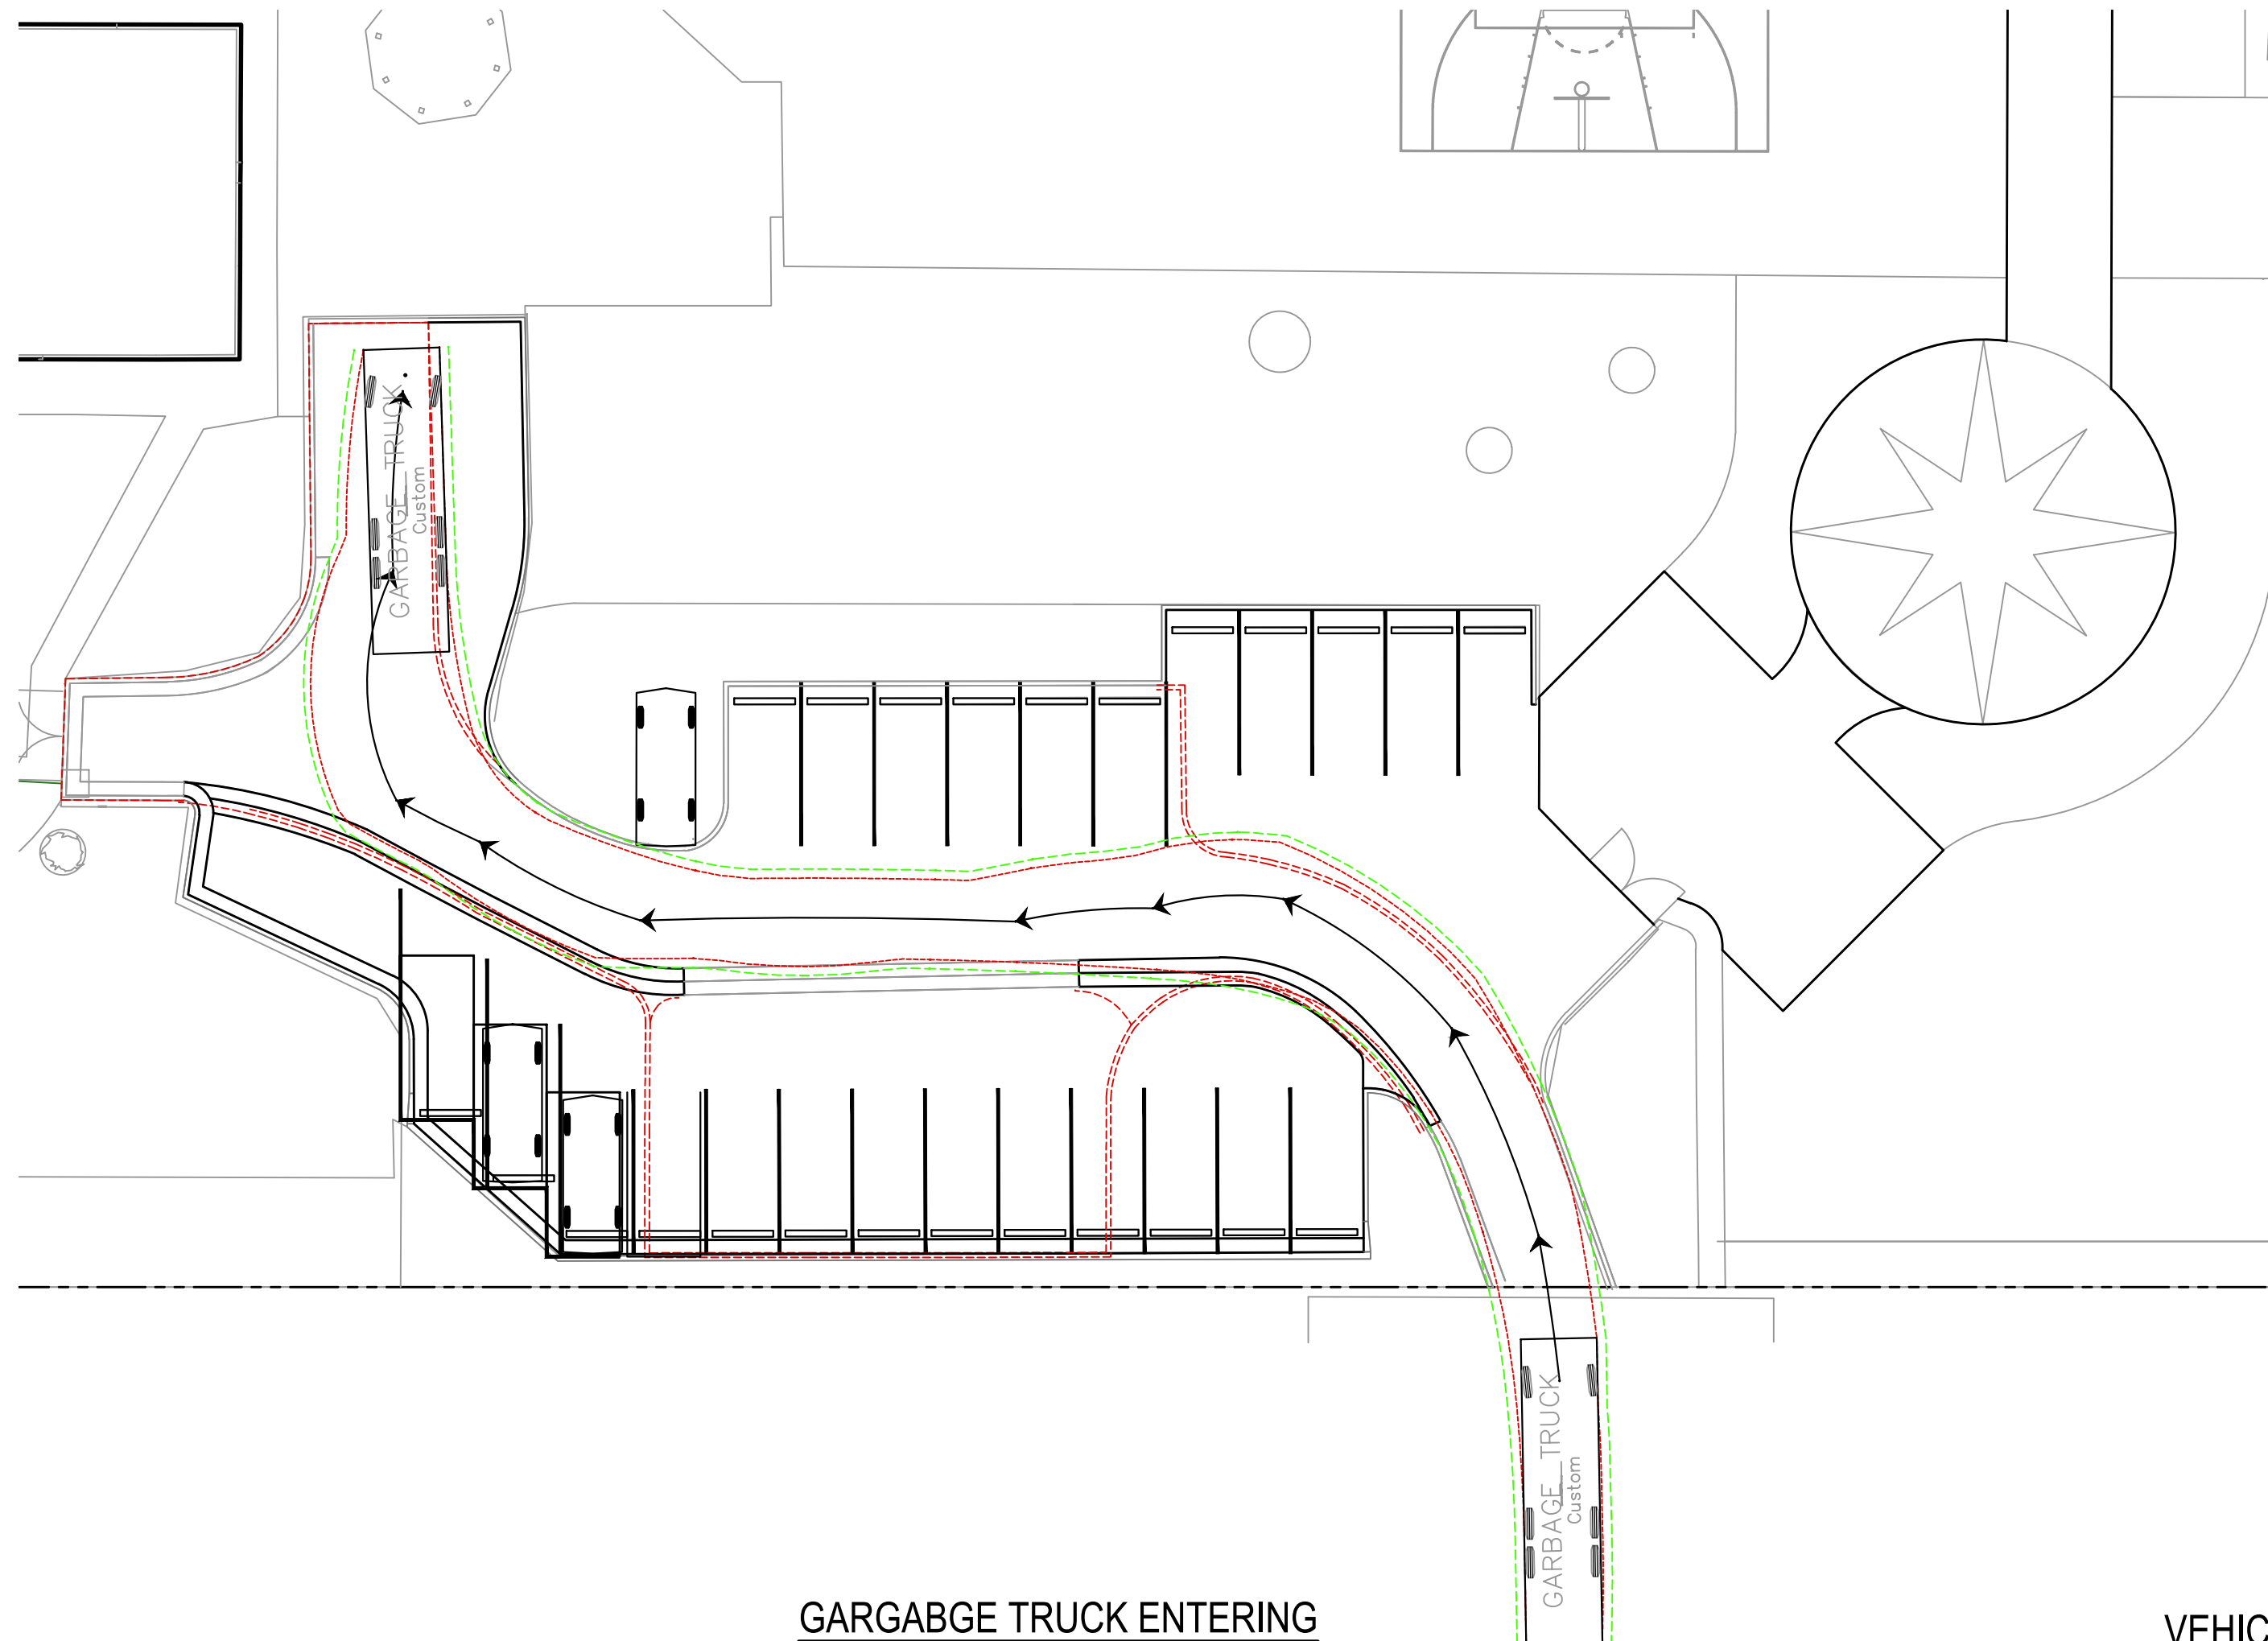


Diagram illustrating the vehicle body line and clearance line. The diagram shows a cross-section of a vehicle body with a dashed line labeled "LINE OF VEHICLE BODY" and a solid line labeled "LINE OF VEHICLE 300mm CLEARANCE". The vehicle body is divided into two sections, both labeled "GARBAGE TRUCK Custom".

[illegible]

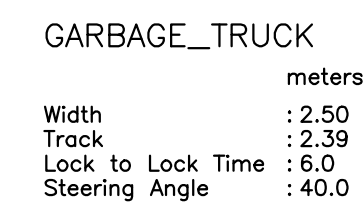

henry&hymas

27 June 2019

Our Ref: 18380-C10/af

ADCO Constructions
7-9 West Street
NORTH SYDNEY NSW 2073

Attention: Mr Dean Israel

Dear Sir,

**RE: PROPOSED WAITARA PUBLIC SCHOOL
REDEVELOPMENT**

**SUBJECT PREMISES: 68 EDGEWORTH DAVID AVENUE, WAHROONGA,
NSW
CERTIFICATE OF DESIGN**

Pursuant to the provisions of the **Clause A2.2 of the Building Code of Australia**, I hereby certify that the above design is in accordance with best engineering practice and in our opinion meets the requirements of the Environmental Planning and Assessment Regulations of the Building Code of Australia and relevant Australian Standards. In particular, the design is in accordance with the following:

- AS2890.1:2004 – 'Parking facilities' – Part 1: Off- street car parking

I am an appropriately qualified and experienced person in this field and as such have the capacity to certify on behalf of Henry & Hymas Consulting Engineers Pty Ltd that the design and performance of the design systems, in our opinion comply with the above and are detailed on the following drawings:

Drawing Name:	Revision Number
18380_CC_C100 SITE PLAN	M
18380_CC_C600	03



henry&hymas

H & H Consulting Engineers Pty Ltd possesses indemnity insurance to the satisfaction of the Client. However, this certificate shall not be construed in any way to relieve any other party of their responsibilities.

Designer: Andrew Francis
Qualifications: B.E. (Civil)
Employer: H & H Consulting Engineers Pty Ltd
Address: Level 5, 79 Victoria Ave CHATSWOOD
Business Tel. No: 9417 8400 Fax No: 9417 8337

Yours faithfully,

ANDREW FRANCIS

For, and on behalf of,
H & H Consulting Engineers Pty Ltd