© FRANCIS-JONES MOREHEN THORP PTY LTD 2020 ABN 28 101 197 219 NOMINATED ARCHITECT: RICHARD FRANCIS-JONES (REG NO 5301)

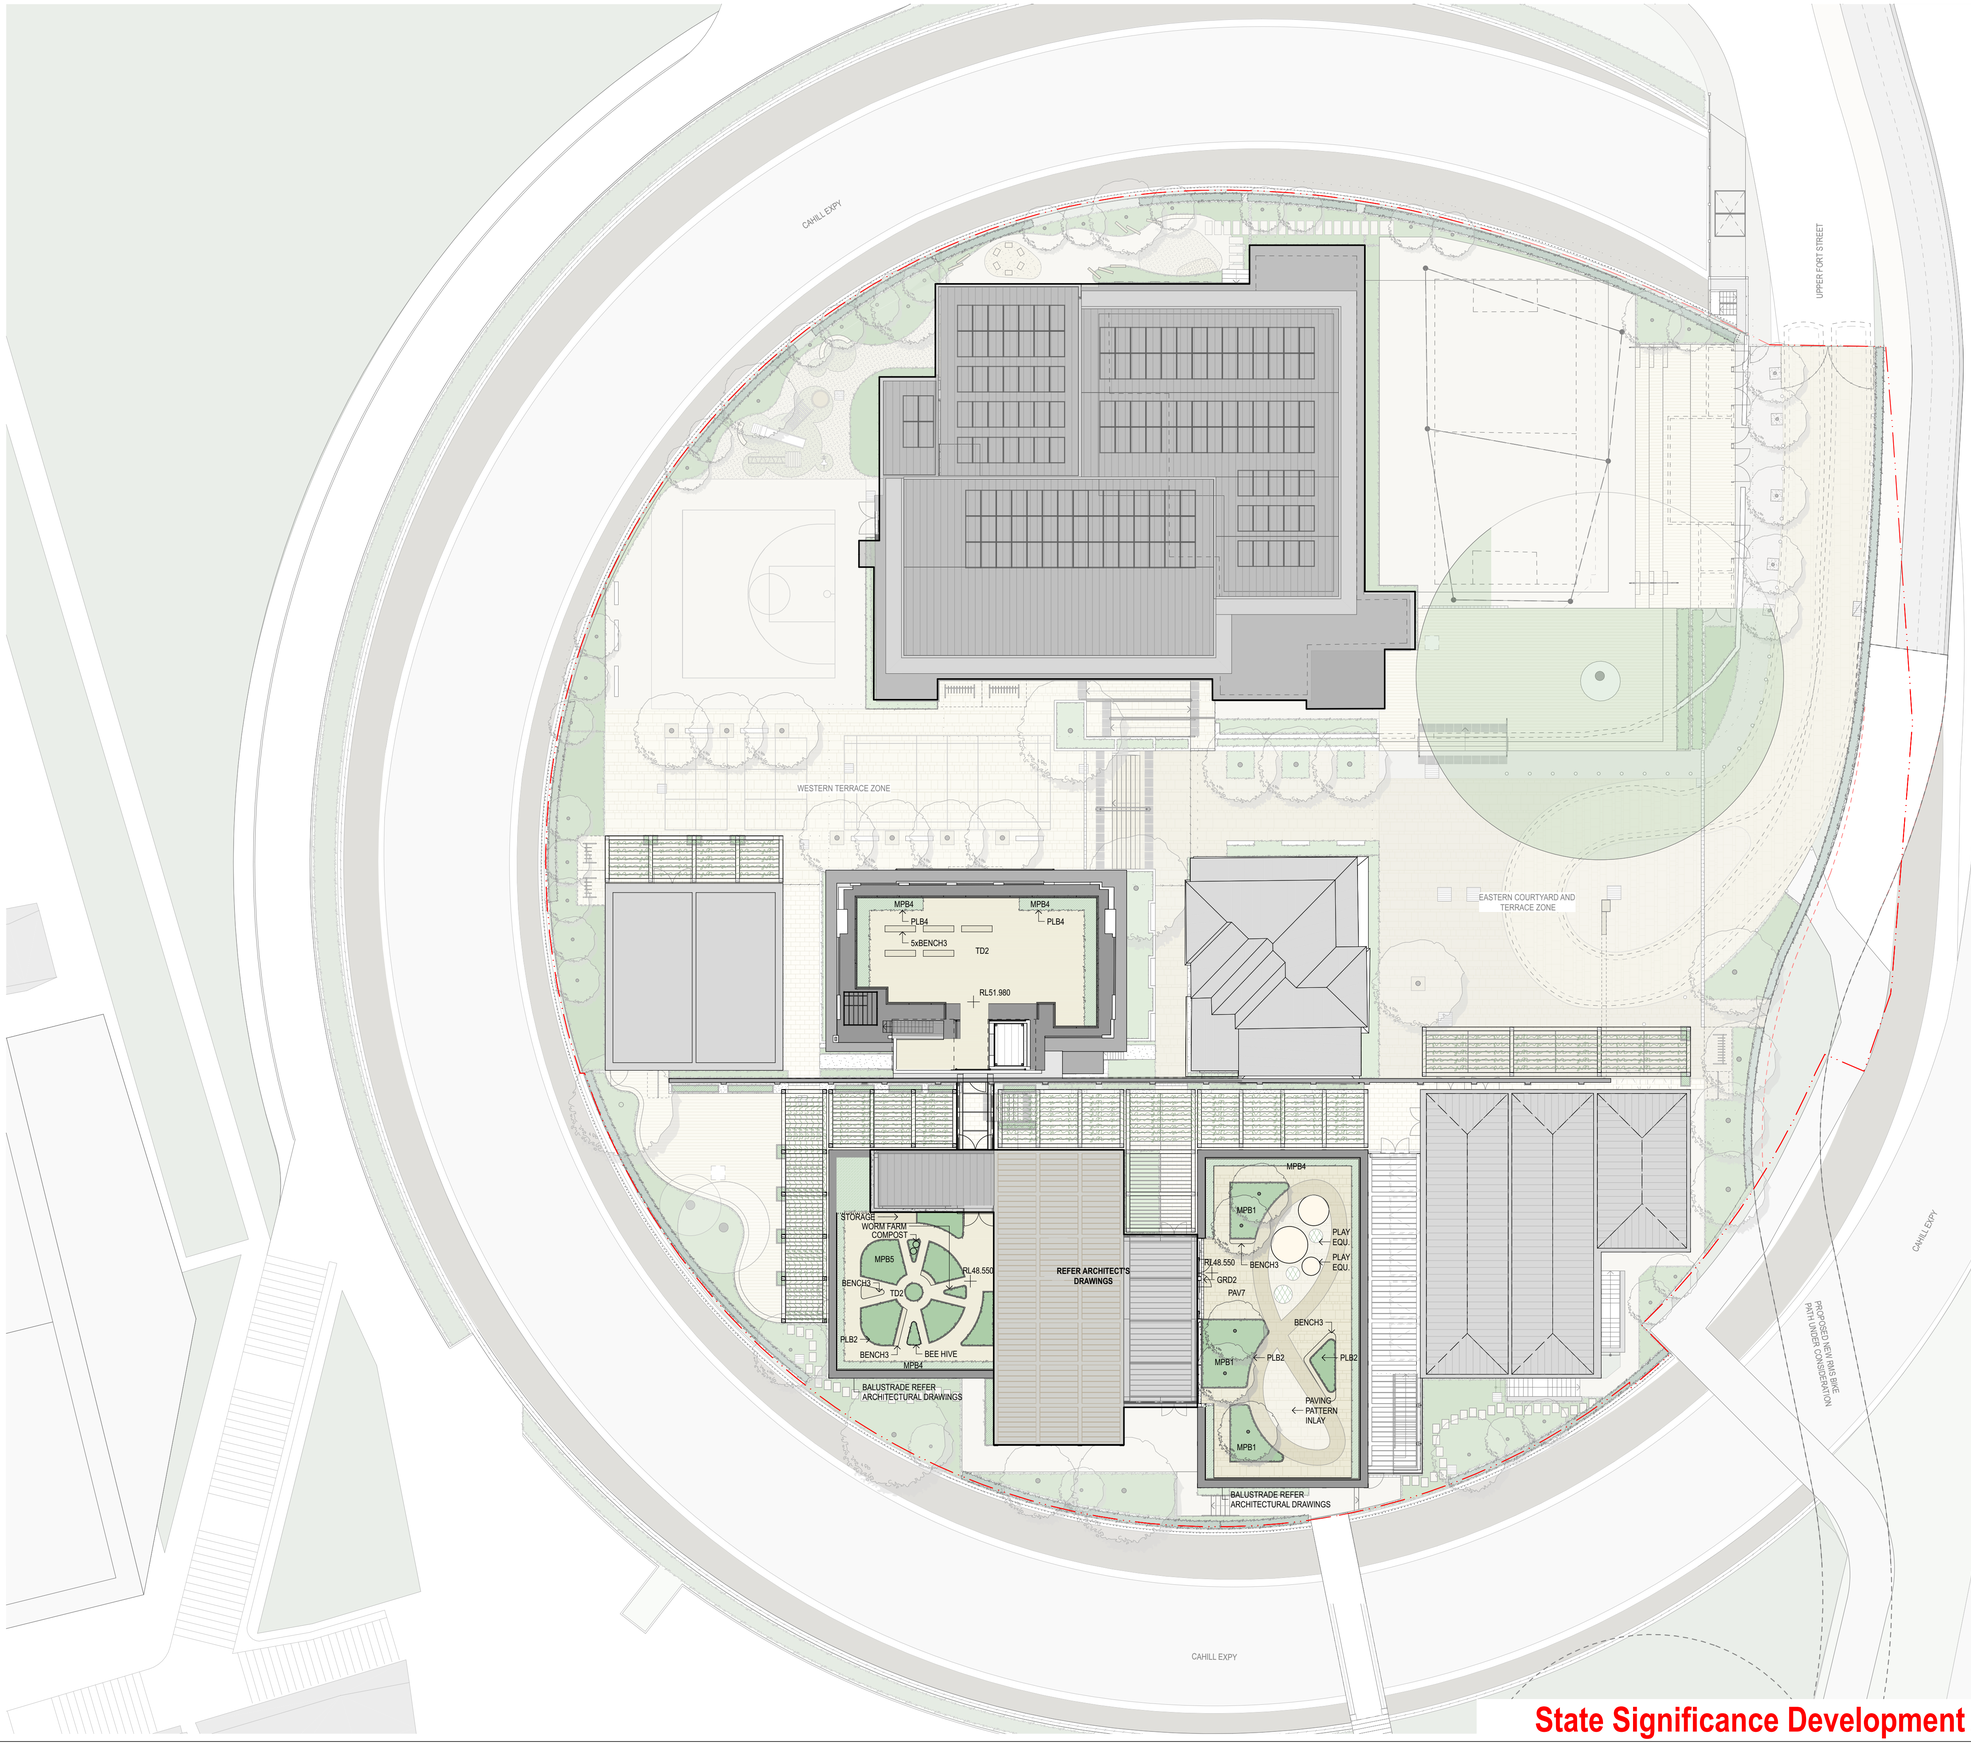


0 2 5 10m

**GENERAL NOTES**

- ALL DIMENSIONS AND EXISTING CONDITIONS SHALL BE CHECKED AND VERIFIED BY THE CONTRACTOR BEFORE PROCEEDING WITH THE WORK.
- ALL LEVELS RELATIVE TO 'AUSTRALIAN HEIGHT DATUM'.
- DO NOT SCALE DRAWINGS. USE FIGURED DIMENSIONS ONLY.

**legend**

| | |
|---|---|
| | SITE BOUNDARY |
| 40.00 | EXISTING CONTOURS |
| +40.00EX | EXISTING SPOT LEVELS |
| +40.000 | PROPOSED SPOT LEVELS |
| TOW | TOP OF WALL |
| TOF | TOP OF FENCE |
| EP | EXISTING SERVICES/ UTILITIES<br>EXISTING POWER POLE |
| | PROPOSED TREES |
| | EXISTING TREES TO BE RETAINED |
| | PAVING |
| TD1/2 | TIMBER DECKING |
| SFT | SOFTFALL |
| | GRAVEL |
| FN3 | MAKE GOOD EXISTING FENCES<br>BALL COURT FENCE NOM 3M HIGH |
| GRD | GRD1 Grated Drain - Vehicular<br>GRD2 Grated Drain - Pedestrian<br>PIT<br>(Refer Civil Engineers' drawings) |
| | BIKE RACKS<br>STAFF BIKE RACKS(WITH CAGES)<br>Total: 10 Staff bikes<br>STUDENTS BIKE RACKS<br>Total: 30 Students bikes<br>SCOOTER RACKS<br>Total: 30 Scooters |

| | |
|---|---|
| BAL1 | BALUSTRADE |
| BL1 | BOLLARD WITH LIGHT |
| BL2 | BOLLARD |
| BENCH1-3 | BENCH TYPE 1-3 |
| CON1/2 | CONCRETE PAVEMENT TYPE1/2 |
| EDGE1/2 | STEEL EDGE TYPE1/2 |
| EDGE3 | KERB RAIL |
| FN1 | SITE FENCE - PHASE 1 |
| FN2 | SITE FENCE - PHASE 2 |
| FN3 | BALL COURT FENCE |
| FN4 | PALISADE FENCE |
| GA1A | SCHOOL SLIDING ENTRY GATE(VEHICULAR) - PHASE 1 |
| GA1B | SCHOOL ENTRY GATE(PEDESTRIAN) - PHASE 1 |
| GA2A | SCHOOL ENTRY GATE(VEHICULAR) - PHASE 2 |
| GA2B | SCHOOL ENTRY GATE(PEDESTRIAN) - PHASE 2 |
| GA3 | SLIDING GATE |
| GA4 | PEDESTRIAN GATE |
| GA5 | EGRESS GATE |
| GPOX | EXTERNAL GENERAL POWER OUTLET |
| HRX1 | SINGLE HANDRAIL |
| HRX2 | DOUBLE HANDRAIL |
| MUL1 | MULCH |
| MPB1-5 | MASS PLANTING BED TYPE1-5 |
| PAV1-7 | PAVING TYPE 1-7 |
| PIT | PIT UNDER DECK |
| PLB1-2 | RAISED PLANTER BOX TYPE 1-2 |
| RW1 | EXISTING HERITAGE WALL TO BE RETAINED & MODIFIED |
| RW2 | EXISTING WALL TO BE RETAINED & PROTECTED |
| RW3 | WALL WITH INTEGRATED SEAT |
| RW4 | RETAINING WALL |
| RW5 | EXISTING PIER & KERB TO BE RETAINED & MODIFIED |
| RW6 | RETAINING WALL |
| STB | SANDSTONE BLOCKS/ YARNING CIRCLE |
| TAP | HOSE TAP |
| TGSI | TACTILE INDICATORS |
| TRL1 | TRELLIS |
| TRF1 | ASTRO TURF |

| rev | date | name | by | chk |
|---|---|---|---|---|
| SSD A02 | 2/6/20 | Response to Submissions Issue | MZ | RT |

**fjmt studio** architecture interiors landscape urban community
**sydney** melbourne uk
Level 5, 70 King Street t +61 2 9251 7077 w fjmtstudio.com

project
**Fort Street Public School**
Observatory Hill
Sydney NSW 2000

title
**Landscape**
**Landscape Roof Plan**

| | | | |
|---|---|---|---|
| scale | 1:200 @ A1 | first issued | 23/9/19 |
| project code | sheet no. | revision | |
| FSS | DA-8003 | SSDA02 | |

**State Significance Development Application**