JOINERY ITEM	DRAWING
J13	Refer to COM-AR-DW-9500
J14	Refer to COM-AR-DW-9500
J30	Refer to GS-AR-DW-6409

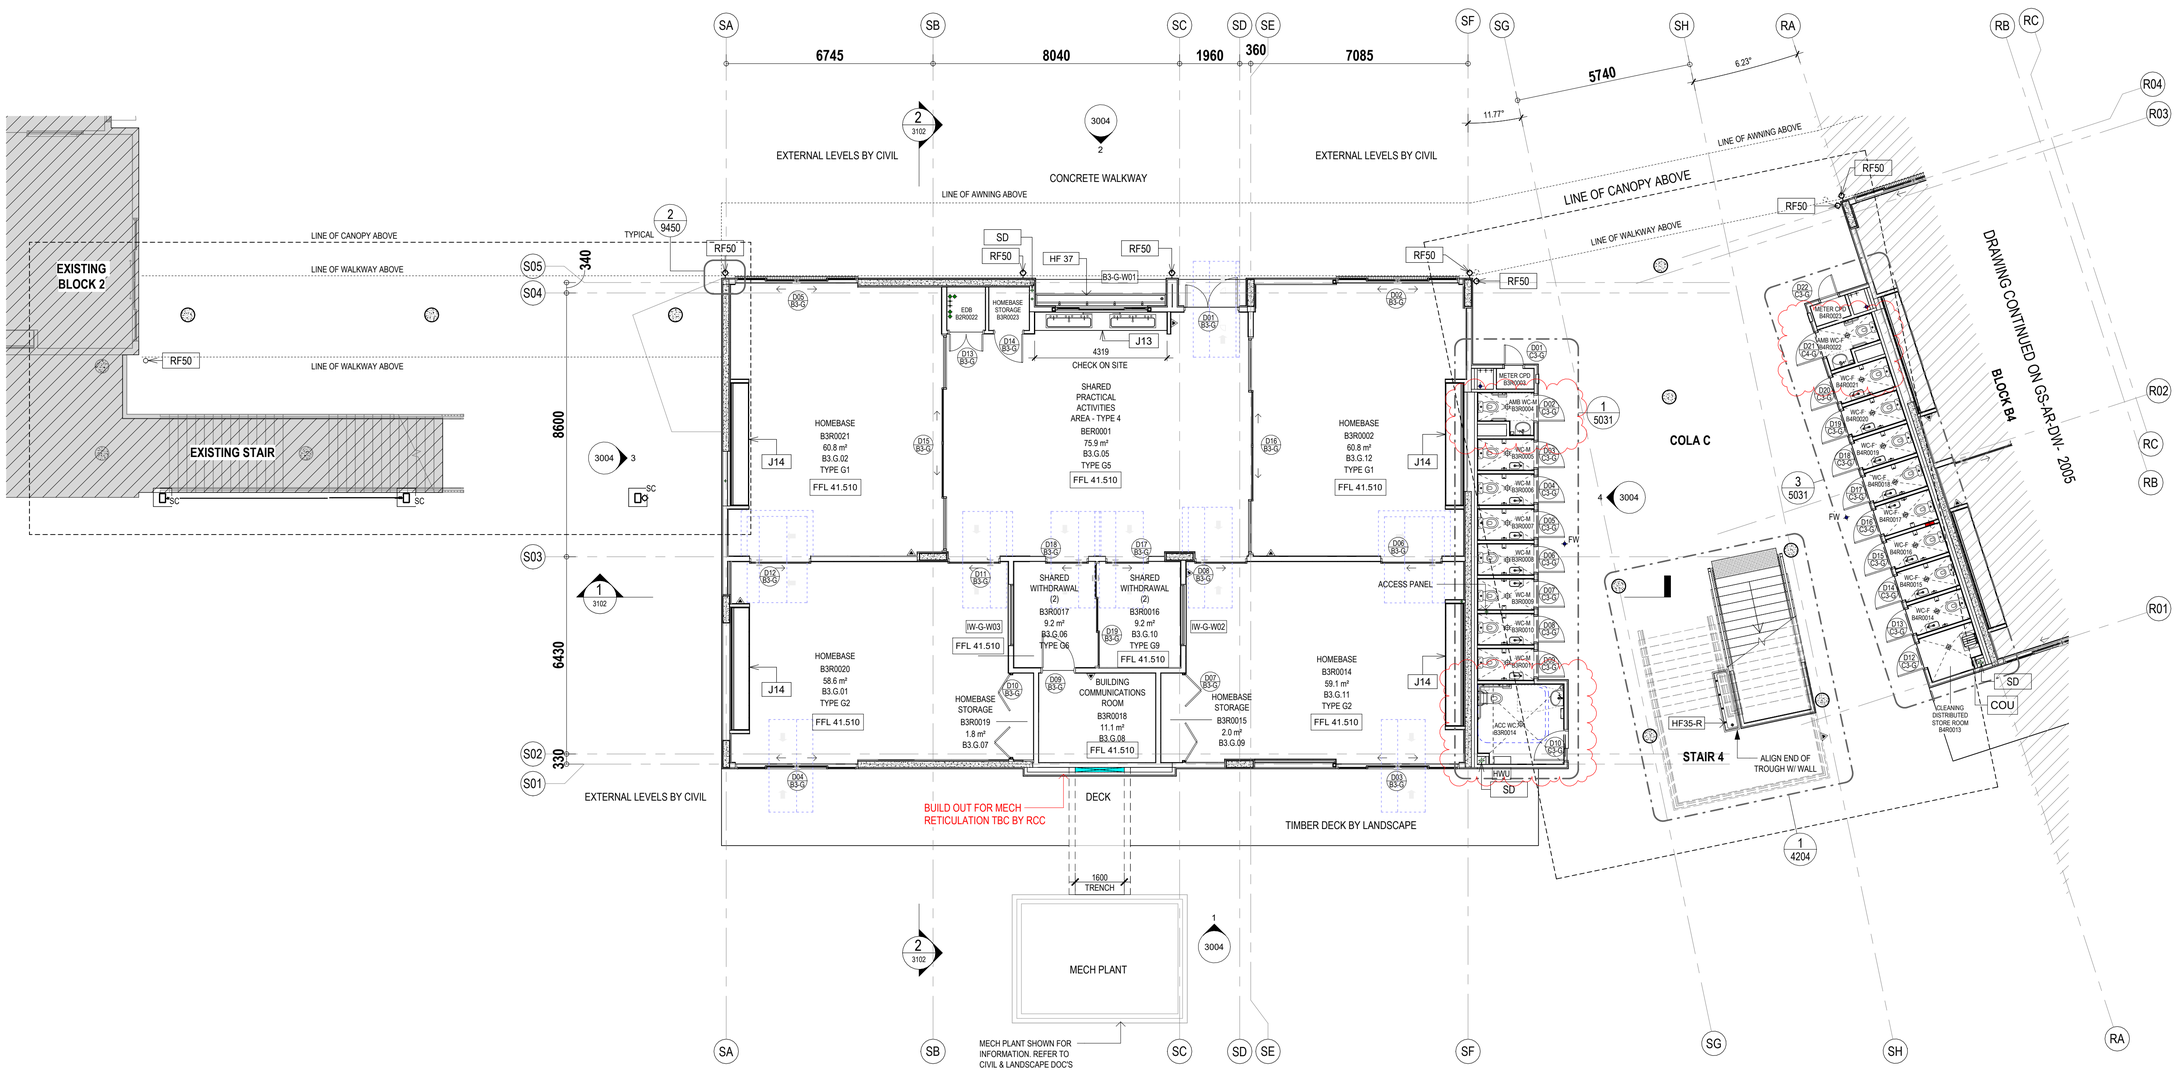

1 BLOCK B3 - HOMEBASE - GROUND FLOOR
1 : 100

General Notes:
1. This drawing is the copyright of Group GSA Pvt Ltd and may not be altered, reproduced or transmitted in any form or by any means in part or in whole without the written permission of Group GSA
2. Drawings to be printed in colour
3. Do not scale drawings. Dimensions govern.
4. All dimensions are in millimeters unless noted otherwise
5. All dimensions shall be verified on site before proceeding
6. Any areas indicated on this sheet are approximate and indicative only
7. Report all discrepancies to Architect prior to commencement of building or fabrication

Drawing Notes:
1. REFER TO **COM-AR-DW-9010** FOR LEGEND OF ALL SYMBOLS AND CODES.
2. REFER TO **COM-AR-SCH-9700** FOR TECHNICAL SCHEDULE.
3. REFER TO **COM-AR-SCH-9800** FOR FF&E SCHEDULE.
4. REFER TO **GS-AR-SCH-8600** FOR FURNITURE SCHEDULE.

Issue	Description	Date
1	FOR REVIEW	27.01.2022
2	ISSUED FOR COORDINATION - REVISED GRIDS	15.02.2022
3	ISSUED FOR BCA COMPLIANCE CHECK	01.03.2022
4	ISSUED FOR BCA AND DDA CHECK	03.03.2022
A	CC1 CONSTRUCTION ISSUE	07.03.2022
B	CC1 -RCC COMMENTS	09.03.2022
C	REVISED CC1-CONSTRUCTION ISSUE	29.03.2022
D	ISSUED FOR COORDINATION	14.04.2022
E	CC2 CONSTRUCTION ISSUE	05.05.2022
F	CC2 CONSTRUCTION ISSUE UPDATE	18.05.2022
G	CC2 CONSTRUCTION ISSUE UPDATE	02.06.2022
H	DOOR HANDLES UPDATED	22.06.2022
5	CHANGES TO APPROVED PLANS(SSDA)	23.06.2022

Legend

- D01 C-G — Door number
- W01 — Window number
- 1 0300 — Detail callout
- GF-001 — Room number
- L01 — Louvre number
- 0240 — Internal elevation
- 3000 — External elevation
- 1 3000 — External elevation
- Portable fire extinguisher - carbon dioxide
- FIP — Fire Indicator panel

Key Plan

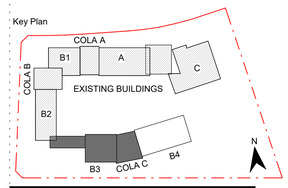

FOR INFORMATION

Contractor
RICHARD CROOKES CONSTRUCTIONS

Client
NSW GOVERNMENT Education

GROUPGSA
Group GSA Pty Ltd ABN 76 002 113 779
Level 7, 80 William St East Sydney NSW Australia 2011
www.groupgsa.com

T +612 9361 4144 F +612 9332 3458

architecture interior design urban design landscape
nom architect Lisa-Maree Carrigan 7568

Project Title
GALUNGARA PUBLIC SCHOOL - STAGE 2

Drawing Title
FLOOR PLAN - GF - BLOCK B3 & COLA C

Scale @ A1	1 : 100
Drawing Created (date)	Apr, 2022
Drawing Created (by)	PB, RF
Plotted and checked by	JS
Verified	RK
Approved	KR

Project No	Drawing No	Issue
A220552	GS-AR-DW-2004	5

23/06/2022 8:52:49 PM