
© FRANCIS-JONES MOREHEN THORP PTY LTD 2021 ABN 28 101 197 219 NOMINATED ARCHITECT: RICHARD FRANCIS-JONES (REG NO 5301)

REFER TO SSDA 610001

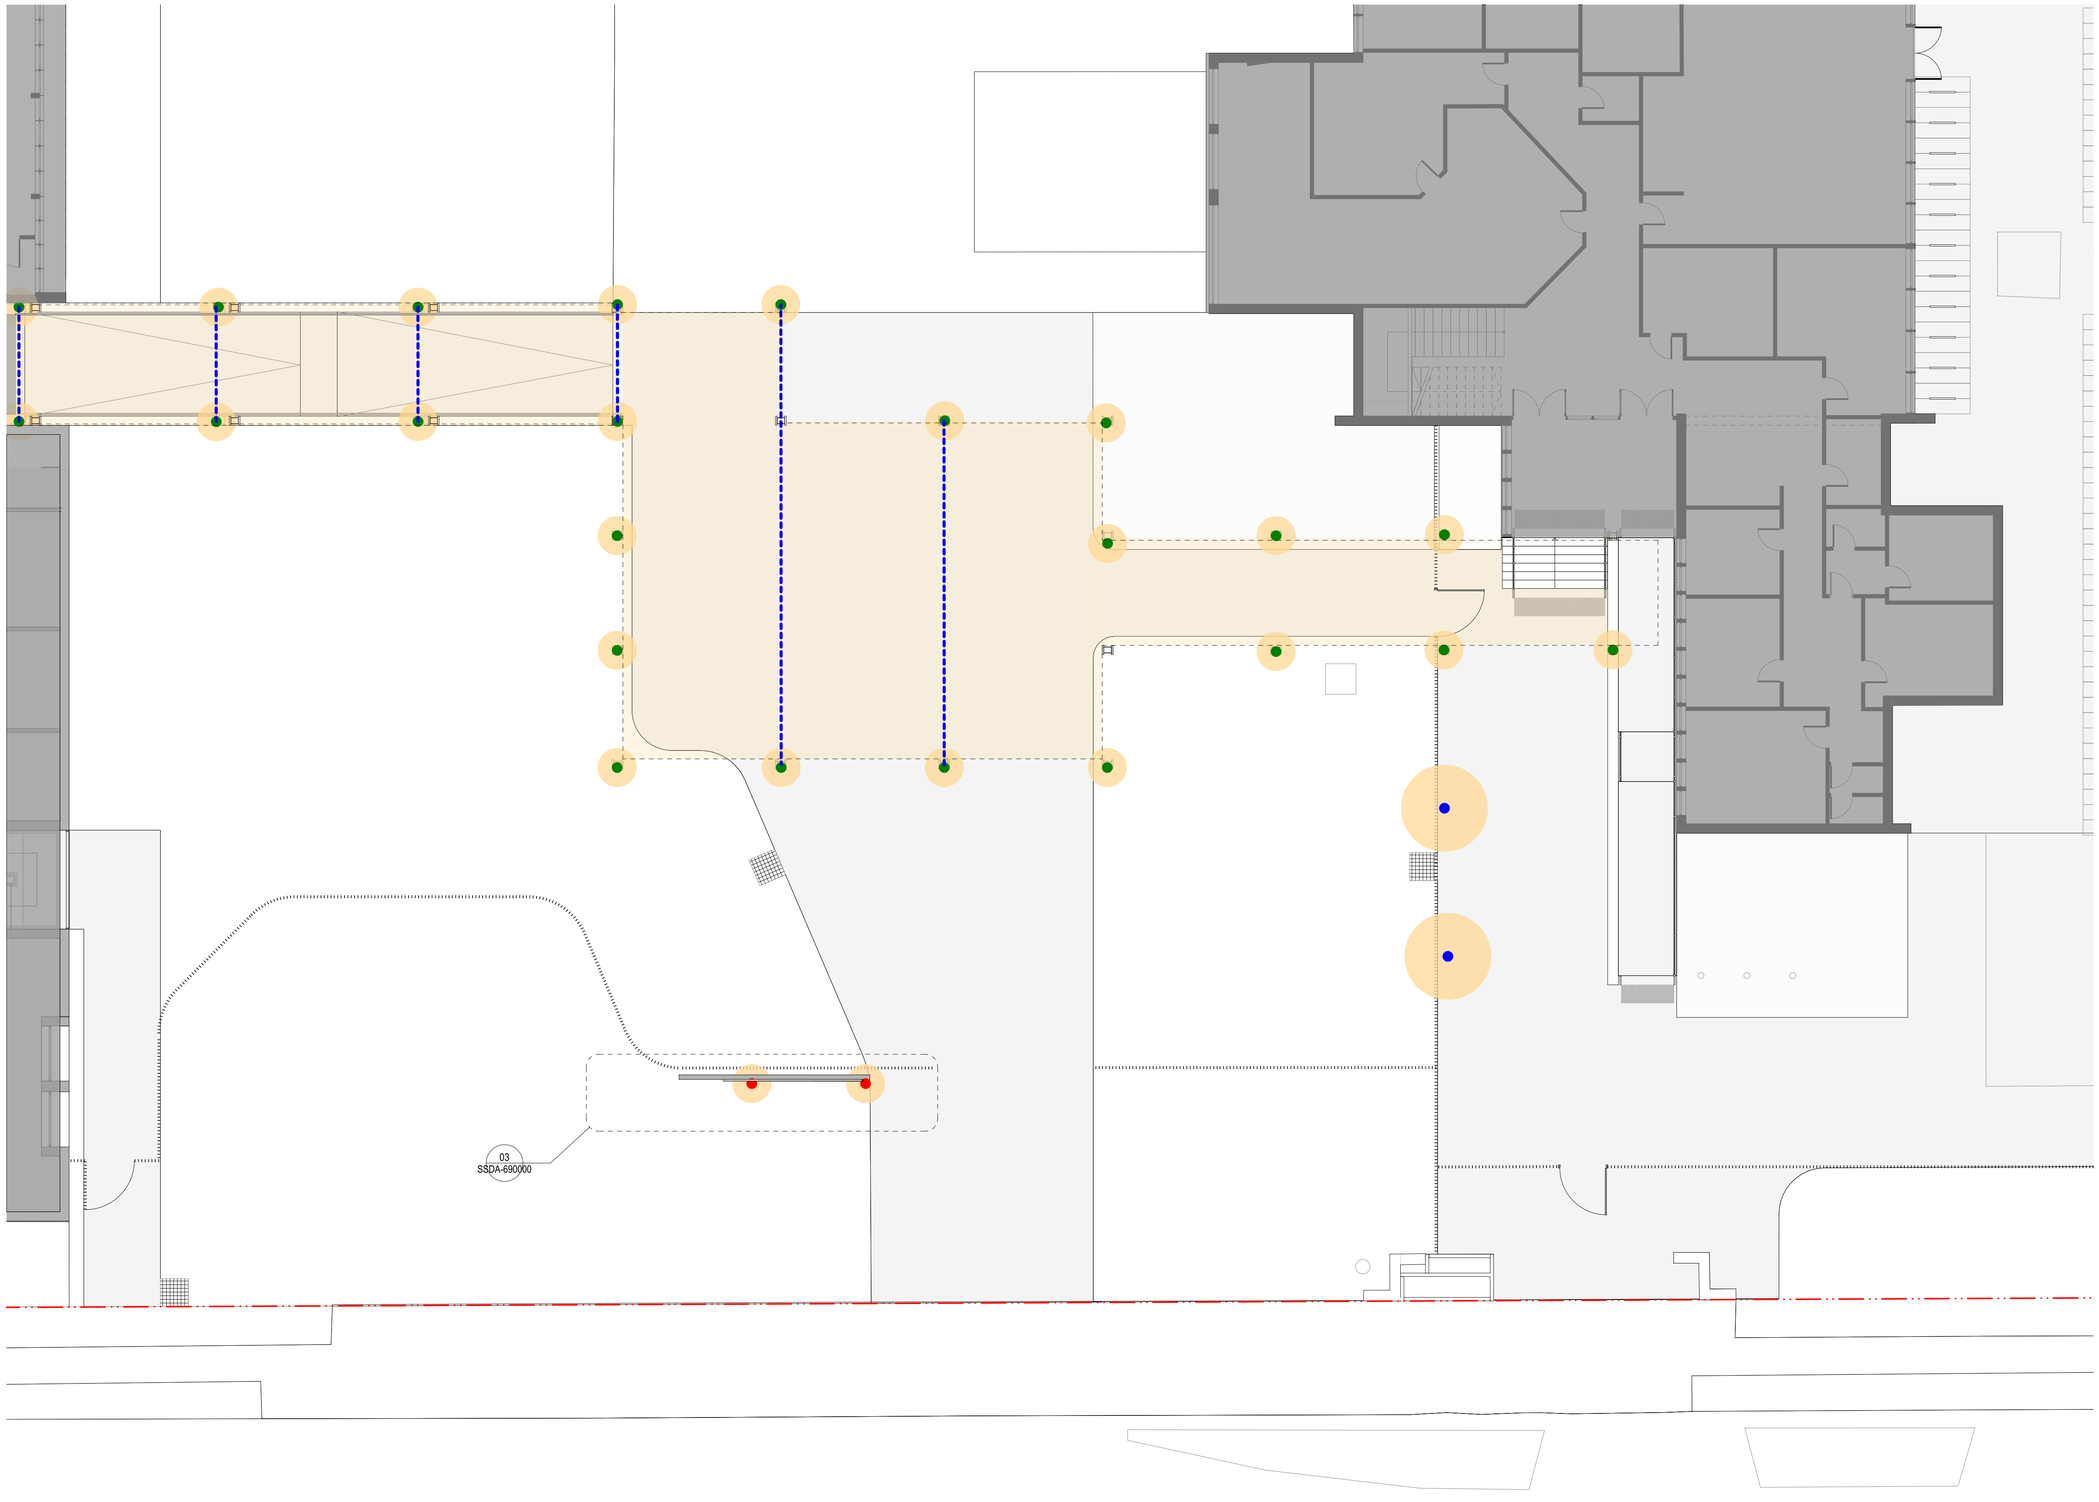


0 2 5 10m

GENERAL NOTES

- ALL DIMENSIONS AND EXISTING CONDITIONS SHALL BE CHECKED AND VERIFIED BY THE CONTRACTOR BEFORE PROCEEDING WITH THE WORK.
- ALL LEVELS RELATIVE TO 'AUSTRALIAN HEIGHT DATUM'.
- DO NOT SCALE DRAWINGS. USE FIGURED DIMENSIONS ONLY.

legend

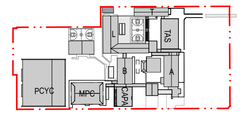

- LOW LEVEL BOLLARD MOUNTED LIGHT
- VERTICAL UP/DOWN LIGHT TO AWNING COLUMN
- VERTICAL UPLIGHT
- STRIP LIGHTING TO LANDSCAPED AREAS
- STRIP LIGHTS IN AWNING SOFFIT

rev	date	name	by	chk
04	14/4/21	SSDA	MJ	
03	26/3/21	SSDA	KT	
02	23/2/21	Draft SSDA 02	KT	
01	12/2/21	Draft SSDA	MJ	

fjmt studio architecture interiors landscape urban community
sydney melbourne uk
Level 5, 70 King Street t +61 2 9251 7077 fjmtstudio.com

project

Hastings Schools Port Macquarie
Hastings Secondary College
Port Macquarie NSW 2444


title

External Lighting Plan
External Lighting Plan Link Ground TAS, Level 1 Block L

scale	1:200 @ A1	first issued	12/2/21

project code	sheet no.	revision
HSPM	SSDA-610000	04

© FRANCIS-JONES MOREHEN THORP PTY LTD 2021 ABN 28 101 197 219 NOMINATED ARCHITECT: RICHARD FRANCIS-JONES (REG NO 5301)

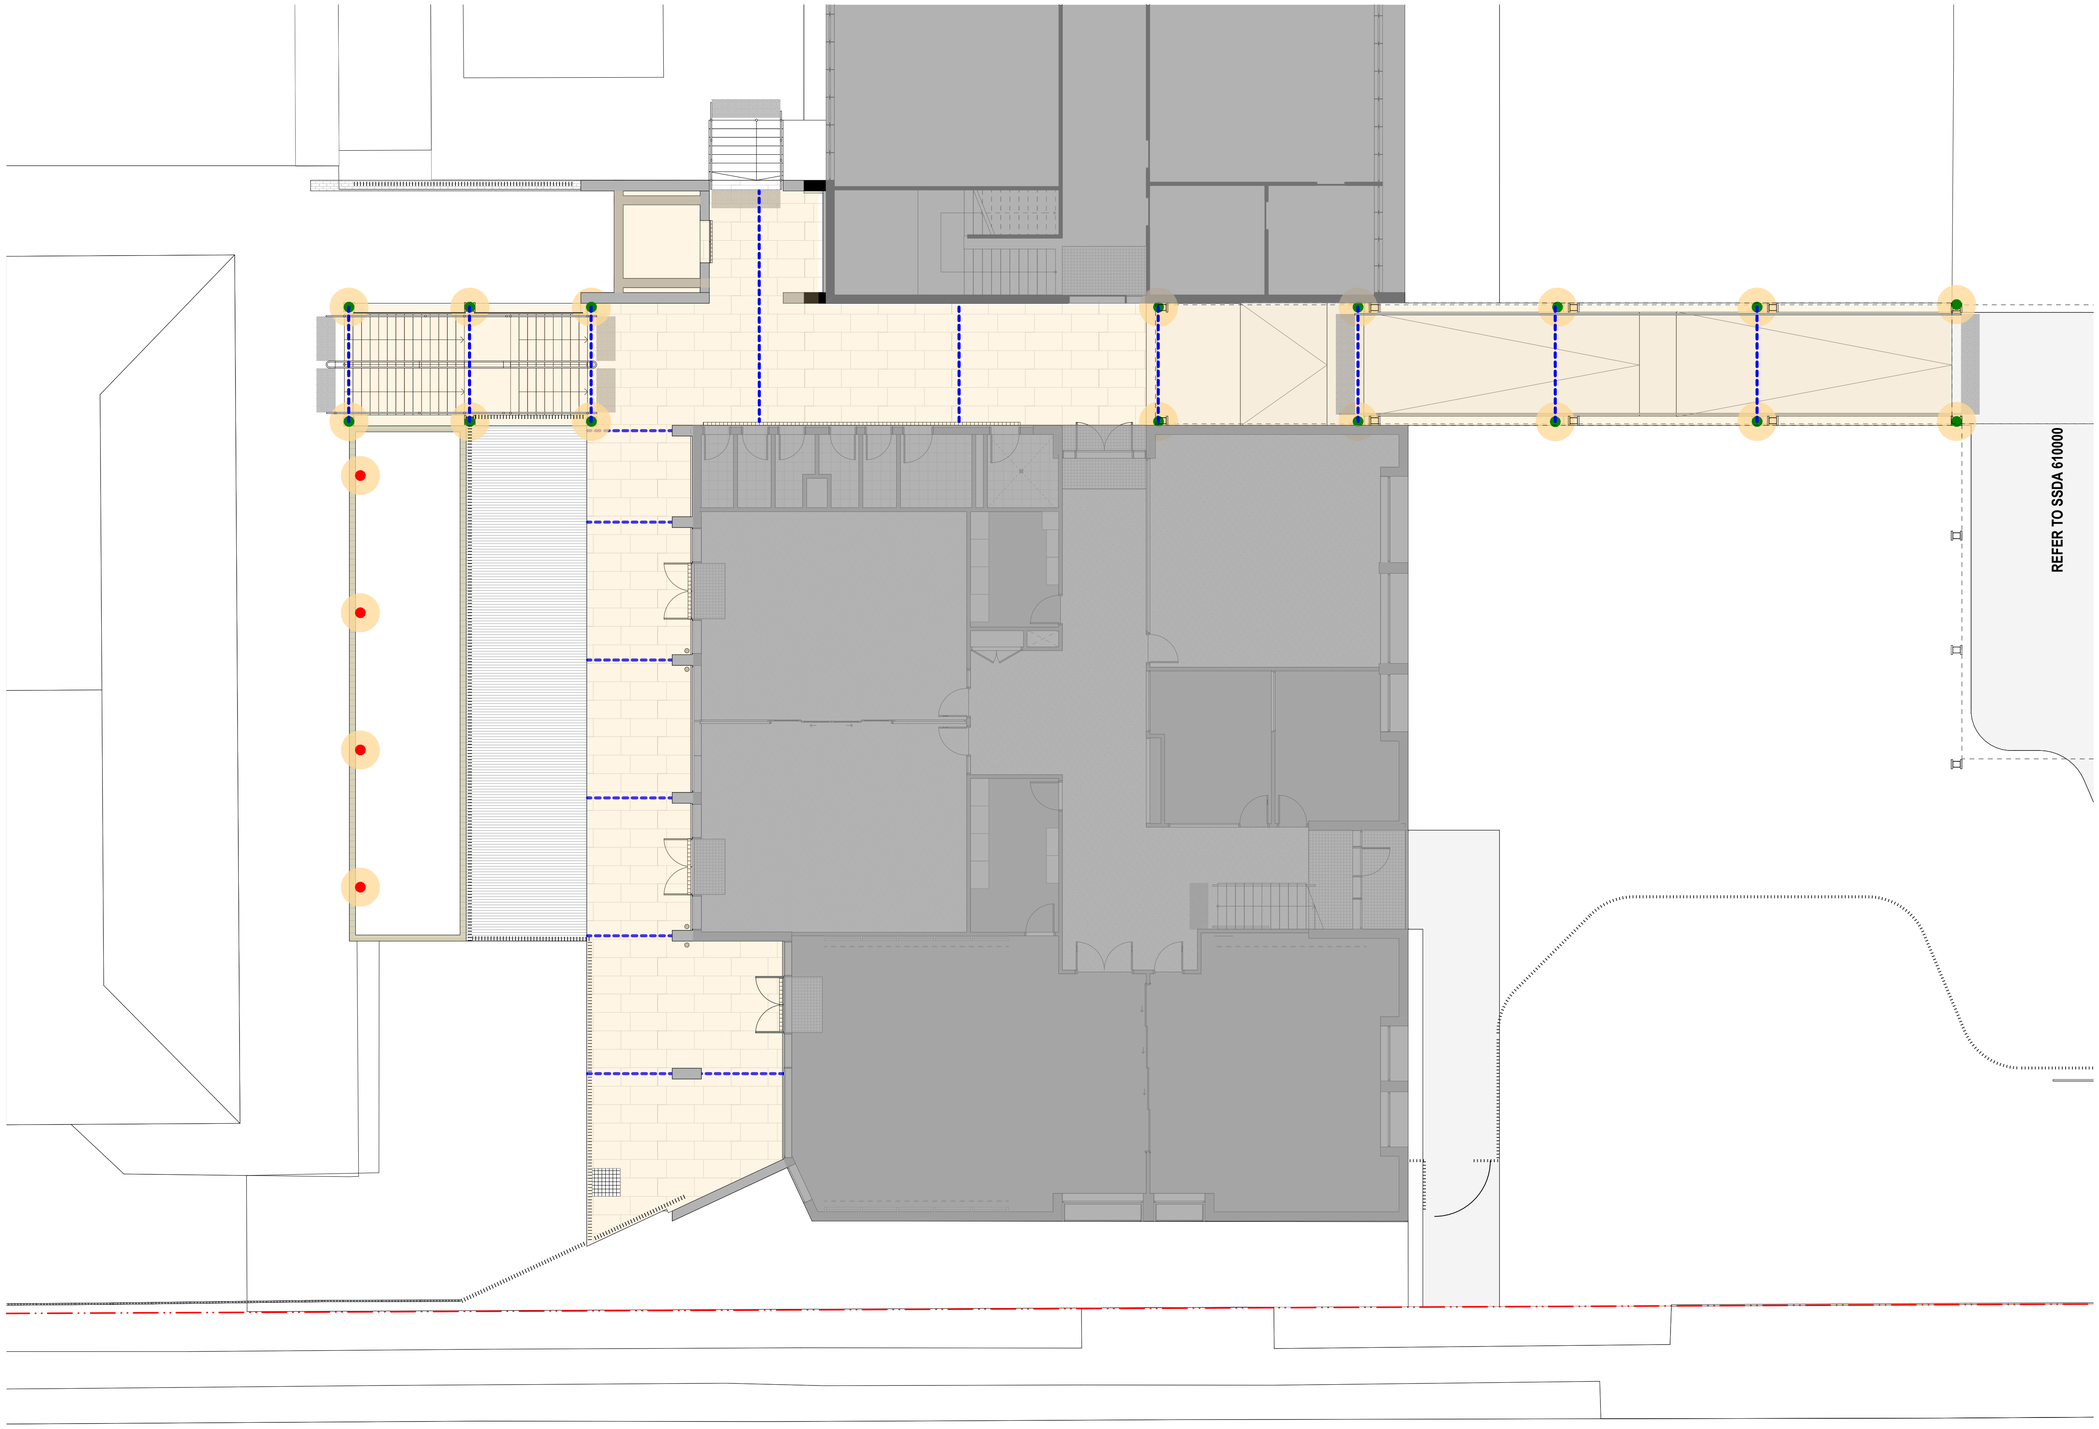


0 2 5 10m

GENERAL NOTES

- ALL DIMENSIONS AND EXISTING CONDITIONS SHALL BE CHECKED AND VERIFIED BY THE CONTRACTOR BEFORE PROCEEDING WITH THE WORK.
- ALL LEVELS RELATIVE TO 'AUSTRALIAN HEIGHT DATUM'.
- DO NOT SCALE DRAWINGS. USE FIGURED DIMENSIONS ONLY.

legend

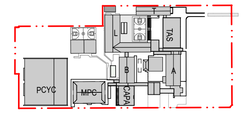

- LOW LEVEL BOLLARD MOUNTED LIGHT
- VERTICAL UP/DOWN LIGHT TO AWNING COLUMN
- VERTICAL UPLIGHT
- STRIP LIGHTING TO LANDSCAPED AREAS
- STRIP LIGHTS IN AWNING SOFFIT

rev	date	name	by	chk
04	14/4/21	SSDA	MJ	
03	26/3/21	SSDA	KT	
02	23/2/21	Draft SSDA 02	KT	
01	12/2/21	Draft SSDA	MJ	

fjmt studio architecture interiors landscape urban community
sydney melbourne uk
Level 5, 70 King Street t +61 2 9251 7077 w fjmtstudio.com

fjmt

project

Hastings Schools Port Macquarie
Hastings Secondary College
Port Macquarie NSW 2444


title

External Lighting Plan
External Lighting Plan - CAPA Lower Ground L and B


scale	1:200 @ A1	first issued	12/2/21

project code	sheet no.	revision
HSPM	SSDA-610001	04

© FRANCIS-JONES MOREHEN THORP PTY LTD 2021 ABN 28 101 197 219 NOMINATED ARCHITECT: RICHARD FRANCIS-JONES (REG NO 5301)

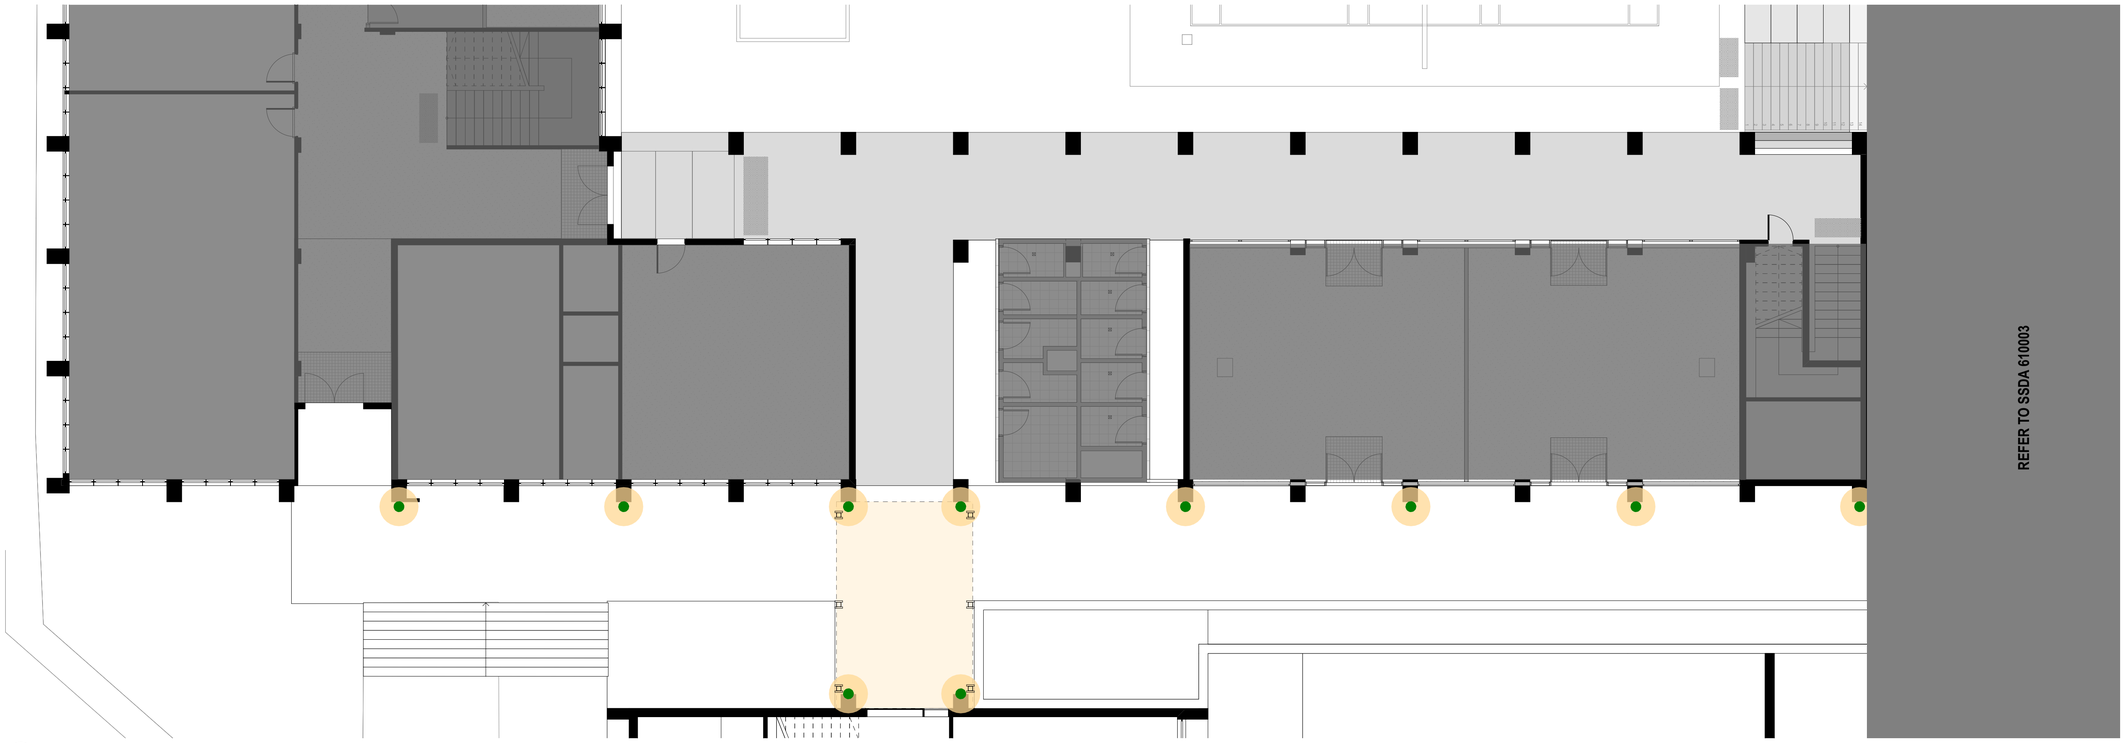

1 PLAN External Lighting - Lower Ground L and B
1:100

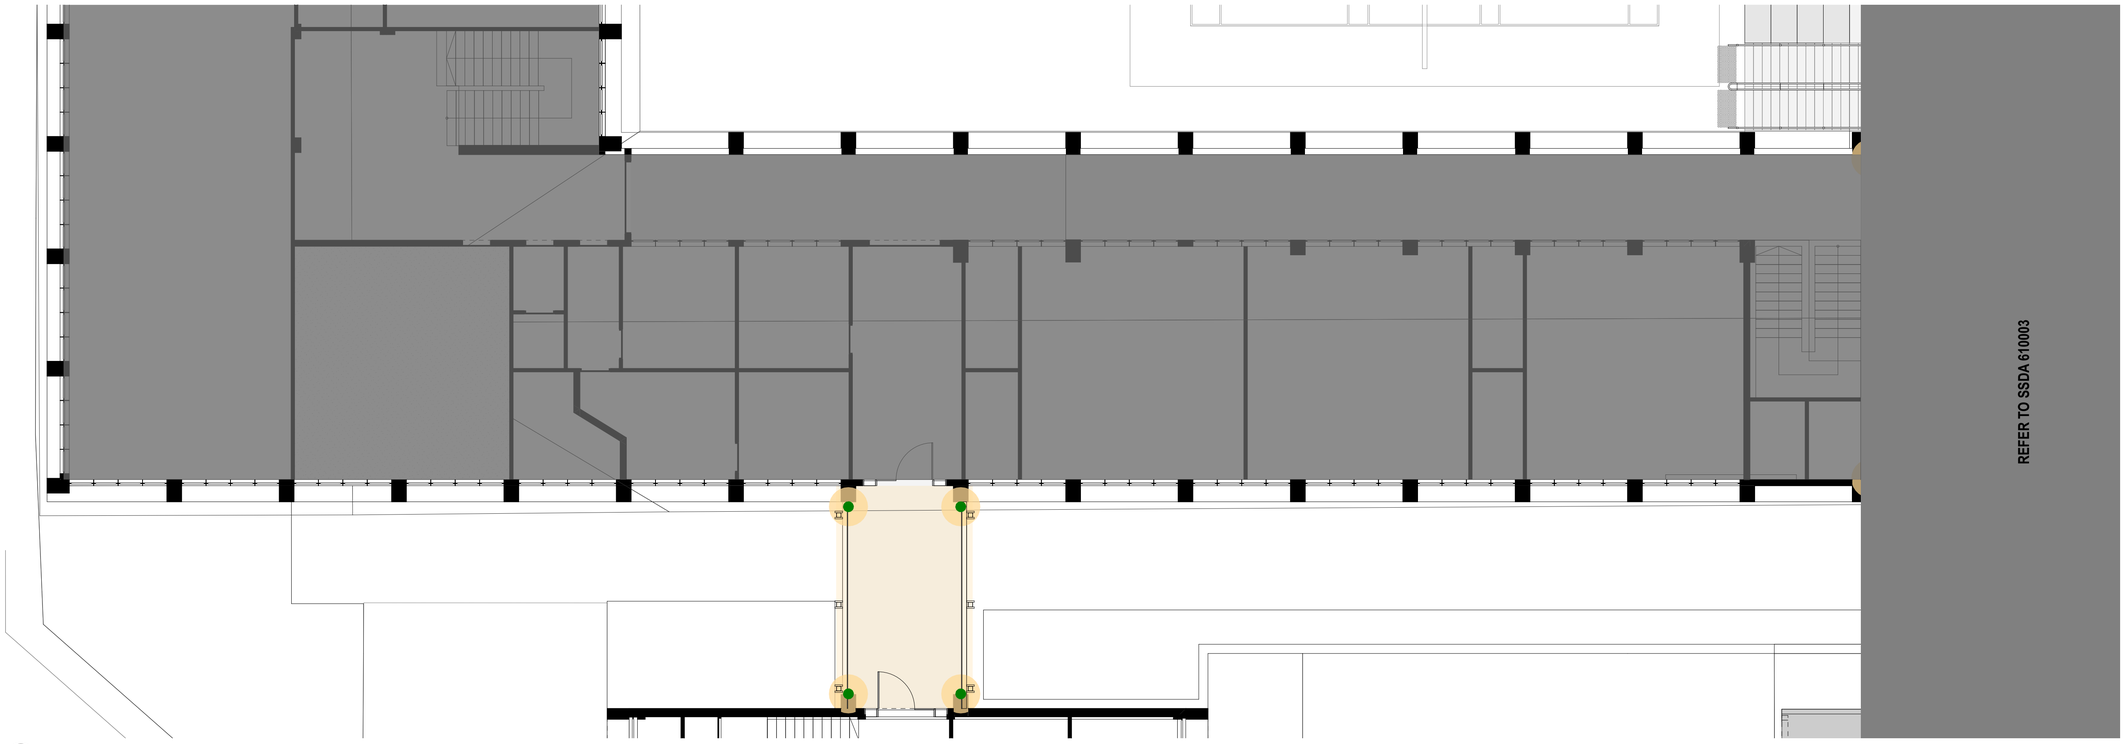


2 PLAN External Lighting - Ground TAS, Level 1 Block L
1:100

0 2 5 10m

GENERAL NOTES

- ALL DIMENSIONS AND EXISTING CONDITIONS SHALL BE CHECKED AND VERIFIED BY THE CONTRACTOR BEFORE PROCEEDING WITH THE WORK.
- ALL LEVELS RELATIVE TO 'AUSTRALIAN HEIGHT DATUM'.
- DO NOT SCALE DRAWINGS. USE FIGURED DIMENSIONS ONLY.

legend

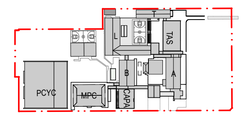

- LOW LEVEL BOLLARD MOUNTED LIGHT
- VERTICAL UP/DOWN LIGHT TO AWNING COLUMN
- VERTICAL UPLIGHT
- STRIP LIGHTING TO LANDSCAPED AREAS
- STRIP LIGHTS IN AWNING SOFFIT

rev	date	name	by	chk
04	14/4/21	SSDA	MJ	
03	26/3/21	SSDA	KT	
02	23/2/21	Draft SSDA 02	KT	
01	12/2/21	Draft SSDA	MJ	

fjmt studio architecture interiors landscape urban community
sydney melbourne uk
Level 5, 70 King Street t +61 2 9251 7077 w fjmtstudio.com

project

Hastings Schools Port Macquarie
Hastings Secondary College
Port Macquarie NSW 2444

title

External Lighting Plan
External Lighting Plan - Link Bridge

scale	1:200 @ A1	first issued	12/2/21
project code		sheet no.	revision
HSPM		SSDA-610002	04


© FRANCIS-JONES MOREHEN THORP PTY LTD 2021 ABN 28 101 197 219 NOMINATED ARCHITECT: RICHARD FRANCIS-JONES (REG NO 5301)

REFER TO SSDA 610002



1 PLAN External Lighting - Lower Ground L and B
1:100

REFER TO SSDA 610002

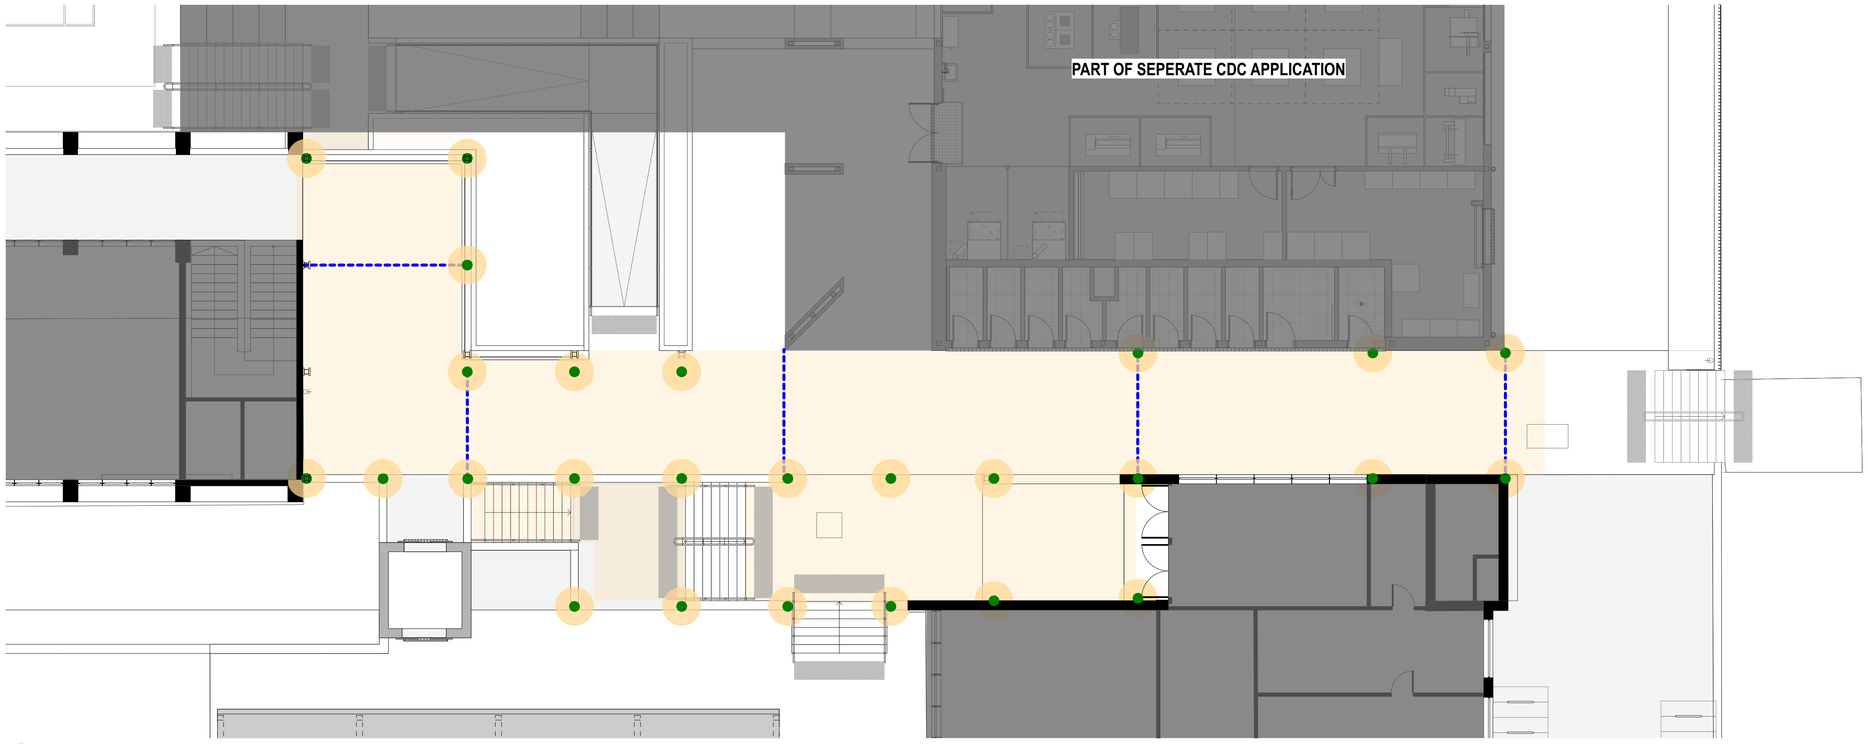


2 PLAN External Lighting - Ground TAS, Level 1 Block L
1:100

0 2 5 10m

GENERAL NOTES

- ALL DIMENSIONS AND EXISTING CONDITIONS SHALL BE CHECKED AND VERIFIED BY THE CONTRACTOR BEFORE PROCEEDING WITH THE WORK.
- ALL LEVELS RELATIVE TO 'AUSTRALIAN HEIGHT DATUM'.
- DO NOT SCALE DRAWINGS. USE FIGURED DIMENSIONS ONLY.

legend

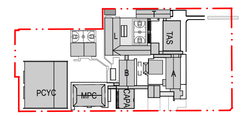

- LOW LEVEL BOLLARD MOUNTED LIGHT
- VERTICAL UP/DOWN LIGHT TO AWNING COLUMN
- VERTICAL UPLIGHT
- STRIP LIGHTING TO LANDSCAPED AREAS
- STRIP LIGHTS IN AWNING SOFFIT

rev	date	name	by	chk
04	14/4/21	SSDA	MJ	
03	26/3/21	SSDA	KT	
02	23/2/21	Draft SSDA 02	KT	
01	12/2/21	Draft SSDA	MJ	

fjmt studio architecture interiors landscape urban community
sydney melbourne uk
Level 5, 70 King Street t +61 2 9251 7077 w fjmtstudio.com

project
Hastings Schools Port Macquarie
Hastings Secondary College
Port Macquarie NSW 2444

title
External Lighting Plan
External Lighting Plan - North South Link

scale	1:200 @ A1	first issued	12/2/21

project code	sheet no.	revision
HSPM	SSDA-610003	04

© FRANCIS-JONES MOREHEN THORP PTY LTD 2021 ABN 28 101 197 219 NOMINATED ARCHITECT: RICHARD FRANCIS-JONES (REG NO 5301)




1 3D VIEW Streetscape - Top of hill- Looking Downhill



2 3D VIEW Streetscape - Entry - Looking Downhill



3 3D VIEW Streetscape - CAPA - Looking Downhill

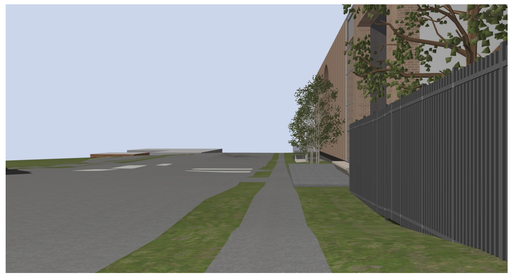

4 3D VIEW Streetscape - PCYC - Downhill



5 3D VIEW Streetscape - Uphill



6 3D VIEW Streetscape - Entry - Uphill



7 3D VIEW Streetscape - CAPA - Uphill



8 3D VIEW Streetscape - PCYC - Uphill



9 3D VIEW Streetscape - TAS - Corner



10 3D VIEW Streetscape - TAS - Rear



11 3D VIEW TAS REAR - MID



12 3D VIEW Streetscape - Tas Rear 2



13 PLAN Views Keyplan

GENERAL NOTES

- ALL DIMENSIONS AND EXISTING CONDITIONS SHALL BE CHECKED AND VERIFIED BY THE CONTRACTOR BEFORE PROCEEDING WITH THE WORK.
- ALL LEVELS RELATIVE TO 'AUSTRALIAN HEIGHT DATUM'.
- DO NOT SCALE DRAWINGS. USE FIGURED DIMENSIONS ONLY.

legend

NOTE
- EXISTING BUILDING LEVELS ARE APPROXIMATE.


fjmt studio architecture interiors landscape urban community
sydney melbourne uk
Level 5, 70 King Street t +61 2 9251 7077 w fjmtstudio.com

project
Hastings Schools Port Macquarie
Hastings Secondary College
Port Macquarie NSW 2444


title
View Analysis
View Analysis - STREETSCAPE

scale	first issued	12/2/21
project code	sheet no.	revision
HSPM	**SSDA-620000**	**04**


© FRANCIS-JONES MOREHEN THORP PTY LTD 2021 ABN 28 101 197 219 NOMINATED ARCHITECT: RICHARD FRANCIS-JONES (REG NO 5301)

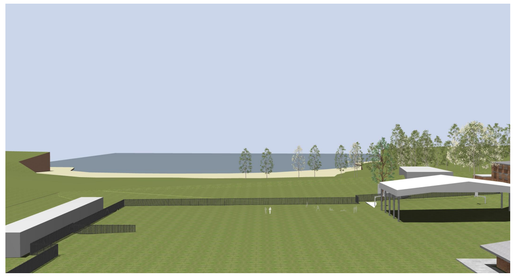

1 3D VIEW PCYC - RL +32900 / 22625 AFFL

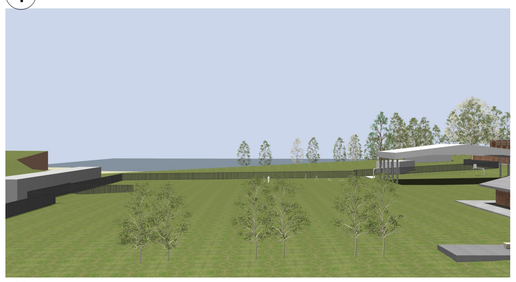


2 3D VIEW PCYC - RL +21245 / 11000 AFFL

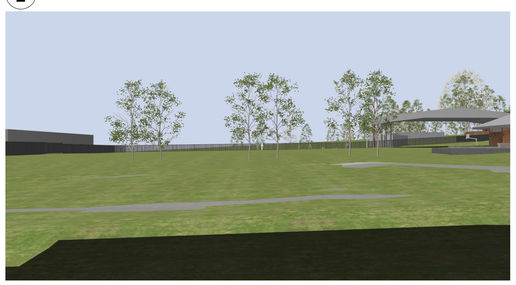

3 3D VIEW PCYC - RL +11940 / 1700 AFFL



4 3D VIEW PCYC - RL +32900 / 22625 AFFL

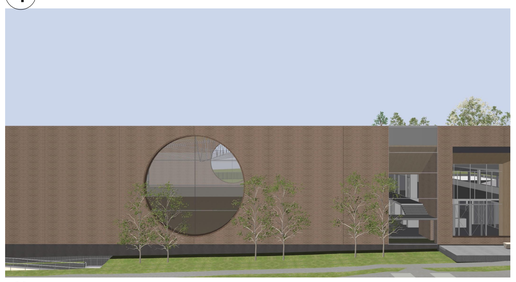

5 3D VIEW PCYC - RL +21245 / 11000 AFFL




6 3D VIEW PCYC - RL +11940 / 1700 AFFL



7 3D VIEW PCYC, Sports Field



8 3D VIEW CAPA From Owen St

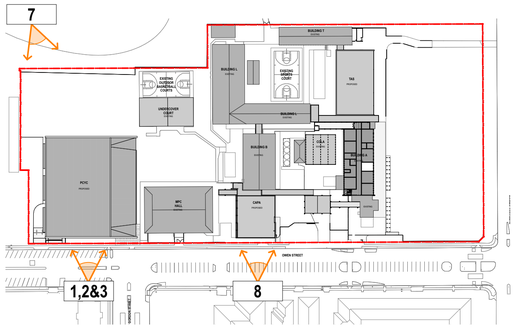


9 PLAN Views Keyplan


upside



10 3D VIEW 14 Owen St Typical Plan

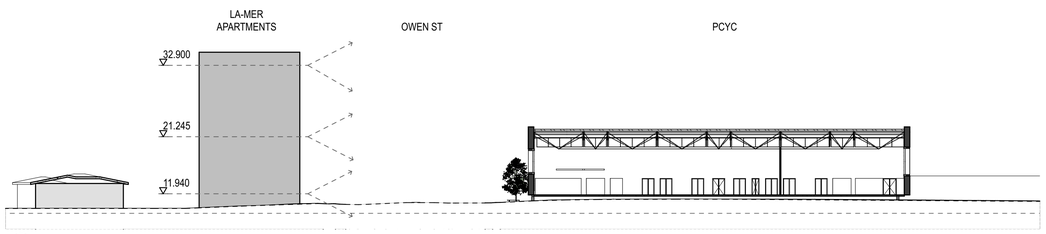

11 ELEVATION PCYC View Analysis

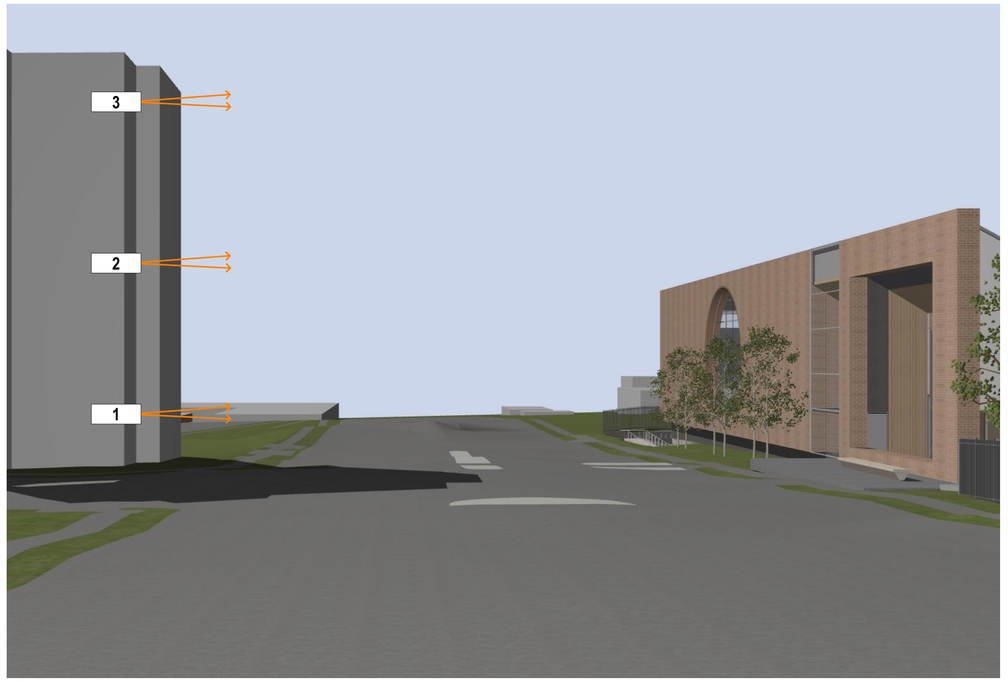

12 3D VIEW Owen Street North

GENERAL NOTES

- ALL DIMENSIONS AND EXISTING CONDITIONS SHALL BE CHECKED AND VERIFIED BY THE CONTRACTOR BEFORE PROCEEDING WITH THE WORK.
- ALL LEVELS RELATIVE TO 'AUSTRALIAN HEIGHT DATUM'.
- DO NOT SCALE DRAWINGS. USE FIGURED DIMENSIONS ONLY.

legend

NOTE
- EXISTING BUILDING LEVELS ARE APPROXIMATE.


fjmt studio architecture interiors landscape urban community
sydney melbourne uk
Level 5, 70 King Street t +61 2 9251 7077 w fjmtstudio.com

project
Hastings Schools Port Macquarie
Hastings Secondary College
Port Macquarie NSW 2444

title
View Analysis
View Analysis - PCYC & CAPA

scale	first issued	12/2/21
project code	sheet no.	revision
HSPM	**SSDA-620001**	**04**

© FRANCIS-JONES MOREHEN THORP PTY LTD 2021 ABN 28 101 197 219 NOMINATED ARCHITECT: RICHARD FRANCIS-JONES (REG NO 5301)

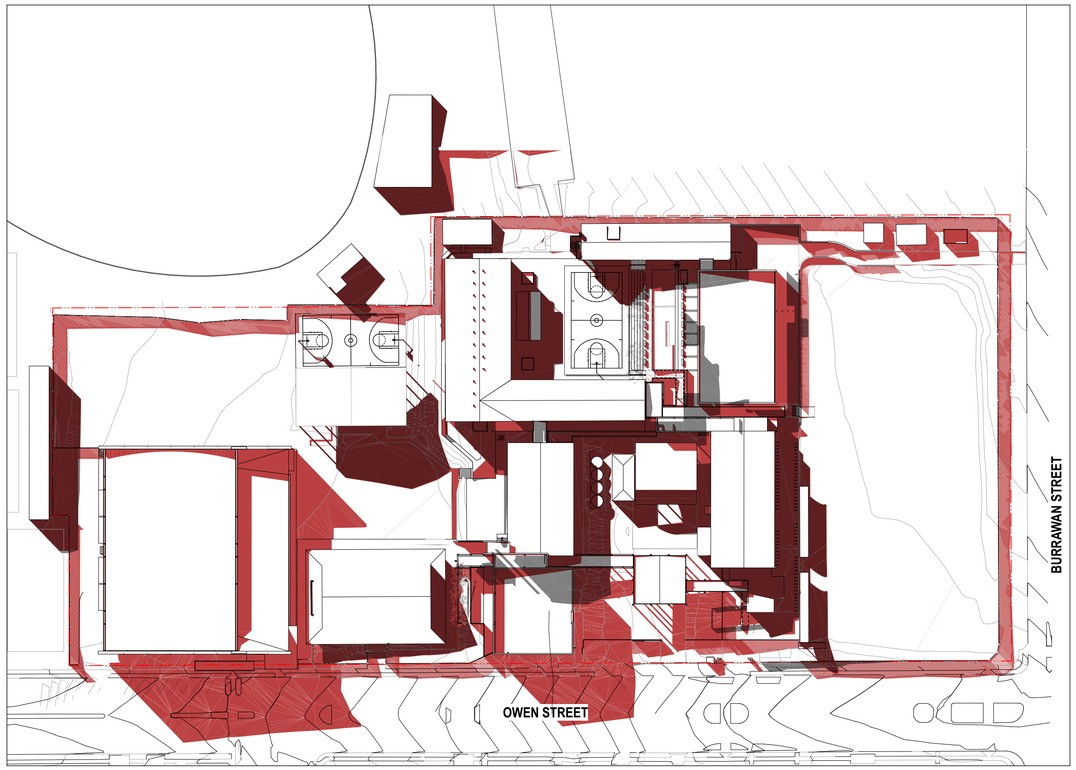


01 3D VIEW Shadow Diagram - June 21 9am
NTS



02 3D VIEW Shadow Diagram - June 21 11am
NTS



03 3D VIEW Shadow Diagram - June 21 10am
NTS

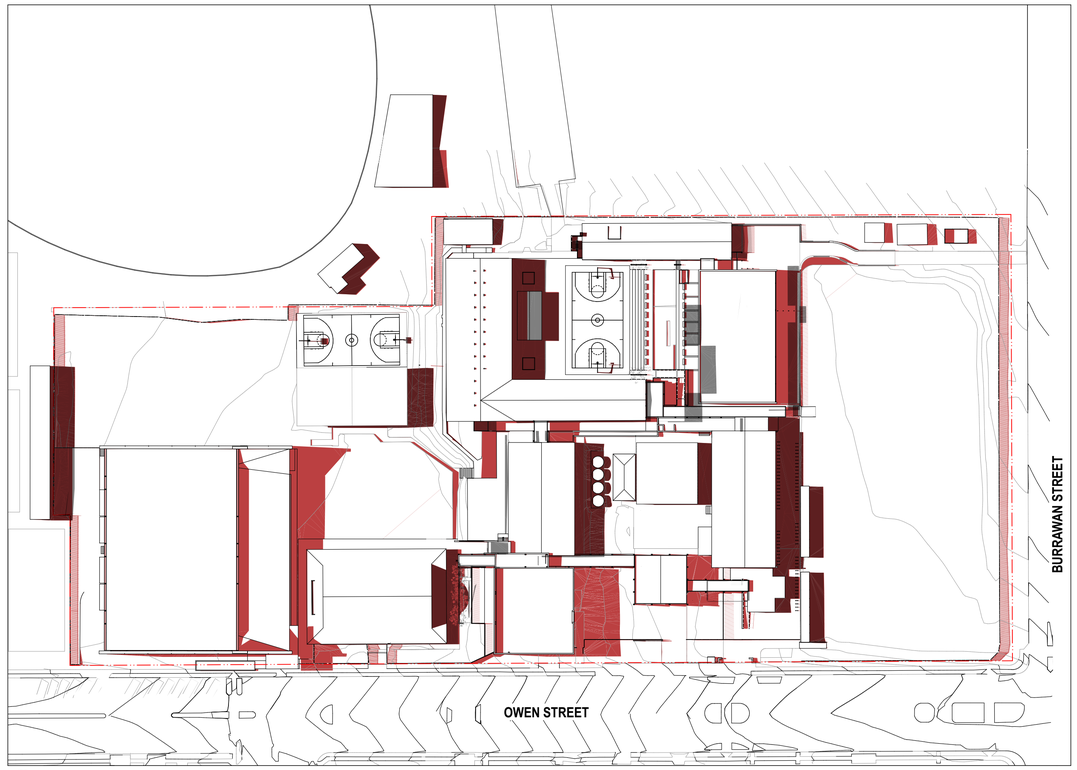

04 3D VIEW Shadow Diagram - June 21 12pm
NTS

0 2 5 10m

GENERAL NOTES

- ALL DIMENSIONS AND EXISTING CONDITIONS SHALL BE CHECKED AND VERIFIED BY THE CONTRACTOR BEFORE PROCEEDING WITH THE WORK.
- ALL LEVELS RELATIVE TO 'AUSTRALIAN HEIGHT DATUM'.
- DO NOT SCALE DRAWINGS. USE FIGURED DIMENSIONS ONLY.

legend

- SITE BOUNDARY
- EXISTING SHADOW EXTENT
- PROPOSED SHADOW EXTENT

rev	date	name	by	chk
04	14/4/21	SSDA	MJ	
03	26/3/21	SSDA	KT	
02	23/2/21	Draft SSDA 02	KT	
01	12/2/21	Draft SSDA	MJ	

fjmt studio architecture interiors landscape urban community
sydney melbourne uk
Level 5, 70 King Street t +61 2 9251 7077 w fjmtstudio.com

project
Hastings Schools Port Macquarie
Hastings Secondary College
Port Macquarie NSW 2444

title
Shadow Diagrams
Sun Study Diagram June 21

scale 1:200 @ A1 first issued 12/2/21

project code **HSPM** sheet no. **SSDA-630000** revision **04**