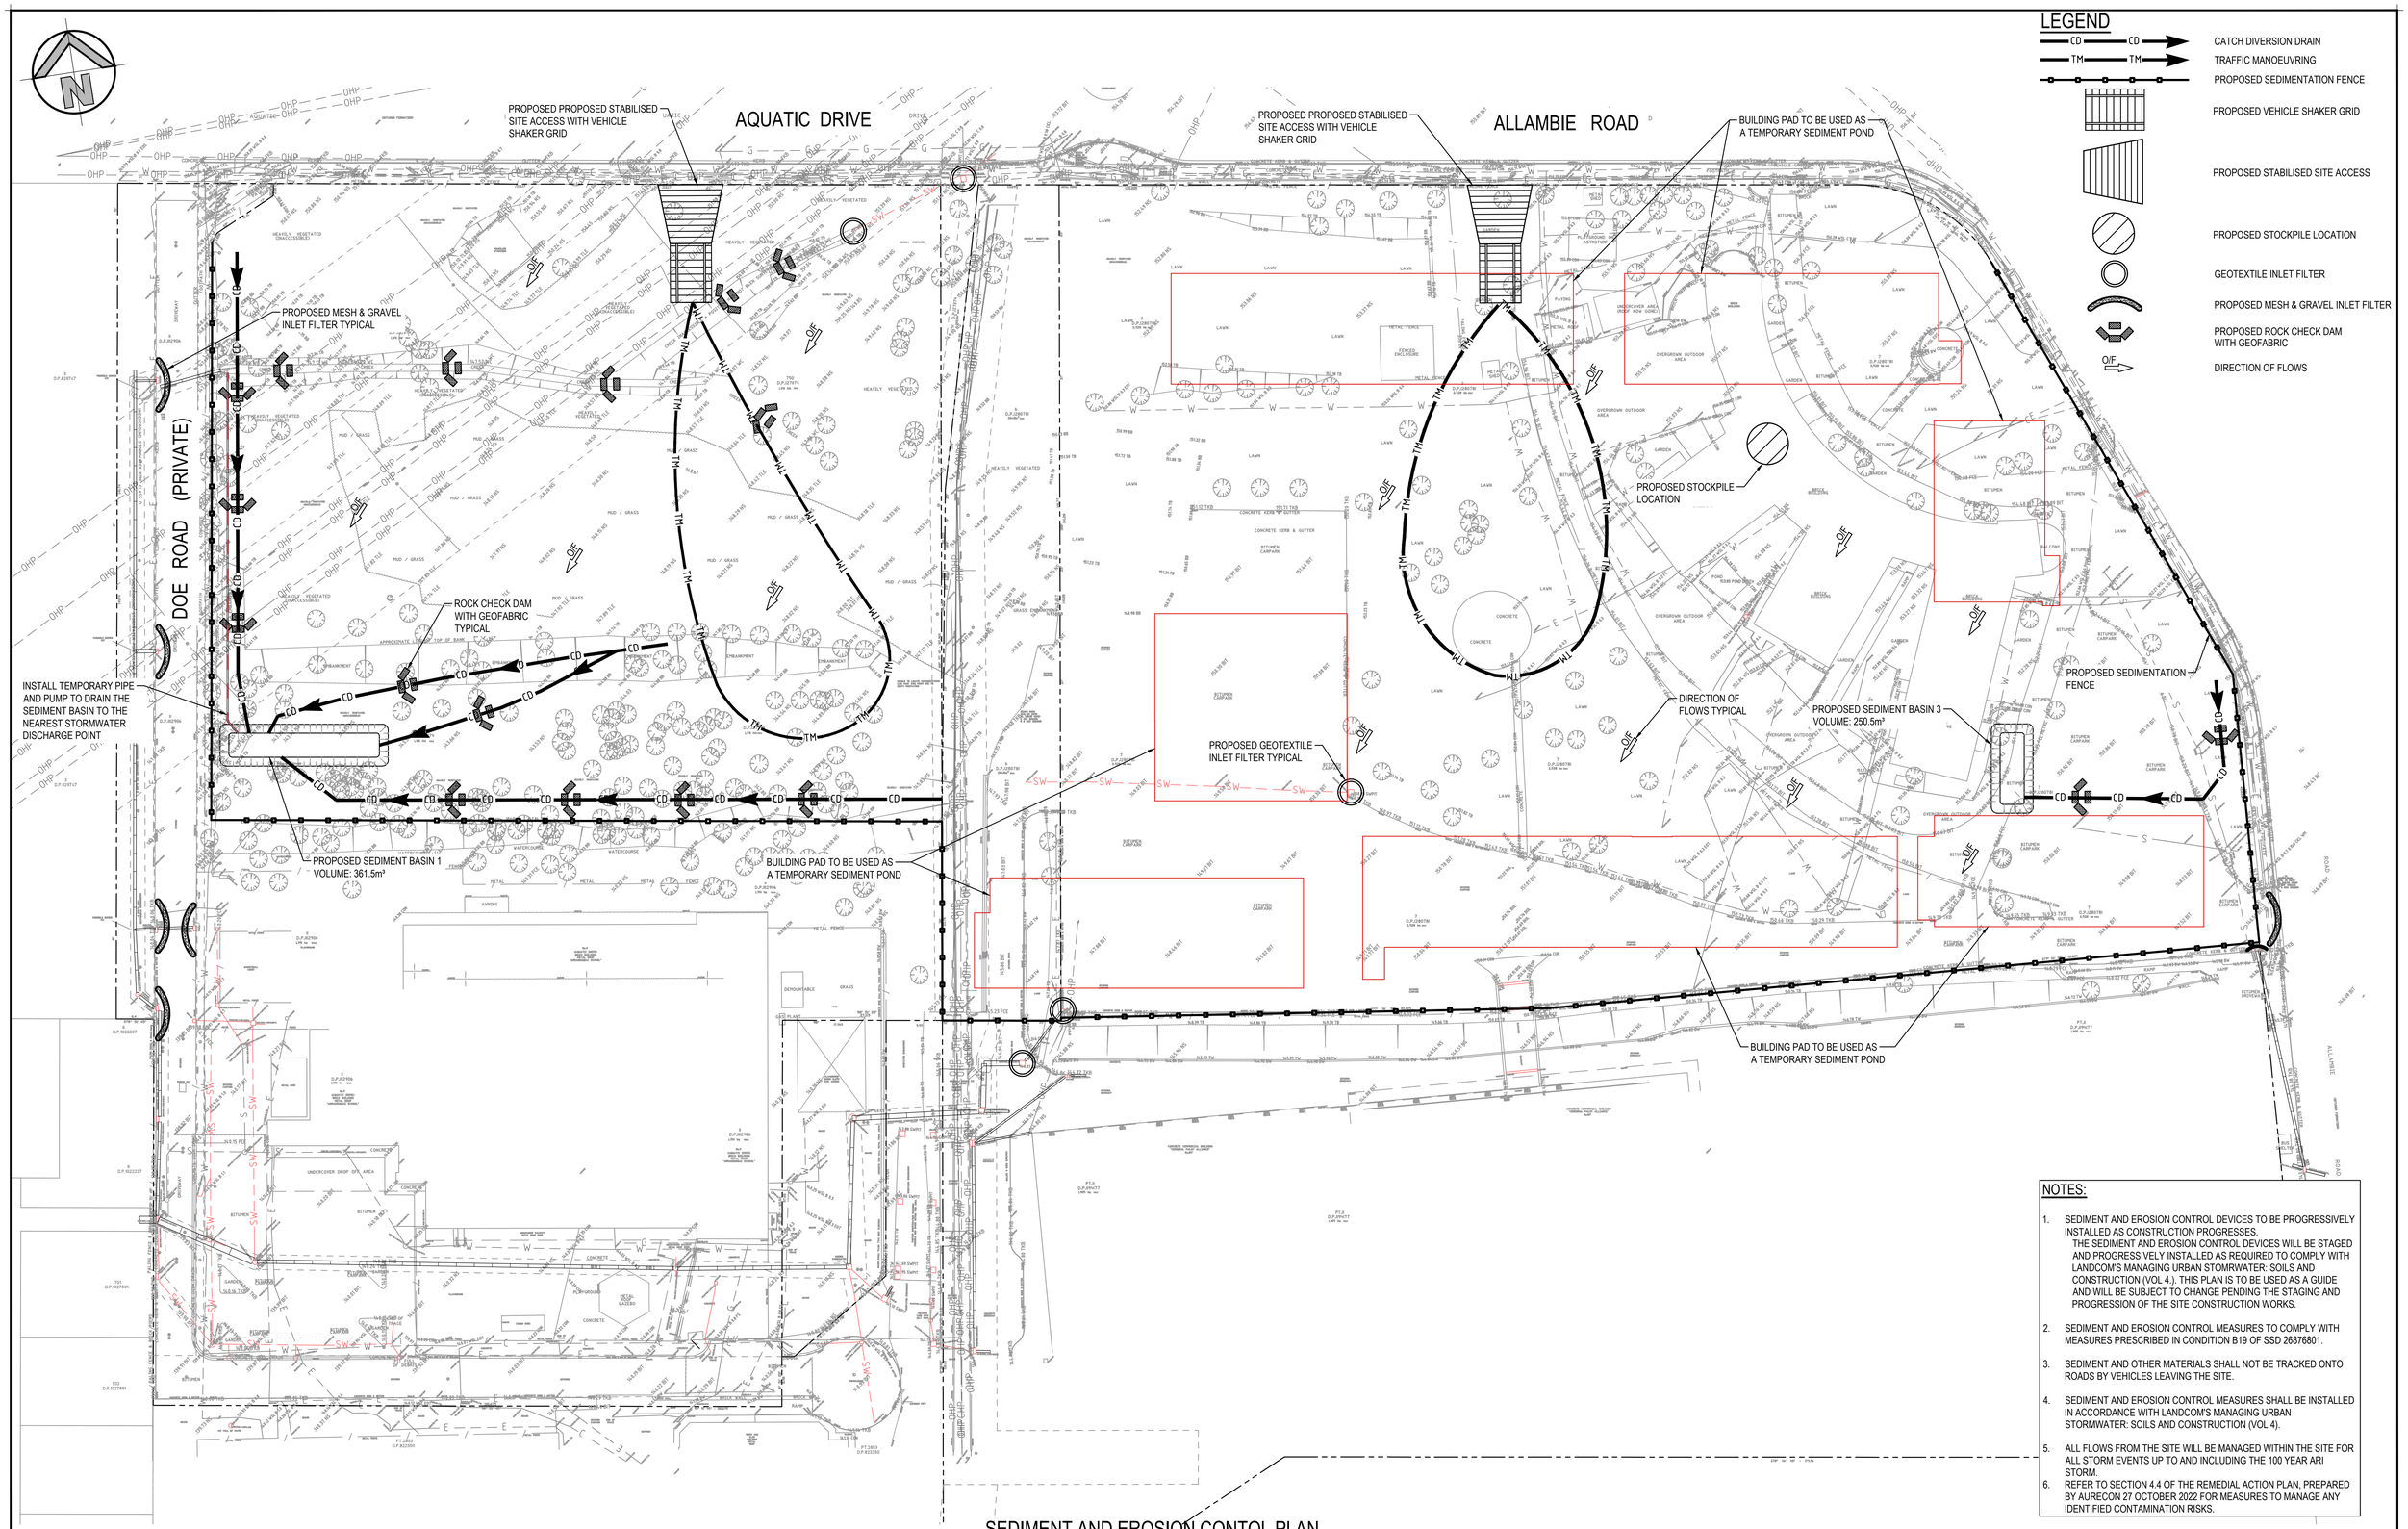

SEDIMENT AND EROSION CONTOL PLAN

SCALE: 1:500

NOTES:

1. SEDIMENT AND EROSION CONTROL DEVICES TO BE PROGRESSIVELY INSTALLED AS CONSTRUCTION PROGRESSES.
   THE SEDIMENT AND EROSION CONTROL DEVICES WILL BE STAGED AND PROGRESSIVELY INSTALLED AS REQUIRED TO COMPLY WITH LANDCOM'S MANAGING URBAN STORMWATER: SOILS AND CONSTRUCTION (VOL 4.). THIS PLAN IS TO BE USED AS A GUIDE AND WILL BE SUBJECT TO CHANGE PENDING THE STAGING AND PROGRESSION OF THE SITE CONSTRUCTION WORKS.
2. SEDIMENT AND EROSION CONTROL MEASURES TO COMPLY WITH MEASURES PRESCRIBED IN CONDITION B19 OF SSD 26876801.
3. SEDIMENT AND OTHER MATERIALS SHALL NOT BE TRACKED ONTO ROADS BY VEHICLES LEAVING THE SITE.
4. SEDIMENT AND EROSION CONTROL MEASURES SHALL BE INSTALLED IN ACCORDANCE WITH LANDCOM'S MANAGING URBAN STORMWATER: SOILS AND CONSTRUCTION (VOL 4).
5. ALL FLOWS FROM THE SITE WILL BE MANAGED WITHIN THE SITE FOR ALL STORM EVENTS UP TO AND INCLUDING THE 100 YEAR ARI STORM.
6. REFER TO SECTION 4.4 OF THE REMEDIAL ACTION PLAN, PREPARED BY AURECON 27 OCTOBER 2022 FOR MEASURES TO MANAGE ANY IDENTIFIED CONTAMINATION RISKS.

ISSUED FOR DRAFT CC

SURVEY INFORMATION
SURVEYED BY
C.M.S. SURVEYOURS
PTY LIMITED
DATUM: AHD
ORIGIN OF LEVELS: SSM 9185, RL 127.659

REVISION	AMENDMENT	DRAWN	DESIGNED	DATE	REVISION	AMENDMENT	DRAWN	DESIGNED	DATE
06	ISSUED FOR 100% DRAFT CC	MP	FZ	08.02.2024					
05	ISSUED FOR 100% DRAFT CC	MP	FZ	11.12.2023					
04	NOTES AND GATE STABILISED ACCESS ADDED.	MP	FZ	15.11.2023					
03	ISSUED FOR 100% DD	MP	FZ	13.10.2023					
02	ISSUED FOR 100% DRAFT DD	MP	FZ	22.09.2023					
01	ISSUED FOR CC1	FZ	BS	08.09.2023					

Client
ADCO

Architect
ARCHITECTUS

This drawing and design remains the property of Henry & Hymas and may not be copied in whole or in part without the prior written approval of Henry & Hymas.

Suite 2.01
828 Pacific Highway
Gordon NSW 2072
Global-Mark.com.au/B
Telephone +61 2 9417 8400
Facsimile +61 2 9417 8337
Email email@hhconsult.com.au
Web www.henryandhymas.com.au

H&H Job No: 231123

DRAWING TO BE PRINTED IN COLOUR

henry&hymas

Project
PROPOSED THE FOREST HIGH SCHOOL
187 ALLAMBIE ROAD, ALLAMBIE HEIGHTS, NSW

Title
SEDIMENT AND EROSION CONTOL PLAN

Drawn	Designed	Original issue date
M.Pereira	B.Seizov	JULY
Checked	**Approved**	**Scale @A1**
B.Seizov	A.Francis	1:500

Drawing number: 231123_CC_SE01

Revision: 06