© FRANCIS-JONES MOREHEN THORP PTY LTD 2021 ABN 28 101 197 219 NOMINATED ARCHITECT: RICHARD FRANCIS-JONES (REG NO 5301)

NSW GOVERNMENT | Planning, Industry & Environment

Issued under the Environmental Planning and Assessment Act 1979

Approved Section 4.55(2) Application No: SSD-10340-Mod-1

Granted: 22 December 2021 Sheet No: 13 of 14 Signed: JC

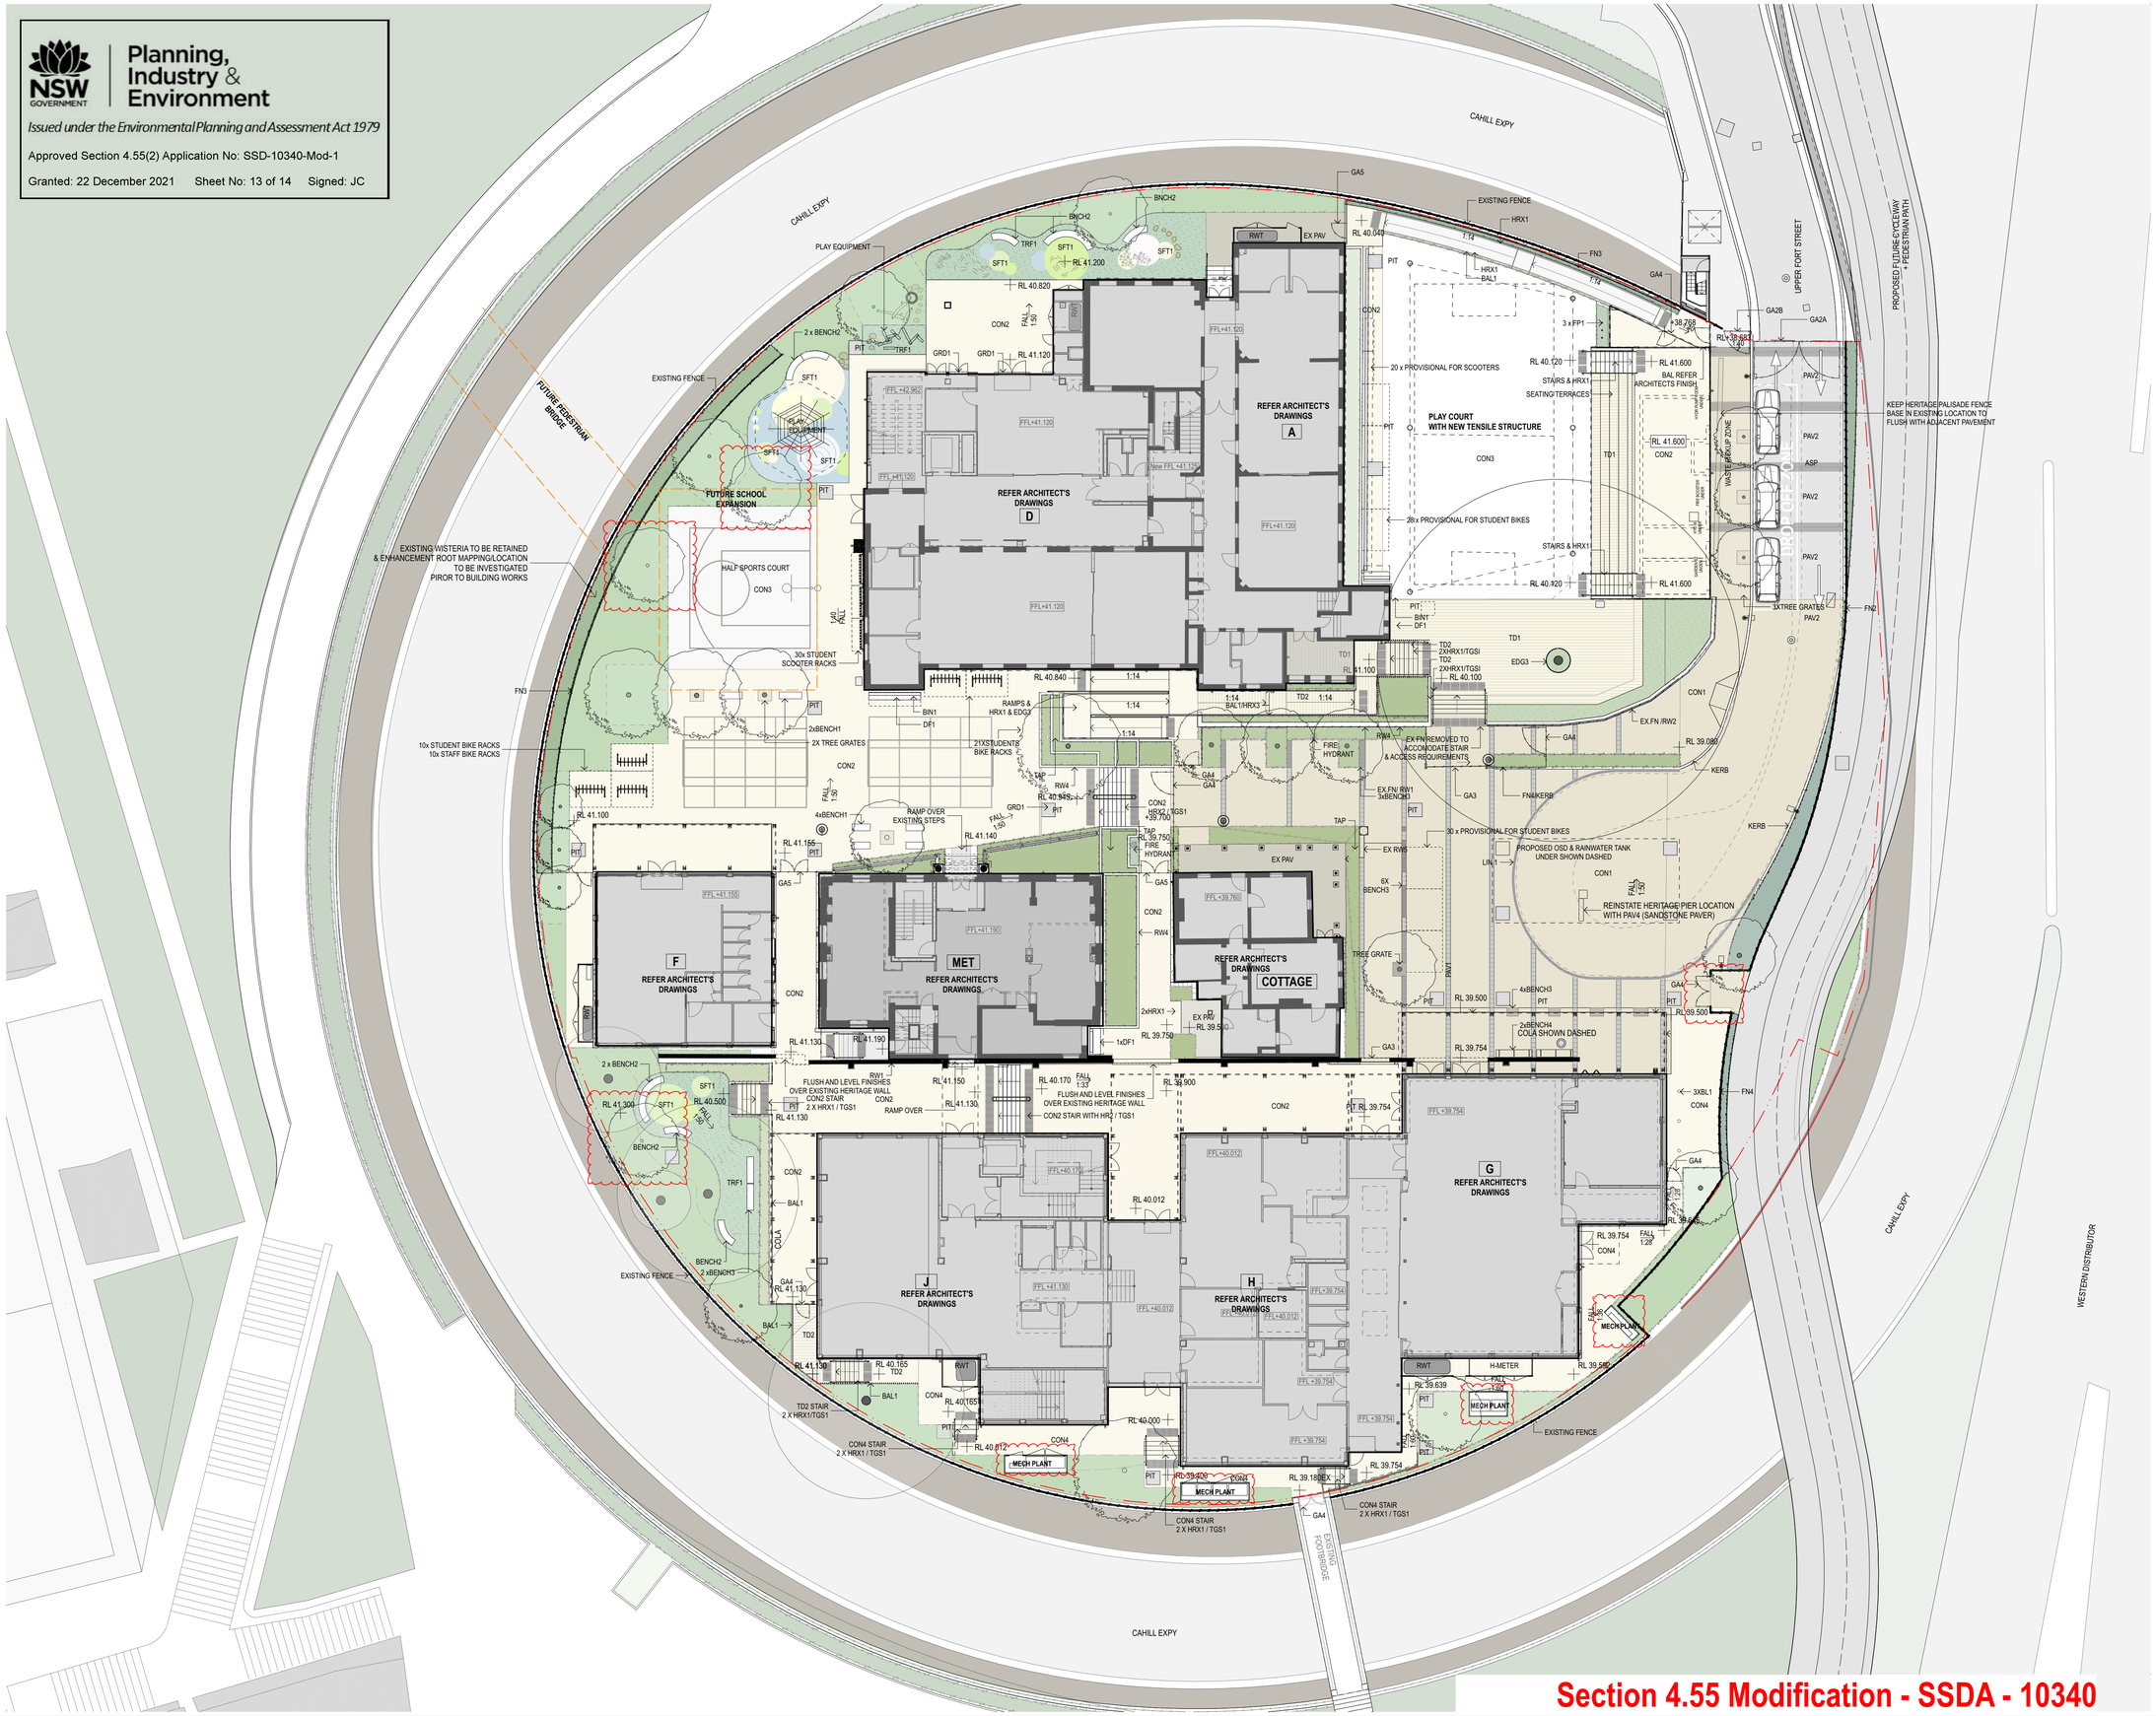

Section 4.55 Modification - SSDA - 10340

0 2 5 10m

GENERAL NOTES

- ALL DIMENSIONS AND EXISTING CONDITIONS SHALL BE CHECKED AND VERIFIED BY THE CONTRACTOR BEFORE PROCEEDING WITH THE WORK.
- ALL LEVELS RELATIVE TO 'AUSTRALIAN HEIGHT DATUM'.
- DO NOT SCALE DRAWINGS. USE FIGURED DIMENSIONS ONLY.

legend

- SITE BOUNDARY
- 40.00 EXISTING CONTOURS
- +40.00EX EXISTING SPOT LEVELS
- +40.000 PROPOSED SPOT LEVELS
- TOW TOP OF WALL
- TOF TOP OF FENCE
- EP EXISTING SERVICES/ UTILITIES / EXISTING POWER POLE
- PROPOSED TREES
- EXISTING TREES TO BE RETAINED
- GRD GRD1 Grated Drain - Pedestrian / PIT (Finishes refer to Landscape Specification) (Refer Civil Engineers' drawings)
- BIKE RACKS / STAFF BIKE RACKS Total: 10 Staff bikes / STUDENTS BIKE RACKS Total: 31 Students bikes / STUDENTS SCOOTER RACKS Total: 30 Scooters
- FN3 BALL COURT FENCE
- PAVING
- TD1/2 TIMBER DECK
- SFT1 SOFTFALL
- GRAVEL

ASP	ASPHALT
BAL1	BALUSTRADE
BL1	BOLLARD
BENCH1-4	BENCH TYPE 1 - 4
BIN1	BIN
CON1-4	COLOUR CONCRETE TYPE 1-4
DF1	WATER FACILITIES
EDG1/2	STEEL EDGE TYPE1/2
EDG3	KERB RAIL
FN1	SITE FENCE - PHASE 1
FN2	SITE FENCE - PHASE 2
FN3	BALL COURT FENCE
FN4	PALISADE FENCE
FP1	FLAG POLE
GA1A	SCHOOL SLIDING ENTRY GATE(VEHICULAR) - PHASE 1
GA1B	SCHOOL ENTRY GATE(PEDESTRIAN) - PHASE 1
GA2A	SCHOOL ENTRY GATE(VEHICULAR) - PHASE 2
GA2B	SCHOOL ENTRY GATE(PEDESTRIAN) - PHASE 2
GA3	SLIDING GATE
GA4	PEDESTRIAN GATE
GA5	EGRESS GATE
GRV1	GRAVEL
GRD1	GRATED DRAIN
GPOX	EXTERNAL GENERAL POWER OUTLET
HRX1	SINGLE HANDRAIL
HRX2	DOUBLE HANDRAIL
LN1-2	LINE MARKING TYPE 1-2
MUL1	MULCH
MPB1-6	MASS PLANTING BED TYPE1-6
EX.PAV	EXISTING PAVING TO BE RETAINED
PAV1-2	PAVING BAND TYPE 1-2
PDO	WATER OUTLET
PIT	PIT UNDER DECK
RWO	WATER OUTLET
RW1	EXISTING HERITAGE WALL TO BE RETAINED & MODIFIED
RW2	EXISTING WALL TO BE RETAINED & PROTECTED
RW4	RETAINING WALL
RW5	EXISTING PIER & KERB TO BE RETAINED & MODIFIED
SFT1	SOFTFALL
TAP	HOSE TAP
TD1/2	TIMBER TYPE 1 - 2
TGSI	TACTILE INDICATORS
TRF1	ASTRO TURF
TRF2	TURF

NOTES:
Lighting Strategy refers to Architecture Design Report

FUTURE SCOPE

rev	date	name	by	chk
SSDA 02	29/10/21	S4.55 Modification - Amended	AWY	RT
SSDA 02	28/1/21	S4.55 Modification	MZ	RT
SSDA 01.3	17/09/20	Response to Submission Issue	MZ	RT
SSDA 01.2	11/09/20	Response to Submission Issue	MZ	RT
SSDA 01.1	02/06/20	Response to Submission Issue	MZ	RT
SSDA 01	18/12/19	State Significance Development Application	CTK	RT
SSDA 01	6/12/19	State Significance Development Application	DB	RT

fjmt studio architecture interiors landscape urban community
sydney melbourne uk
Level 5, 70 King Street t +61 2 9251 7077 w fjmtstudio.com

project
Fort Street Public School
Observatory Hill
Sydney NSW 2000

title
Landscape
Landscape Ground Floor

scale	1:200 @ A1	first issued	23/9/19
project code		sheet no.	revision
FSS		DA-8002	SSDA02