DRAWING LIST - ARCHITECTURAL		
Sheet Number	Sheet Name	Revision
00_001	LEGEND SHEET	A
00_002	SITE SURVEY PLAN	N/A
00_003	DEMOLITION PLAN	N/A
90_900	SITE SIGNAGE PLAN	05
00_100	OVERALL SITE FENCE PLAN	06
00_200	OVERALL SITE MASTERPLAN	10
01_101	FLOOR PLAN - LEVEL 0 - PART 1	11
01_102	FLOOR PLAN - LEVEL 0 - PART 2	17
01_103	FLOOR PLAN - LEVEL 0 - PART 3	20
01_111	FLOOR PLAN - LEVEL 1 - PART 1	09
01_112	FLOOR PLAN - LEVEL 1 - PART 2	A
01_113	FLOOR PLAN - LEVEL 1 - PART 3	07
01_121	FLOOR PLAN - LEVEL 2 - PART 1	09
01_122	FLOOR PLAN - LEVEL 2 - PART 2	A
01_123	FLOOR PLAN - LEVEL 2 - PART 3	07
01_131	FLOOR PLAN - LEVEL 3 - PART 1	05
01_132	FLOOR PLAN - LEVEL 3 - PART 2	A
01_133	FLOOR PLAN - LEVEL 3 - PART 3	04
01_141	ROOF PLAN - PART 1	04
01_142	ROOF PLAN - PART 2	A
01_143	ROOF PLAN - PART 3	04
01_201	ELEVATIONS - SHEET 1	05
01_202	ELEVATIONS - SHEET 2	11
01_203	ELEVATIONS - SHEET 3	06
01_211	SECTIONS - SHEET 1	03
01_212	SECTIONS - SHEET 2	03
01_213	SECTIONS - SHEET 3	04
01_214	SECTIONS - SHEET 4	A
01_215	SECTIONS - SHEET 5	02
01_216	SECTIONS - SHEET 6	A
01_217	SECTIONS - SHEET 7	A
01_220	WALL SECTIONS SHEET 1	A
01_221	WALL SECTIONS SHEET 2	A
01_222	WALL SECTIONS SHEET 3	A
01_223	WALL SECTIONS SHEET 4	A
01_224	WALL SECTIONS SHEET 5	A
01_401	FINISHES PLAN - LEVEL 0 - PART 1	03
01_402	FINISHES PLAN - LEVEL 0 - PART 2	07
01_403	FINISHES PLAN - LEVEL 0 - PART 3	08
01_411	FINISHES PLAN - LEVEL 1 - PART 1	02
01_412	FINISHES PLAN - LEVEL 1 - PART 2	A
01_413	FINISHES PLAN - LEVEL 1 - PART 3	02
01_421	FINISHES PLAN - LEVEL 2 - PART 1	02
01_422	FINISHES PLAN - LEVEL 2 - PART 2	A
01_423	FINISHES PLAN - LEVEL 2 - PART 3	02
01_431	FINISHES PLAN - LEVEL 3 - PART 1	02
01_432	FINISHES PLAN - LEVEL 3 - PART 2	A
01_433	FINISHES PLAN - LEVEL 3 - PART 3	02





LOCATION PLAN N.T.S.

31/08/2018 6:06:13 PM

ISSUED FOR TENDER

AMENDMENTS			
REV	BY	DATE	DESCRIPTION
	MW	20.07.18	PROGRESS ISSUE
	MW	10.08.18	PROGRESS ISSUE
	MW	17.08.18	FOR REVIEW
	MW	28.08.18	PROGRESS ISSUE
A	MW	31.08.18	ISSUED FOR TENDER

LEGEND

KEY PLAN

NSW GOVERNMENT Education

STRUCTURE, CIVIL & HYDRAULIC
WOOLACOTTS ENGINEERS
T: 02 8203 1500

MECH, ELECT, IT, COMMS & SEC.
JHA CONSULTING
T: 02 9437 1000

BCA
GROUP DLA
T: 02 8355 3160

LANDSCAPE
LORNA HARRISON P/L
T: 02 9555 1147

PERUMAL PEDAVOLI ARCHITECTS
T: 02 9291 0000
WEB: www.pp-a.com.au
Nominated Architect:
Vince Pedavoli NSW reg No.5045

STATUTORY PLANNER
DON FOX PLANNING P/L
T: 02 9673 4914

PERUMAL PEDAVOLI ARCHITECTS

PENSHURST PUBLIC SCHOOL
18 Arcadia Street, Penshurst

DRAWING NAME
COVER SHEET, LOCATION PLAN & DRAWING LIST

CONTRACT NUMBER
SINSW-18-1257

PROJECT NORTH

SCALE @ A1

DRAWN	CHECKED	VERIFIED	DATE
Author	Checker	Approver	31 AUGUST 2018


DRAWING NUMBER — REVISION

PROJECT CODE	DISCIPLINE	PHASE	SERIES NUMBER	
3199	ARC	DD	00_000	A


LEGEND

AWP1	ACOUSTIC WALL PANEL 25mm
AWP2	ACOUSTIC WALL PANEL 50mm
BAL1	BALUSTRADE - TYPE 1
BAL2	BALUSTRADE - TYPE 2
BAL3	BALUSTRADE - TYPE 3
BL	BOLLARD
BPR1	BICYCLE PARKING RACK - TYPE 1
BPR2	BICYCLE PARKING RACK - TYPE 2
BSN	BASIN
BIN-W	BIN WASTE
CC	CONCRETE COLUMN
CD	CONCRETE DUST SEAL
CFC	COMPRESSED FIBRE CEMENT
CO	CONCRETE
CP1	CARPET
CT1	CERAMIC TILE - FLOOR
CT2	CERAMIC TILE - WALL
CU1	CEILING UNIT - DROP-IN TILE
DM	DOOR MAT
DP1	DOWNPIPE - 100 Ø
DP2	DOWNPIPE - 150 Ø
DP2S	DOWNPIPE - 150 Ø WITH SPREADER
DP3	DOWNPIPE - 225 Ø
DPT	DISPENSER FOR PAPER TOWEL
DTP1	DISPENSER FOR TOILET PAPER STUDENT
DTP2	DISPENSER FOR TOILET PAPER STAFF
FB1	FACE BRICK - TYPE 1
FB2	FACE BRICK - TYPE 2
FC	FIBRE CEMENT LINING
FD	FOLDING SEAT
FG	FIXED GLAZING
FLP	FLAG POLE
FP	FIXED PANEL
FW	FLOOR WASTE
GH	GARDEN HOSE
GR	GRAB RAIL
HC	HOOK FOR CLOTHES
HD	HAND DRYER
HR1	HAND RAIL - TYPE 1
HR2	HAND RAIL - TYPE 2
MC	METAL CAPPING
MI	MIRROR
MR1	METAL ROOFING - TYPE 1
MWC1	METAL WALL CLADDING - TYPE 1
MWC2	METAL WALL CLADDING - TYPE 2
P	PAINT
PB1	PLASTERBOARD - STANDARD 13mm
PB2	PLASTERBOARD - IMPACT RESISTANT 13mm
PB3	PLASTERBOARD - FIRE RATED 13mm
PB4	PLASTERBOARD - FIRE RATED 16mm
PB5	PLASTERBOARD - PERFORATED
PB6	PLASTERBOARD - MOISTURE / WATER RESISTANT
PCP	PRECAST CONCRETE PANEL
PCM	PERFORATED CORRUGATED METAL
PLY1	PLYWOOD LINING
PLY2	PLYWOOD LINING - PERFORATED
P-PAVE	PAINTED - PAVING
PVP	PHOTOVOLTAIC PANEL
R	RENDER
RF1	INDUSTRIAL SHEET FLOORING
RF2	ANTI- STATIC VINYL / LINOLEUM
RWO	RAINWATER OUTLET
SC	STEEL COLUMN
SD1	SOAP DISPENSER STUDENT
SD2	SOAP DISPENSER STAFF
SF	SOFT FALL
SH	SHOWER HEAD
SK1	SKIRTING - VINYL
SK2	SKIRTING - CERAMIC TILE
SK3	SKIRTING - TIMBER
SCB1	SUN CONTROL BLADE - TYPE 1
SCB2	SUN CONTROL BLADE - TYPE 2
SCB3	SUN CONTROL BLADE - TYPE 3
SCB4	SUN CONTROL BLADE - TYPE 4
SS1	SHADE STRUCTURE - TYPE 1
SS2	SHADE STRUCTURE - TYPE 2
STC	STEEL TROWELLED CONCRETE
TI	TACTILE INDICATOR
TF1	SPRUNG TIMBER FLOOR
TFM	TRAFFICABLE MEMBRANE
TH	TREE HOLE
WM1	WATERPROOF MEMBRANE - INTERNAL AREAS
WM2	WATERPROOF MEMBRANE - EXTERNAL AREAS
WS	WHEEL STOP

WINDOW NUMBER

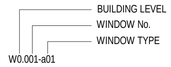


LOUVRE NUMBER

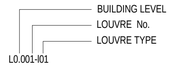


DOOR NUMBER



JOINERY NUMBER

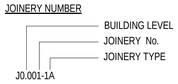


WALL TYPE TAG

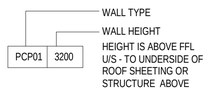

FENCE TYPE TAG



GATE NUMBER

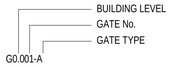

RELECTED CEILING PLAN TAG





UNDER SLAB INSULATION



31/08/2018 6:13:04 PM

ISSUED FOR TENDER

AMENDMENTS

REV	BY	DATE	DESCRIPTION
	MW	20.07.18	PROGRESS ISSUE
	MW	10.08.18	PROGRESS ISSUE
	MW	17.08.18	FOR REVIEW
	MW	28.08.18	PROGRESS ISSUE
A	MW	31.08.18	ISSUED FOR TENDER

LEGEND

FOR MASTER LEGEND OF FF&E CODES SEE DRAWING - 3199-ARC-DD-20-001

KEY PLAN

NSW GOVERNMENT Education

STRUCTURE, CIVIL & HYDRAULIC
WOOLACOTTS ENGINEERS
T: 02 8203 1500

MECH, ELECT, IT, COMMS & SEC.
JHA CONSULTING
T: 02 9437 1000

BCA
GROUP DLA
T: 02 8355 3160

LANDSCAPE
LORNA HARRISON P/L
T: 02 9555 1147

PERUMAL PEDAVOLI ARCHITECTS
T: 02 9291 0000
WEB: www.pp-a.com.au
Nominated Architect
Vince Pedavoli NSW reg No.5045

STATUTORY PLANNER
DON FOX PLANNING P/L
T: 02 9475 4914

PERUMAL PEDAVOLI ARCHITECTS

PENSHURST PUBLIC SCHOOL
18 Arcadia Street, Penshurst

DRAWING NAME
LEGEND SHEET

CONTRACT NUMBER
SINSW-18-1257

PROJECT NORTH


SCALE 1 : 200 @ A1

DRAWN	CHECKED	VERIFIED	DATE
Author	Checker	Approver	31 AUGUST 2018

DRAWING NUMBER

REVISION

PROJECT CODE	DISCIPLINE	PHASE	SERIES NUMBER	
3199-	ARC	DD	00_001	A

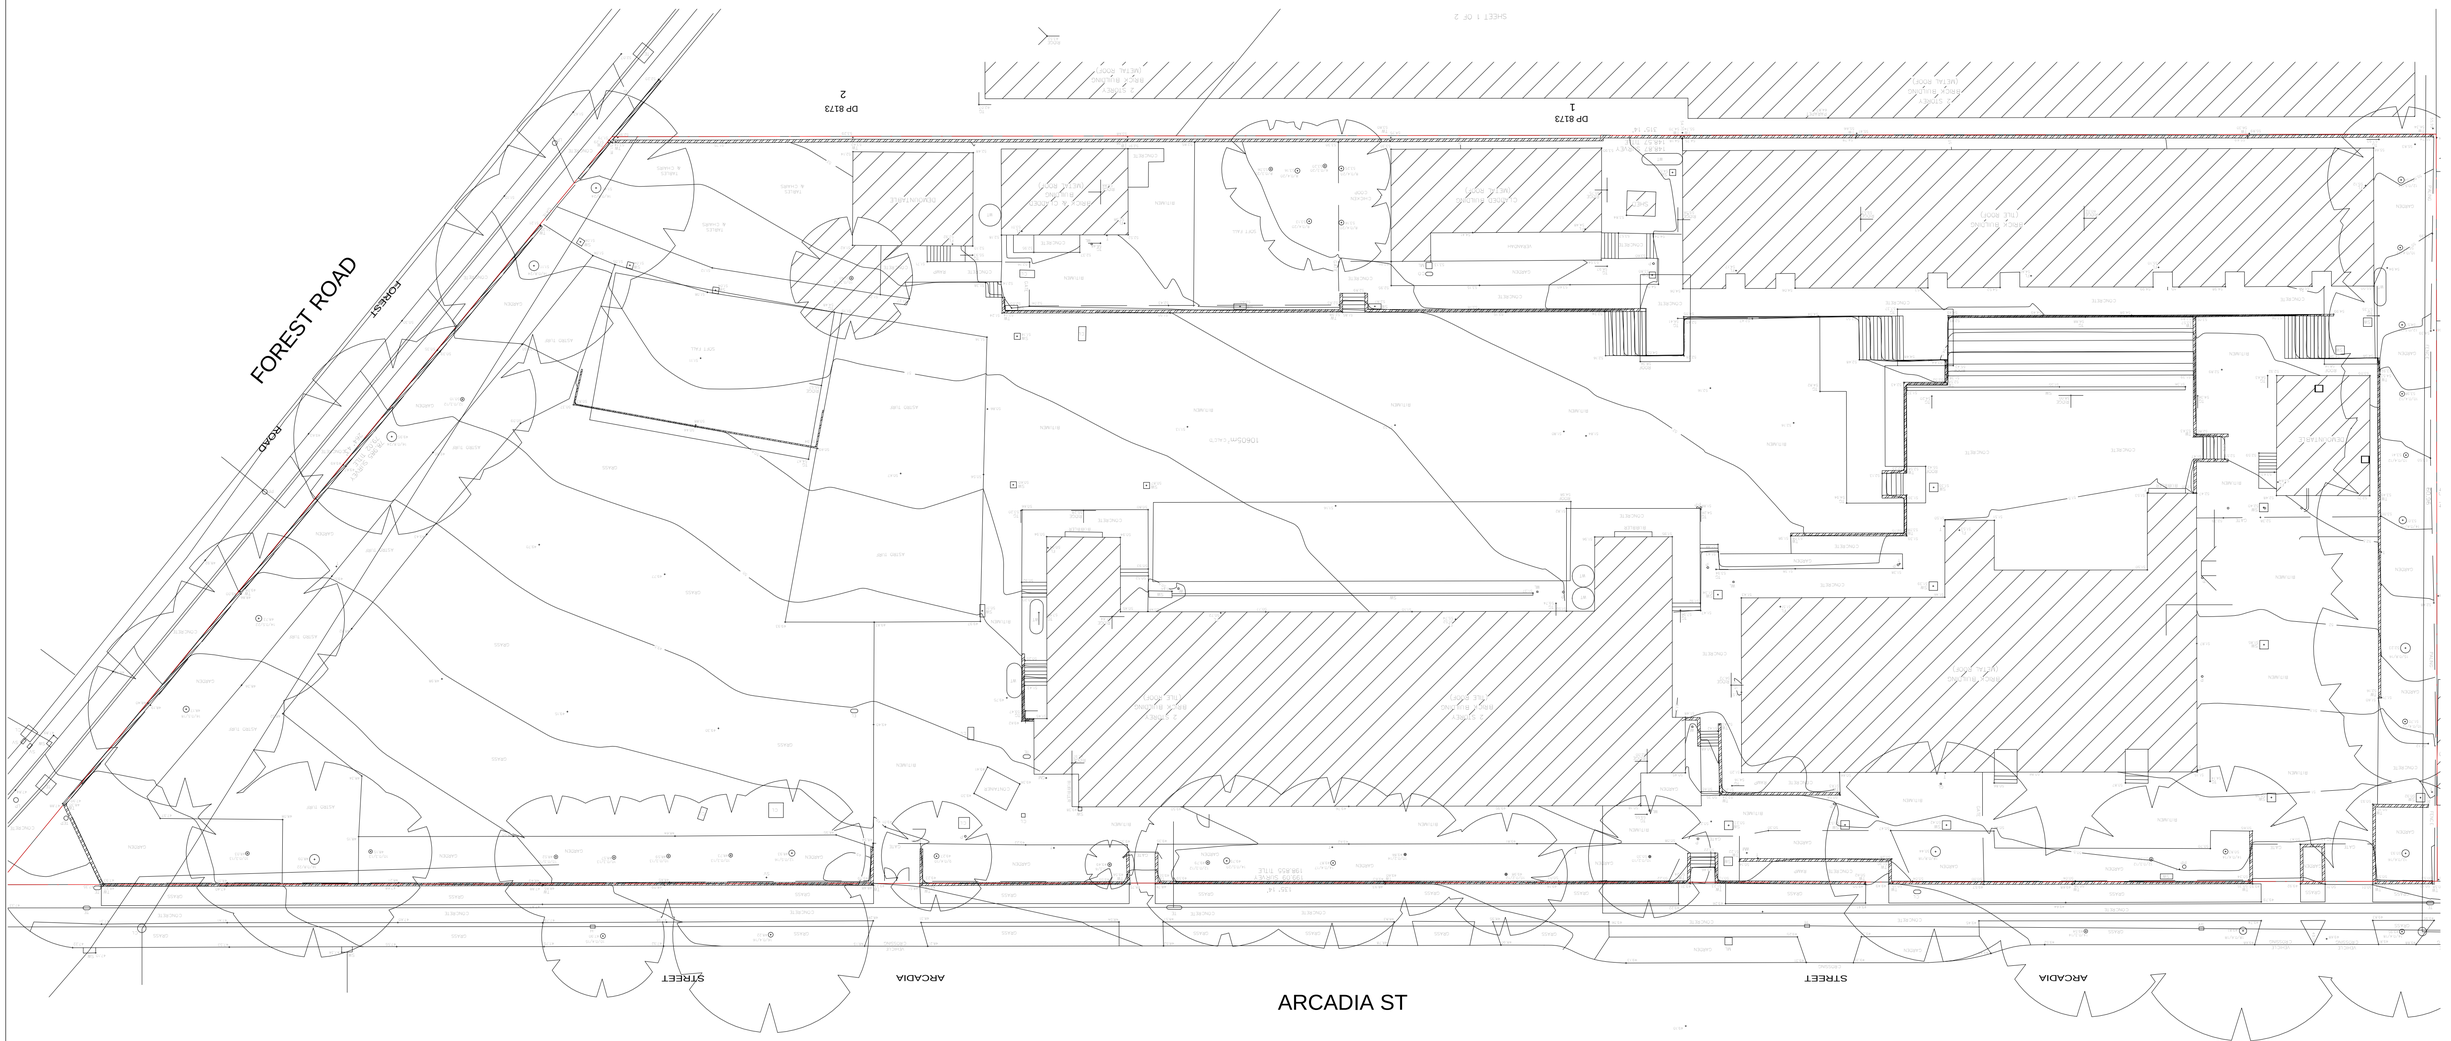

27/03/2018 11:25:18 AM

ISSUE FOR INFORMATION

AMMENDMENTS

REV	BY	DATE	DESCRIPTION
-		26-03-18	ISSUE FOR INFROMATION

LEGEND

NSW GOVERNMENT Education

STRUC, CIVIL & HYD WOOLACOTTS ENGINEERS T: 02 8341 990	PERUMAL PEDAVOLI ARCHITECTS T + 0000 0000 WEB: www.ppa.com.au Nominated Architect: Vince Pedavoli NSW reg No.5045
MECH, ELEC, IT, COMMS & SEC JHA CONSULTING T: 02 9437 1000	
BCA GROUP DLA T: 02 8355 3160	
LANDSCAPE LORNA HARRISON P/L T: 02 9555 1147	STATUTORY PLANNER DON FOX PLANNING P/L T: 02 9473 4914

PERUMAL PEDAVOLI ARCHITECTS

PENSHURST PUBLIC SCHOOL
18 Arcadia Street, Penshurst


DRAWING NAME
SITE SURVEY PLAN

PROJECT NORTH

0 2500 5000 7500 10000 12500 25000
SCALE 1 : 250 @ A1

DRAWN	CHECKED	VERIFIED	DATE
Author	Checker	Approver	26-03-18

DRAWING NUMBER				REVISION
PROJECT CODE	DISCIPLINE	PHASE	SERIES NUMBER	
3199	ARC	DA	_00_002	-

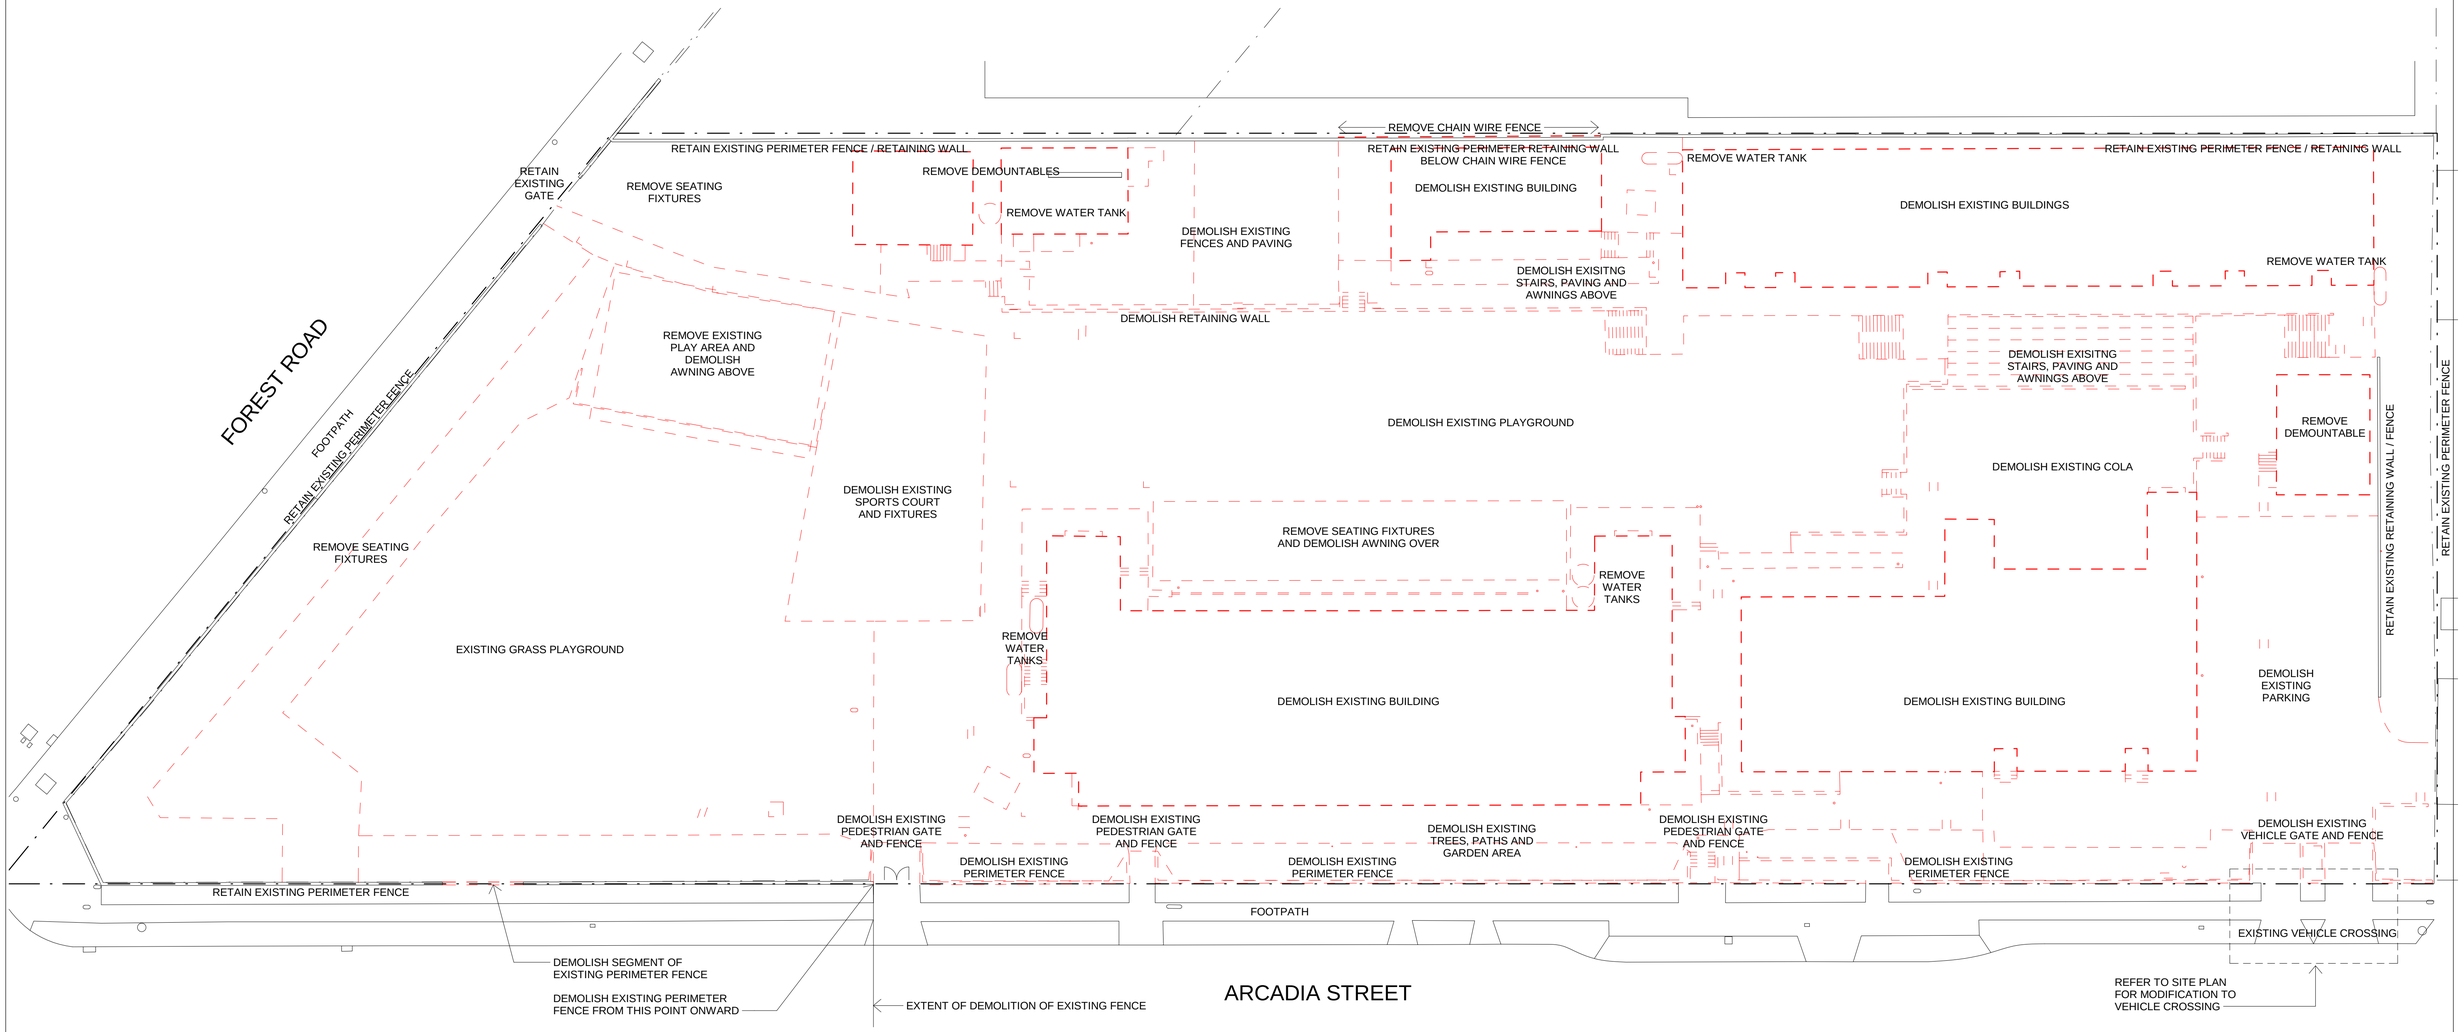

NOTE:
TREES AND VEGETATION NOT SHOWN.
REFER TO LANDSCAPE DRAWINGS FOR TREE AND VEGETATION REMOVAL

27/03/2018 11:25:23 AM

ISSUE FOR INFORMATION

AMMENDMENTS

REV	BY	DATE	DESCRIPTION
-		26-03-18	ISSUE FOR INFROMATION

LEGEND

NSW GOVERNMENT Education

STRUC, CIVIL & HYD
WOOLACOTTS ENGINEERS
T: 02 8341 990

MECH, ELEC, IT, COMMS & SEC.
JHA CONSULTING
T: 02 9437 1000

BCA
GROUP DLA
T: 02 8355 3160

LANDSCAPE
LORNA HARRISON P/L
T: 02 9555 1147

PERUMAL PEDAVOLI ARCHITECTS
T + 0000 0000
WEB: www.ppa.com.au
Nominated Architect:
Vince Pedavoli NSW reg No.5045

STATUTORY PLANNER
DON FOX PLANNING P/L
T: 02 9473 4914

PERUMAL PEDAVOLI ARCHITECTS

PENSHURST PUBLIC SCHOOL
18 Arcadia Street, Penshurst

DRAWING NAME
DEMOLITION PLAN

PROJECT NORTH


0 2500 5000 7500 10000 12500 25000
SCALE 1 : 250 @ A1

DRAWN	CHECKED	VERIFIED	DATE
Author	Checker	Approver	26-03-18

DRAWING NUMBER | REVISION

PROJECT CODE | DISCIPLINE | PHASE | SERIES NUMBER

3199-ARC-DA_00_003 | -

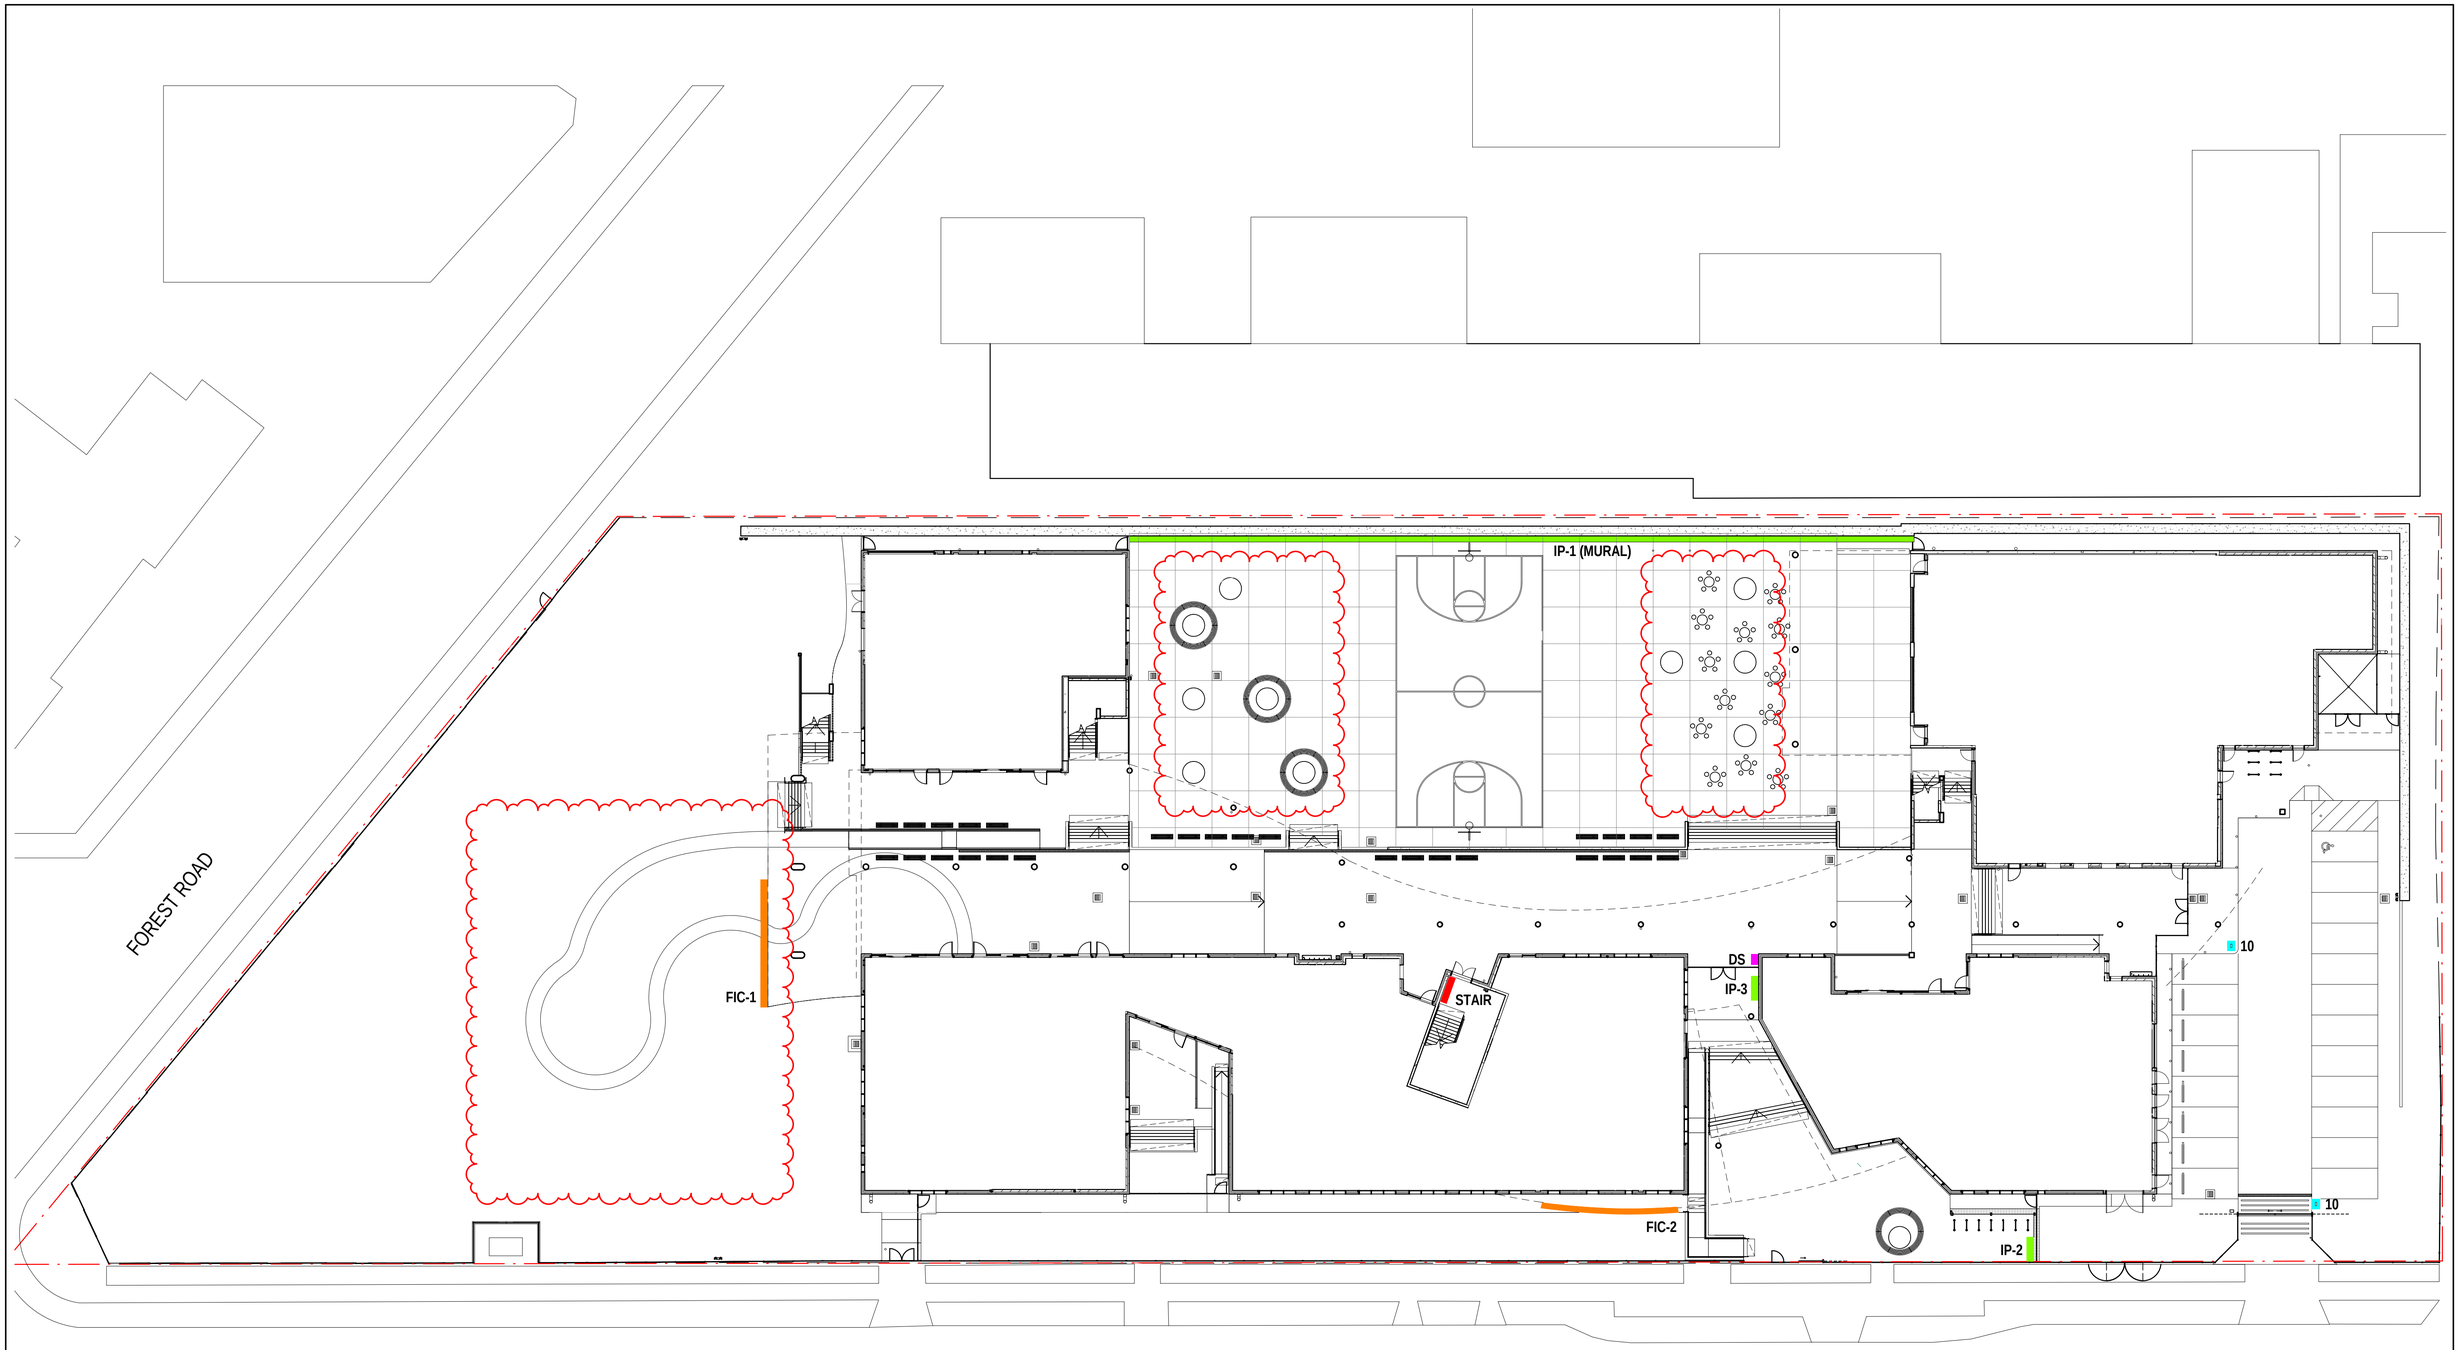

LEGEND

- FIC-1 - SCHOOL NAME - STRAIGHT
- FIC-2 - SCHOOL NAME - CURVED
- IP - INTERPRETIVE PANELS & MURAL
- DS - DIRECTIONAL SIGN
- STAIR - FLOOR NUMBER "G", "1", "2" & "3"
- 10 - SPEED LIMIT SIGN

15/09/2020 2:46:32 PM


ISSUE FOR CONSTRUCTION

AMENDMENTS

REV	BY	DATE	DESCRIPTION
	MW	17.08.18	FOR REVIEW
A	MW	08.04.19	GENERAL UPDATE. ISSUED FOR REVIEW
B	MW	18.04.19	GATEWAY 4 REVIEW
01	RO	17.05.19	ISSUE FOR CONSTRUCTION
02	MW	06.12.19	AMEND BACKGROUND SHOWING NEW STAIR CONFIGURATION
03	MW	02.07.20	ADD DIRECTIONAL SIGN & SIGNAGE IN STAIR 2
04	MW	05.08.20	ADD SPEED LIMIT SIGNS
05	MW	14.09.20	AMEND PLAY AREA PATH & POSITION OF TREES

LEGEND

KEY PLAN

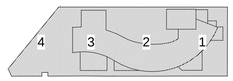

NSW GOVERNMENT Education

STRUCTURE, CIVIL & HYDRAULIC
WOOLACOTTS ENGINEERS
T: 02 8203 1500

MECH, ELECT, IT, COMMS & SEC.
JHA CONSULTING
T: 02 9437 1000

BCA
GROUP DLA
T: 02 8355 3160

LANDSCAPE
LORNA HARRISON P/L
T: 02 9555 1147

PERUMAL PEDAVOLI ARCHITECTS
T: 02 9291 0000
WEB: www.pp-a.com.au
Nominated Architect:
Vince Pedavoli NSW reg No.5045

STATUTORY PLANNER
DON FOX PLANNING P/L
T: 02 9473 4914

PEDAVOLI ARCHITECTS

PENSHURST PUBLIC SCHOOL
18 Arcadia Street, Penshurst

DRAWING NAME
SITE SIGNAGE PLAN

CONTRACT NUMBER
SINSW-18-1257

PROJECT NORTH


SCALE As indicated @ A1

DRAWN	CHECKED	VERIFIED	DATE
Author	Checker	Approver	15 SEPTEMBER 2020

DRAWING NUMBER

REVISION

PROJECT CODE	DISCIPLINE	PHASE	SERIES NUMBER	
3199	ARC	CD	90_900	05

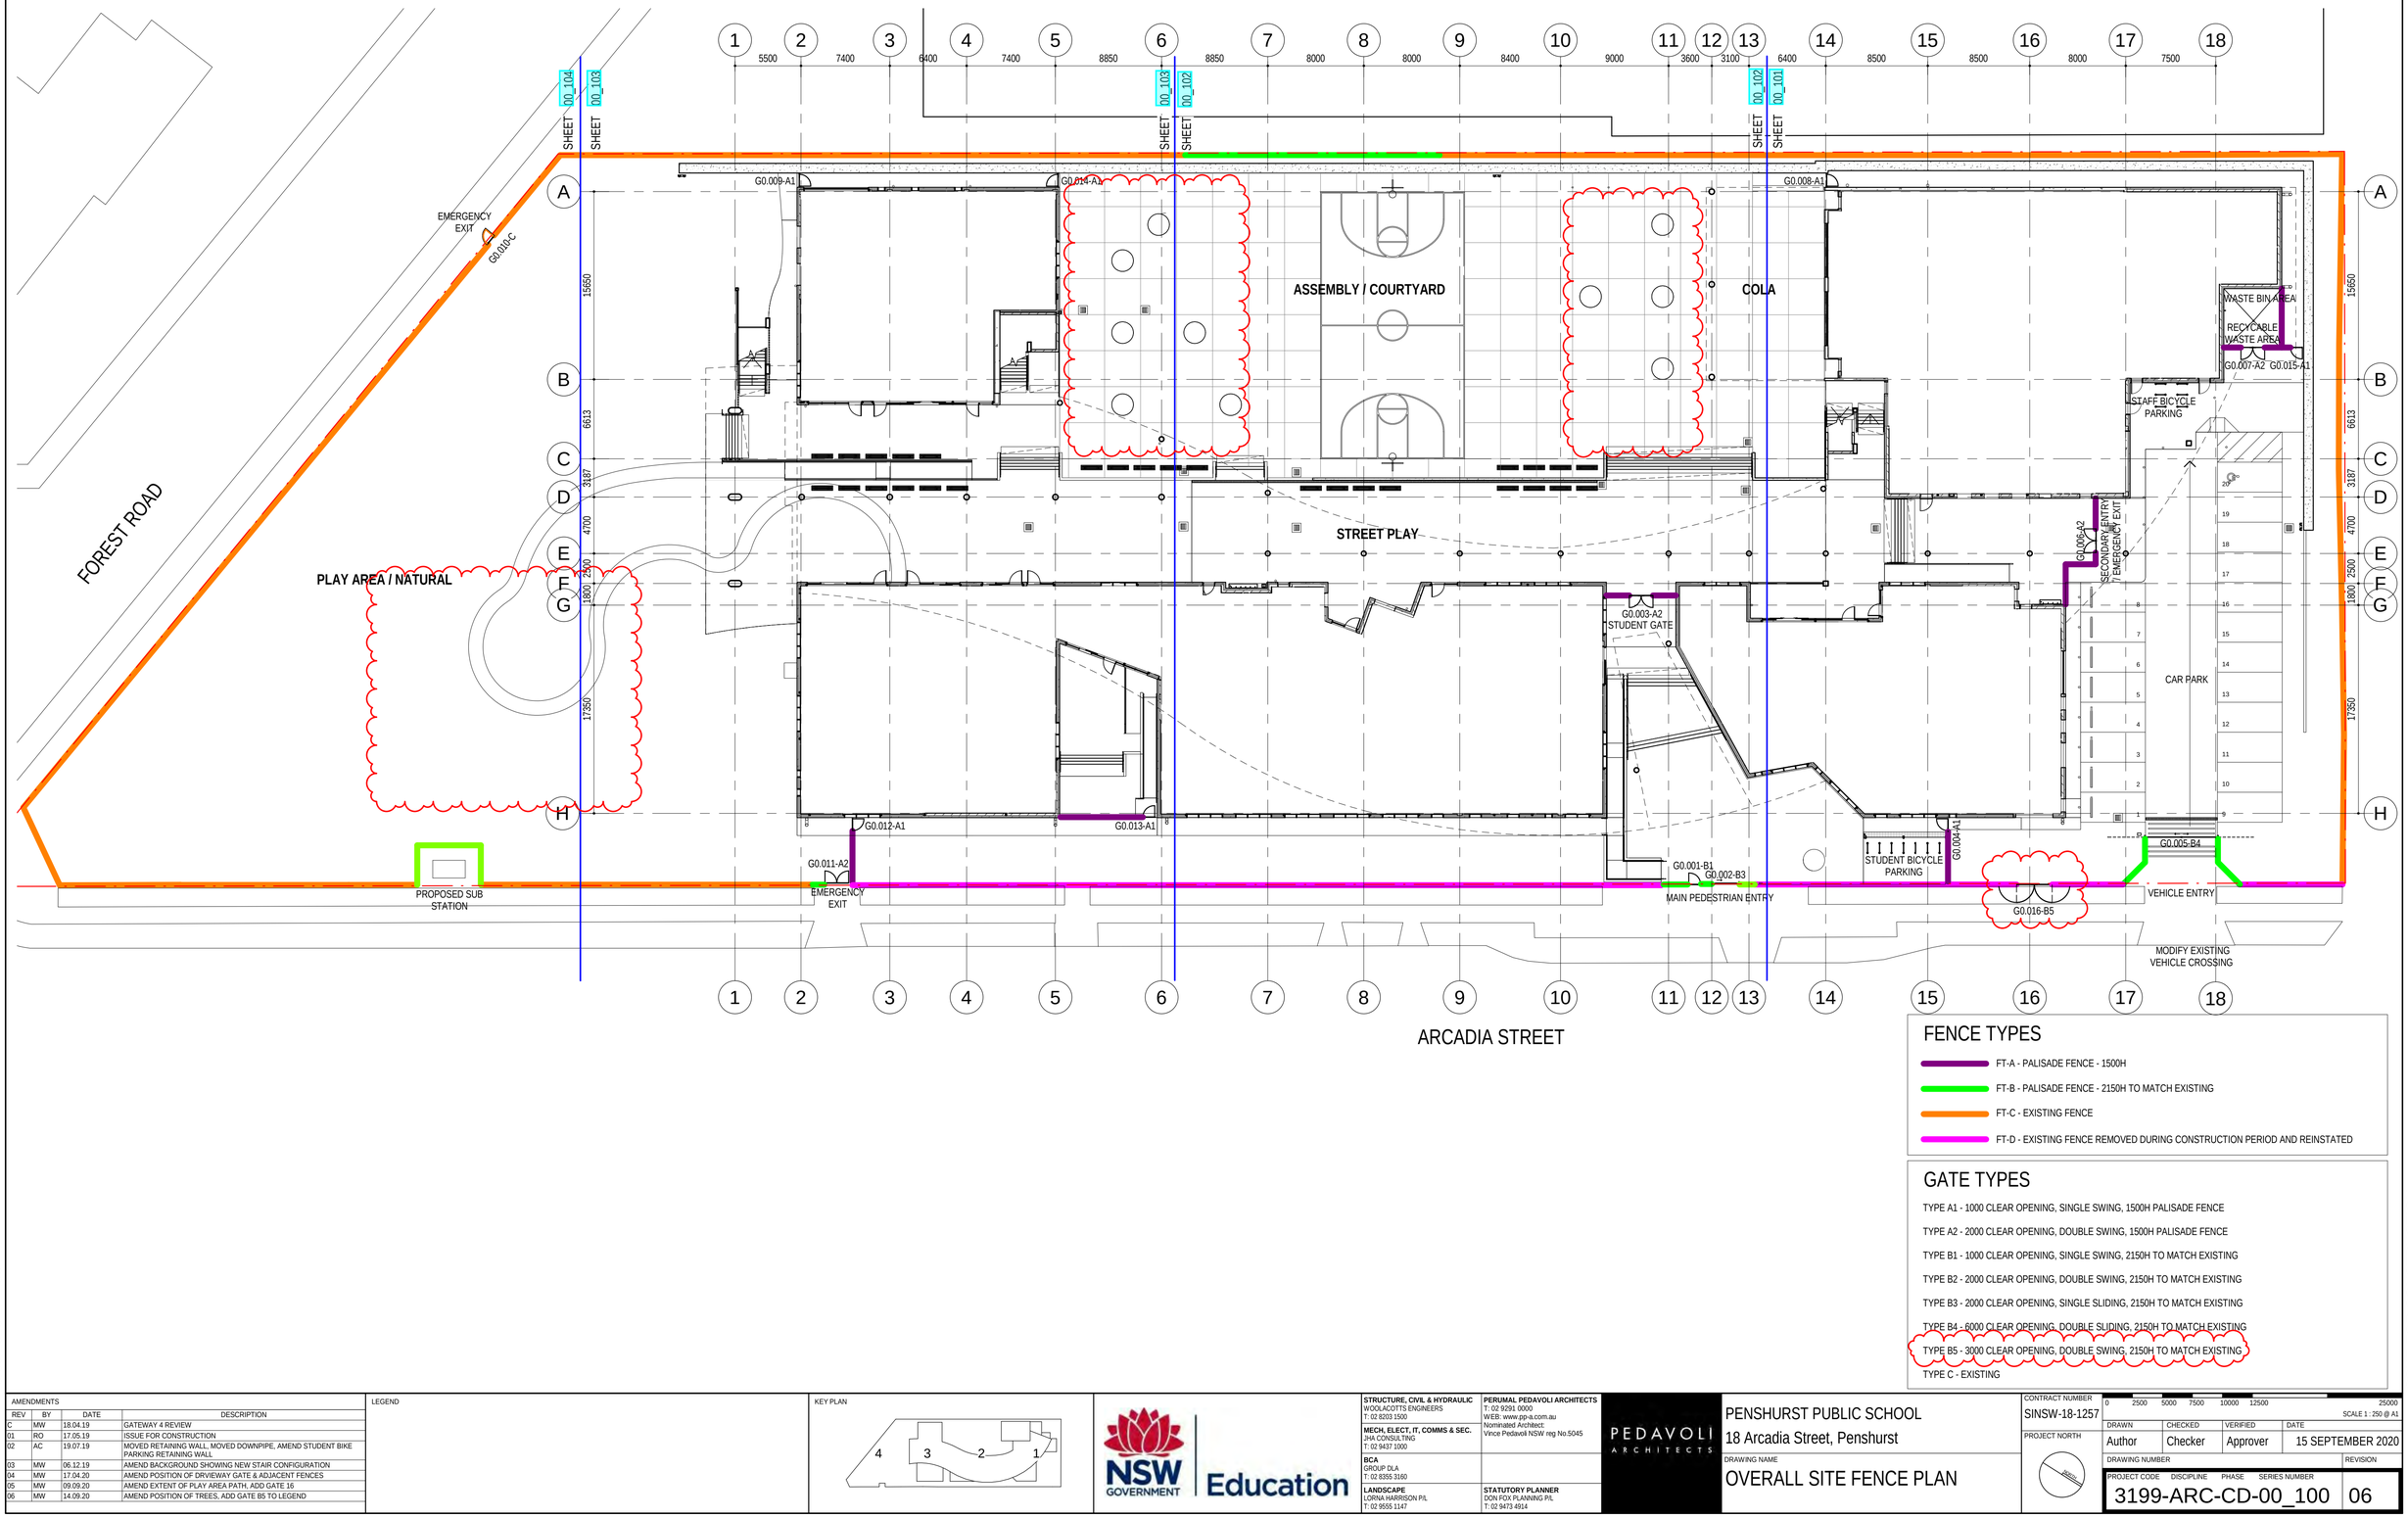

FENCE TYPES

- FT-A - PALISADE FENCE - 1500H
- FT-B - PALISADE FENCE - 2150H TO MATCH EXISTING
- FT-C - EXISTING FENCE
- FT-D - EXISTING FENCE REMOVED DURING CONSTRUCTION PERIOD AND REINSTATED

GATE TYPES

TYPE A1 - 1000 CLEAR OPENING, SINGLE SWING, 1500H PALISADE FENCE

TYPE A2 - 2000 CLEAR OPENING, DOUBLE SWING, 1500H PALISADE FENCE

TYPE B1 - 1000 CLEAR OPENING, SINGLE SWING, 2150H TO MATCH EXISTING

TYPE B2 - 2000 CLEAR OPENING, DOUBLE SWING, 2150H TO MATCH EXISTING

TYPE B3 - 2000 CLEAR OPENING, SINGLE SLIDING, 2150H TO MATCH EXISTING

TYPE B4 - 6000 CLEAR OPENING, DOUBLE SLIDING, 2150H TO MATCH EXISTING

TYPE B5 - 3000 CLEAR OPENING, DOUBLE SWING, 2150H TO MATCH EXISTING

TYPE C - EXISTING

15/09/2020 2:42:56 PM

ISSUE FOR CONSTRUCTION

AMENDMENTS

REV	BY	DATE	DESCRIPTION
C	MW	18.04.19	GATEWAY 4 REVIEW
01	RO	17.05.19	ISSUE FOR CONSTRUCTION
02	AC	19.07.19	MOVED RETAINING WALL, MOVED DOWNPIPE, AMEND STUDENT BIKE PARKING RETAINING WALL
03	MW	06.12.19	AMEND BACKGROUND SHOWING NEW STAIR CONFIGURATION
04	MW	17.04.20	AMEND POSITION OF DRVIEWAY GATE & ADJACENT FENCES
05	MW	09.09.20	AMEND EXTENT OF PLAY AREA PATH, ADD GATE 16
06	MW	14.09.20	AMEND POSITION OF TREES, ADD GATE B5 TO LEGEND

LEGEND

KEY PLAN

NSW GOVERNMENT Education

STRUCTURE, CIVIL & HYDRAULIC
WOOLACOTTS ENGINEERS
T: 02 8203 1500

MECH, ELECT, IT, COMMS & SEC.
JHA CONSULTING
T: 02 9437 1000

BCA
GROUP DLA
T: 02 8355 3160

LANDSCAPE
LORNA HARRISON P/L
T: 02 9555 1147

PERUMAL PEDAVOLI ARCHITECTS
T: 02 9291 0000
WEB: www.pp-a.com.au
Nominated Architect:
Vince Pedavoli NSW reg No.5045

STATUTORY PLANNER
DON FOX PLANNING P/L
T: 02 9473 4914

PEDAVOLI ARCHITECTS

PENSHURST PUBLIC SCHOOL
18 Arcadia Street, Penshurst

DRAWING NAME
OVERALL SITE FENCE PLAN


CONTRACT NUMBER
SINSW-18-1257

PROJECT NORTH

0 2500 5000 7500 10000 12500 25000
SCALE 1 : 250 @ A1

DRAWN	CHECKED	VERIFIED	DATE
Author	Checker	Approver	15 SEPTEMBER 2020

DRAWING NUMBER: 3199-ARC-CD-00_100
REVISION: 06

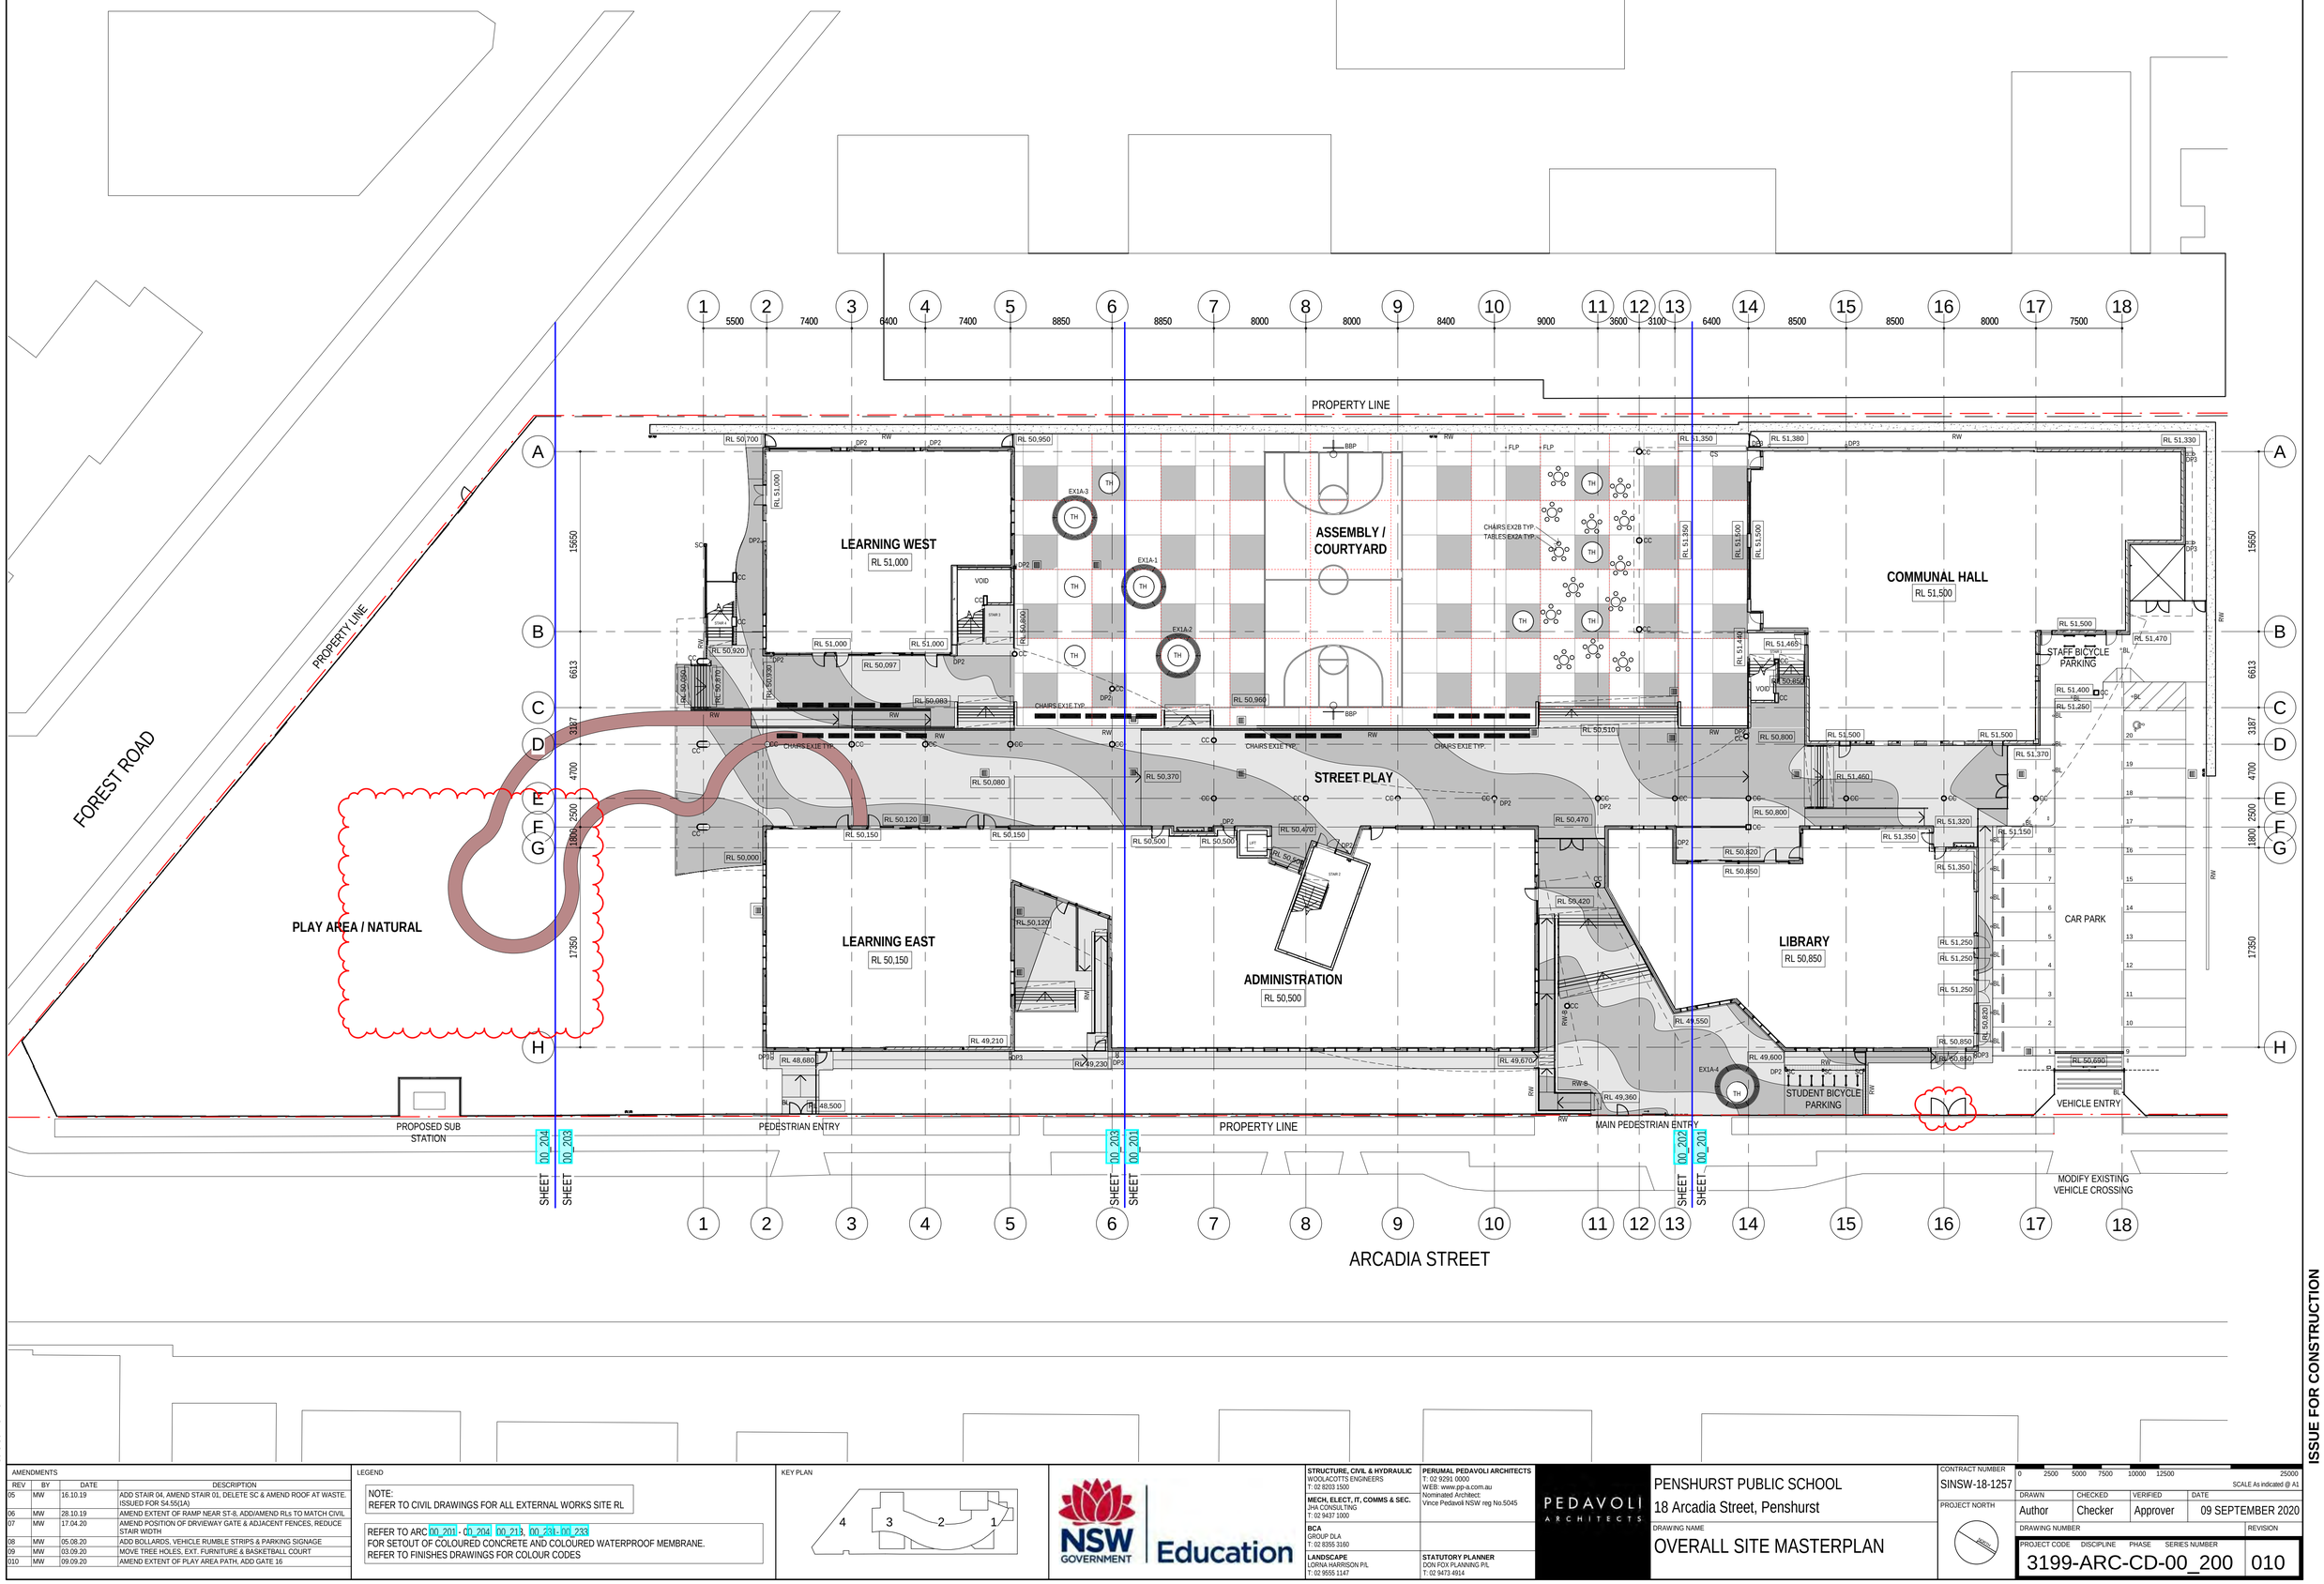

9/09/2020 11:41:11 AM

ISSUE FOR CONSTRUCTION

AMENDMENTS			
REV	BY	DATE	DESCRIPTION
05	MW	16.10.19	ADD STAIR 04, AMEND STAIR 01, DELETE SC & AMEND ROOF AT WASTE. ISSUED FOR S4.55(1A)
06	MW	28.10.19	AMEND EXTENT OF RAMP NEAR ST-8, ADD/AMEND RLs TO MATCH CIVIL
07	MW	17.04.20	AMEND POSITION OF DRVIEWAY GATE & ADJACENT FENCES, REDUCE STAIR WIDTH
08	MW	05.08.20	ADD BOLLARDS, VEHICLE RUMBLE STRIPS & PARKING SIGNAGE
09	MW	03.09.20	MOVE TREE HOLES, EXT. FURNITURE & BASKETBALL COURT
010	MW	09.09.20	AMEND EXTENT OF PLAY AREA PATH, ADD GATE 16

LEGEND

NOTE:
REFER TO CIVIL DRAWINGS FOR ALL EXTERNAL WORKS SITE RL

REFER TO ARC 00_201 - 00_204, 00_213, 00_231 - 00_233
FOR SETOUT OF COLOURED CONCRETE AND COLOURED WATERPROOF MEMBRANE.
REFER TO FINISHES DRAWINGS FOR COLOUR CODES

KEY PLAN

NSW GOVERNMENT Education

STRUCTURE, CIVIL & HYDRAULIC WOOLACOTTS ENGINEERS T: 02 8203 1500	**PERUMAL PEDAVOLI ARCHITECTS** T: 02 9291 0000 WEB: www.pp-a.com.au Nominated Architect: Vince Pedavoli NSW reg No.5045
MECH, ELECT, IT, COMMS & SEC. JHA CONSULTING T: 02 9437 1000	
BCA GROUP DLA T: 02 8355 3160	
LANDSCAPE LORNA HARRISON P/L T: 02 9555 1147	**STATUTORY PLANNER** DON FOX PLANNING P/L T: 02 9473 4914

PEDAVOLI ARCHITECTS

PENSHURST PUBLIC SCHOOL
18 Arcadia Street, Penshurst

DRAWING NAME
OVERALL SITE MASTERPLAN

CONTRACT NUMBER
SINSW-18-1257


PROJECT NORTH

0 2500 5000 7500 10000 12500 25000
SCALE As indicated @ A1

DRAWN	CHECKED	VERIFIED	DATE
Author	Checker	Approver	09 SEPTEMBER 2020

DRAWING NUMBER | REVISION

PROJECT CODE	DISCIPLINE	PHASE	SERIES NUMBER	
3199	ARC	CD	00_200	010

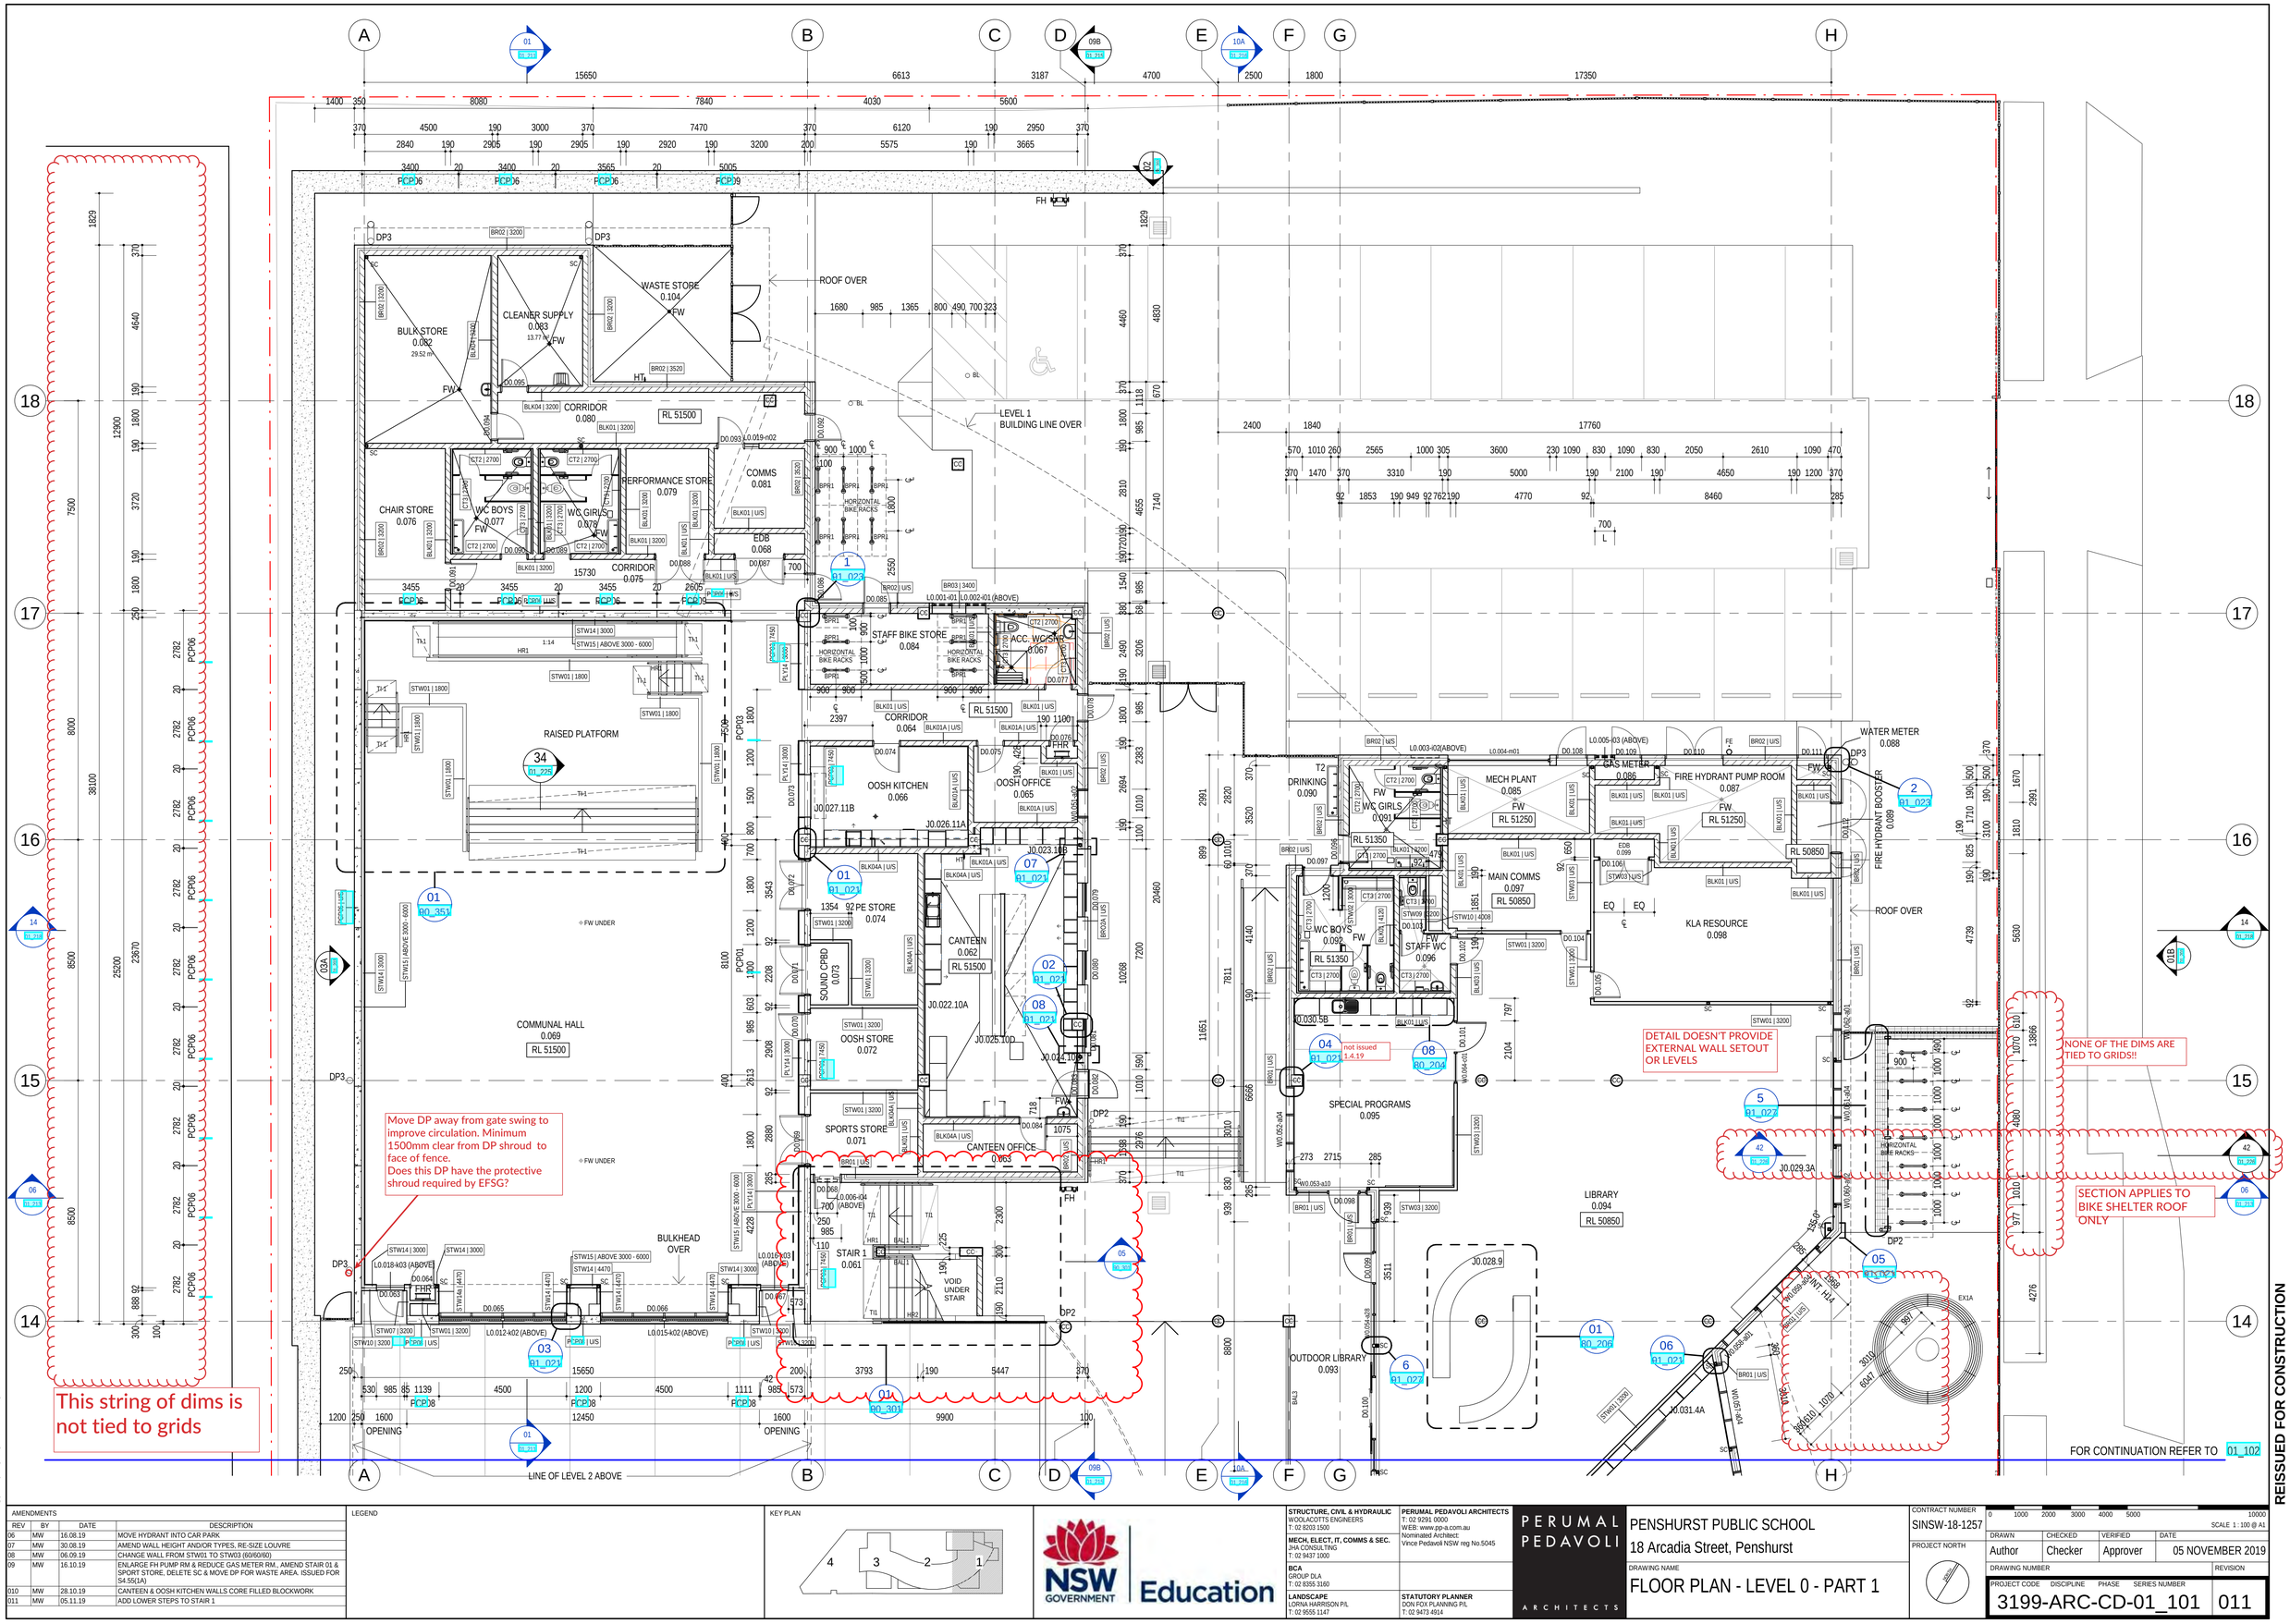

5/11/2019 4:14:40 PM

REISSUED FOR CONSTRUCTION

AMENDMENTS			
REV	BY	DATE	DESCRIPTION
06	MW	16.08.19	MOVE HYDRANT INTO CAR PARK
07	MW	30.08.19	AMEND WALL HEIGHT AND/OR TYPES, RE-SIZE LOUVRE
08	MW	06.09.19	CHANGE WALL FROM STW01 TO STW03 (60/60/60)
09	MW	16.10.19	ENLARGE FH PUMP RM & REDUCE GAS METER RM., AMEND STAIR 01 & SPORT STORE, DELETE SC & MOVE DP FOR WASTE AREA. ISSUED FOR S4.55(1A)
010	MW	28.10.19	CANTEEN & OOSH KITCHEN WALLS CORE FILLED BLOCKWORK
011	MW	05.11.19	ADD LOWER STEPS TO STAIR 1

LEGEND

KEY PLAN

NSW GOVERNMENT Education

STRUCTURE, CIVIL & HYDRAULIC WOOLACOTTS ENGINEERS T: 02 8203 1500	**PERUMAL PEDAVOLI ARCHITECTS** T: 02 9291 0000 WEB: www.pp-a.com.au Nominated Architect: Vince Pedavoli NSW reg No.5045
MECH, ELECT, IT, COMMS & SEC. JHA CONSULTING T: 02 9437 1000	
BCA GROUP DLA T: 02 8355 3160	
LANDSCAPE LORNA HARRISON P/L T: 02 9555 1147	**STATUTORY PLANNER** DON FOX PLANNING P/L T: 02 9473 4914


PERUMAL PEDAVOLI ARCHITECTS

PENSHURST PUBLIC SCHOOL
18 Arcadia Street, Penshurst

DRAWING NAME
FLOOR PLAN - LEVEL 0 - PART 1

CONTRACT NUMBER			
SINSW-18-1257			
PROJECT NORTH			
DRAWN	CHECKED	VERIFIED	DATE
Author	Checker	Approver	05 NOVEMBER 2019
DRAWING NUMBER			REVISION
PROJECT CODE	DISCIPLINE	PHASE	SERIES NUMBER
3199-ARC-CD-01_101			011

0 1000 2000 3000 4000 5000 10000
SCALE 1 : 100 @ A1

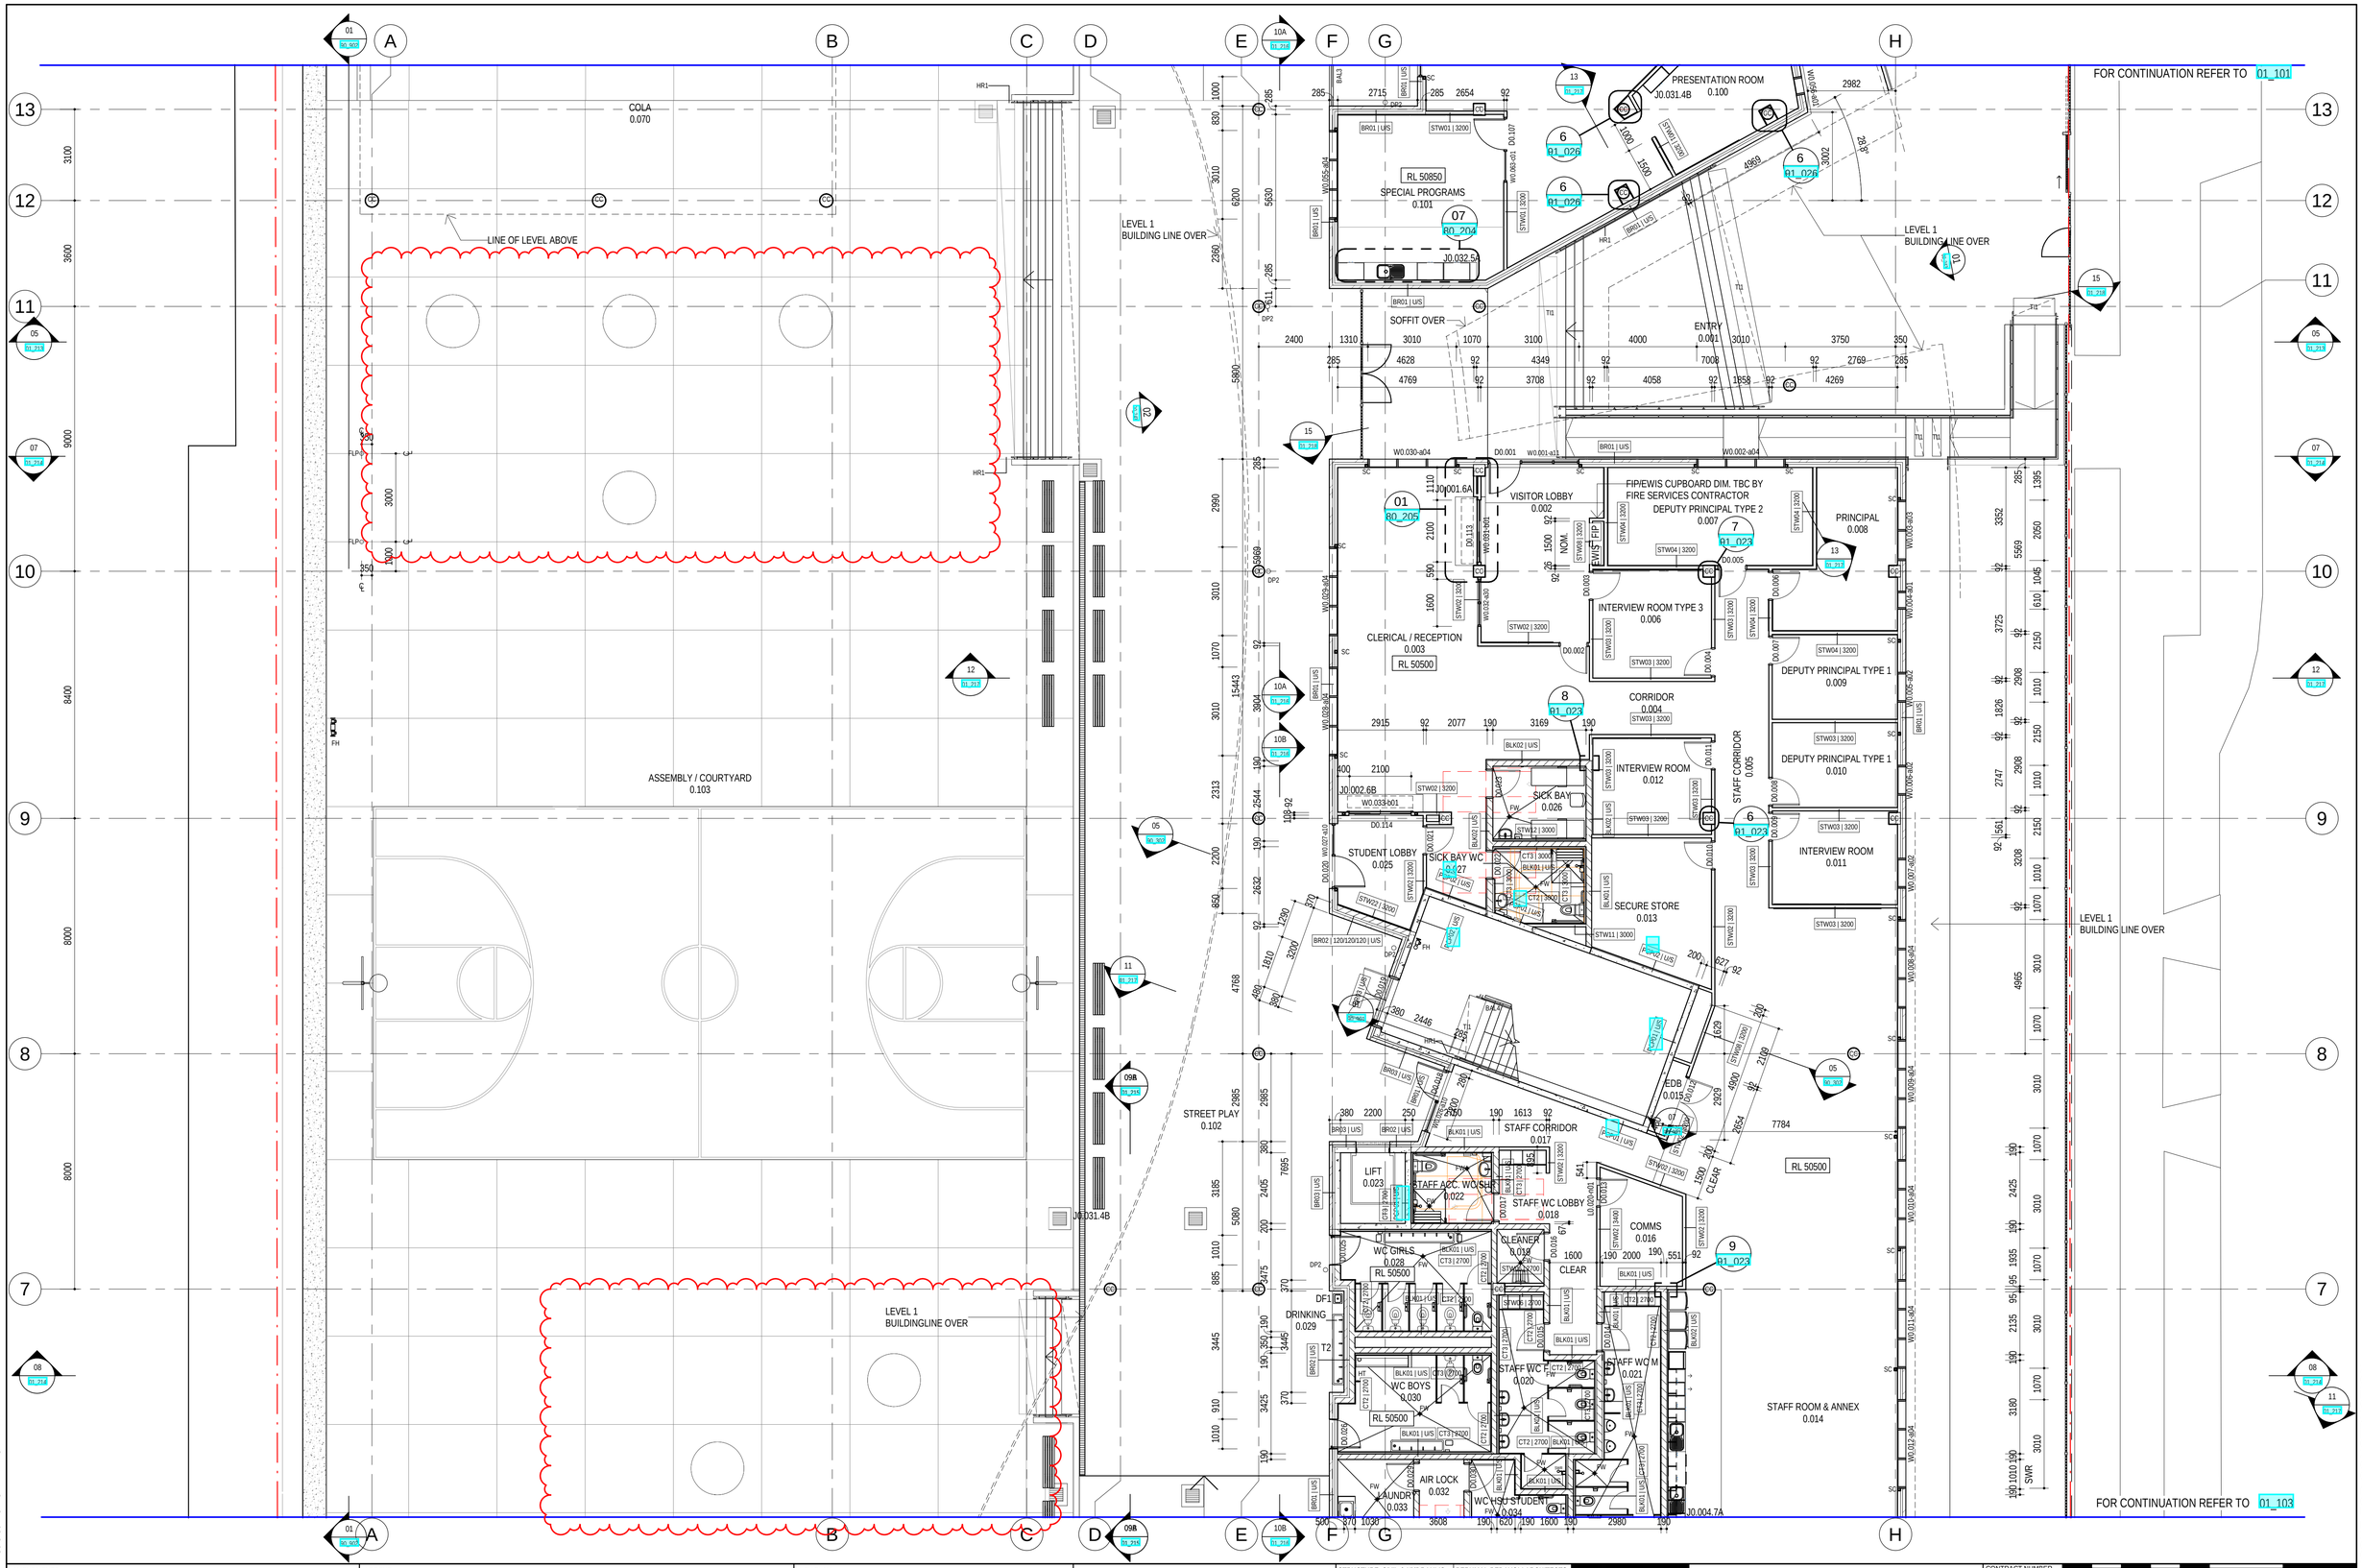

15/09/2020 2:44:07 PM


ISSUE FOR CONSTRUCTION

AMENDMENTS

REV	BY	DATE	DESCRIPTION
010	MW	05.02.20	UPDATE EXTERNAL WALL JOINTS
011	MW	07.02.20	ADD SCs TO MATCH SHOP DRAWINGS
012	MW	03.04.20	SHORTEN STAIR WIDTH, BOX IN COLUMNS
013	MW	17.04.20	AMEND WALL TYPE STW10 TO STW06
014	MW	24.04.20	ADD/AMEND WALL/DOOR/WINDOW SETOUT DIMENSIONS
015	MW	13.05.20	DELETE COURTYARD AWNING ROOF
016	MW	01.06.20	AMEND STAIR INTERNAL BALUSTRADE
017	MW	14.09.20	AMEND POSITION OF TREES

LEGEND

KEY PLAN

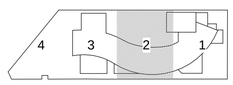

NSW GOVERNMENT Education

STRUCTURE, CIVIL & HYDRAULIC WOOLACOTTS ENGINEERS T: 02 8203 1500	**PERUMAL PEDAVOLI ARCHITECTS** T: 02 9291 0000 WEB: www.pp-a.com.au Nominated Architect: Vince Pedavoli NSW reg No.5045
MECH, ELECT, IT, COMMS & SEC. J+A CONSULTING T: 02 9437 1000	
BCA GROUP DLA T: 02 8355 3160	
LANDSCAPE LORNA HARRISON P/L T: 02 9555 1147	**STATUTORY PLANNER** DON FOX PLANNING P/L T: 02 9473 4914

PEDAVOLI ARCHITECTS

PENSHURST PUBLIC SCHOOL
18 Arcadia Street, Penshurst

DRAWING NAME
FLOOR PLAN - LEVEL 0 - PART 2

CONTRACT NUMBER
SINSW-18-1257


PROJECT NORTH

0 1000 2000 3000 4000 5000 10000
SCALE 1 : 100 @ A1

DRAWN	CHECKED	VERIFIED	DATE
Author	Checker	Approver	15 SEPTEMBER 2020

DRAWING NUMBER — REVISION

PROJECT CODE | DISCIPLINE | PHASE | SERIES NUMBER
3199-ARC-CD-01_102 — 017

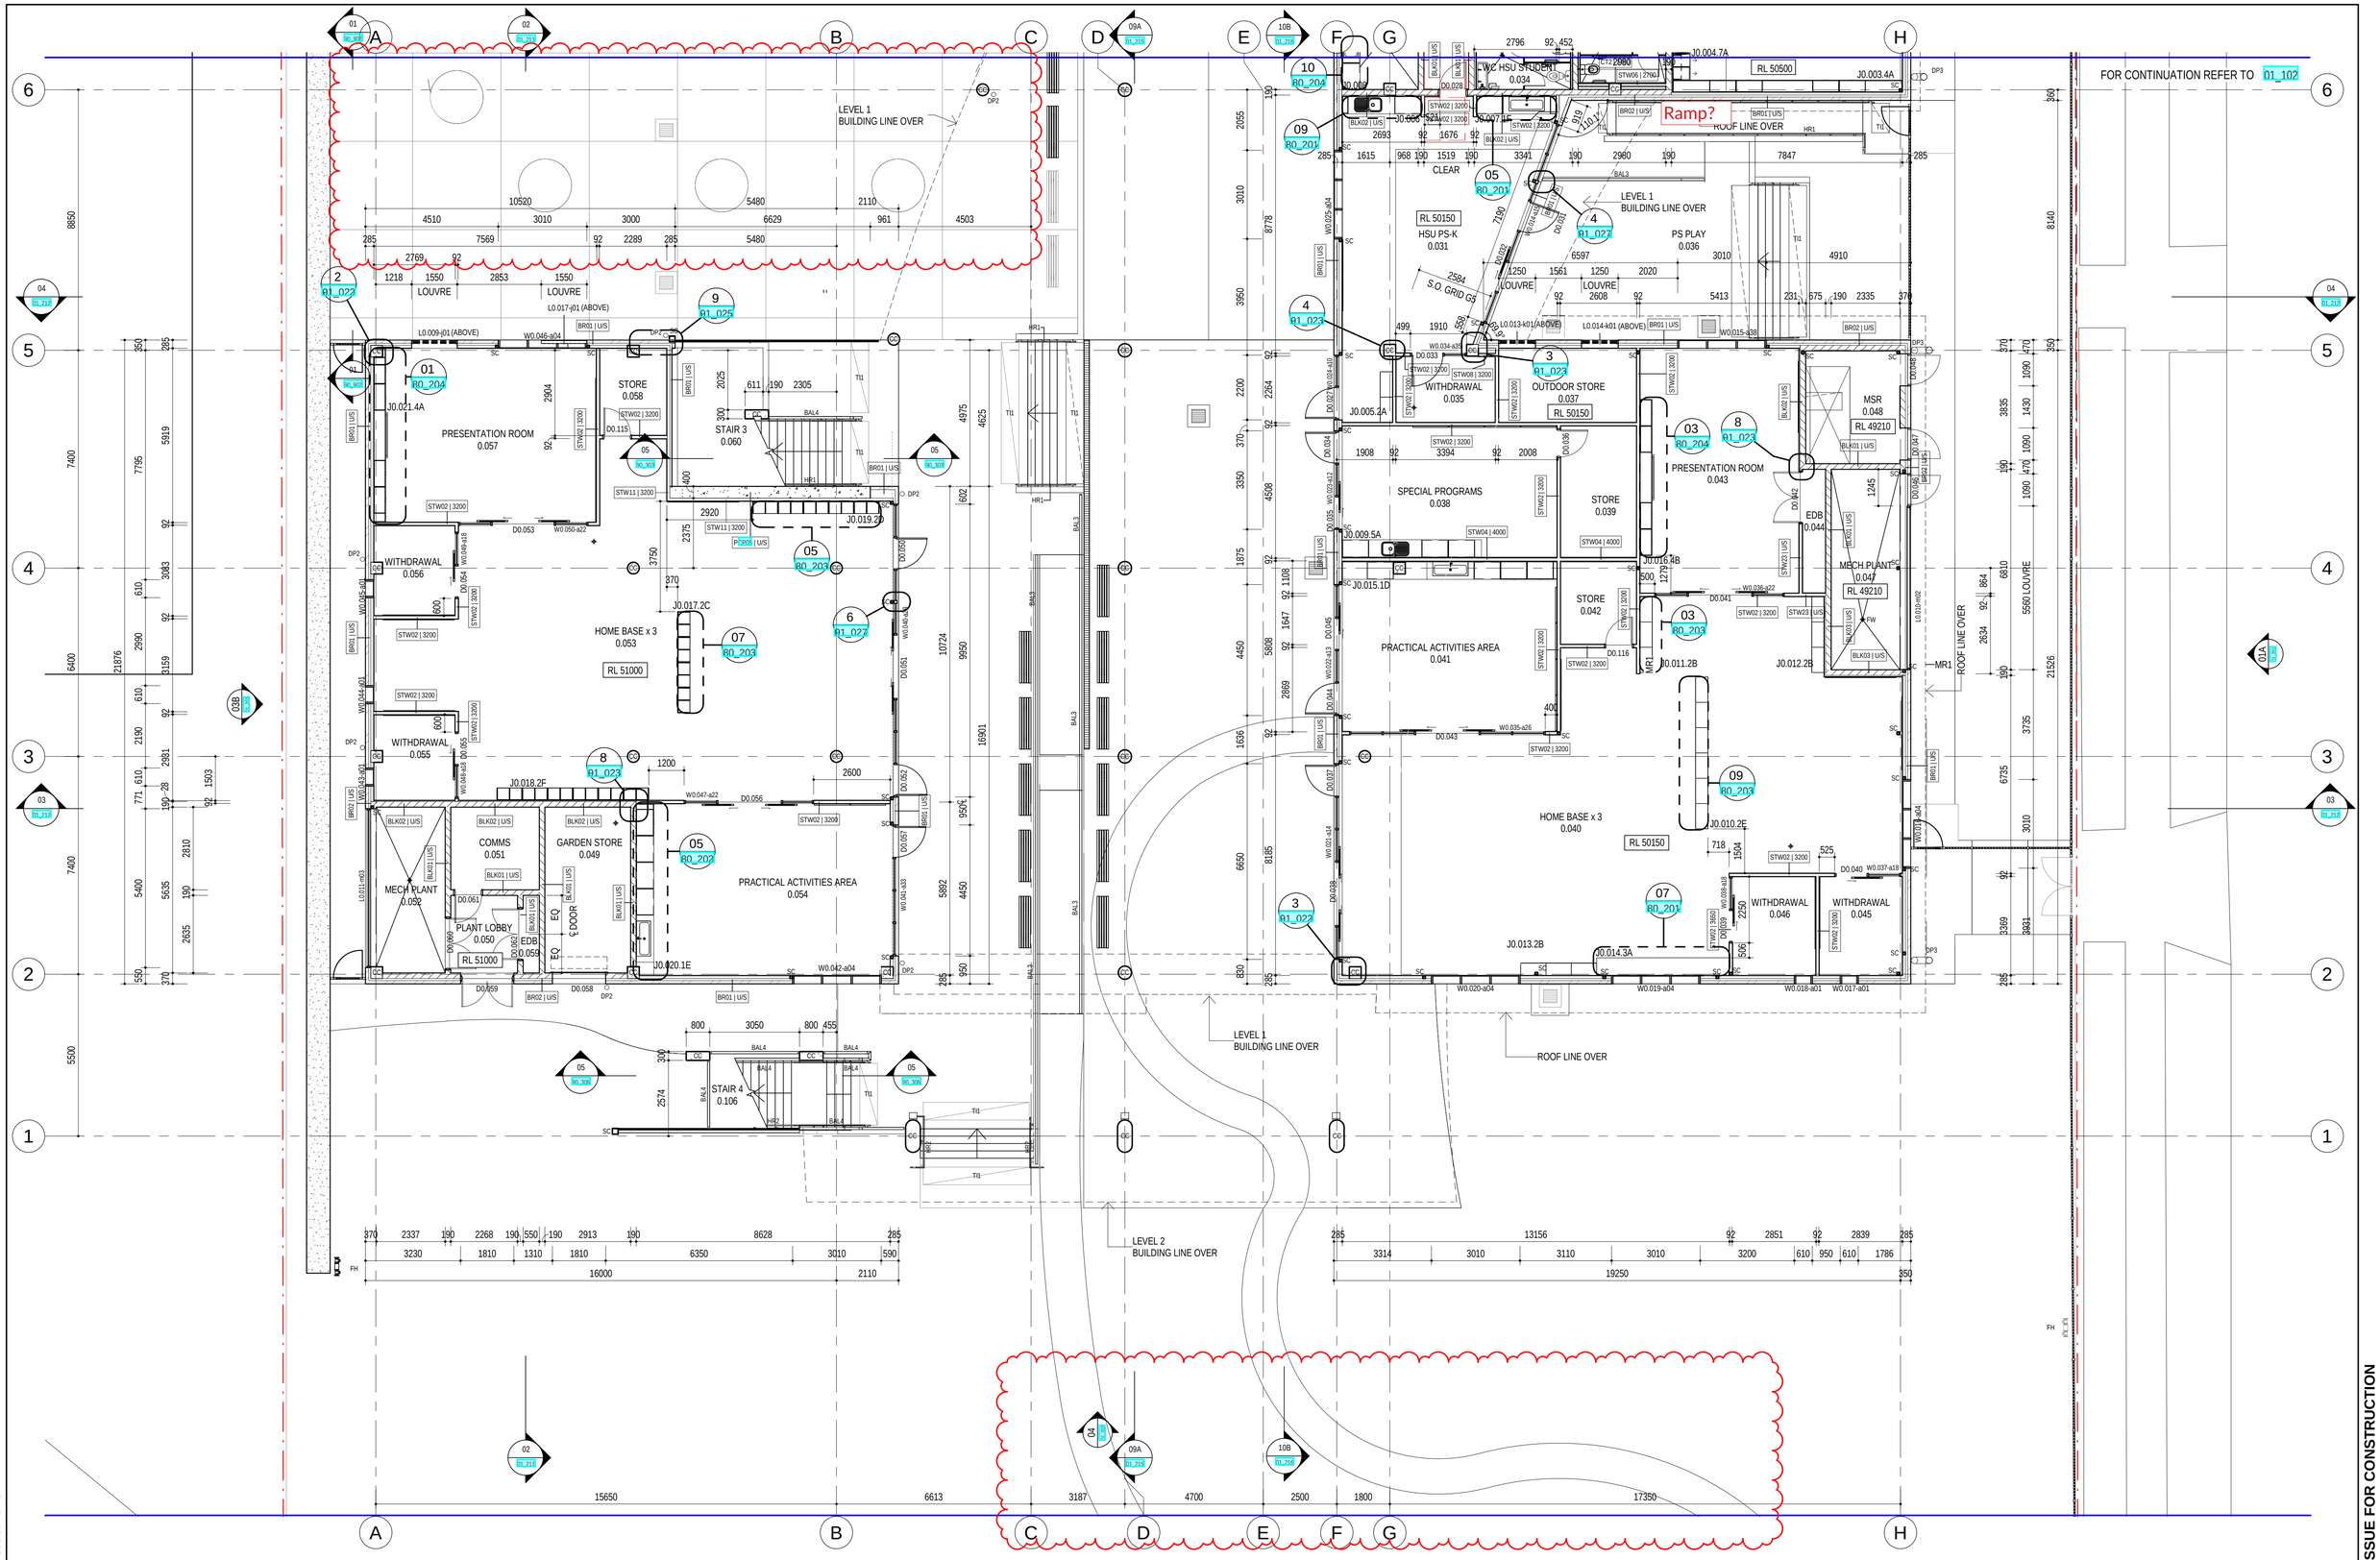


15/09/2020 2:44:27 PM

ISSUE FOR CONSTRUCTION

AMENDMENTS			
REV	BY	DATE	DESCRIPTION
013	MW	07.02.20	ADD SCs TO MATCH SHOP DRAWINGS
014	MW	03.04.20	ADD STORE DOORS, MOVE WITHDRAWAL DOOR
015	MW	17.04.20	AMEND WALL TYPE STW10 TO STW06
016	MW	24.04.20	ADD/AMEND WALL/DOOR/WINDOW SETOUT DIMENSIONS
017	MW	01.05.20	WINDOW W0.022 CHANGED FROM TYPE a12 TO a13
018	MW	01.06.20	AMEND STAIR INTERNAL BALUSTRADE
019	MW	24.08.20	SETOUT JOINERY
020	MW	14.09.20	AMEND PLAY AREA PATH & POSITION OF TREES

LEGEND

KEY PLAN

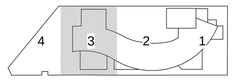

NSW GOVERNMENT Education

STRUCTURE, CIVIL & HYDRAULIC
WOOLACOTTS ENGINEERS
T: 02 8203 1500

MECH, ELECT, IT, COMMS & SEC.
JHA CONSULTING
T: 02 9437 1000

BCA
GROUP DLA
T: 02 8355 3160

LANDSCAPE
LORNA HARRISON P/L
T: 02 9555 1147

PERUMAL PEDAVOLI ARCHITECTS
T: 02 9291 0000
WEB: www.pp-a.com.au
Nominated Architect:
Vince Pedavoli NSW reg No.5045

STATUTORY PLANNER
DON FOX PLANNING P/L
T: 02 9473 4914

PEDAVOLI ARCHITECTS

PENSHURST PUBLIC SCHOOL
18 Arcadia Street, Penshurst

DRAWING NAME
FLOOR PLAN - LEVEL 0 - PART 3

CONTRACT NUMBER
SINSW-18-1257


PROJECT NORTH

0 1000 2000 3000 4000 5000 10000
SCALE 1 : 100 @ A1

DRAWN	CHECKED	VERIFIED	DATE
Author	Checker	Approver	15 SEPTEMBER 2020

DRAWING NUMBER | REVISION

PROJECT CODE | DISCIPLINE | PHASE | SERIES NUMBER
3199-ARC-CD-01_103 | 020

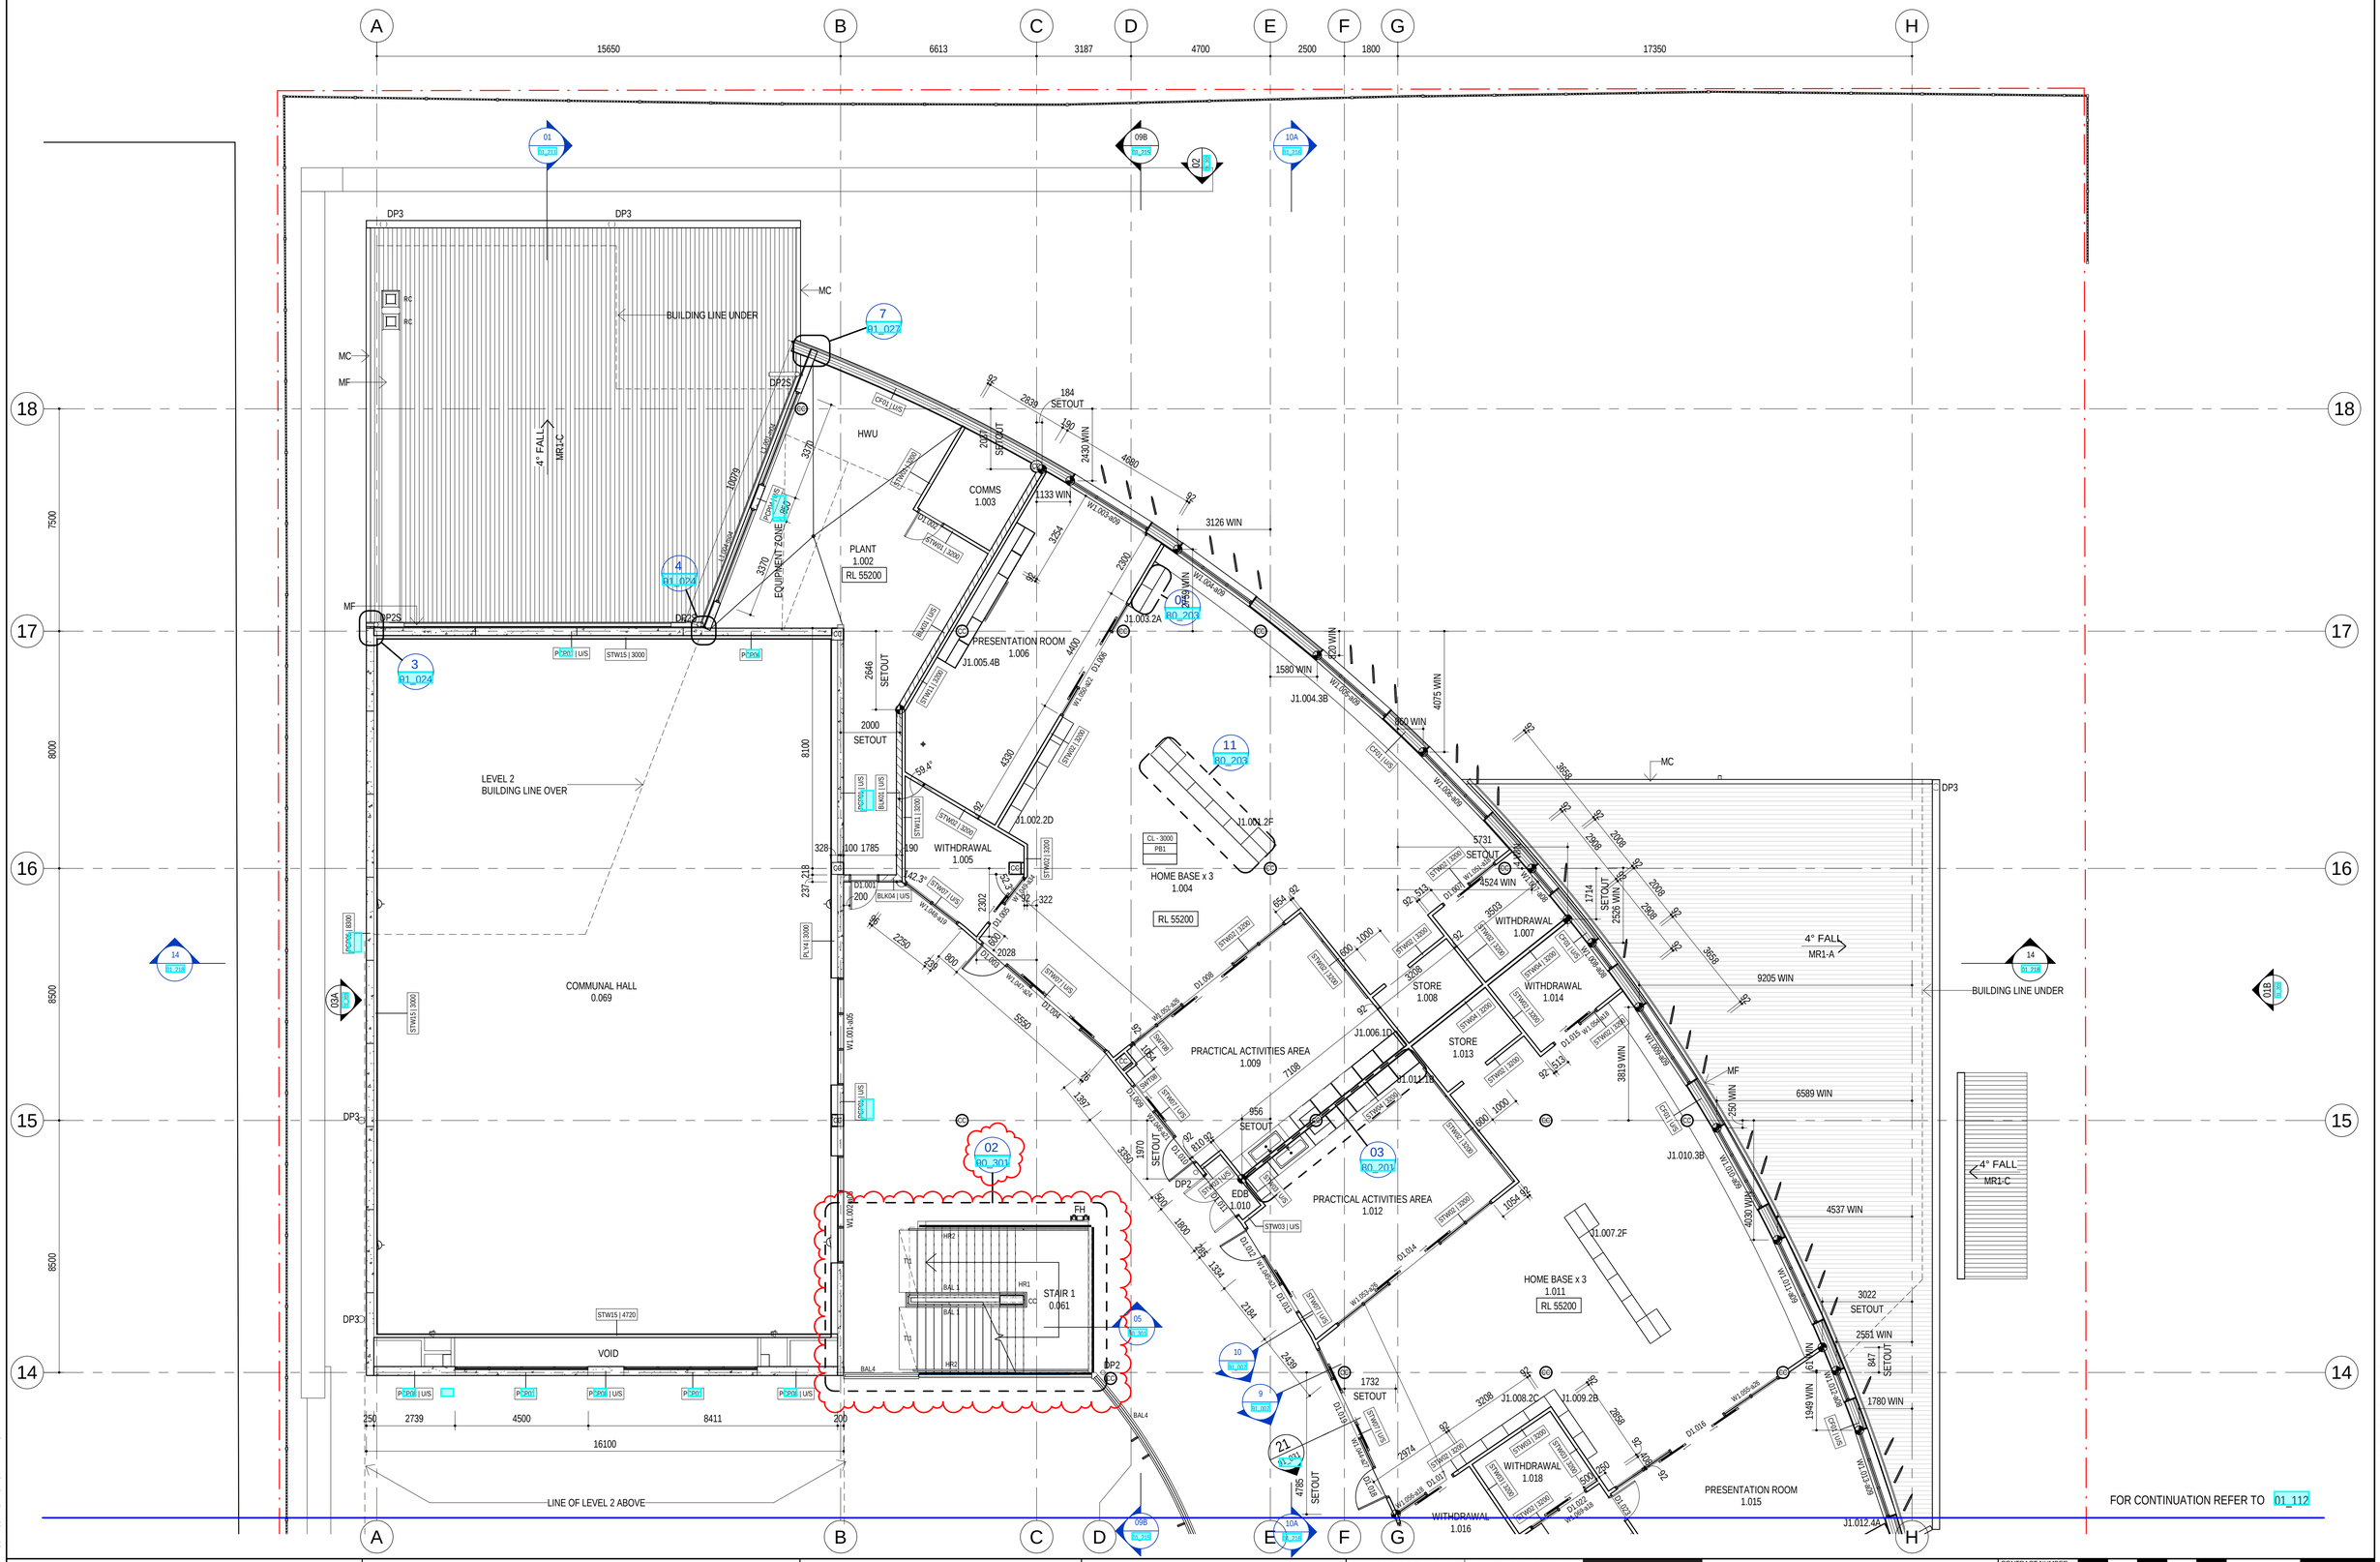
A
B
C
D
E
F
G
H
15650
6613
3187
4700
2500
1800
17350
18
17
16
15
14
7500
8000
8500
8500
01
01_213
09B
01_219
02
01_218
10A
01_218
DP3
DP3
RC
RC
BUILDING LINE UNDER
MC
MF
DP2S
DP2S
4° FALL
MR1-C
DP25
7
01_022
4
01_024
3
01_024
HWU
COMMS
1.003
PLANT
1.002
RL 55200
EQUIPMENT ZONE
PRESENTATION ROOM
1.006
J1.005.4B
J1.003.2A
J1.004.3B
J1.002.2D
J1.001.2F
HOME BASE x 3
1.004
RL 55200
WITHDRAWAL
1.005
LEVEL 2
BUILDING LINE OVER
COMMUNAL HALL
0.069
PRACTICAL ACTIVITIES AREA
1.009
STORE
1.008
STORE
1.013
WITHDRAWAL
1.014
WITHDRAWAL
1.007
J1.006.1D
J1.011.1B
J1.010.3B
956
SETOUT
EDB
1.010
PRACTICAL ACTIVITIES AREA
1.012
HOME BASE x 3
1.011
RL 55200
J1.007.2F
STAIR 1
0.061
FH
VOID
WITHDRAWAL
1.016
WITHDRAWAL
1.018
PRESENTATION ROOM
1.015
J1.012.4A
02
80_301
03
80_201
11
80_203
10
80_203
9
80_203
21
80_203
05
80_203
09B
01_219
10A
01_218
14
01_218
03A
01_218
01B
01_218
2839
2430 WIN
4680
3126 WIN
3254
2300
2859 WIN
1580 WIN
220 WIN
4075 WIN
860 WIN
3858
9205 WIN
6589 WIN
4537 WIN
2561 WIN
1780 WIN
1949 WIN
3819 WIN
2526 WIN
1133 WIN
2646
SETOUT
2000
SETOUT
6390
59.4°
2302
2028
2250
800
5550
1397
3370
1079
1400
3370
2065
SETOUT
1970
SETOUT
1324
2184
2459
4795
SETOUT
5731
SETOUT
4524 WIN
1714
SETOUT
3593
2074
1732
SETOUT
3208
2859
3022
SETOUT
947
SETOUT
513
1054
1513
1000
900
2068
2068
2068

FOR CONTINUATION REFER TO 01_111

FOR CONTINUATION REFER TO 01_113

LEVEL 2
BUILDING LINE OVER

LEVEL 0
ROOF LINE UNDER

LEVEL 0
BUILDING LINE UNDER

LEVEL 2
BUILDING LINE OVER

WITHDRAWAL
1.016

HSU x 1
1.017

WITHDRAWAL
1.021

WITHDRAWAL
1.022

PRACTICAL ACTIVITIES AREA
1.020

HOME BASE x 3
1.019

PRESENTATION ROOM
1.023

OUTDOOR LEARNING
1.001
55.200

EDB
1.026

GIRLS WC
1.025

STORE
1.024

STAIR 2
0.024

CORRIDOR
1.027

EDB
1.032

ACC. WC
1.031

CLEANER
1.030

COMMS
1.029

MECH PLANT
1.028

EQUIPMENT ZONE

EQUIPMENT ZONE

STORE
1.036

BOYS WC
1.033

WITHDRAWAL
1.035

PRESENTATION ROOM
1.037

4° FALL

MF UNDER

SETOUT

01A&B

01A

ISSUED FOR TENDER


3/09/2018 11:32:03 AM

AMENDMENTS

REV	BY	DATE	DESCRIPTION
	MW	20.07.18	PROGRESS ISSUE
	MW	10.08.18	PROGRESS ISSUE
	MW	17.08.18	FOR REVIEW
	MW	28.08.18	PROGRESS ISSUE
A	MW	31.08.18	ISSUED FOR TENDER

LEGEND

KEY PLAN

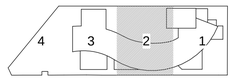

NSW GOVERNMENT Education

STRUCTURE, CIVIL & HYDRAULIC
WOOLACOTTS ENGINEERS
T: 02 8203 1500

MECH, ELECT, IT, COMMS & SEC.
JHA CONSULTING
T: 02 9437 1000

BCA
GROUP DLA
T: 02 8355 3160

LANDSCAPE
LORNA HARRISON P/L
T: 02 9555 1147

PERUMAL PEDAVOLI ARCHITECTS
T: 02 9291 0000
WEB: www.pp-a.com.au
Nominated Architect:
Vince Pedavoli NSW reg No.5045

STATUTORY PLANNER
DON FOX PLANNING P/L
T: 02 9475 4914

PERUMAL PEDAVOLI ARCHITECTS

PENSHURST PUBLIC SCHOOL
18 Arcadia Street, Penshurst

DRAWING NAME
FLOOR PLAN - LEVEL 1 - PART 2

CONTRACT NUMBER
SINSW-18-1257

PROJECT NORTH

0 1000 2000 3000 4000 5000 10000
SCALE 1 : 100 @ A1


DRAWN	CHECKED	VERIFIED	DATE
Author	Checker	Approver	31 AUGUST 2018

DRAWING NUMBER

REVISION

PROJECT CODE | DISCIPLINE | PHASE | SERIES NUMBER

3199-ARC-DD-01_112 A

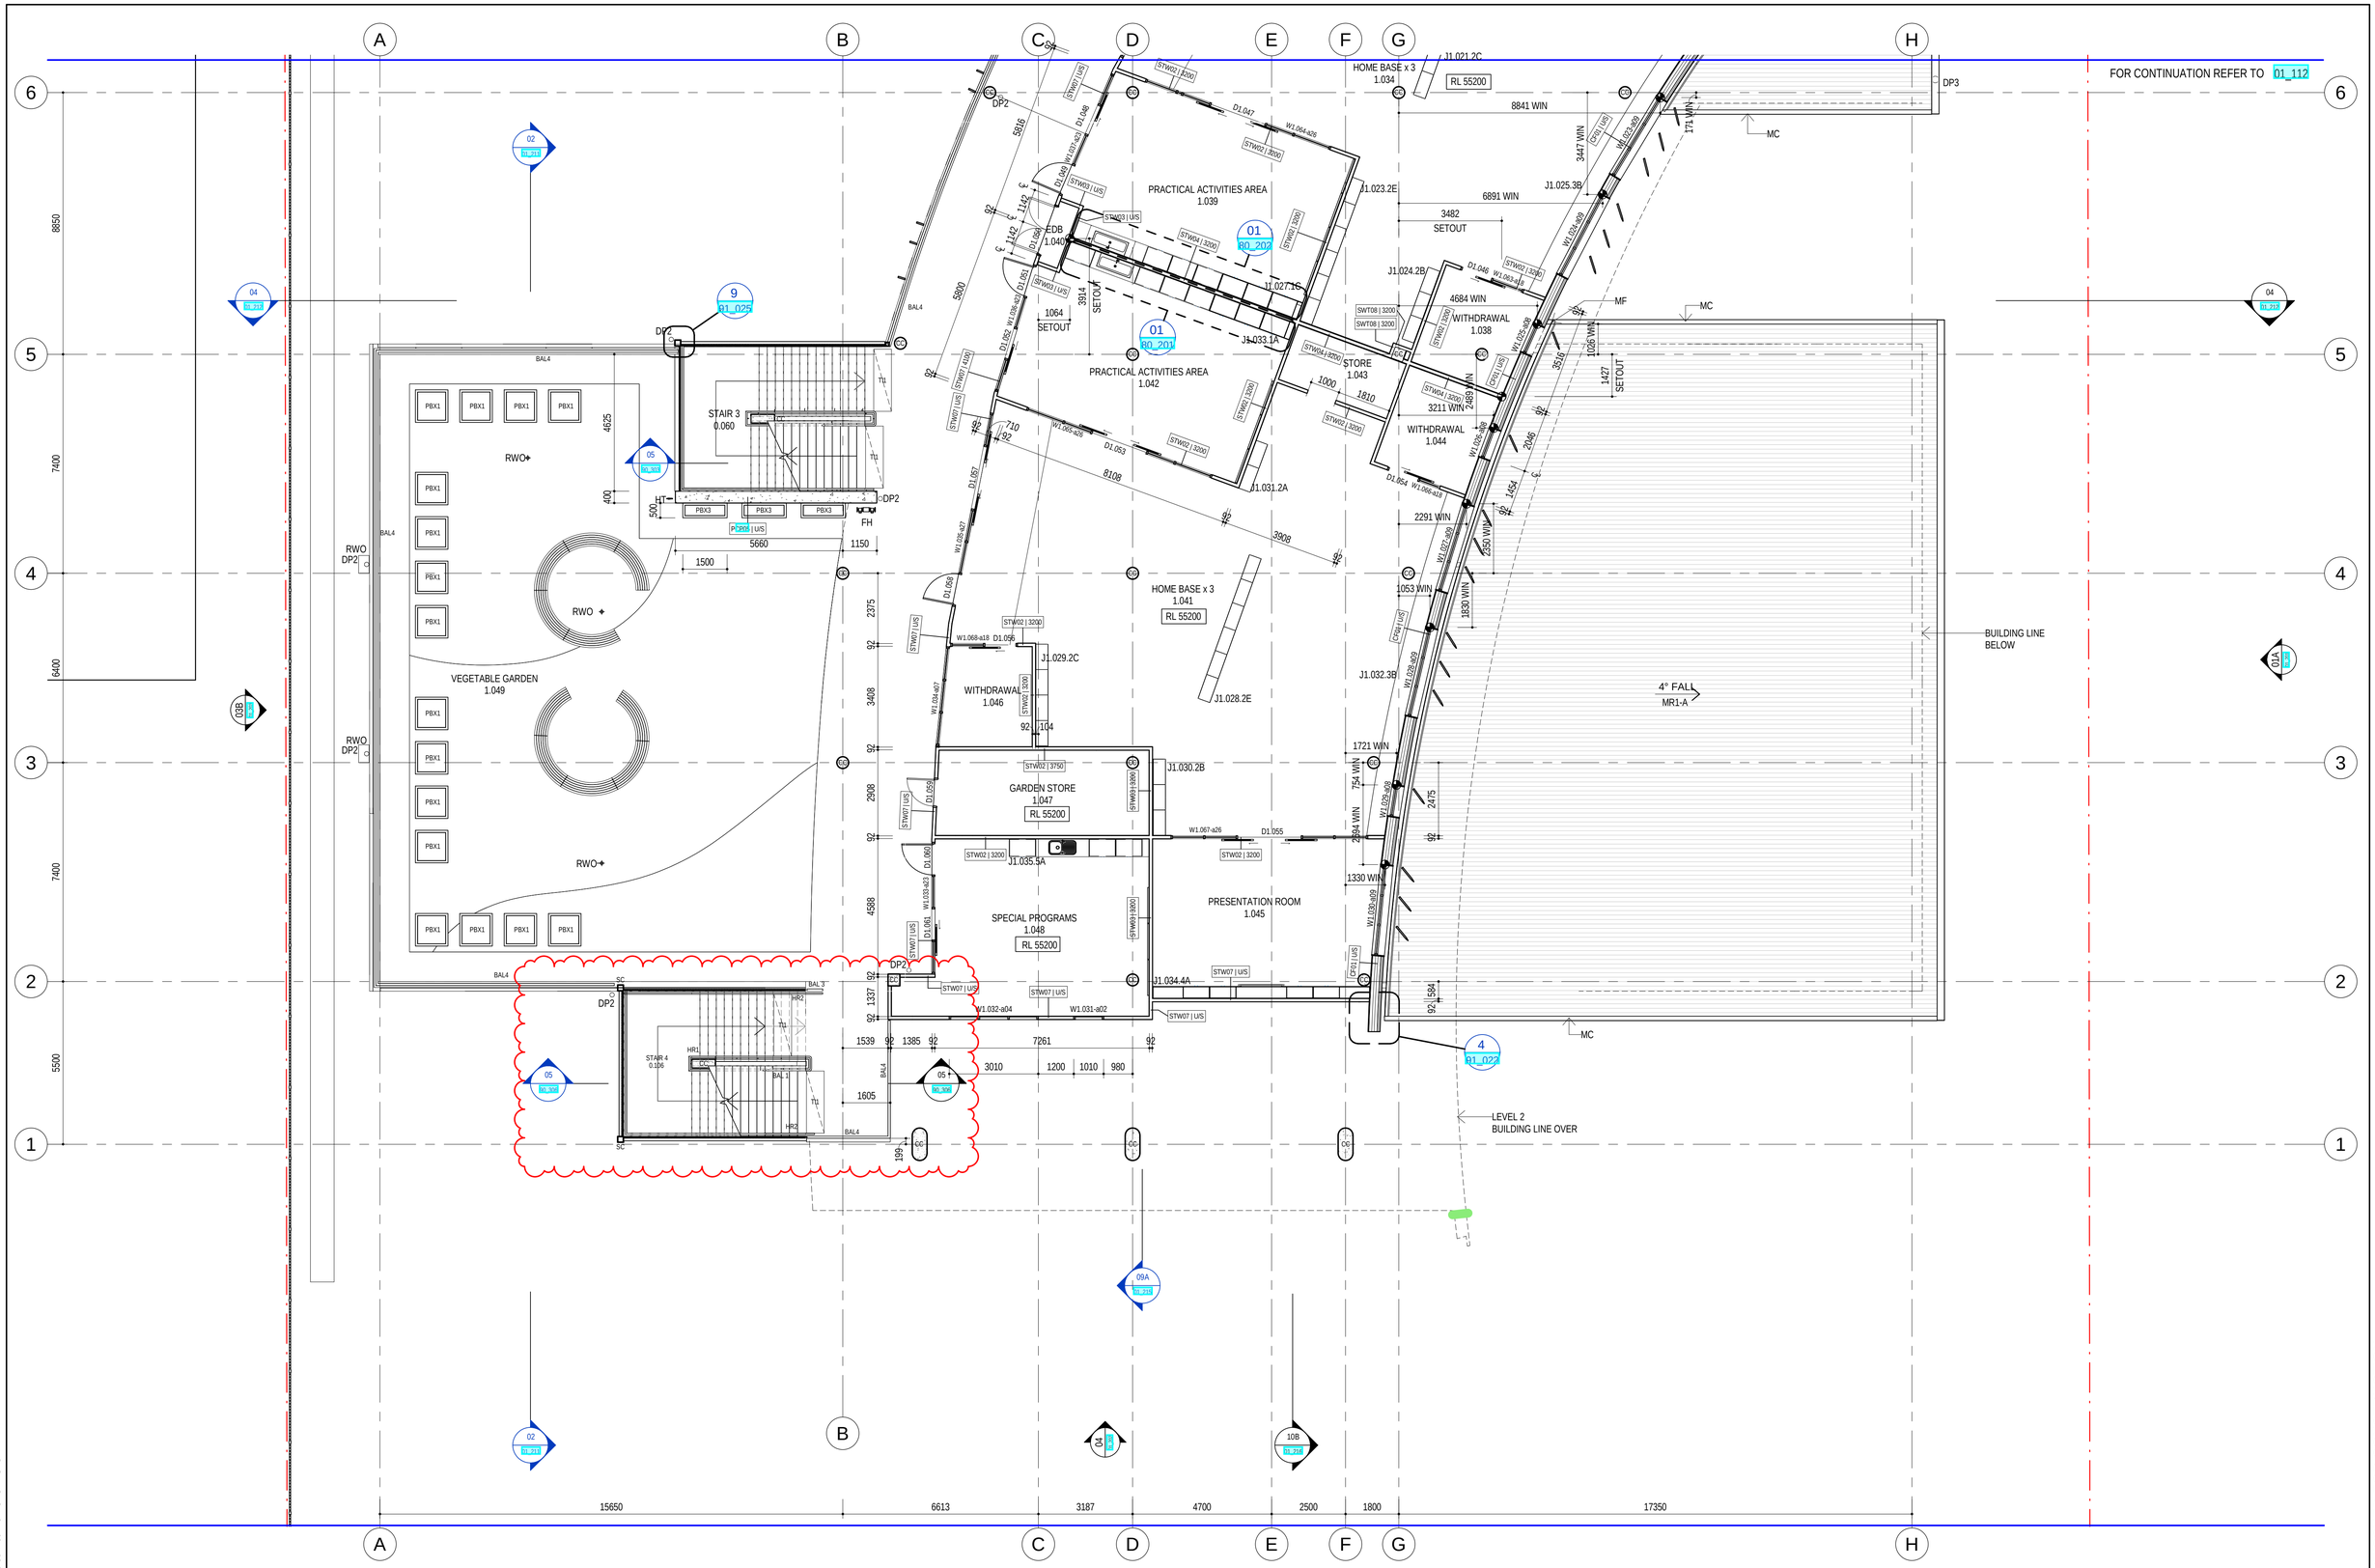


30/10/2019 3:18:54 PM

REISSUED FOR CONSTRUCTION

AMENDMENTS			
REV	BY	DATE	DESCRIPTION
D	MW	18.04.19	GATEWAY 4 REVIEW
01	RO	17.05.19	ISSUE FOR CONSTRUCTION
02	MW	01.07.19	MOVE CC
03	MW	02.08.19	AMEND ROOF CODES TO INCLUDE COLOUR
04	MW	30.08.19	AMEND WALL HEIGHT AND/OR TYPES
05	MW	06.09.19	CHANGE WALL FROM STW01 TO STW03 (60/60/60)
06	MW	16.10.19	ADD STAIR 04 & AMEND HOMEBASE. ISSUED FOR S4.55(1A)
07	MW	29.10.19	ADD STAIR 04 & AMEND ADJOINING BUILDING

LEGEND

KEY PLAN

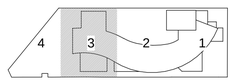

NSW GOVERNMENT Education

STRUCTURE, CIVIL & HYDRAULIC
WOOLACOTTS ENGINEERS
T: 02 8203 1500

MECH, ELECT, IT, COMMS & SEC.
JHA CONSULTING
T: 02 9437 1000

BCA
GROUP DLA
T: 02 8355 3160

LANDSCAPE
LORNA HARRISON P/L
T: 02 9555 1147

PERUMAL PEDAVOLI ARCHITECTS
T: 02 9291 0000
WEB: www.pp-a.com.au
Nominated Architect:
Vince Pedavoli NSW reg No.5045

STATUTORY PLANNER
DON FOX PLANNING P/L
T: 02 9473 4914

PERUMAL PEDAVOLI ARCHITECTS

PENSHURST PUBLIC SCHOOL
18 Arcadia Street, Penshurst

DRAWING NAME
FLOOR PLAN - LEVEL 1 - PART 3

CONTRACT NUMBER: SINSW-18-1257


PROJECT NORTH

0 1000 2000 3000 4000 5000 10000
SCALE 1 : 100 @ A1

DRAWN	CHECKED	VERIFIED	DATE
Author	Checker	Approver	30 OCTOBER 2019

DRAWING NUMBER: 3199-ARC-CD-01_113
REVISION: 07

PROJECT CODE | DISCIPLINE | PHASE | SERIES NUMBER

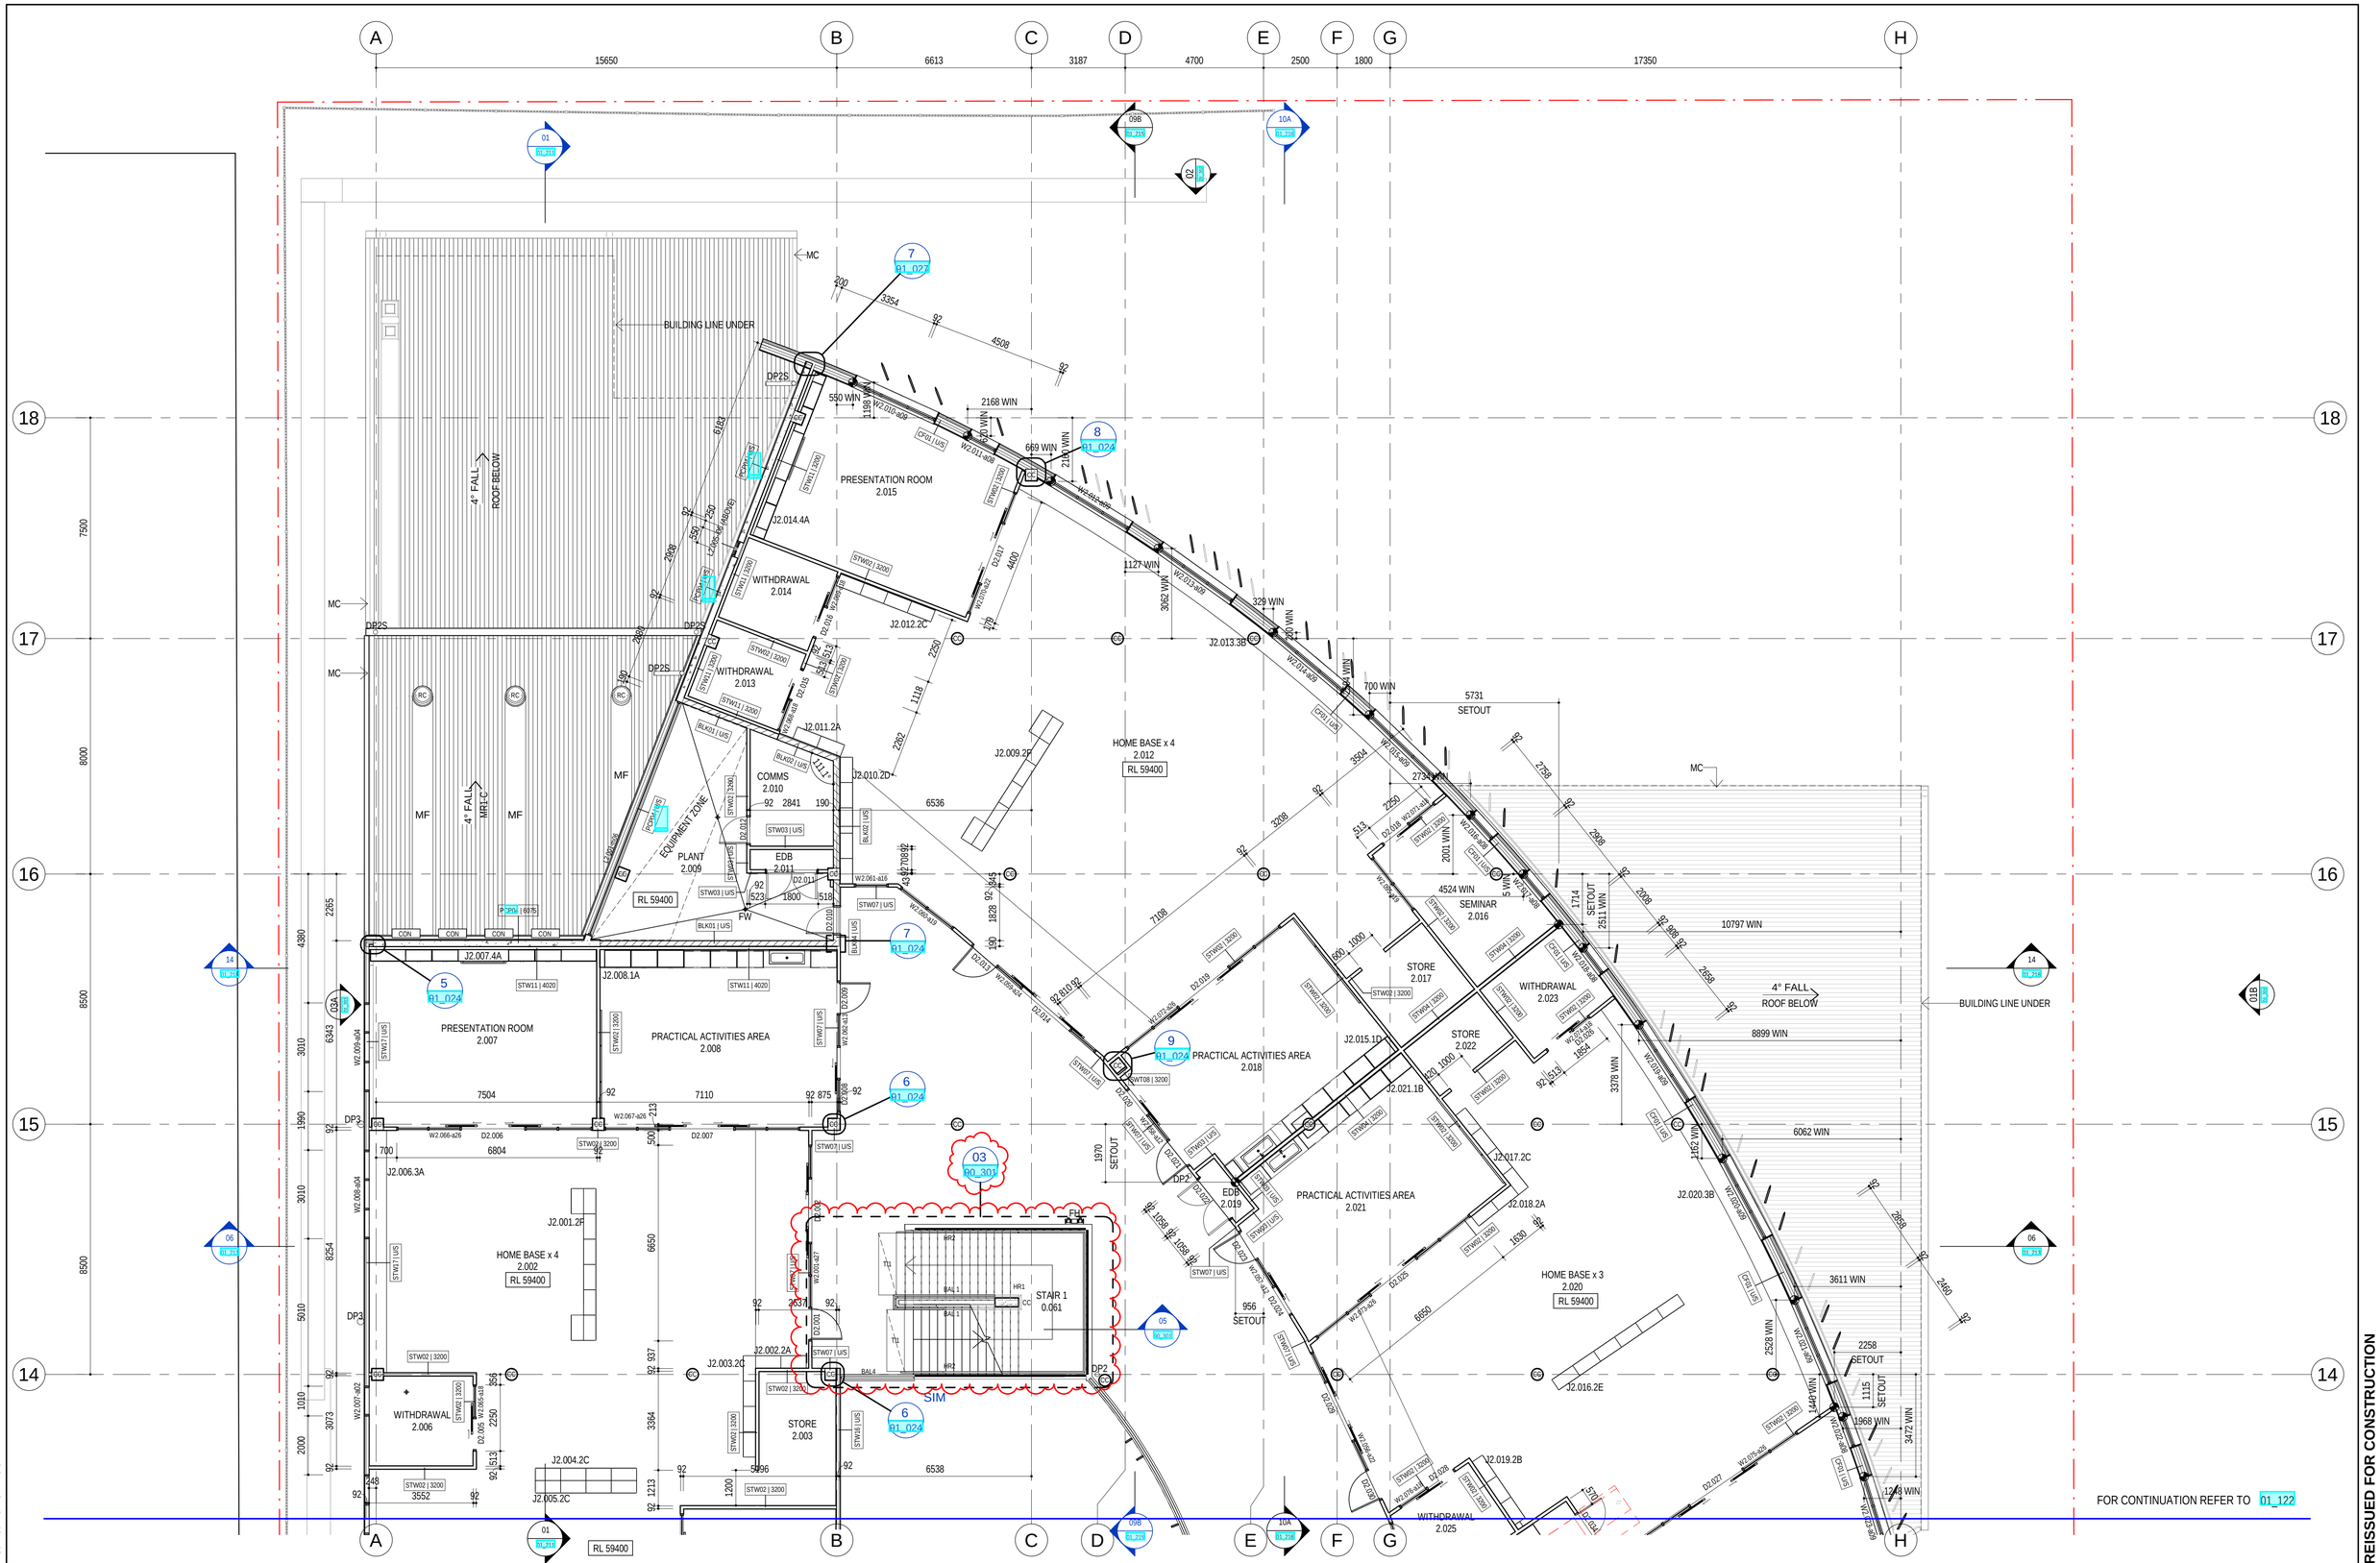

28/10/2019 4:39:12 PM


REISSUED FOR CONSTRUCTION

AMENDMENTS

REV	BY	DATE	DESCRIPTION
03	MW	01.07.19	ADJUST STAIR TREADS AND LANDINGS, MOVE CC
04	MW/BS	02.08.19	AMEND ROOF CODES TO INCLUDE COLOUR. LOUVRE LOCATION AMENDED
05	BS	09.08.19	DETAIL UPDATED
06	MW	30.08.19	AMEND WALL HEIGHT AND/OR TYPES
07	MW	06.09.19	CHANGE WALL FROM STW01 TO STW03 (60/60/60)
08	MW	16.10.19	AMEND STAIR 01 & ROOF OVER WASTE. ISSUED FOR S4.55(1A)
09	MW	28.10.19	FLIP STAIR 01 - AMEND TREADS, CC, SCREENS & ROOF FALL

LEGEND

KEY PLAN

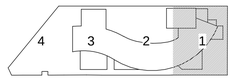

NSW GOVERNMENT Education

STRUCTURE, CIVIL & HYDRAULIC
WOOLACOTTS ENGINEERS
T: 02 8203 1500

MECH, ELECT, IT, COMMS & SEC.
JHA CONSULTING
T: 02 9437 1000

BCA
GROUP DLA
T: 02 8355 3160

LANDSCAPE
LORNA HARRISON P/L
T: 02 9555 1147

PERUMAL PEDAVOLI ARCHITECTS
T: 02 9291 0000
WEB: www.pp-a.com.au
Nominated Architect
Vince Pedavoli NSW reg No.5045

STATUTORY PLANNER
DON FOX PLANNING P/L
T: 02 9473 4914

PERUMAL PEDAVOLI ARCHITECTS

PENSHURST PUBLIC SCHOOL

18 Arcadia Street, Penshurst

DRAWING NAME

FLOOR PLAN - LEVEL 2 - PART 1

CONTRACT NUMBER: SINSW-18-1257

PROJECT NORTH

0 1000 2000 3000 4000 5000 10000

SCALE 1 : 100 @ A1

DRAWN	CHECKED	VERIFIED	DATE
Author	Checker	Approver	28 OCTOBER 2019

DRAWING NUMBER: 3199-ARC-CD-01_121

REVISION: 09

PROJECT CODE | DISCIPLINE | PHASE | SERIES NUMBER



31/08/2018 5:56:17 PM


ISSUED FOR TENDER

AMENDMENTS

REV	BY	DATE	DESCRIPTION
	MW	20.07.18	PROGRESS ISSUE
	MW	10.08.18	PROGRESS ISSUE
	MW	17.08.18	FOR REVIEW
	MW	28.08.18	PROGRESS ISSUE
A	MW	31.08.18	ISSUED FOR TENDER

LEGEND

KEY PLAN

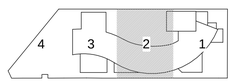

NSW GOVERNMENT Education

STRUCTURE, CIVIL & HYDRAULIC WOOLACOTTS ENGINEERS T: 02 8203 1500	**PERUMAL PEDAVOLI ARCHITECTS** T: 02 9291 0000 WEB: www.pp-a.com.au Nominated Architect: Vince Pedavoli NSW reg No.5045
MECH, ELECT, IT, COMMS & SEC. JHA CONSULTING T: 02 9437 1000	
BCA GROUP DLA T: 02 8355 3160	
LANDSCAPE LORNA HARRISON P/L T: 02 9555 1147	**STATUTORY PLANNER** DON FOX PLANNING P/L T: 02 9473 4914

PERUMAL PEDAVOLI ARCHITECTS

PENSHURST PUBLIC SCHOOL
18 Arcadia Street, Penshurst


DRAWING NAME
FLOOR PLAN - LEVEL 2 - PART 2

CONTRACT NUMBER			
SINSW-18-1257			
PROJECT NORTH	DRAWN	CHECKED	VERIFIED	DATE
	Author	Checker	Approver	31 AUGUST 2018

0 1000 2000 3000 4000 5000 10000
SCALE 1 : 100 @ A1

DRAWING NUMBER | REVISION

PROJECT CODE	DISCIPLINE	PHASE	SERIES NUMBER	
3199-	ARC	DD	01_122	A

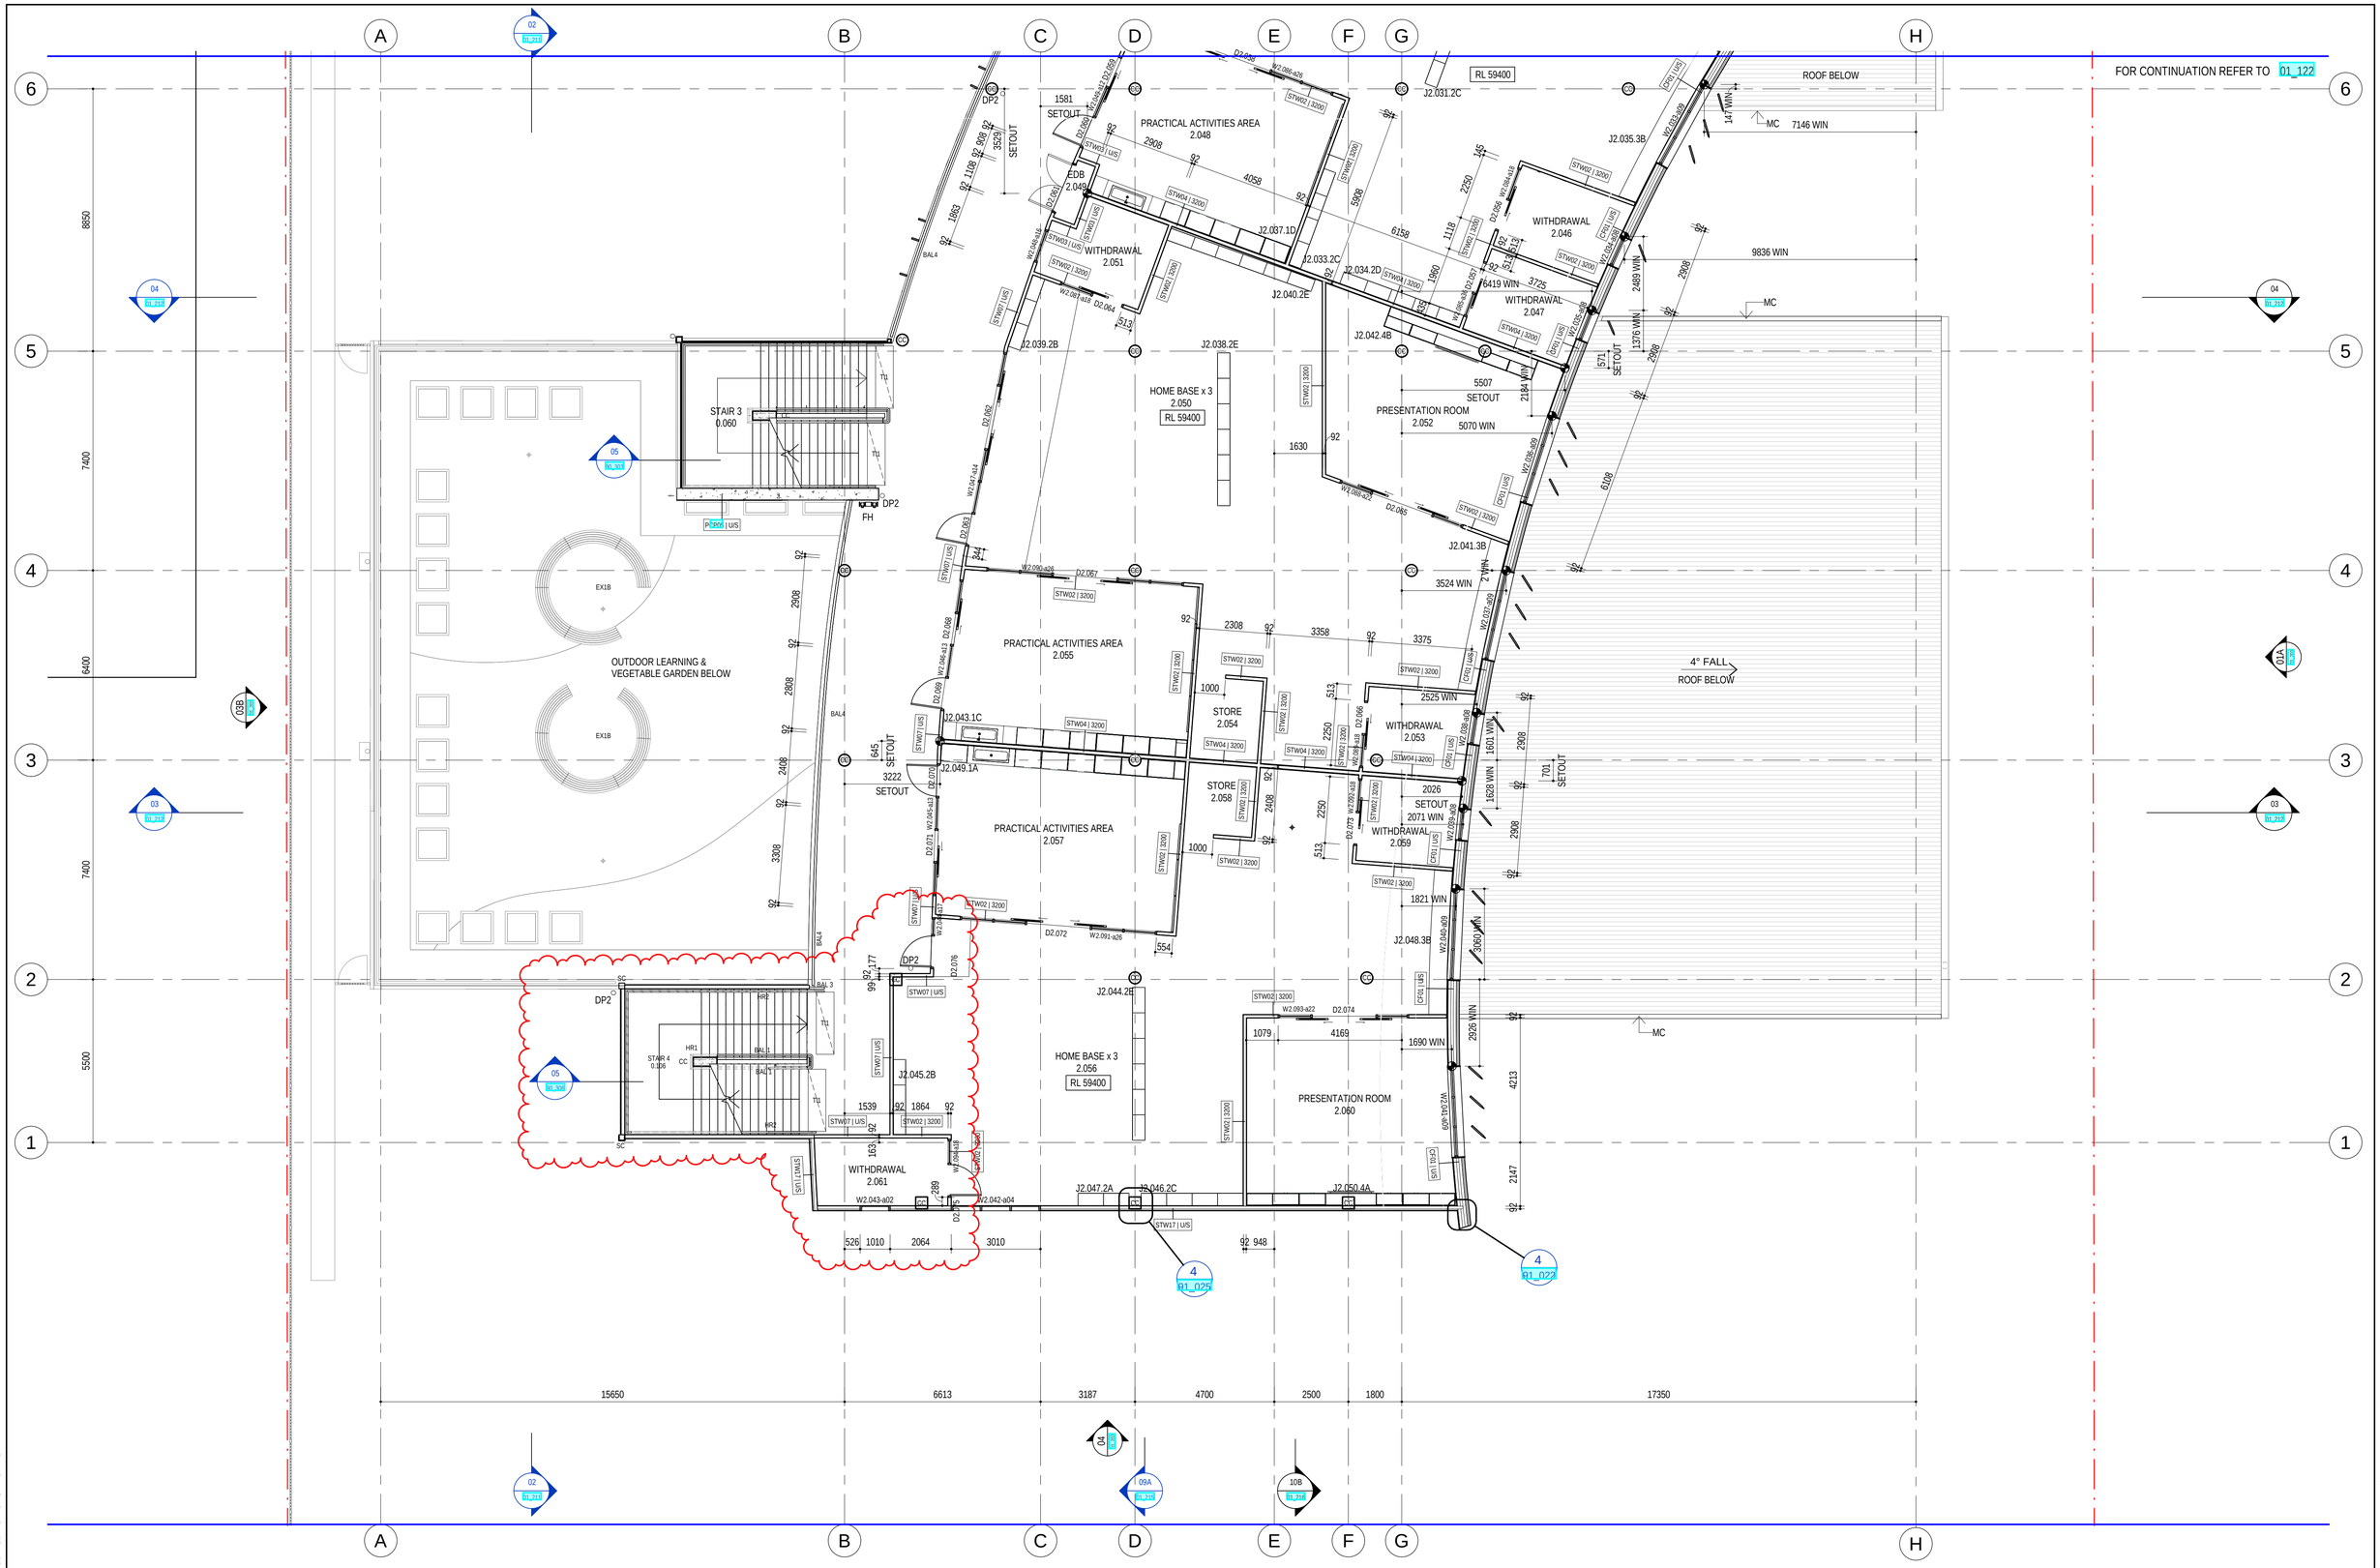

REISSUED FOR CONSTRUCTION


30/10/2019 3:19:19 PM

AMENDMENTS

REV	BY	DATE	DESCRIPTION
E	MW	18.04.19	GATEWAY 4 REVIEW
01	RO	17.05.19	ISSUE FOR CONSTRUCTION
02	RO	05.06.19	WINDOW WIDTH REDUCED
03	MW	01.07.19	MOVE CC, AMEND WINDOW TYPE
04	MW	30.08.19	AMEND WALL HEIGHT AND/OR TYPES
05	MW	06.09.19	CHANGE WALL FROM STW01 TO STW03 (60/60/60)
06	MW	16.10.19	ADD STAIR 04 & AMEND HOMEBASE. ISSUED FOR S4.55(1A)
07	MW	29.10.19	ADD STAIR 04 & AMEND ADJOINING BUILDING

LEGEND

KEY PLAN

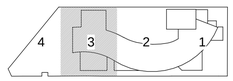

NSW GOVERNMENT Education

STRUCTURE, CIVIL & HYDRAULIC WOOLACOTTS ENGINEERS T: 02 8203 1500	**PERUMAL PEDAVOLI ARCHITECTS** T: 02 9291 0000 WEB: www.pp-a.com.au Nominated Architect: Vince Pedavoli NSW reg No.5045
MECH, ELECT, IT, COMMS & SEC. JHA CONSULTING T: 02 9437 1000	
BCA GROUP DLA T: 02 8355 3160	
LANDSCAPE LORNA HARRISON P/L T: 02 9555 1147	**STATUTORY PLANNER** DON FOX PLANNING P/L T: 02 9473 4914

PERUMAL PEDAVOLI ARCHITECTS

PENSHURST PUBLIC SCHOOL
18 Arcadia Street, Penshurst

DRAWING NAME
FLOOR PLAN - LEVEL 2 - PART 3

CONTRACT NUMBER: SINSW-18-1257


PROJECT NORTH

0 1000 2000 3000 4000 5000 10000
SCALE 1 : 100 @ A1

DRAWN	CHECKED	VERIFIED	DATE
Author	Checker	Approver	30 OCTOBER 2019

DRAWING NUMBER: 3199-ARC-CD-01_123
REVISION: 07

PROJECT CODE | DISCIPLINE | PHASE | SERIES NUMBER

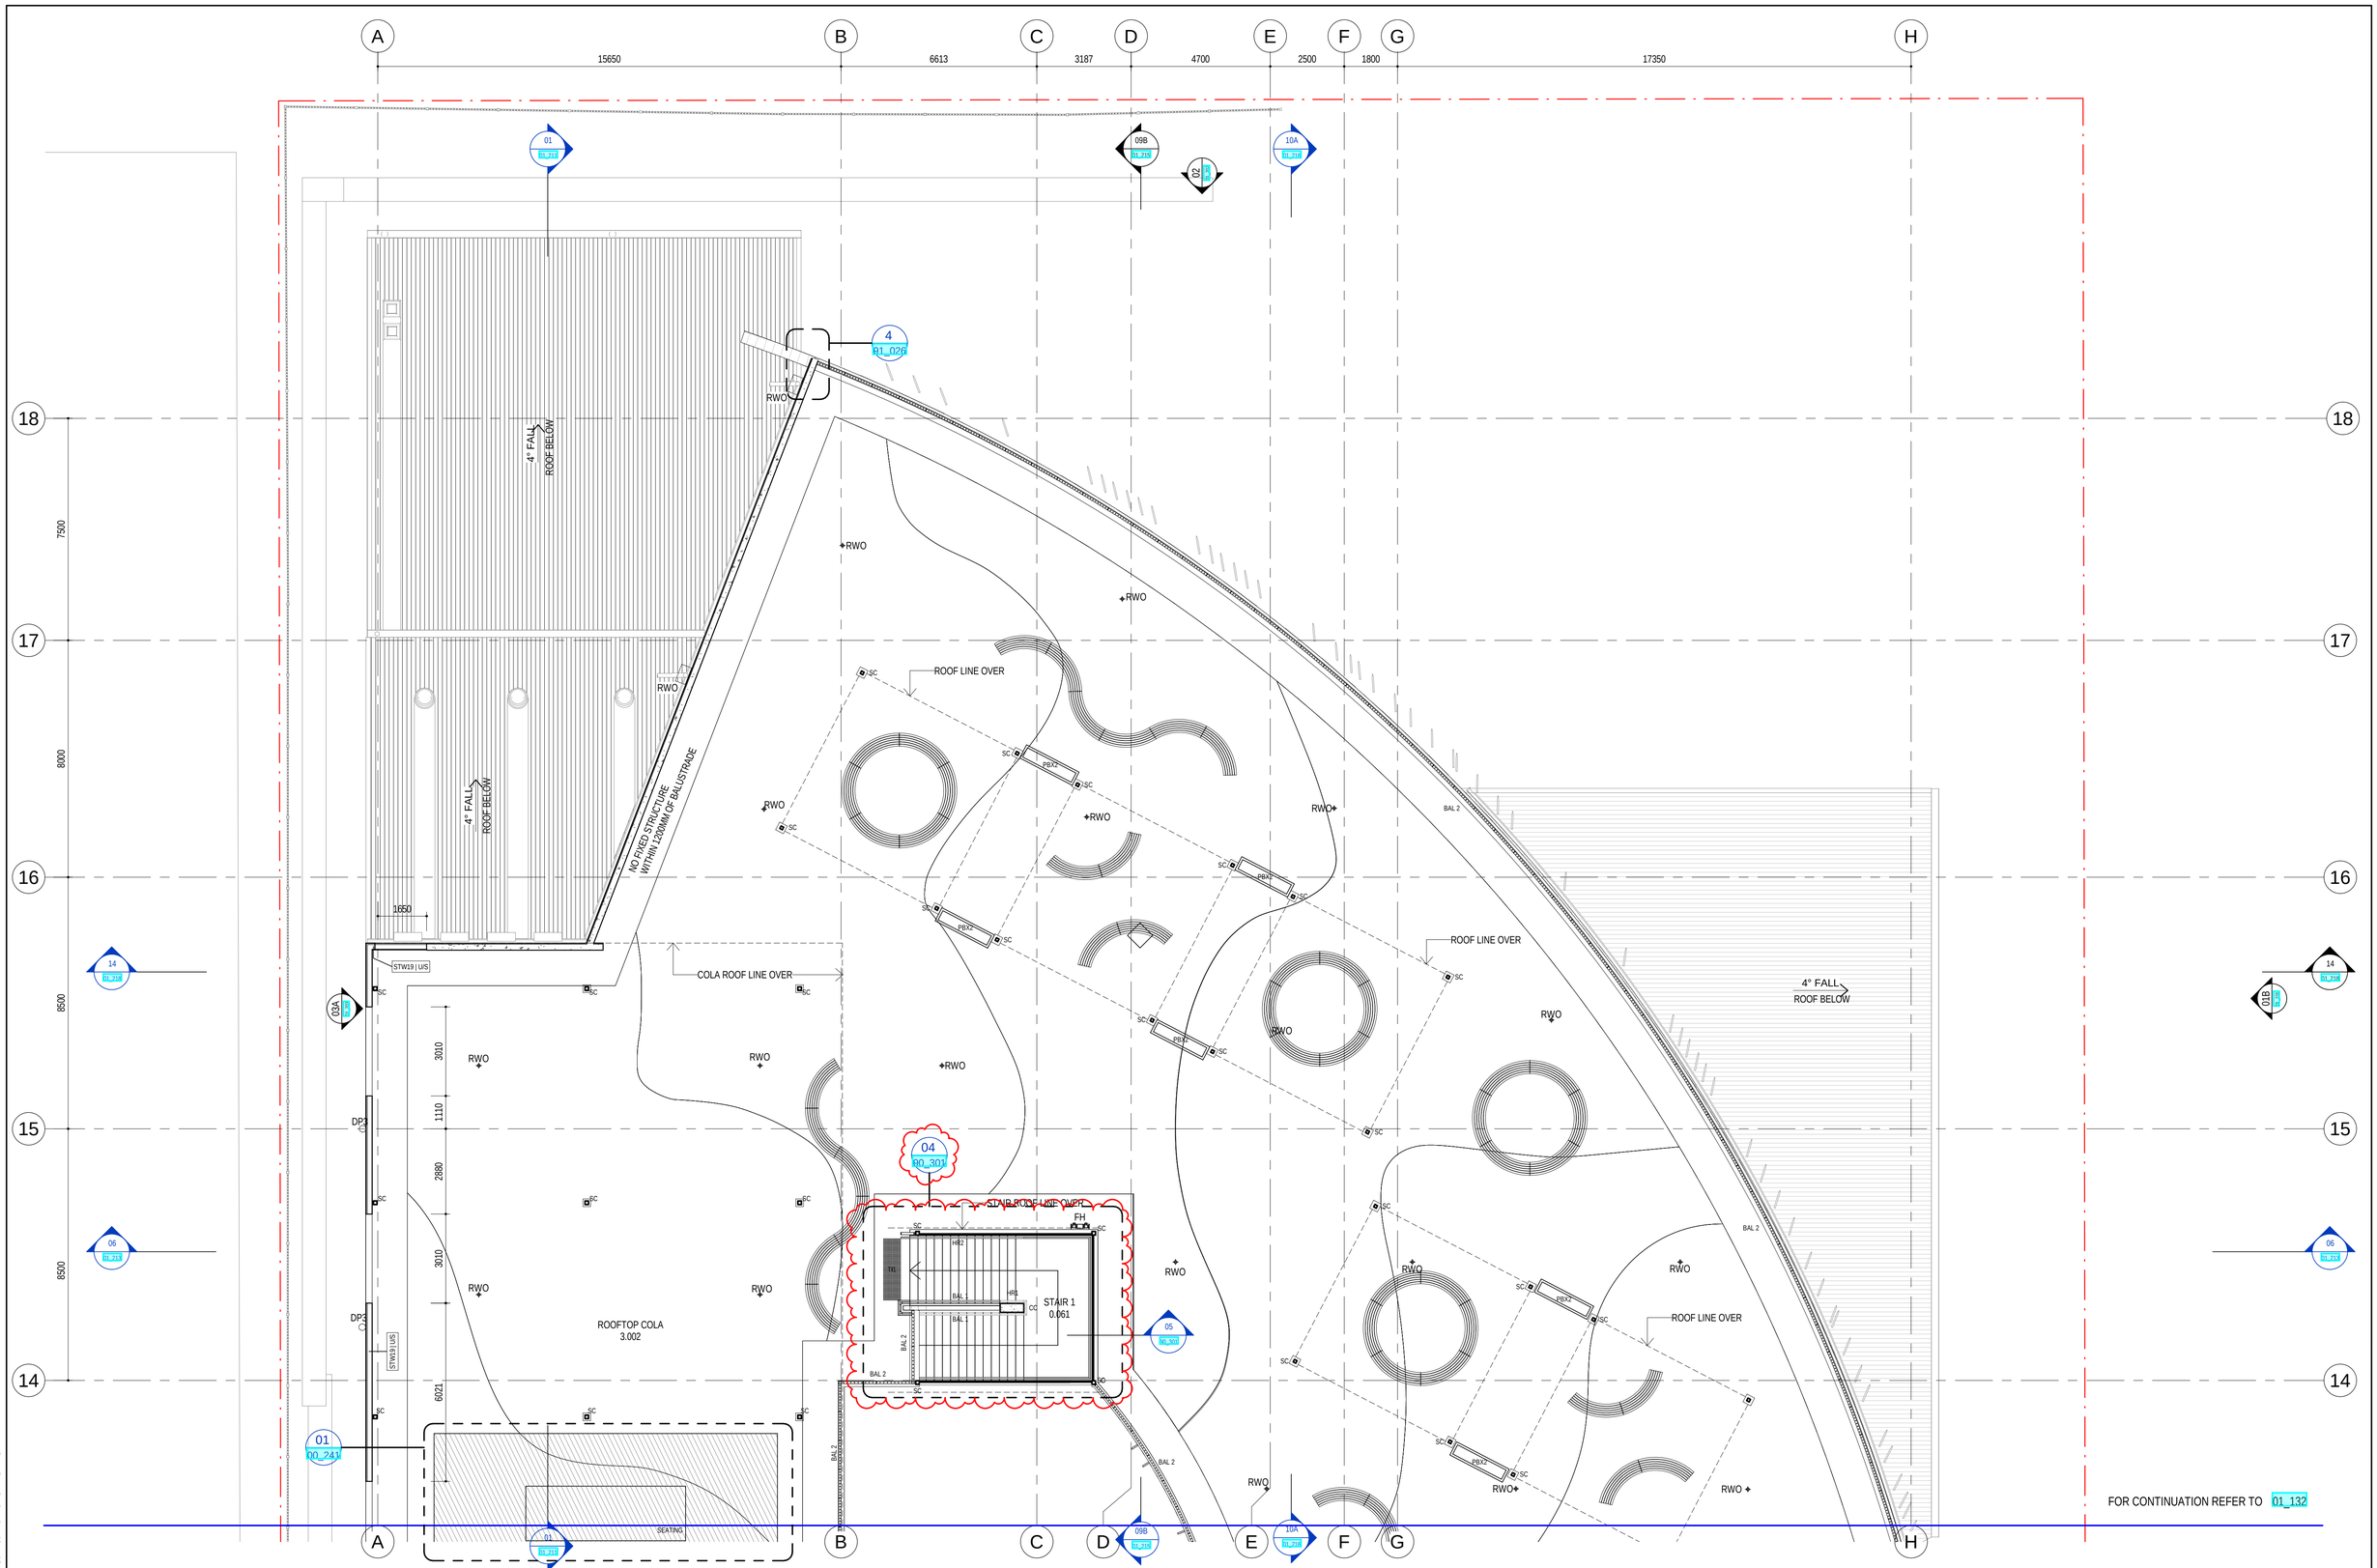

28/10/2019 5:18:28 PM


REISSUED FOR CONSTRUCTION

AMENDMENTS

REV	BY	DATE	DESCRIPTION
B	AC	08.03.19	ADDED TACTILE TILES
C	MW	08.04.19	GENERAL UPDATE. ISSUED FOR REVIEW
D	MW	18.04.19	GATEWAY 4 REVIEW
01	RO	17.05.19	ISSUE FOR CONSTRUCTION
02	MW	01.07.19	ADD / AMEND NOTES & DIMENSIONS
03	AC	19.07.19	AMENDED WALL TYPE
04	MW	16.10.19	AMEND STAIR 01 & ROOF OVER WASTE. ISSUED FOR S4.55(1A)
05	MW	28.10.19	FLIP STAIR 01 - AMEND TREADS, CC, SCREENS & ROOF FALL

LEGEND

KEY PLAN

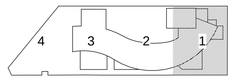

NSW GOVERNMENT Education

STRUCTURE, CIVIL & HYDRAULIC
WOOLACOTTS ENGINEERS
T: 02 8203 1500

MECH, ELECT, IT, COMMS & SEC.
JHA CONSULTING
T: 02 9437 1000

BCA
GROUP DLA
T: 02 8355 3160

LANDSCAPE
LORNA HARRISON P/L
T: 02 9555 1147

PERUMAL PEDAVOLI ARCHITECTS
T: 02 9291 0000
WEB: www.pp-a.com.au
Nominated Architect:
Vince Pedavoli NSW reg No.5045

STATUTORY PLANNER
DON FOX PLANNING P/L
T: 02 9473 4914

PERUMAL PEDAVOLI ARCHITECTS

PENSHURST PUBLIC SCHOOL
18 Arcadia Street, Penshurst

DRAWING NAME
FLOOR PLAN - LEVEL 3 - PART 1

CONTRACT NUMBER
SINSW-18-1257

PROJECT NORTH

0 1000 2000 3000 4000 5000 10000
SCALE 1 : 100 @ A1

DRAWN	CHECKED	VERIFIED	DATE
Author	Checker	Approver	28 OCTOBER 2019


DRAWING NUMBER

REVISION

PROJECT CODE | DISCIPLINE | PHASE | SERIES NUMBER

3199-ARC-CD-01_131

05

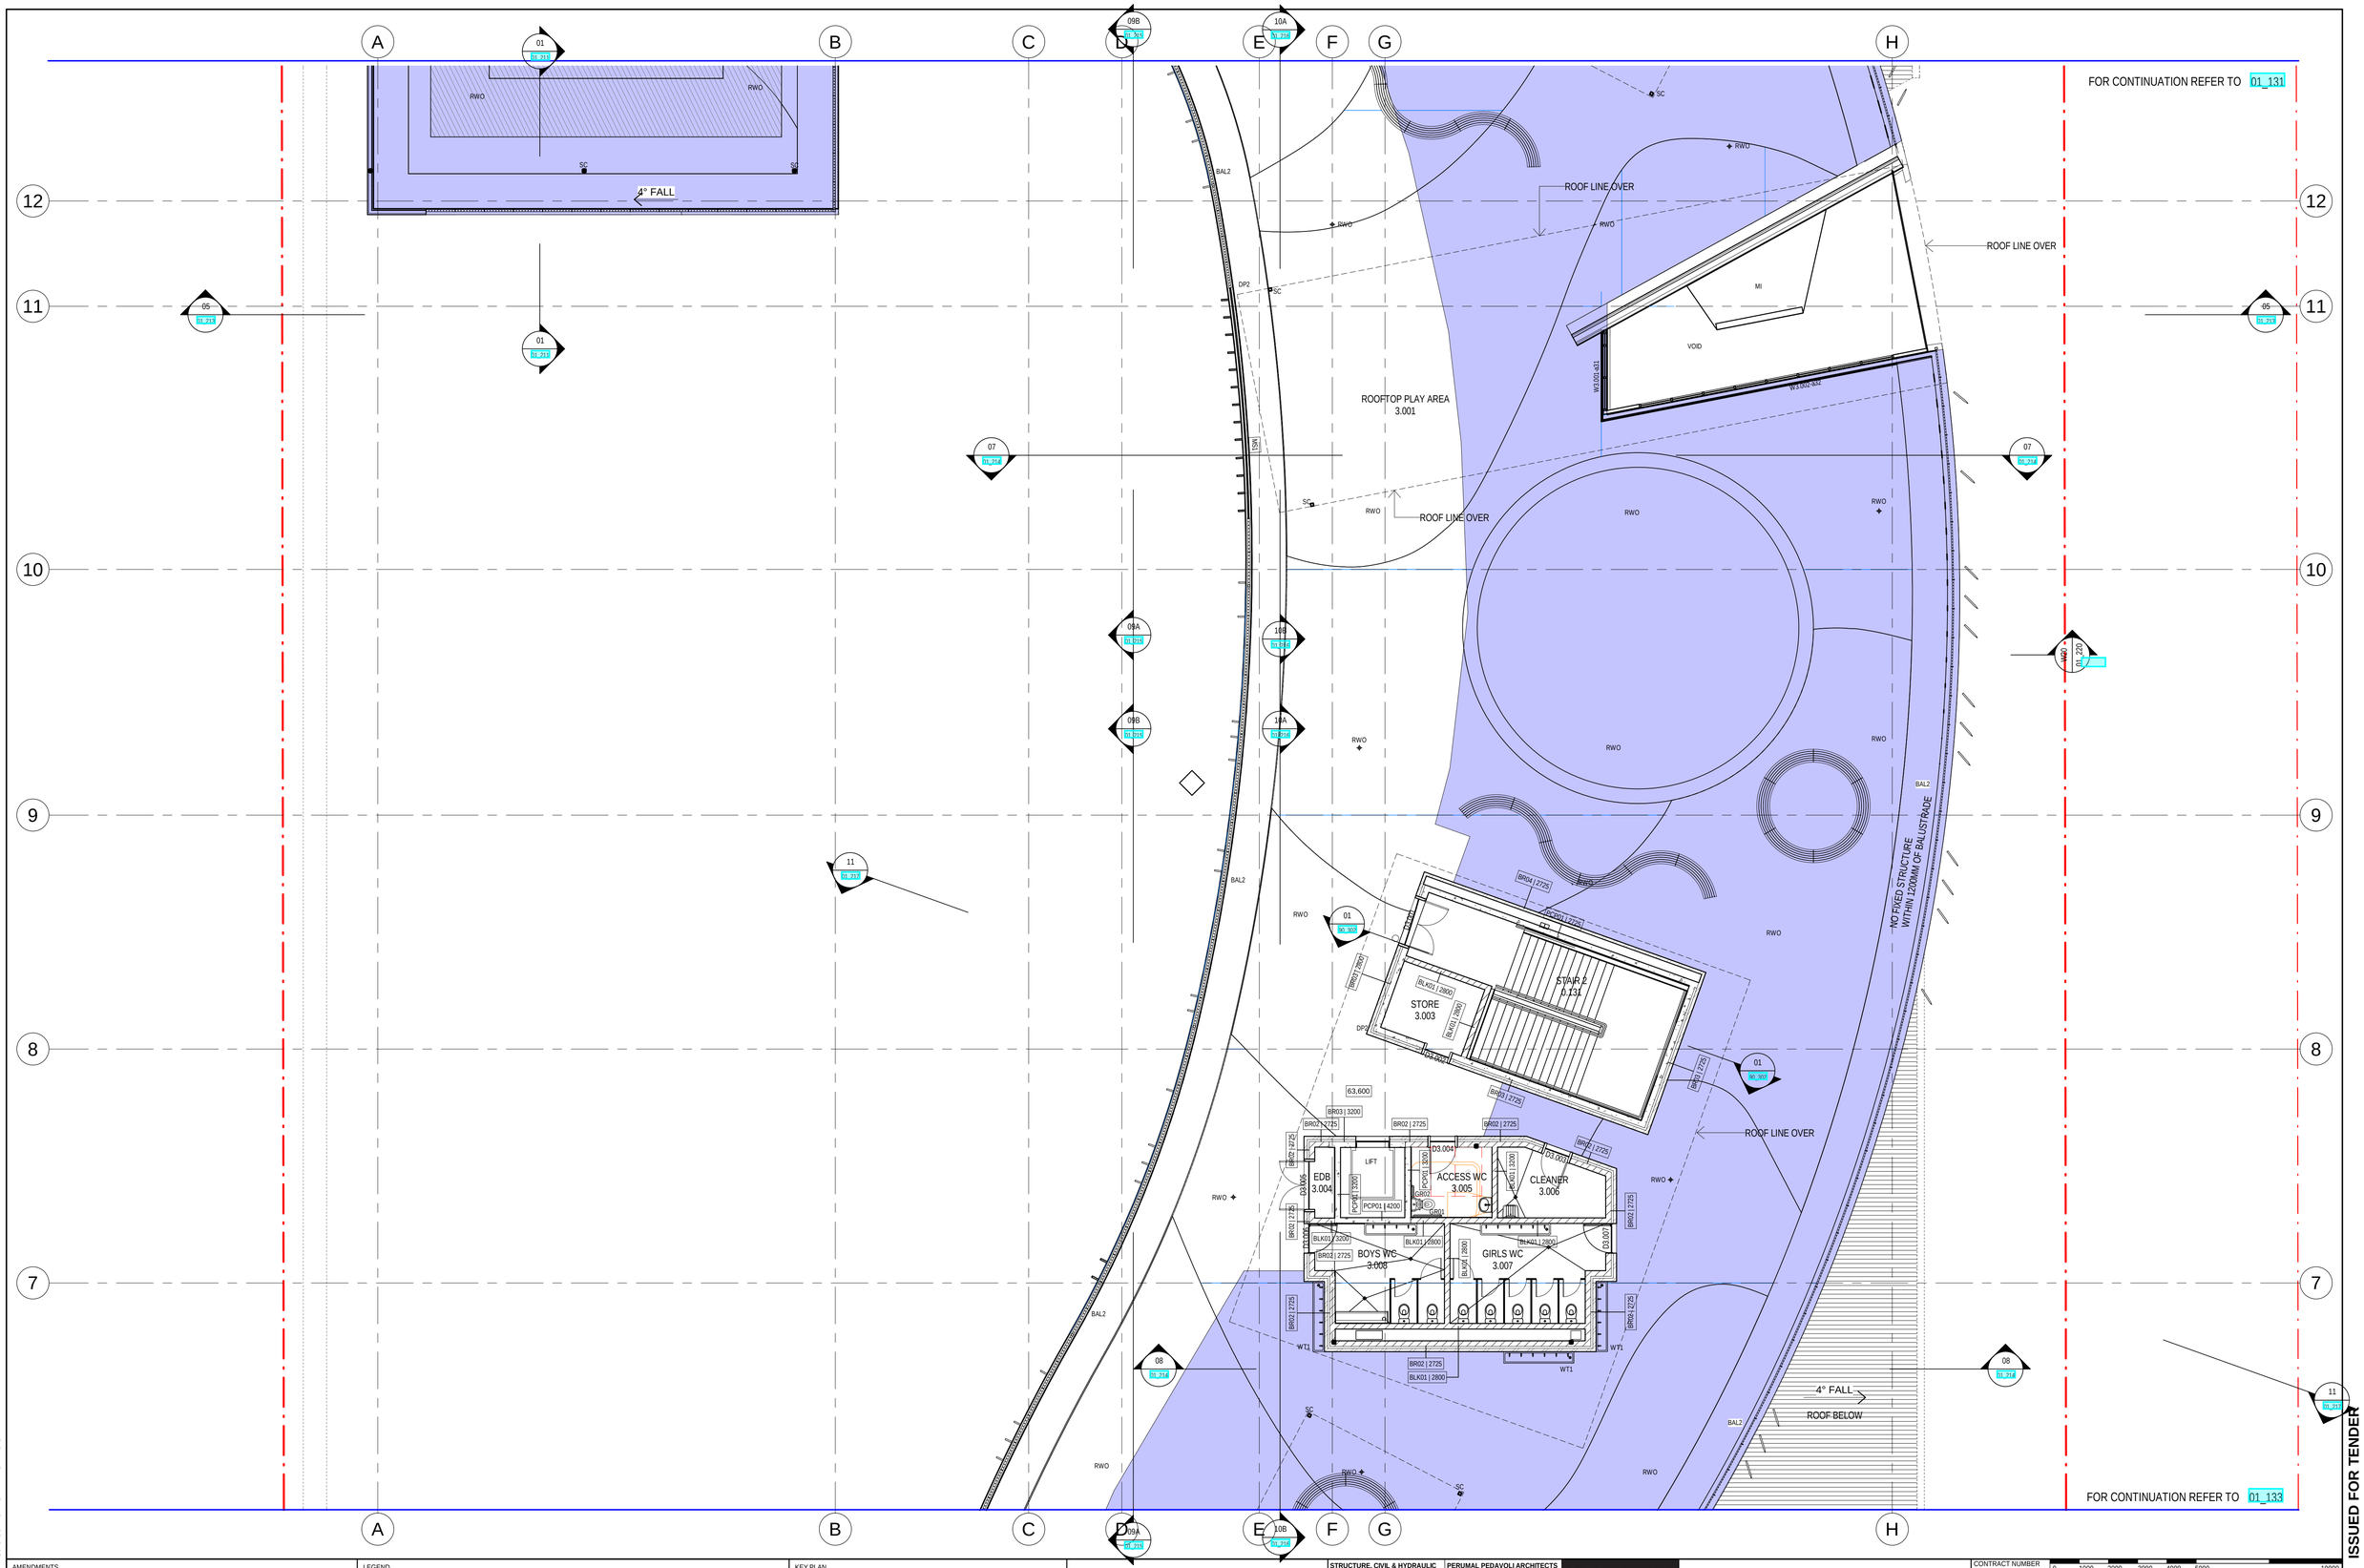


3/09/2018 11:32:35 AM

ISSUED FOR TENDER

AMENDMENTS			
REV	BY	DATE	DESCRIPTION
	MW	20.07.18	PROGRESS ISSUE
	MW	10.08.18	PROGRESS ISSUE
	MW	17.08.18	FOR REVIEW
	MW	28.08.18	PROGRESS ISSUE
A	MW	31.08.18	ISSUED FOR TENDER

LEGEND

KEY PLAN

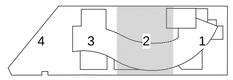

NSW GOVERNMENT Education

STRUCTURE, CIVIL & HYDRAULIC
WOOLACOTTS ENGINEERS
T: 02 8203 1500

MECH, ELECT, IT, COMMS & SEC.
JHA CONSULTING
T: 02 8437 1000

BCA
GROUP DLA
T: 02 8355 3160

LANDSCAPE
LORNA HARRISON P/L
T: 02 9555 1147

PERUMAL PEDAVOLI ARCHITECTS
T: 02 9291 0000
WEB: www.pp-a.com.au
Nominated Architect:
Vince Pedavoli NSW reg No.5045

STATUTORY PLANNER
DON FOX PLANNING P/L
T: 02 9475 4914

PERUMAL PEDAVOLI ARCHITECTS

PENSHURST PUBLIC SCHOOL
18 Arcadia Street, Penshurst

DRAWING NAME
FLOOR PLAN - LEVEL 3 - PART 2

CONTRACT NUMBER
SINSW-18-1257

PROJECT NORTH

0 1000 2000 3000 4000 5000 10000
SCALE 1 : 100 @ A1

DRAWN	CHECKED	VERIFIED	DATE
Author	Checker	Approver	31 AUGUST 2018

DRAWING NUMBER

REVISION

PROJECT CODE | DISCIPLINE | PHASE | SERIES NUMBER
3199-ARC-DD-01_132

A

FOR CONTINUATION REFER TO 01_132

ROOF LINE OVER

DP2

STAIR 3
0.060

STAIR 4
0.105

OUTDOOR LEARNING &
VEGETABLE GARDEN BELOW

4° FALL
ROOF BELOW

R 6000

NO FIXED STRUCTURE WITHIN
1200MM OF BALUSTRADE

RWO

BAL 2

TIL

FH

8650
7400
6400
7400
5500

15650
6613
3187
4700
2500
1800
17350

30/10/2019 3:20:04 PM


REISSUED FOR CONSTRUCTION

AMENDMENTS

REV	BY	DATE	DESCRIPTION
B	AC	08.03.19	ADDED TACTILE TILES
C	MW	08.04.19	GENERAL UPDATE. ISSUED FOR REVIEW
D	CW/AC	18.04.19	STEEL FRAMES AMENDED, WALL MOUNTED LIGHTS ADDED, CROSS REF ADDED. GATEWAY 4 REVIEW
01	RO	17.05.19	ISSUE FOR CONSTRUCTION
02	MW	01.07.19	ADD / AMEND NOTES & DIMENSIONS
03	MW	16.10.19	ADD STAIR 04 & AMEND OUTDOOR AREAS. ISSUED FOR S4.55(1A)
04	MW	29.10.19	ADD STAIR 04 & AMEND ADJOINING BUILDING

LEGEND

KEY PLAN

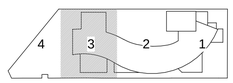

NSW GOVERNMENT Education

STRUCTURE, CIVIL & HYDRAULIC
WOOLACOTTS ENGINEERS
T: 02 8203 1500

MECH, ELECT, IT, COMMS & SEC.
JHA CONSULTING
T: 02 9437 1000

BCA
GROUP DLA
T: 02 8355 3160

LANDSCAPE
LORNA HARRISON P/L
T: 02 9555 1147

PERUMAL PEDAVOLI ARCHITECTS
T: 02 9291 0000
WEB: www.pp-a.com.au
Nominated Architect:
Vince Pedavoli NSW reg No.5045

STATUTORY PLANNER
DON FOX PLANNING P/L
T: 02 9473 4914

PERUMAL PEDAVOLI ARCHITECTS

PENSHURST PUBLIC SCHOOL
18 Arcadia Street, Penshurst

DRAWING NAME
FLOOR PLAN - LEVEL 3 - PART 3

CONTRACT NUMBER
SINSW-18-1257


PROJECT NORTH

0 1000 2000 3000 4000 5000 10000
SCALE 1 : 100 @ A1

DRAWN	CHECKED	VERIFIED	DATE
Author	Checker	Approver	30 OCTOBER 2019

DRAWING NUMBER
PROJECT CODE DISCIPLINE PHASE SERIES NUMBER
3199-ARC-CD-01_133

REVISION
04

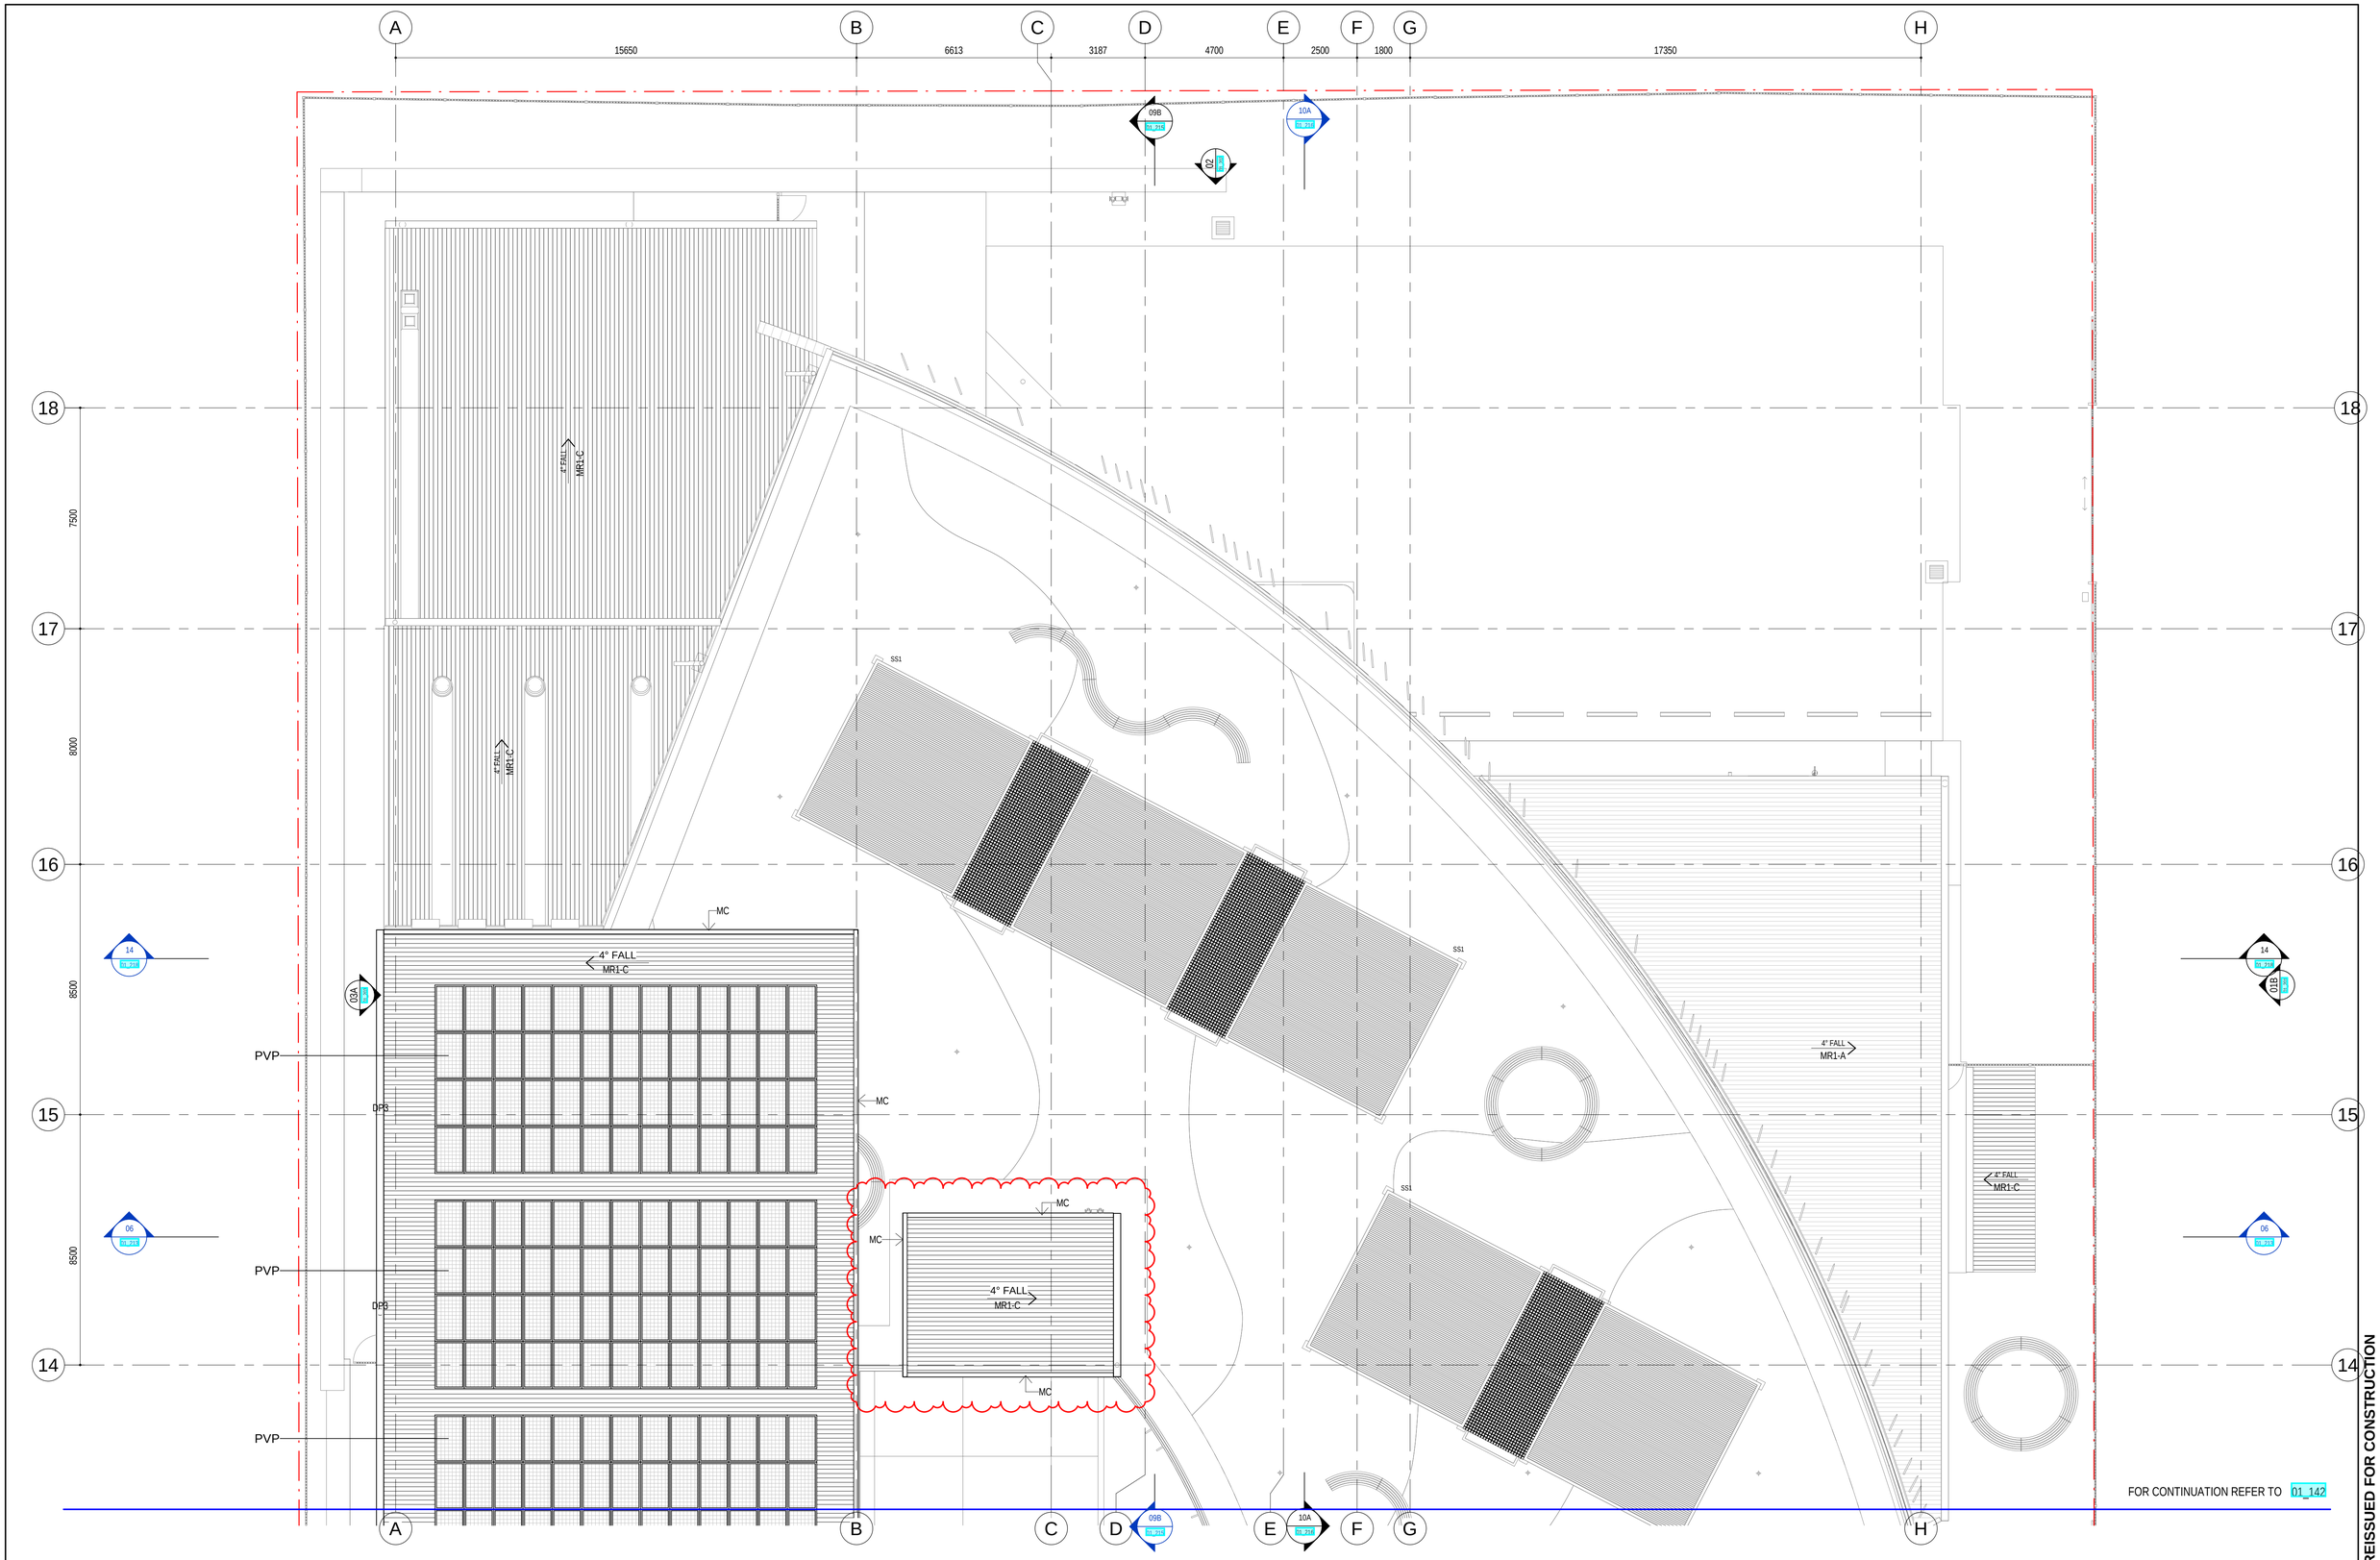

28/10/2019 4:48:34 PM


REISSUED FOR CONSTRUCTION

AMENDMENTS

REV	BY	DATE	DESCRIPTION
A	MW	31.08.18	ISSUED FOR TENDER
B	AC	08.03.19	ADDED TRELLIS
C	AC	08.04.19	ADDED METAL CAPPING / METAL FLASHING. ISSUED FOR REVIEW
D	MW	18.04.19	GATEWAY 4 REVIEW
01	RO	17.05.19	ISSUE FOR CONSTRUCTION
02	MW	02.08.19	AMEND ROOF CODES TO INCLUDE COLOUR
03	MW	16.10.19	AMEND STAIR 01 & ROOF OVER WASTE. ISSUED FOR S4.55(1A)
04	MW	28.10.19	FLIP STAIR 01 - AMEND TREADS, CC, SCREENS & ROOF FALL

LEGEND

KEY PLAN

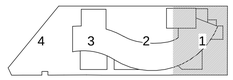

NSW GOVERNMENT Education

STRUCTURE, CIVIL & HYDRAULIC
WOOLACOTTS ENGINEERS
T: 02 8203 1500

MECH, ELECT, IT, COMMS & SEC.
JHA CONSULTING
T: 02 9437 1000

BCA
GROUP DLA
T: 02 8355 3160

LANDSCAPE
LORNA HARRISON P/L
T: 02 9555 1147

PERUMAL PEDAVOLI ARCHITECTS
T: 02 9291 0000
WEB: www.pp-a.com.au
Nominated Architect:
Vince Pedavoli NSW reg No.5045

STATUTORY PLANNER
DON FOX PLANNING P/L
T: 02 9473 4914

PERUMAL PEDAVOLI ARCHITECTS

PENSHURST PUBLIC SCHOOL
18 Arcadia Street, Penshurst

DRAWING NAME
ROOF PLAN - PART 1

CONTRACT NUMBER
SINSW-18-1257

PROJECT NORTH


0 1000 2000 3000 4000 5000 10000
SCALE 1 : 100 @ A1

DRAWN	CHECKED	VERIFIED	DATE
Author	Checker	Approver	28 OCTOBER 2019

DRAWING NUMBER

REVISION

PROJECT CODE	DISCIPLINE	PHASE	SERIES NUMBER	
3199	ARC	CD	01_141	04

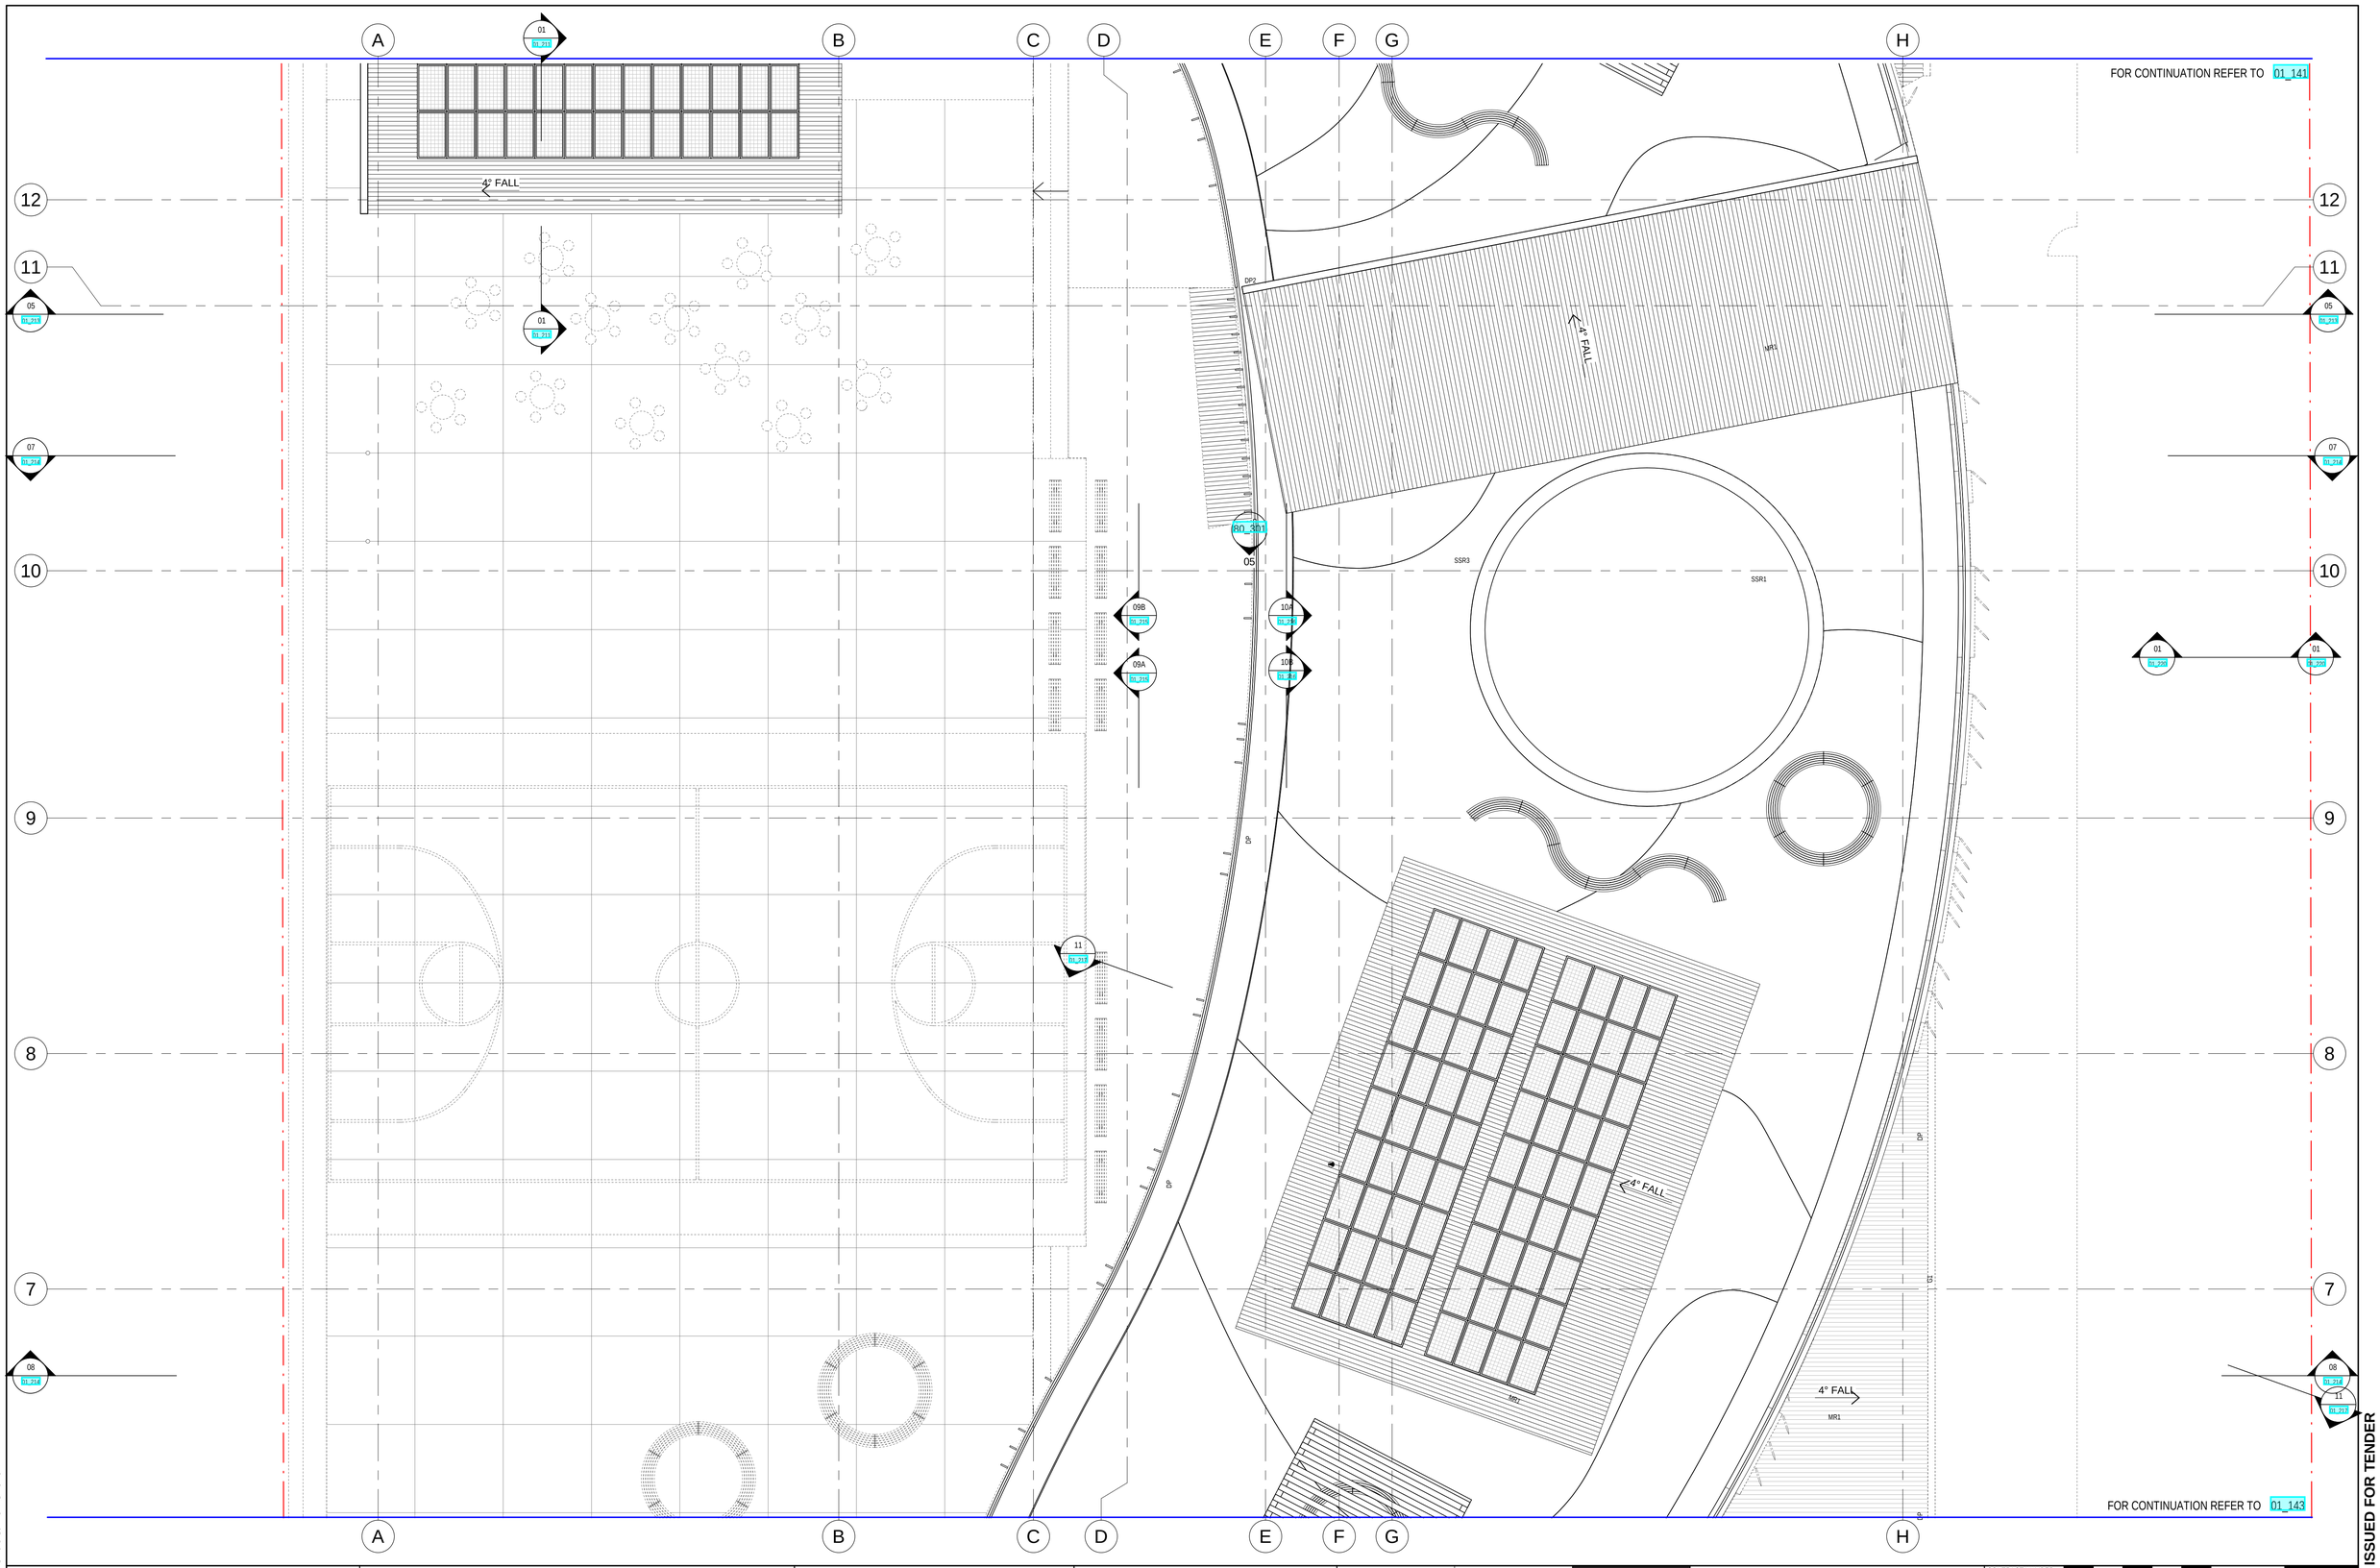


31/08/2018 6:01:42 PM

ISSUED FOR TENDER

AMENDMENTS			
REV	BY	DATE	DESCRIPTION
	MW	20.07.18	PROGRESS ISSUE
	MW	10.08.18	PROGRESS ISSUE
	MW	17.08.18	FOR REVIEW
	MW	28.08.18	PROGRESS ISSUE
A	MW	31.08.18	ISSUED FOR TENDER

LEGEND

KEY PLAN

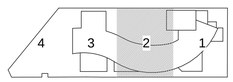

NSW GOVERNMENT Education

STRUCTURE, CIVIL & HYDRAULIC
WOOLACOTTS ENGINEERS
T: 02 8203 1500

MECH, ELECT, IT, COMMS & SEC.
JHA CONSULTING
T: 02 9437 1000

BCA
GROUP DLA
T: 02 8355 3160

LANDSCAPE
LORNA HARRISON P/L
T: 02 9555 1147

PERUMAL PEDAVOLI ARCHITECTS
T: 02 9291 0000
WEB: www.pp-a.com.au
Nominated Architect:
Vince Pedavoli NSW reg No.5045

STATUTORY PLANNER
DON FOX PLANNING P/L
T: 02 9475 4914

PERUMAL PEDAVOLI ARCHITECTS

PENSHURST PUBLIC SCHOOL
18 Arcadia Street, Penshurst

DRAWING NAME
ROOF PLAN - PART 2

CONTRACT NUMBER
SINSW-18-1257

PROJECT NORTH

0 1000 2000 3000 4000 5000 10000
SCALE 1 : 100 @ A1


DRAWN	CHECKED	VERIFIED	DATE
Author	Checker	Approver	31 AUGUST 2018

DRAWING NUMBER

REVISION

PROJECT CODE | DISCIPLINE | PHASE | SERIES NUMBER
3199-ARC-DD-01_142

A

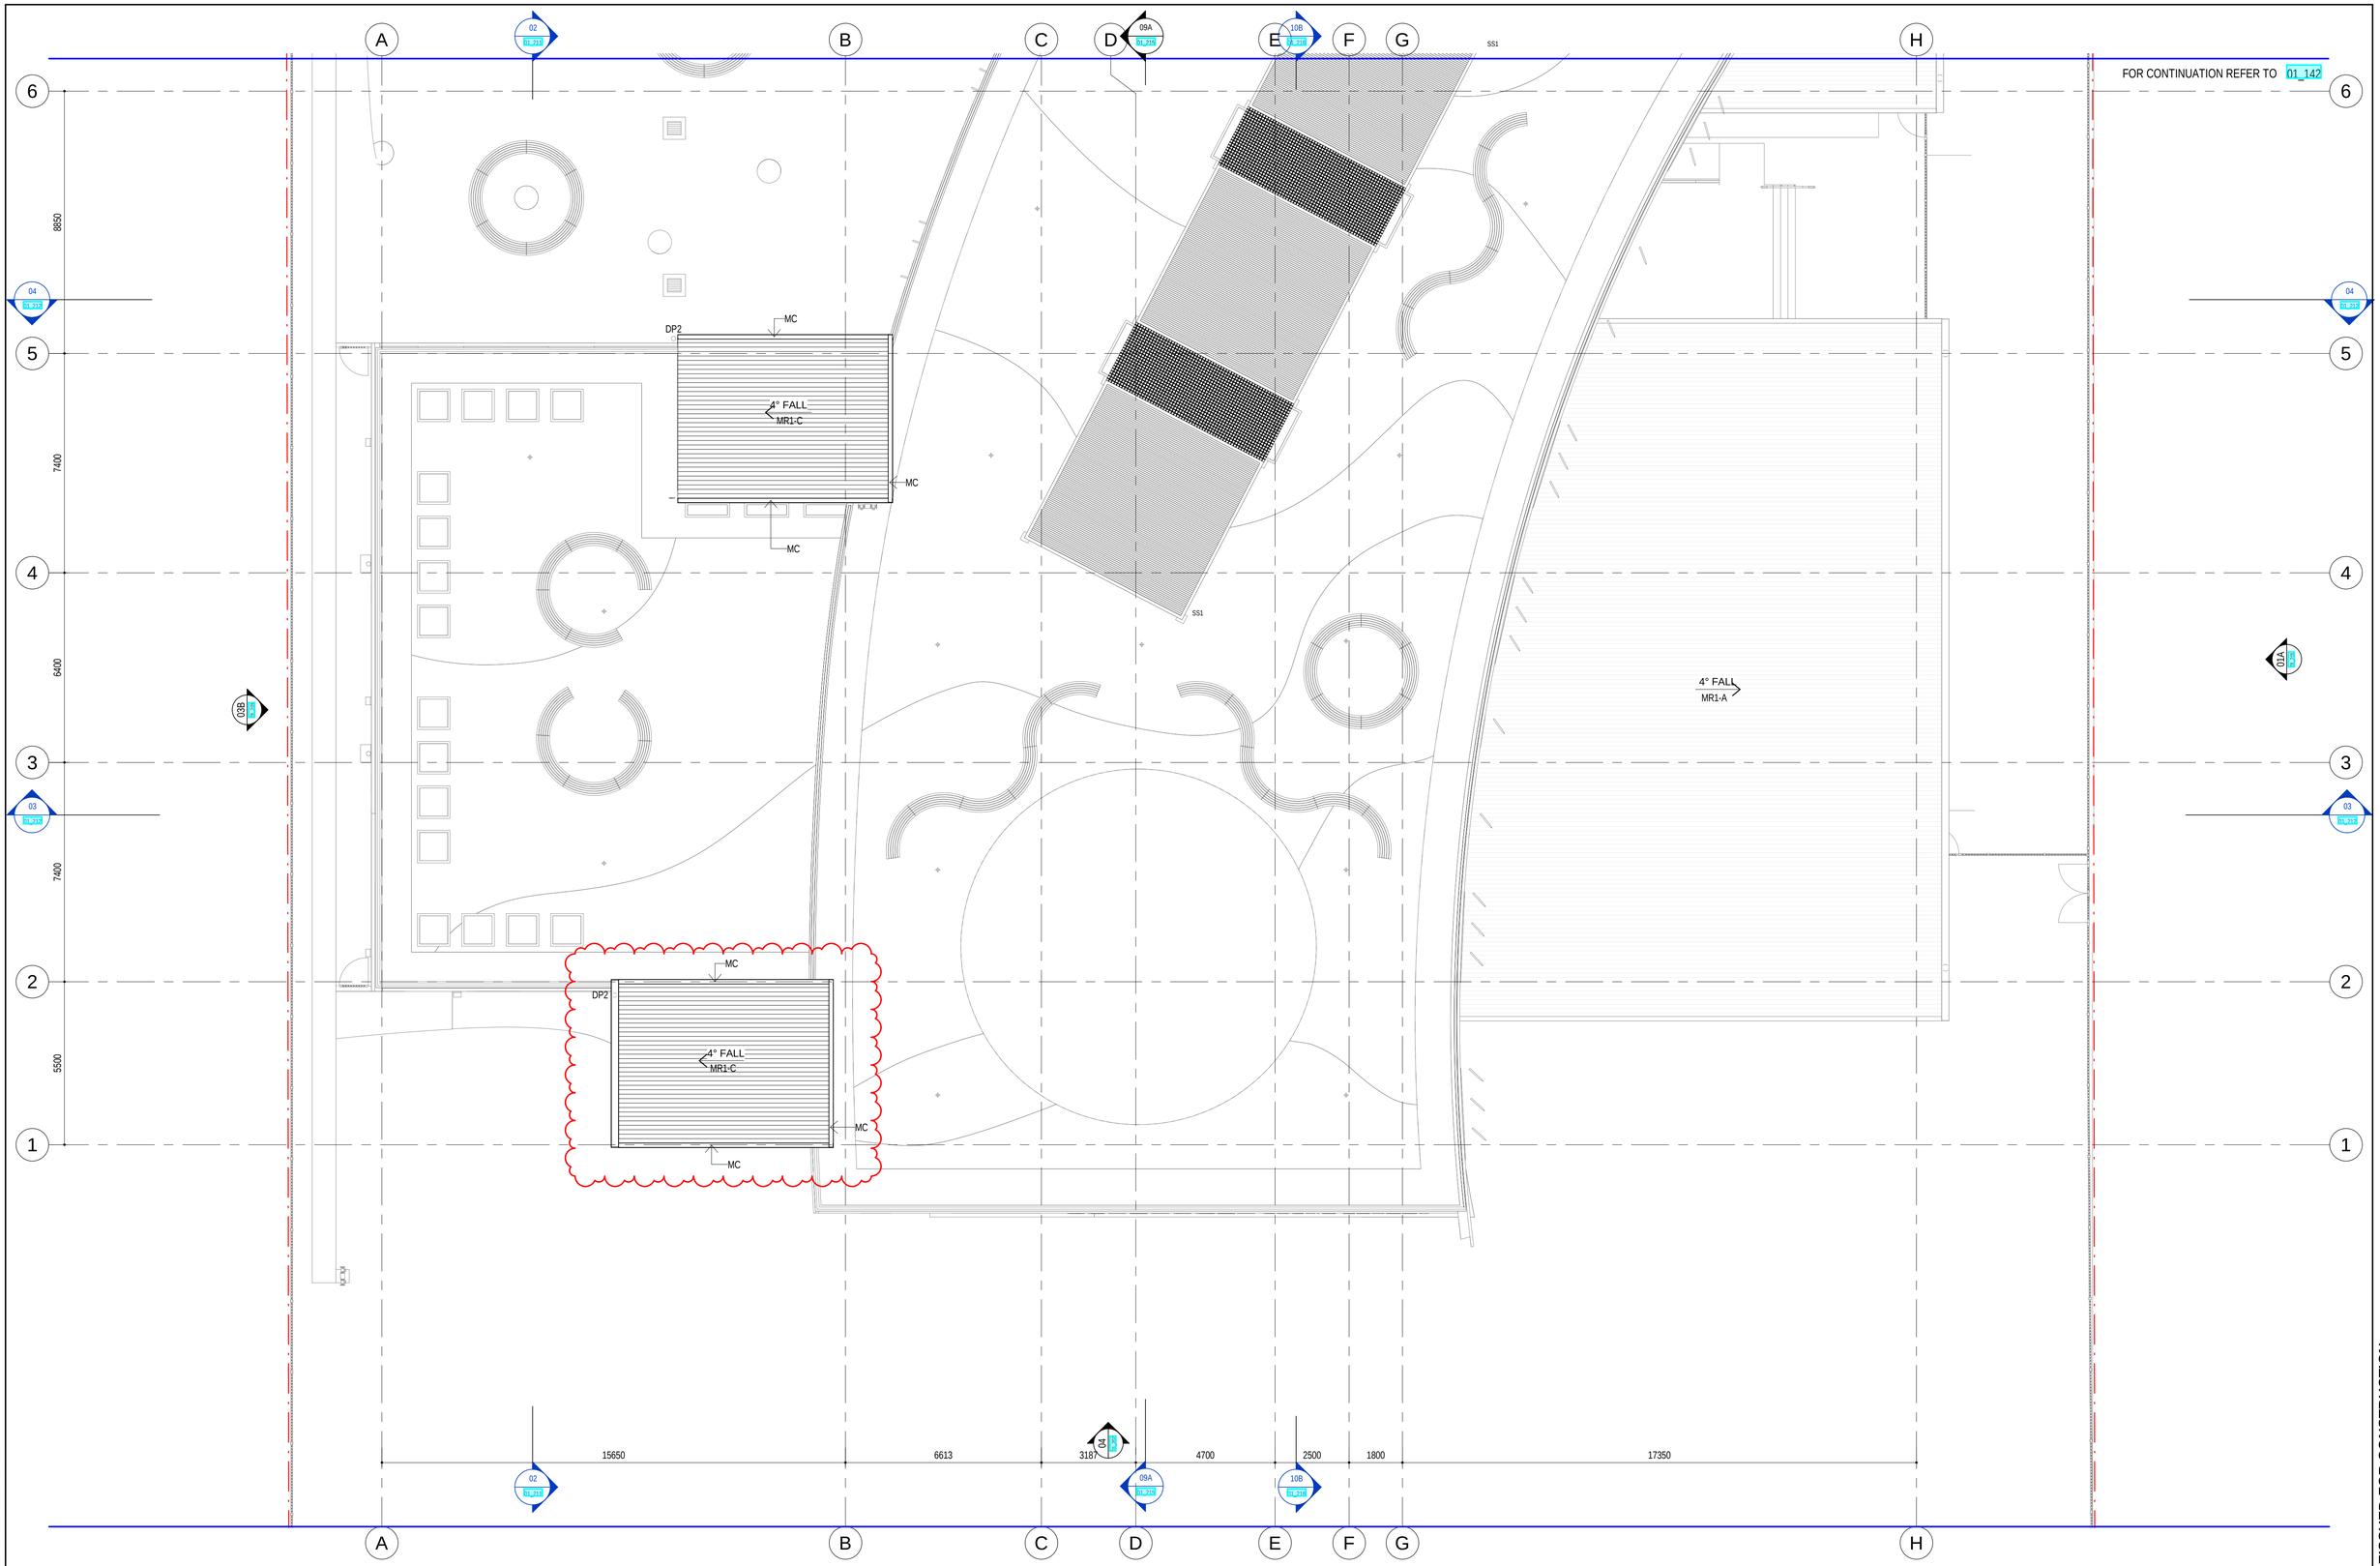

30/10/2019 3:20:40 PM


REISSUED FOR CONSTRUCTION

AMENDMENTS

REV	BY	DATE	DESCRIPTION
A	MW	31.08.18	ISSUED FOR TENDER
B	AC	08.03.19	ADDED TRELLIS
C	AC	08.04.19	ADDED METAL CAPPING / METAL FLASHING. ISSUED FOR REVIEW
D	MW	18.04.19	GATEWAY 4 REVIEW
01	RO	17.05.19	ISSUE FOR CONSTRUCTION
02	MW	02.08.19	AMEND ROOF CODES TO INCLUDE COLOUR
03	MW	16.10.19	ADD STAIR 04 & AMEND HOMEBASE. ISSUED FOR S4.55(1A)
04	MW	29.10.19	ADD STAIR 04 & AMEND ADJOINING BUILDING

LEGEND

KEY PLAN

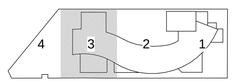

NSW GOVERNMENT Education

STRUCTURE, CIVIL & HYDRAULIC
WOOLACOTTS ENGINEERS
T: 02 8203 1500

MECH, ELECT, IT, COMMS & SEC.
JHA CONSULTING
T: 02 9437 1000

BCA
GROUP DLA
T: 02 8355 3160

LANDSCAPE
LORNA HARRISON P/L
T: 02 9555 1147

PERUMAL PEDAVOLI ARCHITECTS
T: 02 9291 0000
WEB: www.pp-a.com.au
Nominated Architect:
Vince Pedavoli NSW reg No.5045

STATUTORY PLANNER
DON FOX PLANNING P/L
T: 02 9473 4914

PERUMAL PEDAVOLI ARCHITECTS

PENSHURST PUBLIC SCHOOL
18 Arcadia Street, Penshurst

DRAWING NAME
ROOF PLAN - PART 3

CONTRACT NUMBER
SINSW-18-1257


PROJECT NORTH

0 1000 2000 3000 4000 5000 10000
SCALE 1 : 100 @ A1

DRAWN	CHECKED	VERIFIED	DATE
Author	Checker	Approver	30 OCTOBER 2019

DRAWING NUMBER
PROJECT CODE DISCIPLINE PHASE SERIES NUMBER
3199-ARC-CD-01_143

REVISION
04

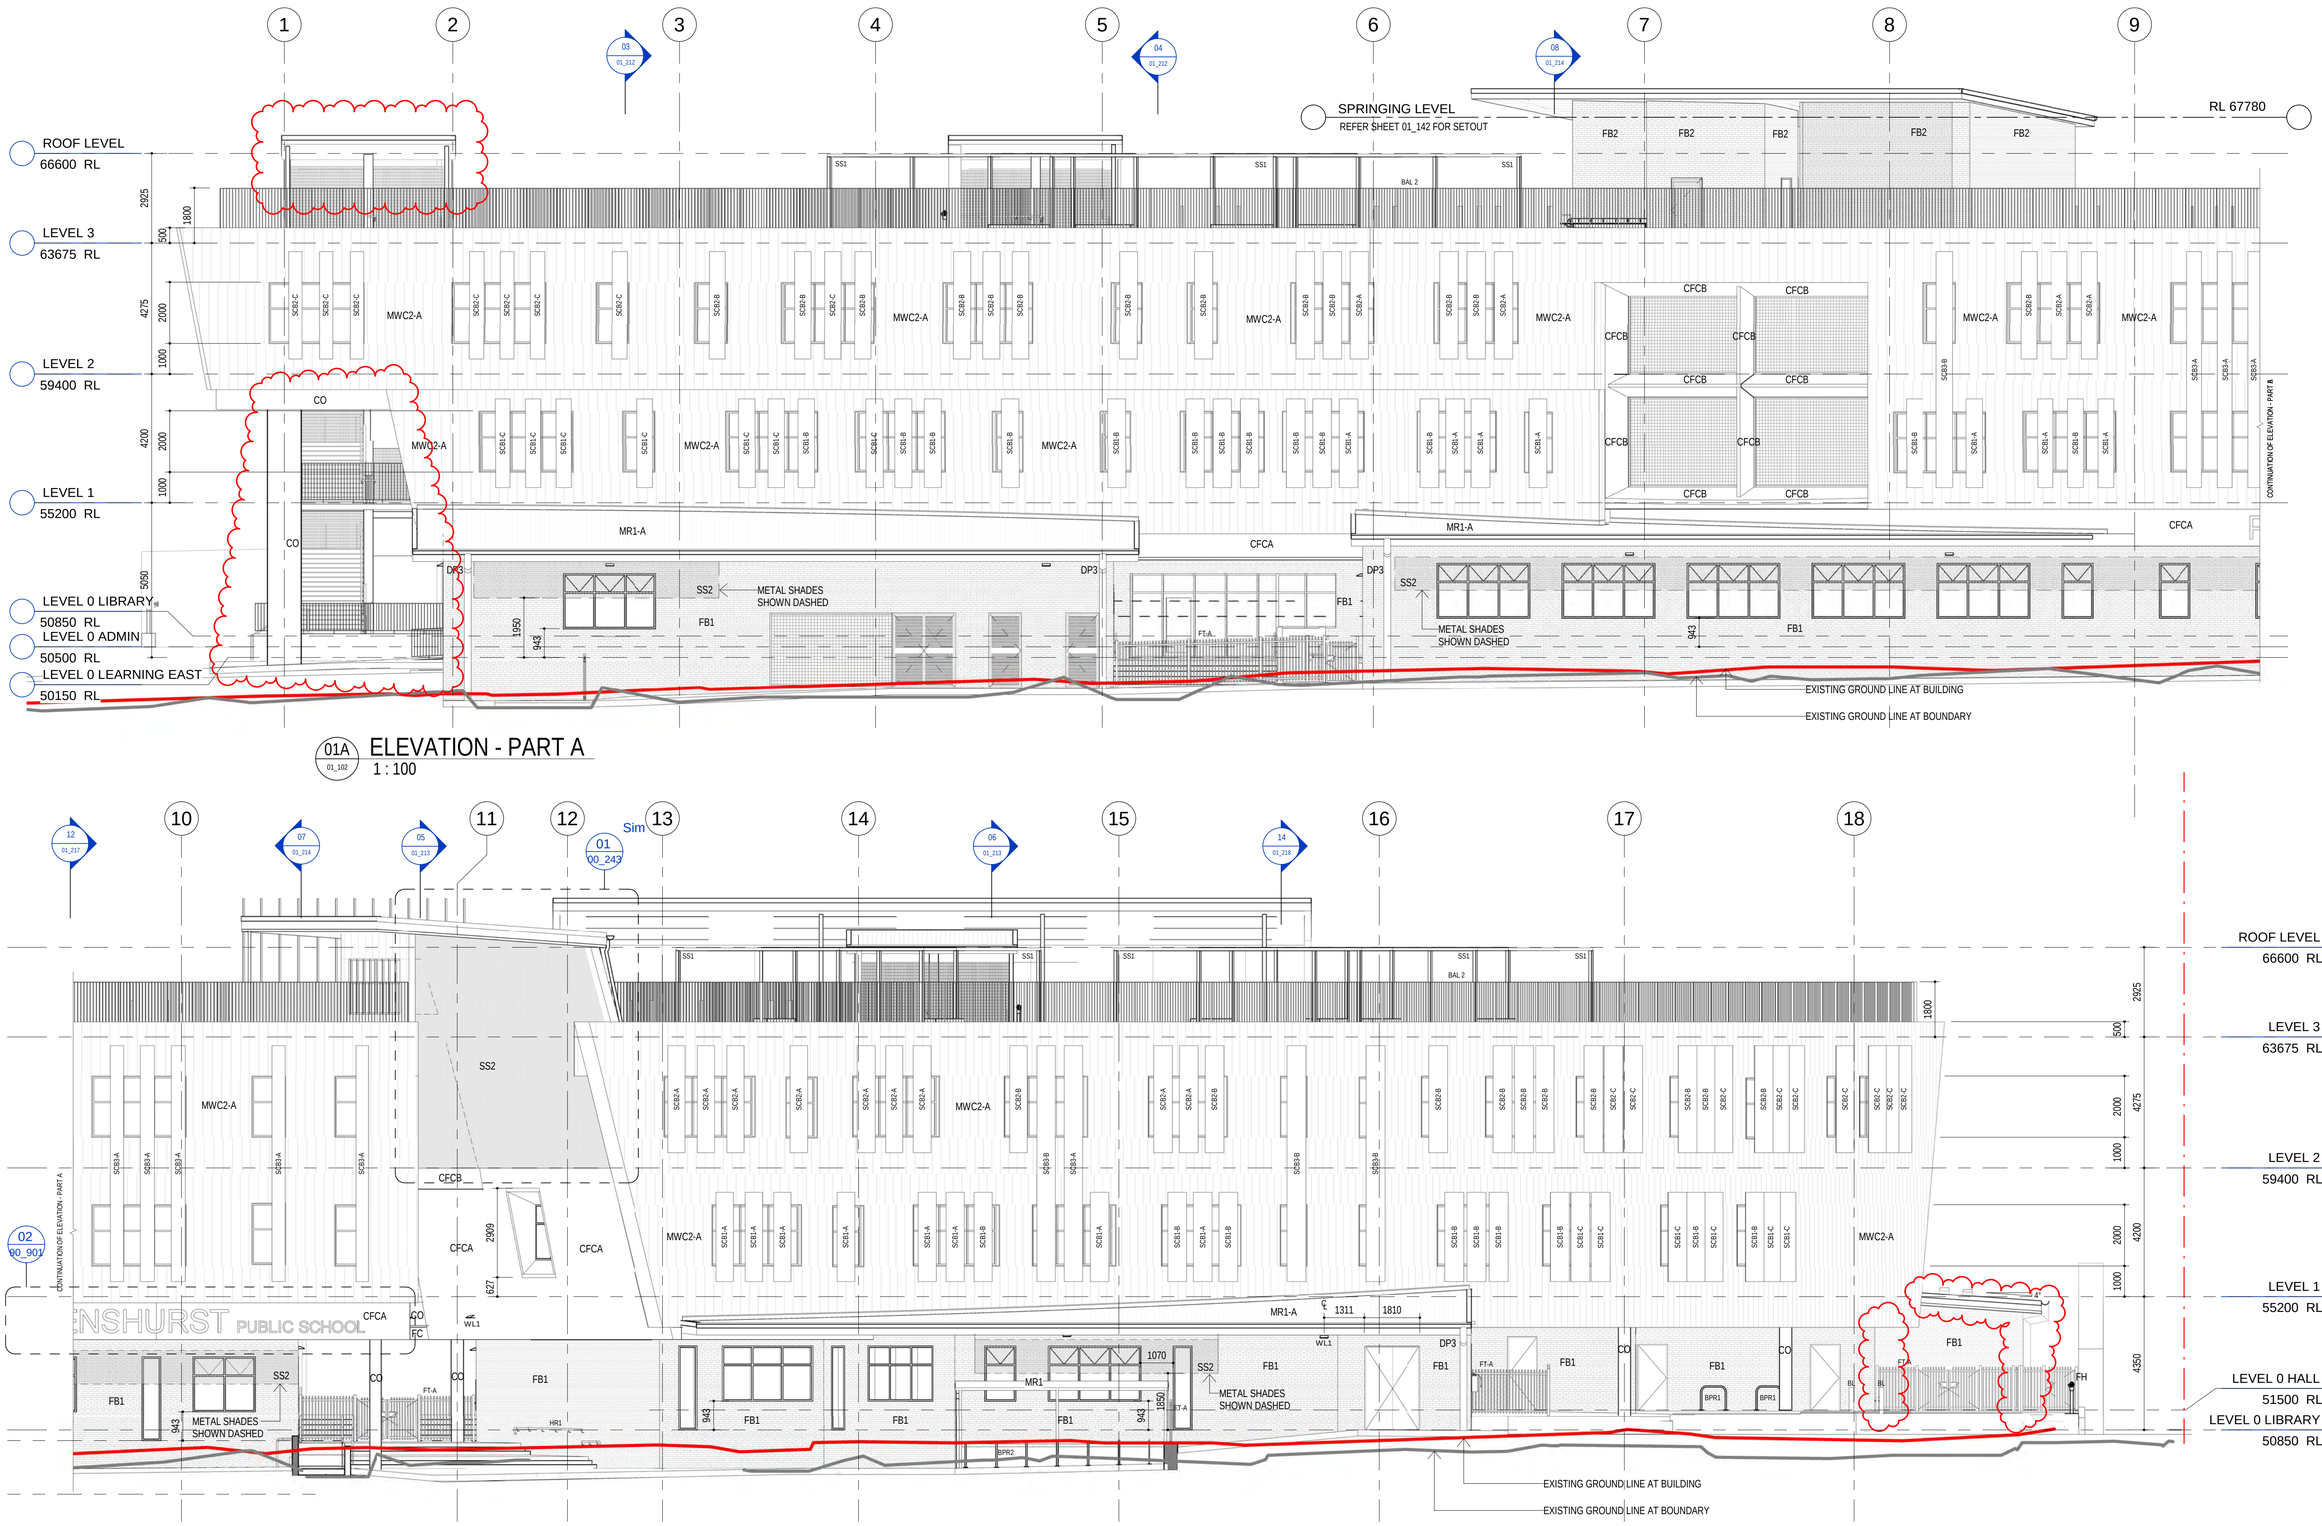

16/10/2019 3:06:40 PM

REISSUED FOR CONSTRUCTION

AMENDMENTS			
REV	BY	DATE	DESCRIPTION
C	MW	08.04.19	GENERAL UPDATE. ISSUED FOR REVIEW
D	MW	18.04.19	GATEWAY 4 REVIEW
01	RO	17.05.19	ISSUE FOR CONSTRUCTION
02	MW	02.08.19	AMEND ROOF CODES TO INCLUDE COLOUR
03	MW	09.08.19	L3 ROOF RAISED. SETOUT & SPRINGING HT DETAILED, MOVE HYDRANT
04	MW	16.08.19	MOVE HYDRANT INTO CAR PARK
05	MW	16.10.19	ADD STAIR 04, AMEND STAIR 01, DELETE SC & AMEND ROOF AT WASTE. ISSUED FOR S4.55(1A)

LEGEND

KEY PLAN

NSW GOVERNMENT Education

STRUCTURE, CIVIL & HYDRAULIC
WOOLACOTTS ENGINEERS
T: 02 8203 1500

MECH, ELECT, IT, COMMS & SEC.
JHA CONSULTING
T: 02 9437 1000

BCA
GROUP DLA
T: 02 8355 3160

LANDSCAPE
LORNA HARRISON P/L
T: 02 9555 1147

PERUMAL PEDAVOLI ARCHITECTS
T: 02 9291 0000
WEB: www.pp-a.com.au
Nominated Architect:
Vince Pedavoli NSW reg No.5045

STATUTORY PLANNER
DON FOX PLANNING P/L
T: 02 9473 4914

PERUMAL PEDAVOLI ARCHITECTS

PENSHURST PUBLIC SCHOOL
18 Arcadia Street, Penshurst

DRAWING NAME
ELEVATIONS - SHEET 1

CONTRACT NUMBER
SINSW-18-1257

PROJECT NORTH

0 1000 2000 3000 4000 5000 10000
SCALE 1 : 100 @ A1


DRAWN	CHECKED	VERIFIED	DATE
Author	Checker	Approver	16 OCTOBER 2019

DRAWING NUMBER


REVISION

PROJECT CODE | DISCIPLINE | PHASE | SERIES NUMBER
3199-ARC-CD-01_201

05

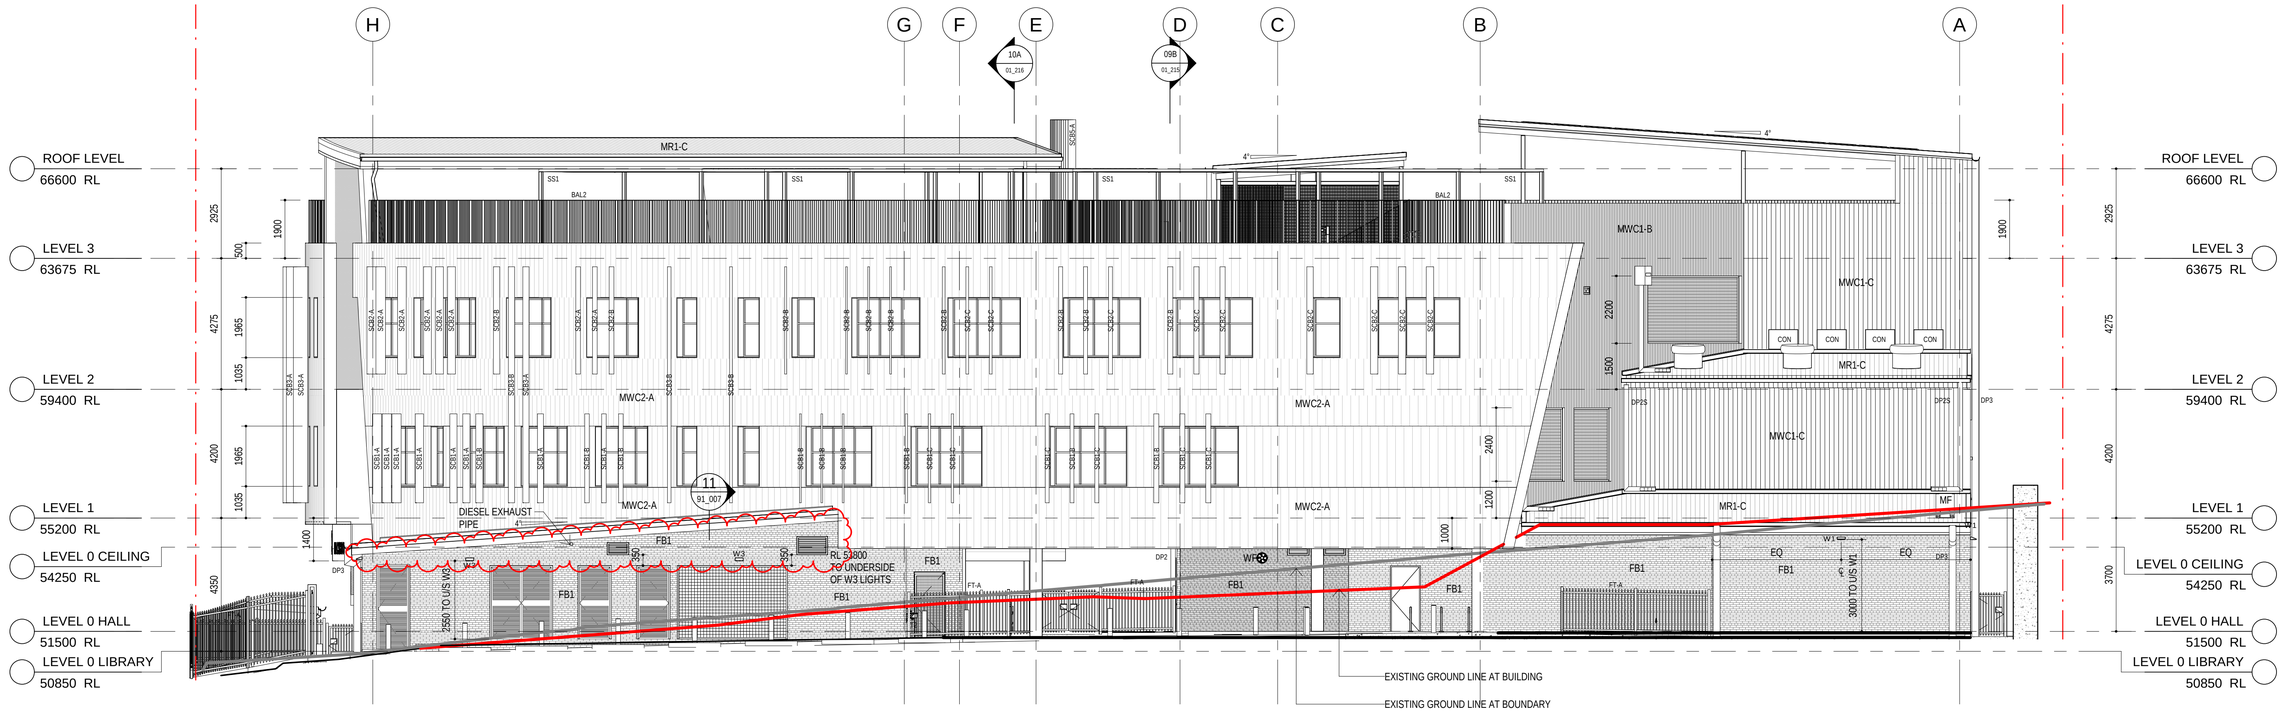

02 01_101 **ELEVATION**
1 : 100

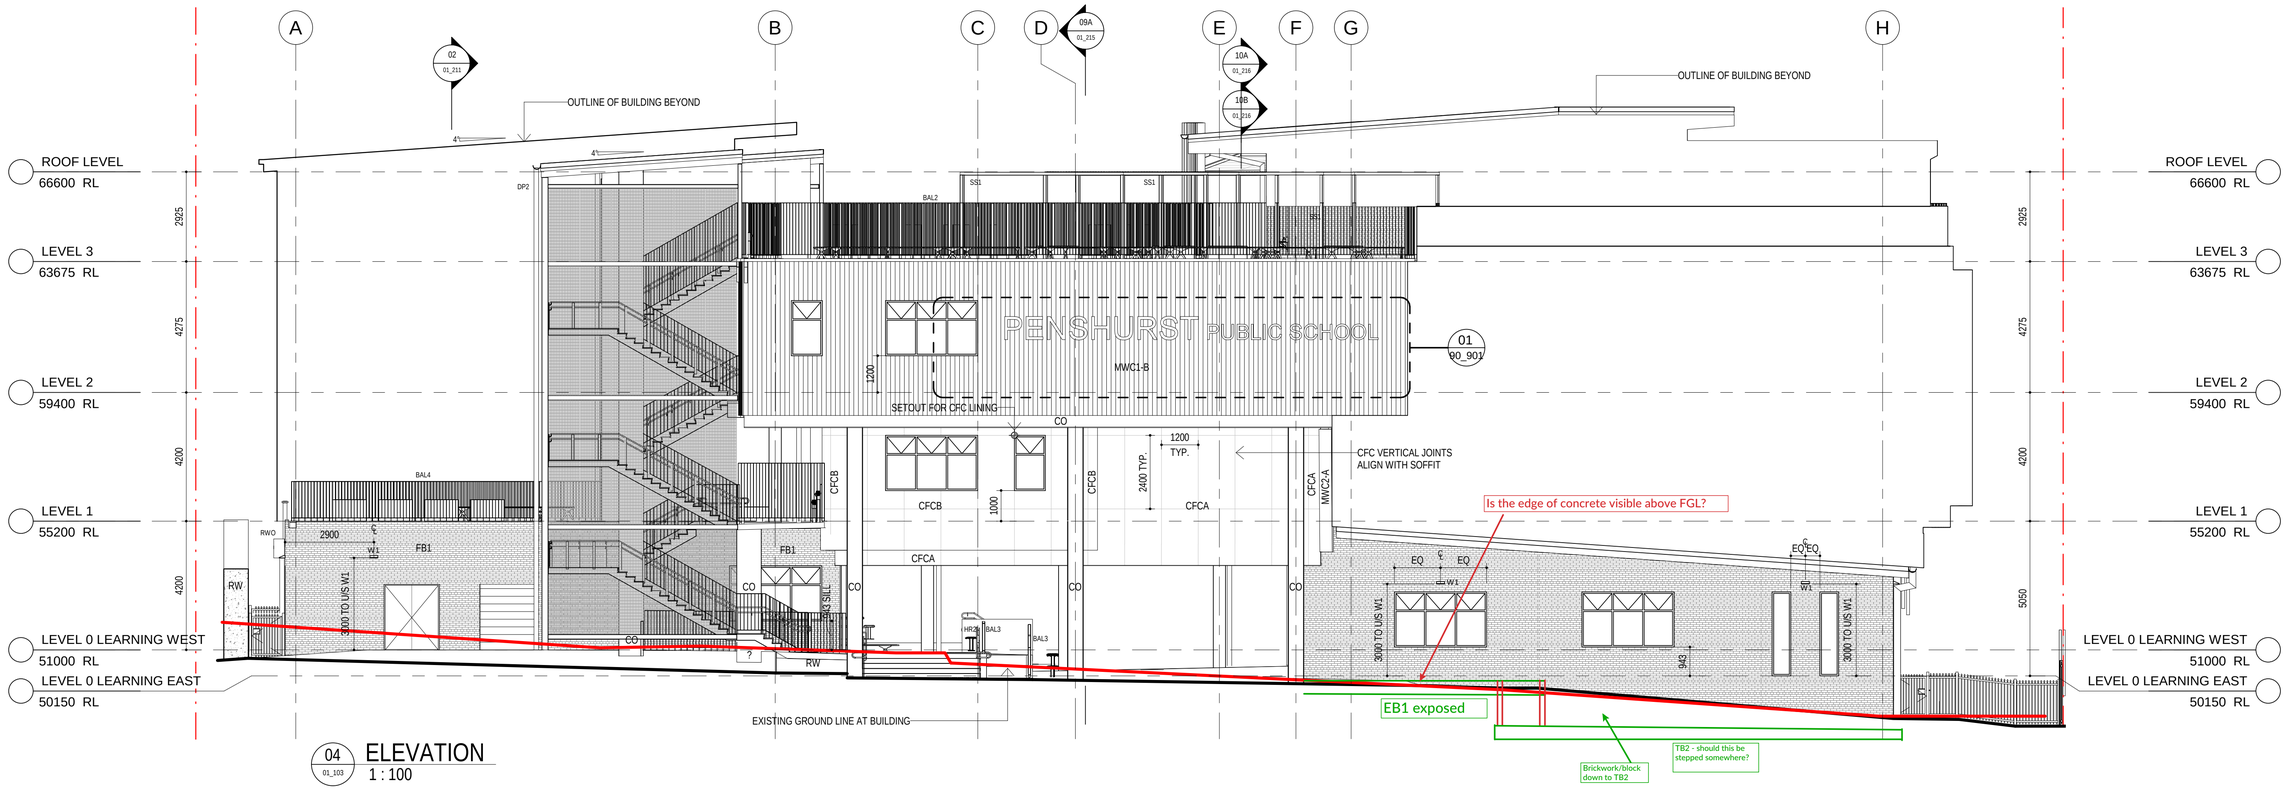

04 01_103 **ELEVATION**
1 : 100

23/09/2020 10:51:58 AM

ISSUE FOR CONSTRUCTION

AMENDMENTS

REV	BY	DATE	DESCRIPTION
05	MW	16.10.19	ADD STAIR 04, AMEND STAIR 01, DELETE SC & AMEND ROOF AT WASTE. ISSUED FOR S4.55(1A)
06	MW	25.11.19	RE-ISSUED FOR CONSTRUCTION - CHANGES NOTED IN PREVIOUS REV.
07	MW	13.12.19	ADD DETAIL
08	MW	30.01.20	ADD MOUNTING HEIGHT TO EXTERNAL WALL LIGHTS
09	MW	13.05.20	STAIR ROOF UPDATED
010	MW	24.08.20	REALIGN CFCB JOINTS TO SETOUT POINT
011	MW	23.09.20	DELETE METAL WALL CLADDING

LEGEND

KEY PLAN

NSW GOVERNMENT Education

STRUCTURE, CIVIL & HYDRAULIC
WOOLACOTTS ENGINEERS
T: 02 8203 1500

MECH, ELECT, IT, COMMS & SEC.
JHA CONSULTING
T: 02 9437 1000

BCA
GROUP DLA
T: 02 8355 3160

LANDSCAPE
LORNA HARRISON P/L
T: 02 9555 1147

PERUMAL PEDAVOLI ARCHITECTS
T: 02 9291 0000
WEB: www.pp-a.com.au
Nominated Architect:
Vince Pedavoli NSW reg No.5045

STATUTORY PLANNER
DON FOX PLANNING P/L
T: 02 9473 4914

PEDAVOLI ARCHITECTS

PENSHURST PUBLIC SCHOOL
18 Arcadia Street, Penshurst

DRAWING NAME
ELEVATIONS - SHEET 2

CONTRACT NUMBER
SINSW-18-1257

PROJECT NORTH

0 1000 2000 3000 4000 5000 10000
SCALE 1 : 100 @ A1


DRAWN	CHECKED	VERIFIED	DATE
Author	Checker	Approver	23 SEPTEMBER 2020

DRAWING NUMBER | REVISION

PROJECT CODE	DISCIPLINE	PHASE	SERIES NUMBER	
3199	ARC	CD	01_202	011



03A 01_101 **ELEVATION - PART A**
1 : 100

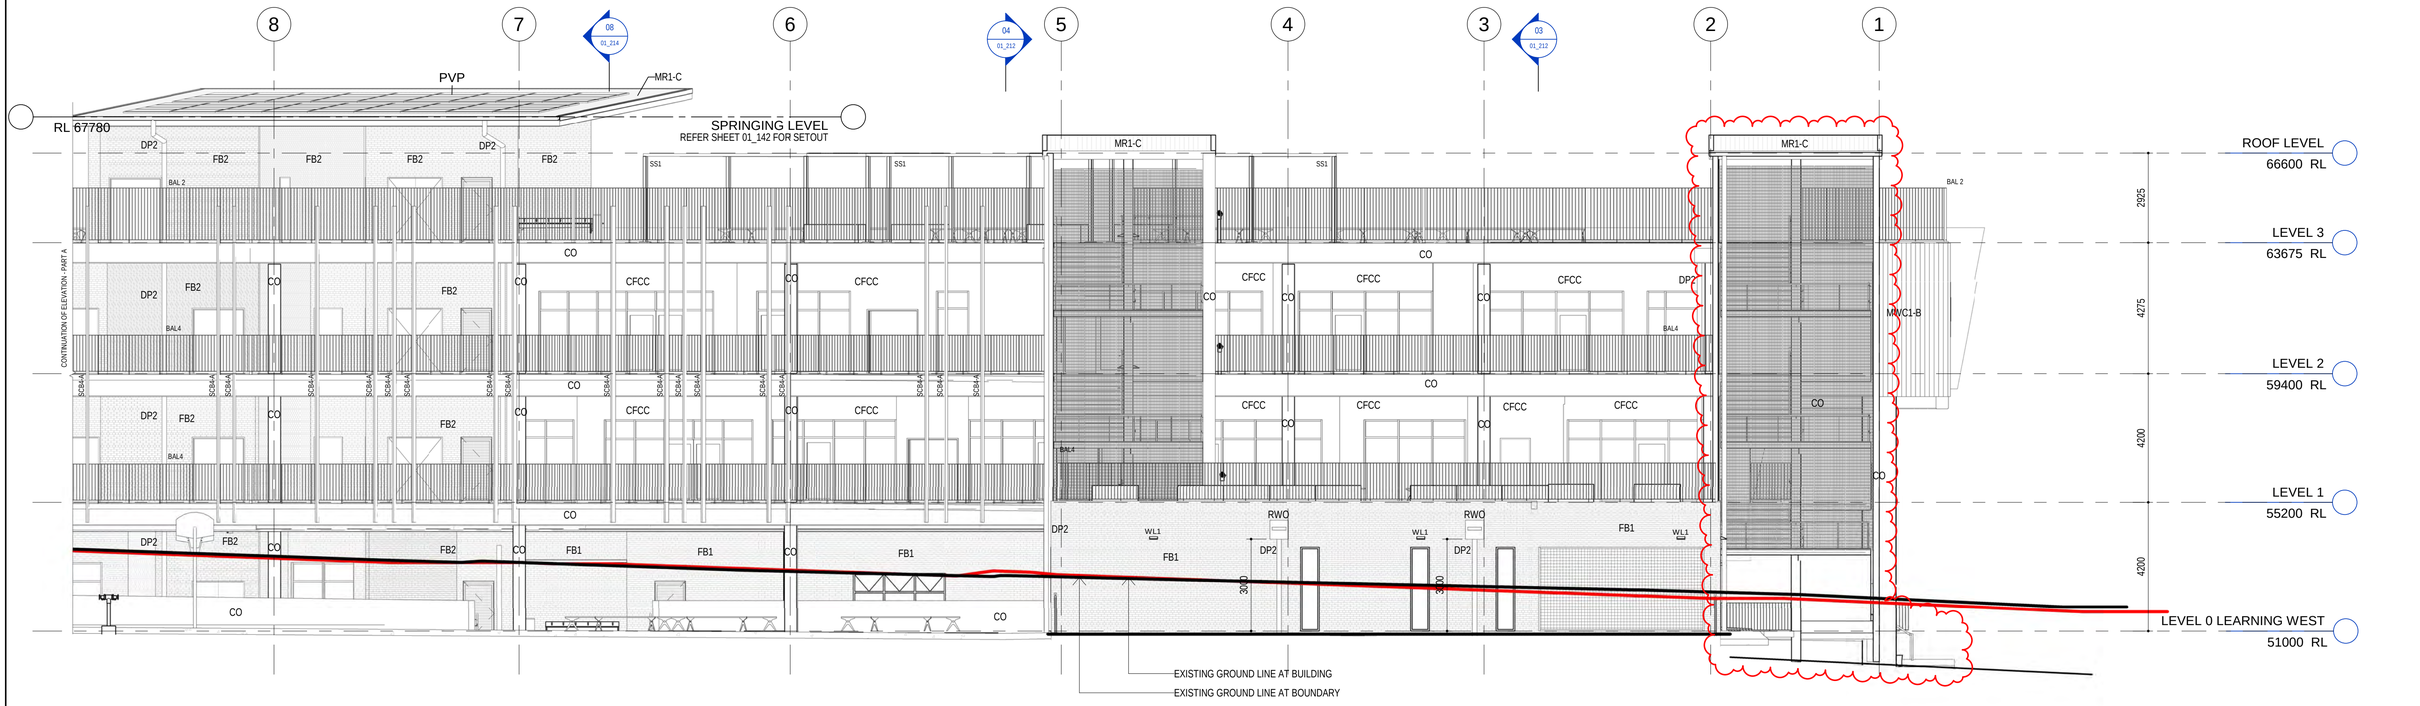

03B 01_102 **ELEVATION - PART B**
1 : 100

16/10/2019 3:22:46 PM

REISSUED FOR CONSTRUCTION

AMENDMENTS

REV	BY	DATE	DESCRIPTION
C	MW	08.04.19	GENERAL UPDATE. ISSUED FOR REVIEW
D	MW	18.04.19	GATEWAY 4 REVIEW
01	RO	17.05.19	ISSUE FOR CONSTRUCTION
02	AC	19.07.19	ADJUSTED WINDOW OPENING
03	MW	02.08.19	AMEND ROOF CODES TO INCLUDE COLOUR, MOVE PRECAST PENOS
04	MW	09.08.19	L3 ROOF RAISED. SETOUT & SPRINGING HEIGHT DETAILED
05	MW	30.08.19	AMEND LOUVRES - RESIZED OR DELETED
06	MW	16.10.19	ADD STAIR 04 & AMEND OUTDOOR AREAS. ISSUED FOR S4.55(1A)

LEGEND

KEY PLAN

NSW GOVERNMENT Education

STRUCTURE, CIVIL & HYDRAULIC
WOOLACOTTS ENGINEERS
T: 02 8203 1500

MECH, ELECT, IT, COMMS & SEC.
JHA CONSULTING
T: 02 9437 1000

BCA
GROUP DLA
T: 02 8355 3160

LANDSCAPE
LORNA HARRISON P/L
T: 02 9555 1147

PERUMAL PEDAVOLI ARCHITECTS
T: 02 9291 0000
WEB: www.pp-a.com.au
Nominated Architect:
Vince Pedavoli NSW reg No.5045

STATUTORY PLANNER
DON FOX PLANNING P/L
T: 02 9473 4914

PERUMAL PEDAVOLI ARCHITECTS

PENSHURST PUBLIC SCHOOL
18 Arcadia Street, Penshurst

DRAWING NAME
ELEVATIONS - SHEET 3

CONTRACT NUMBER
SINSW-18-1257

PROJECT NORTH

0 1000 2000 3000 4000 5000 10000
SCALE 1 : 100 @ A1


DRAWN	CHECKED	VERIFIED	DATE
Author	Checker	Approver	16 OCTOBER 2019

DRAWING NUMBER


REVISION

PROJECT CODE | DISCIPLINE | PHASE | SERIES NUMBER
3199-ARC-CD-01_203

06

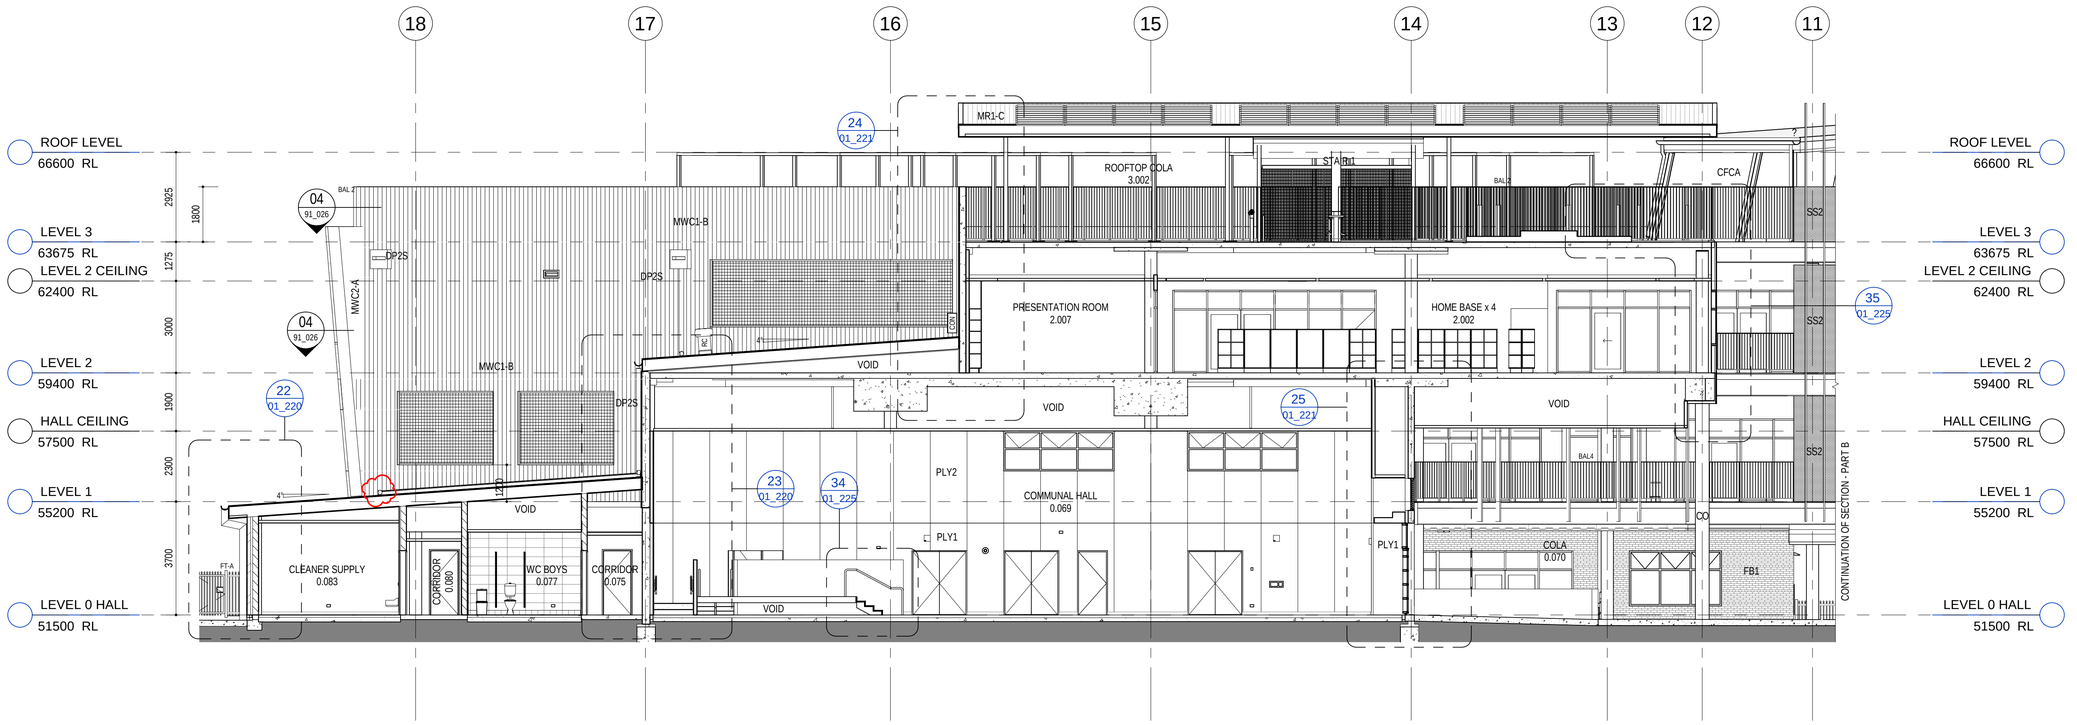

01 / 01_101 SECTION
1 : 100

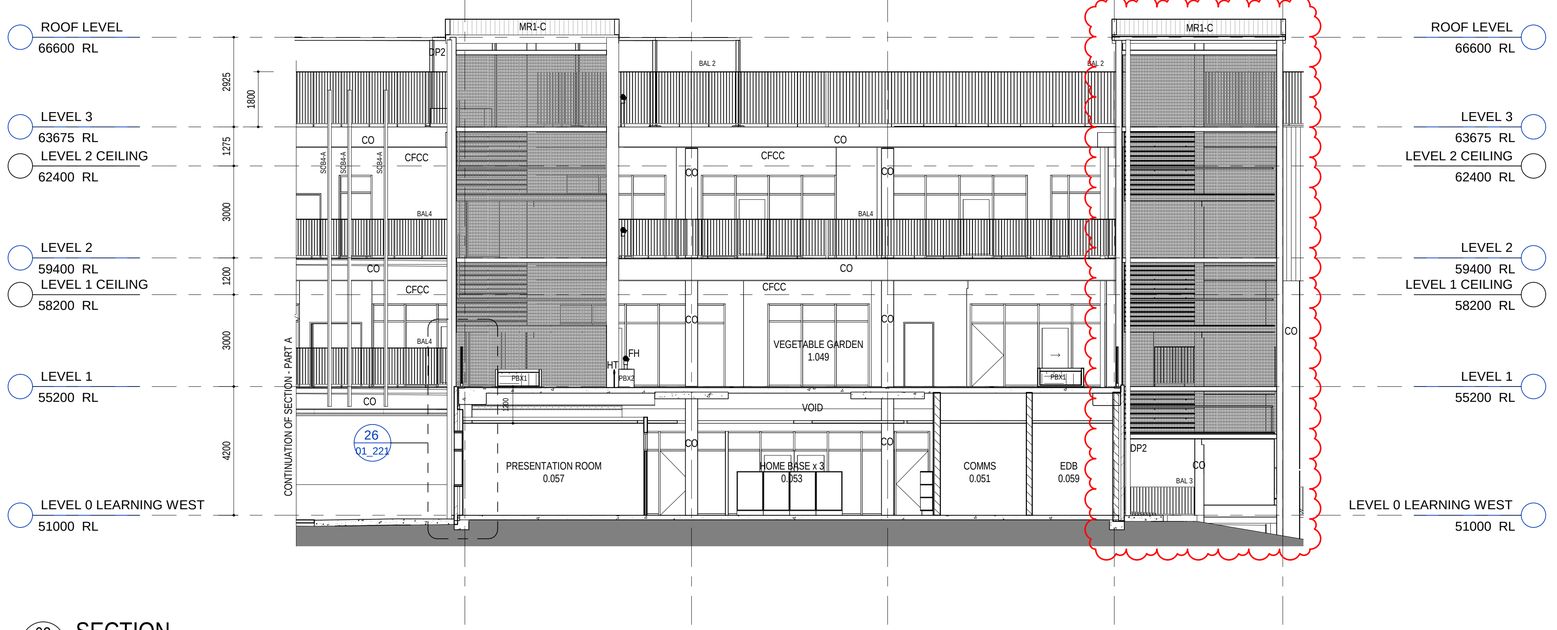

02 / 01_103 SECTION
1 : 100

16/10/2019 3:23:40 PM

REISSUED FOR CONSTRUCTION

AMENDMENTS			
REV	BY	DATE	DESCRIPTION
A	MW	31.08.18	ISSUED FOR TENDER
B	MW	25.02.19	ISSUED FOR INFORMATION
C	MW	08.04.19	GENERAL UPDATE. ISSUED FOR REVIEW
D	MW	18.04.19	GATEWAY 4 REVIEW
01	RO	17.05.19	ISSUE FOR CONSTRUCTION
02	MW	30.08.19	AMEND LOUVRES - RESIZED OR DELETED
03	MW	16.10.19	ADD STAIR 04, AMEND STAIR 01, DELETE SC & AMEND ROOF AT WASTE. ISSUED FOR S4.55(1A)

LEGEND

KEY PLAN

NSW GOVERNMENT Education

STRUCTURE, CIVIL & HYDRAULIC
WOOLACOTTS ENGINEERS
T: 02 8203 1500

MECH, ELECT, IT, COMMS & SEC.
JHA CONSULTING
T: 02 9437 1000

BCA
GROUP DLA
T: 02 8355 3160

LANDSCAPE
LORNA HARRISON P/L
T: 02 9555 1147

PERUMAL PEDAVOLI ARCHITECTS
T: 02 9291 0000
WEB: www.pp-a.com.au
Nominated Architect:
Vince Pedavoli NSW reg No.5045

STATUTORY PLANNER
DON FOX PLANNING P/L
T: 02 9473 4914

PERUMAL PEDAVOLI ARCHITECTS

PENSHURST PUBLIC SCHOOL
18 Arcadia Street, Penshurst

DRAWING NAME
SECTIONS - SHEET 1

CONTRACT NUMBER
SINSW-18-1257


PROJECT NORTH


0 1000 2000 3000 4000 5000 10000
SCALE 1 : 100 @ A1

DRAWN	CHECKED	VERIFIED	DATE
Author	Checker	Approver	16 OCTOBER 2019

DRAWING NUMBER | REVISION

PROJECT CODE	DISCIPLINE	PHASE	SERIES NUMBER	
3199-ARC-CD-01_211				03

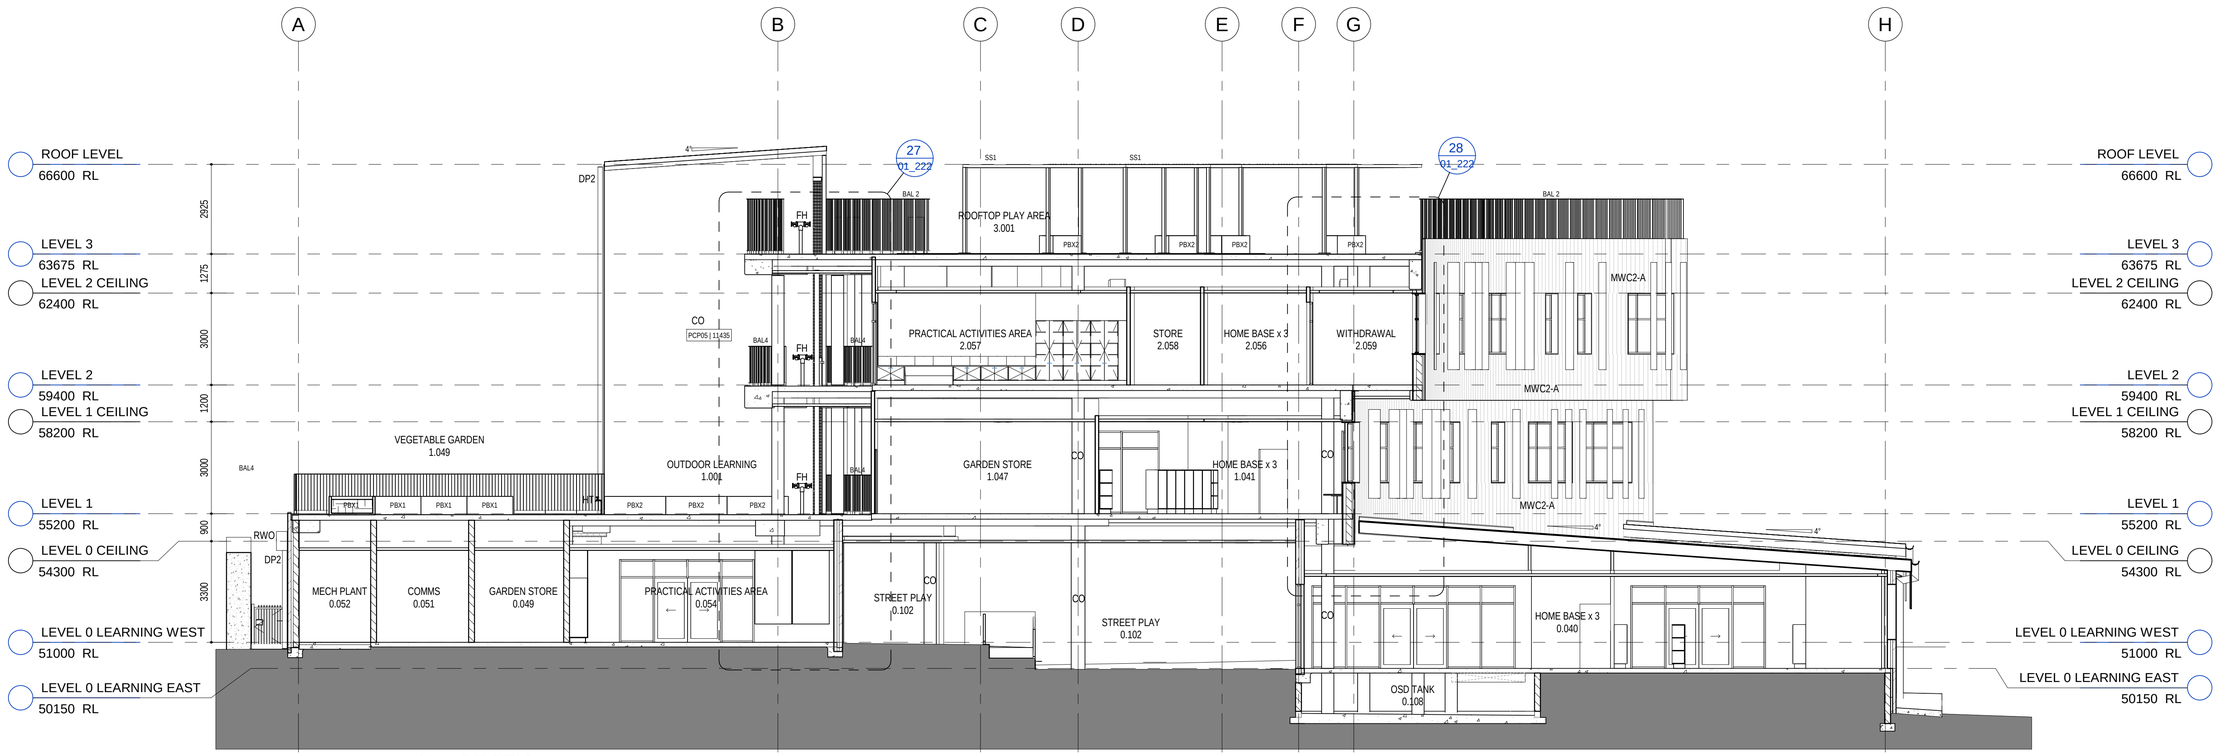

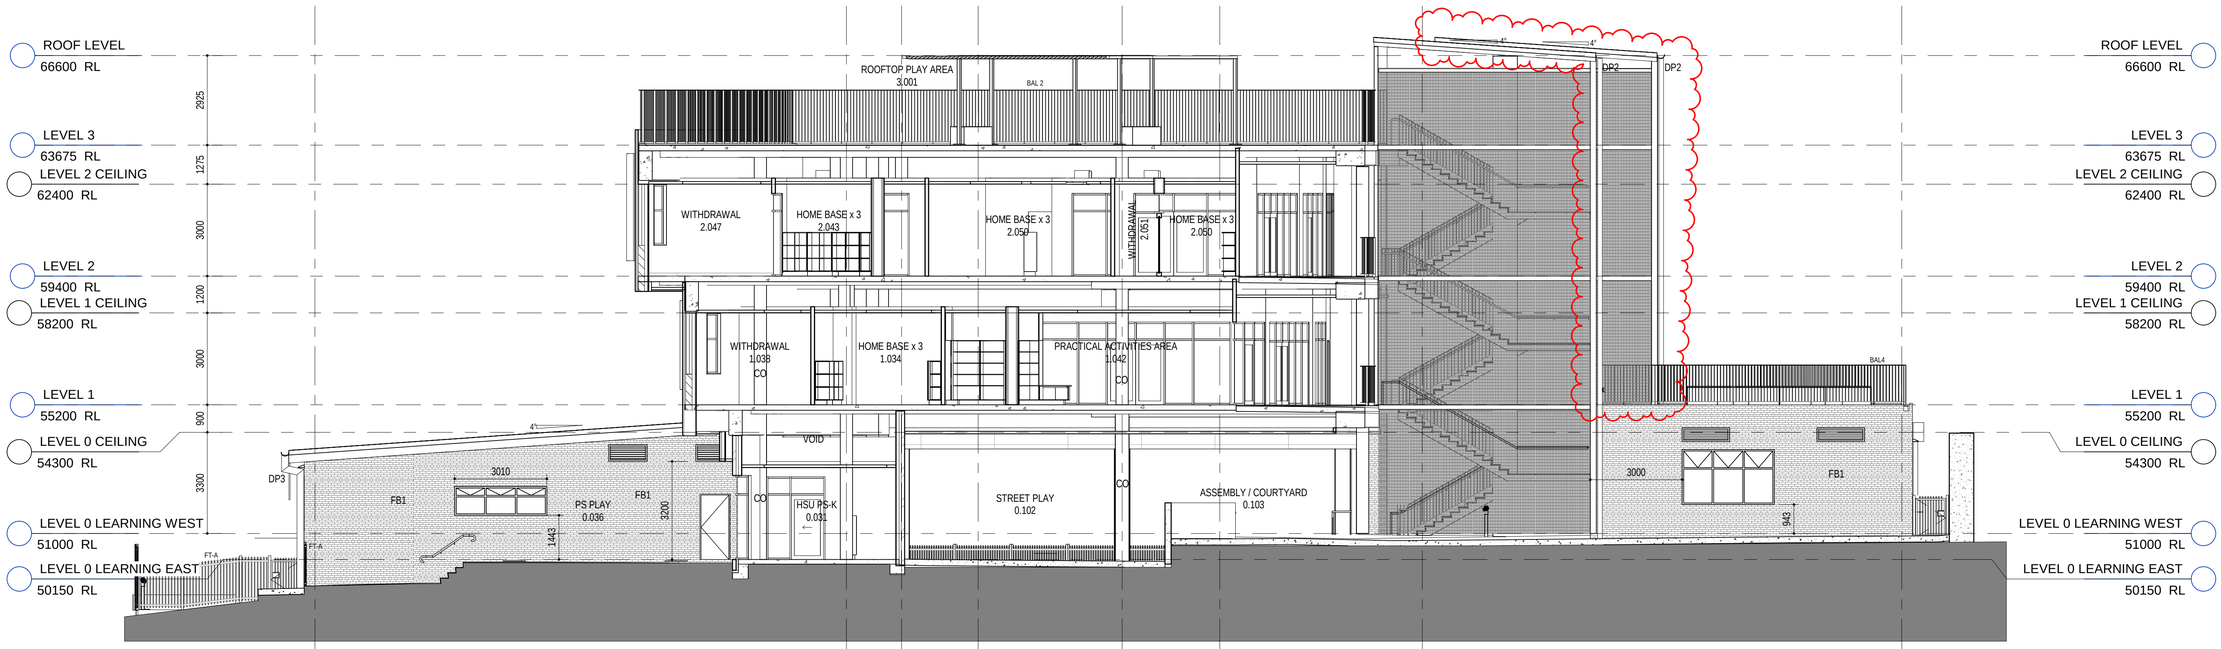

REISSUED FOR CONSTRUCTION

16/10/2019 3:24:24 PM

AMENDMENTS

REV	BY	DATE	DESCRIPTION
A	MW	31.08.18	ISSUED FOR TENDER
B	MW	25.02.19	ISSUED FOR INFORMATION
C	MW	08.04.19	GENERAL UPDATE. ISSUED FOR REVIEW
D	MW	18.04.19	GATEWAY 4 REVIEW
01	RO	17.05.19	ISSUE FOR CONSTRUCTION
02	MW	01.07.19	AMEND OSD TANK POSITION AND SIZE
03	MW	16.10.19	ADD STAIR 04. AMEND STAIR 01, DELETE SC & AMEND ROOF AT WASTE. ISSUED FOR S4.55(1A)

LEGEND

KEY PLAN

NSW GOVERNMENT Education

STRUCTURE, CIVIL & HYDRAULIC
WOOLACOTTS ENGINEERS
T: 02 8203 1500

MECH, ELECT, IT, COMMS & SEC.
JHA CONSULTING
T: 02 9437 1000

BCA
GROUP DLA
T: 02 8355 3160

LANDSCAPE
LORNA HARRISON P/L
T: 02 9555 1147

PERUMAL PEDAVOLI ARCHITECTS
T: 02 9291 0000
WEB: www.pp-a.com.au
Nominated Architect
Vince Pedavoli NSW reg No.5045

STATUTORY PLANNER
DON FOX PLANNING P/L
T: 02 9473 4914

PERUMAL PEDAVOLI ARCHITECTS

PENSHURST PUBLIC SCHOOL
18 Arcadia Street, Penshurst

DRAWING NAME
SECTIONS - SHEET 2

CONTRACT NUMBER
SINSW-18-1257


PROJECT NORTH

0 1000 2000 3000 4000 5000 10000
SCALE 1 : 100 @ A1

DRAWN	CHECKED	VERIFIED	DATE
Author	Checker	Approver	16 OCTOBER 2019

DRAWING NUMBER

PROJECT CODE	DISCIPLINE	PHASE	SERIES NUMBER	REVISION
3199-ARC-CD-01_212				03

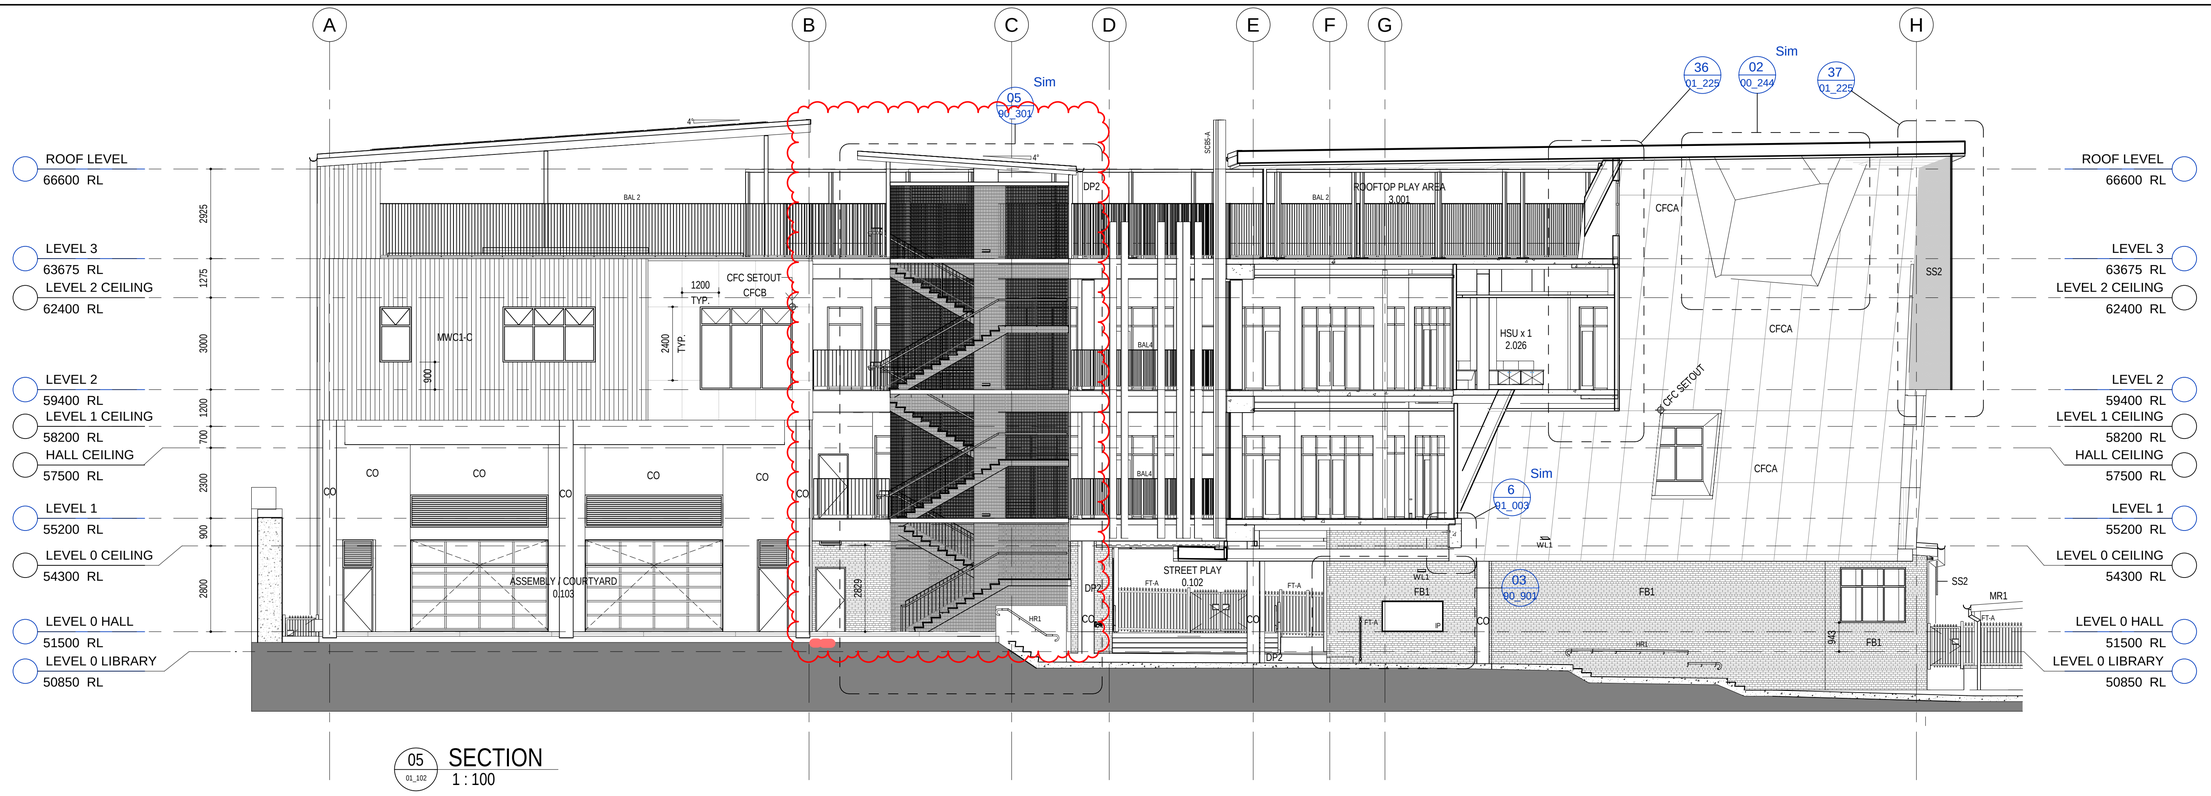

16/10/2019 3:25:23 PM

REISSUED FOR CONSTRUCTION

AMENDMENTS			
REV	BY	DATE	DESCRIPTION
B	MW	25.02.19	ISSUED FOR INFORMATION
C	BS/MW	08.04.19	LOUVRES ADDED & GENERAL UPDATE. ISSUED FOR REVIEW
D	MW	18.04.19	GATEWAY 4 REVIEW
01	RO	17.05.19	ISSUE FOR CONSTRUCTION
02	MW	01.07.19	ADD DETAIL TAGS / CROSS REFERENCES
03	BS	02.08.19	DOOR LOCATION AMENDED. DIMENSION ADDED
04	MW	16.10.19	ADD STAIR 04, AMEND STAIR 01, DELETE SC & AMEND ROOF AT WASTE. ISSUED FOR S4.55(1A)

LEGEND

KEY PLAN

NSW GOVERNMENT Education

STRUCTURE, CIVIL & HYDRAULIC
WOOLACOTTS ENGINEERS
T: 02 8203 1500

MECH, ELECT, IT, COMMS & SEC.
JHA CONSULTING
T: 02 9437 1000

BCA
GROUP DLA
T: 02 8355 3160

LANDSCAPE
LORNA HARRISON P/L
T: 02 9555 1147

PERUMAL PEDAVOLI ARCHITECTS
T: 02 9291 0000
WEB: www.pp-a.com.au
Nominated Architect:
Vince Pedavoli NSW reg No.5045

STATUTORY PLANNER
DON FOX PLANNING P/L
T: 02 9473 4914

PERUMAL PEDAVOLI ARCHITECTS

PENSHURST PUBLIC SCHOOL
18 Arcadia Street, Penshurst

DRAWING NAME
SECTIONS - SHEET 3

CONTRACT NUMBER
SINSW-18-1257

PROJECT NORTH


0 1000 2000 3000 4000 5000 10000
SCALE 1 : 100 @ A1

DRAWN	CHECKED	VERIFIED	DATE
Author	Checker	Approver	16 OCTOBER 2019


DRAWING NUMBER — REVISION

PROJECT CODE — DISCIPLINE — PHASE — SERIES NUMBER

3199-ARC-CD-01_213 — 04

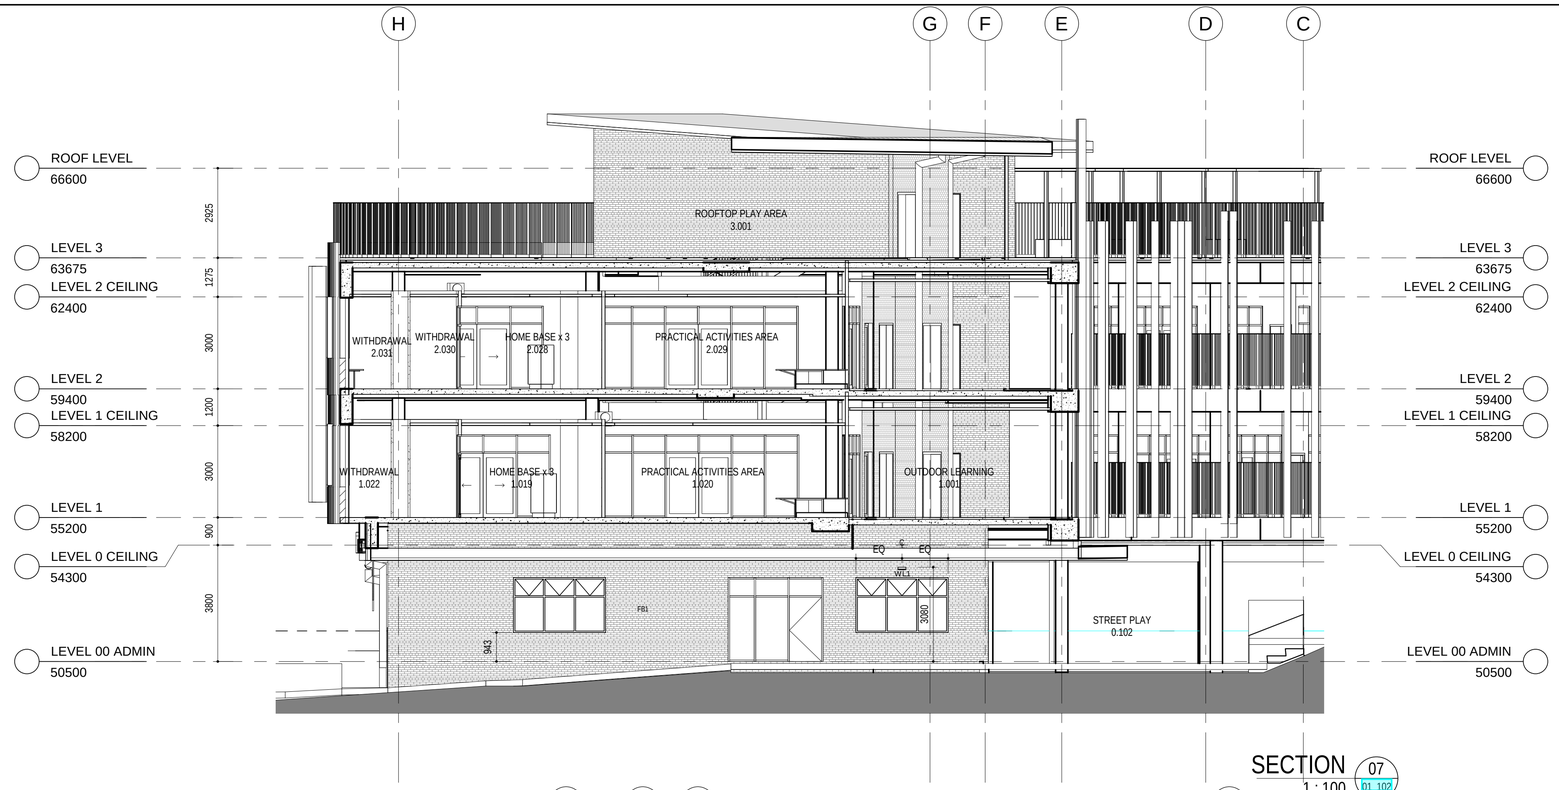

SECTION 07
1 : 100 01_102

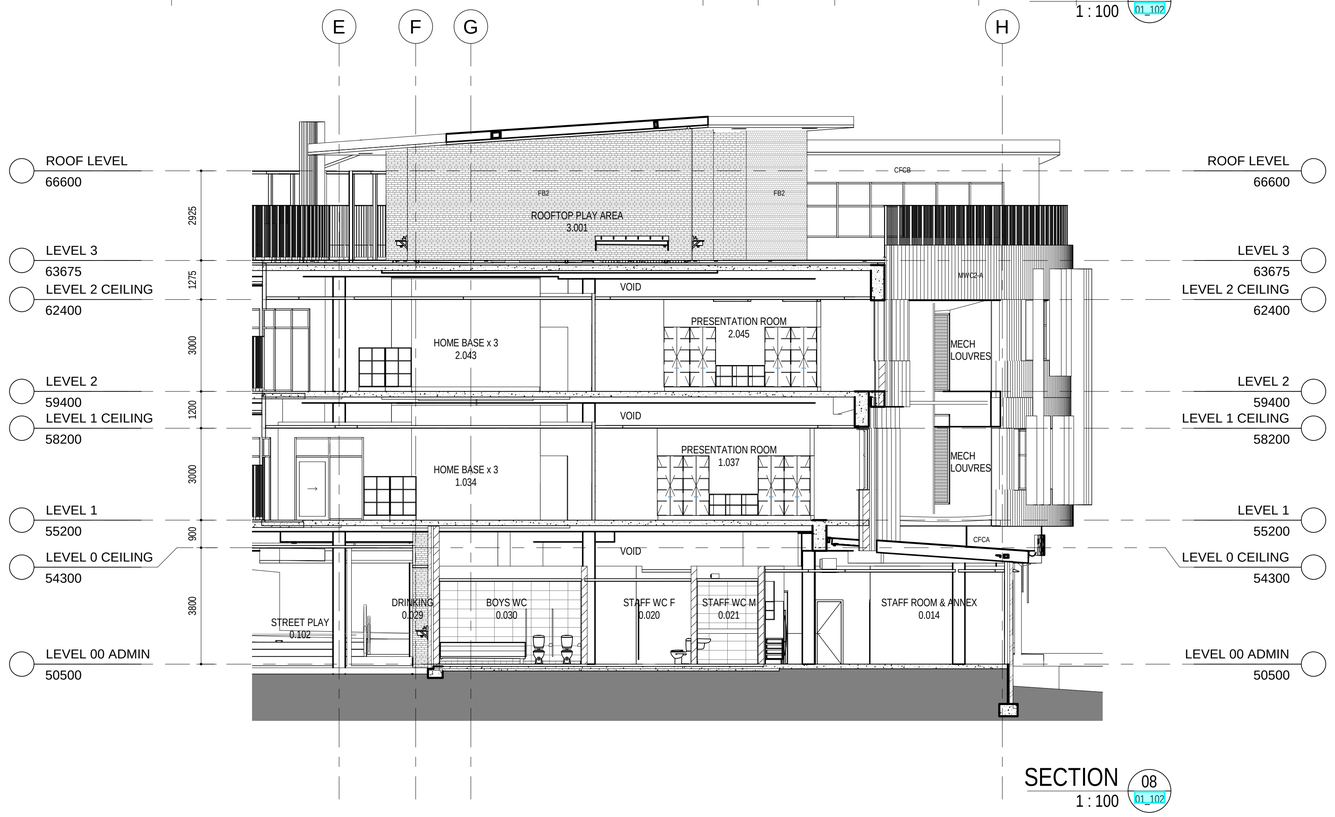

SECTION 08
1 : 100 01_102

31/08/2018 4:48:50 PM

ISSUED FOR TENDER

AMENDMENTS			
REV	BY	DATE	DESCRIPTION
	MW	20.07.18	PROGRESS ISSUE
	MW	10.08.18	PROGRESS ISSUE
	MW	17.08.18	FOR REVIEW
A	MW	31.08.18	ISSUED FOR TENDER

LEGEND

KEY PLAN

NSW GOVERNMENT Education

STRUCTURE, CIVIL & HYDRAULIC
WOOLACOTTS ENGINEERS
T: 02 8203 1500

MECH, ELECT, IT, COMMS & SEC.
J+A CONSULTING
T: 02 9437 1000

BCA
GROUP DLA
T: 02 8355 3160

LANDSCAPE
LORNA HARRISON P/L
T: 02 9555 1147

PERUMAL PEDAVOLI ARCHITECTS
T: 02 9291 0000
WEB: www.pp-a.com.au
Nominated Architect:
Vince Pedavoli NSW reg No.5045

STATUTORY PLANNER
DON FOX PLANNING P/L
T: 02 9475 4914

PERUMAL PEDAVOLI ARCHITECTS

PENSHURST PUBLIC SCHOOL
18 Arcadia Street, Penshurst

DRAWING NAME
SECTIONS - SHEET 4

CONTRACT NUMBER
SINSW-18-1257

PROJECT NORTH


0 1000 2000 3000 4000 5000 10000
SCALE 1 : 100 @ A1


DRAWN	CHECKED	VERIFIED	DATE
Author	Checker	Approver	31 AUGUST 2018

DRAWING NUMBER — REVISION

PROJECT CODE — DISCIPLINE — PHASE — SERIES NUMBER

3199-ARC-DD-01_214 — A

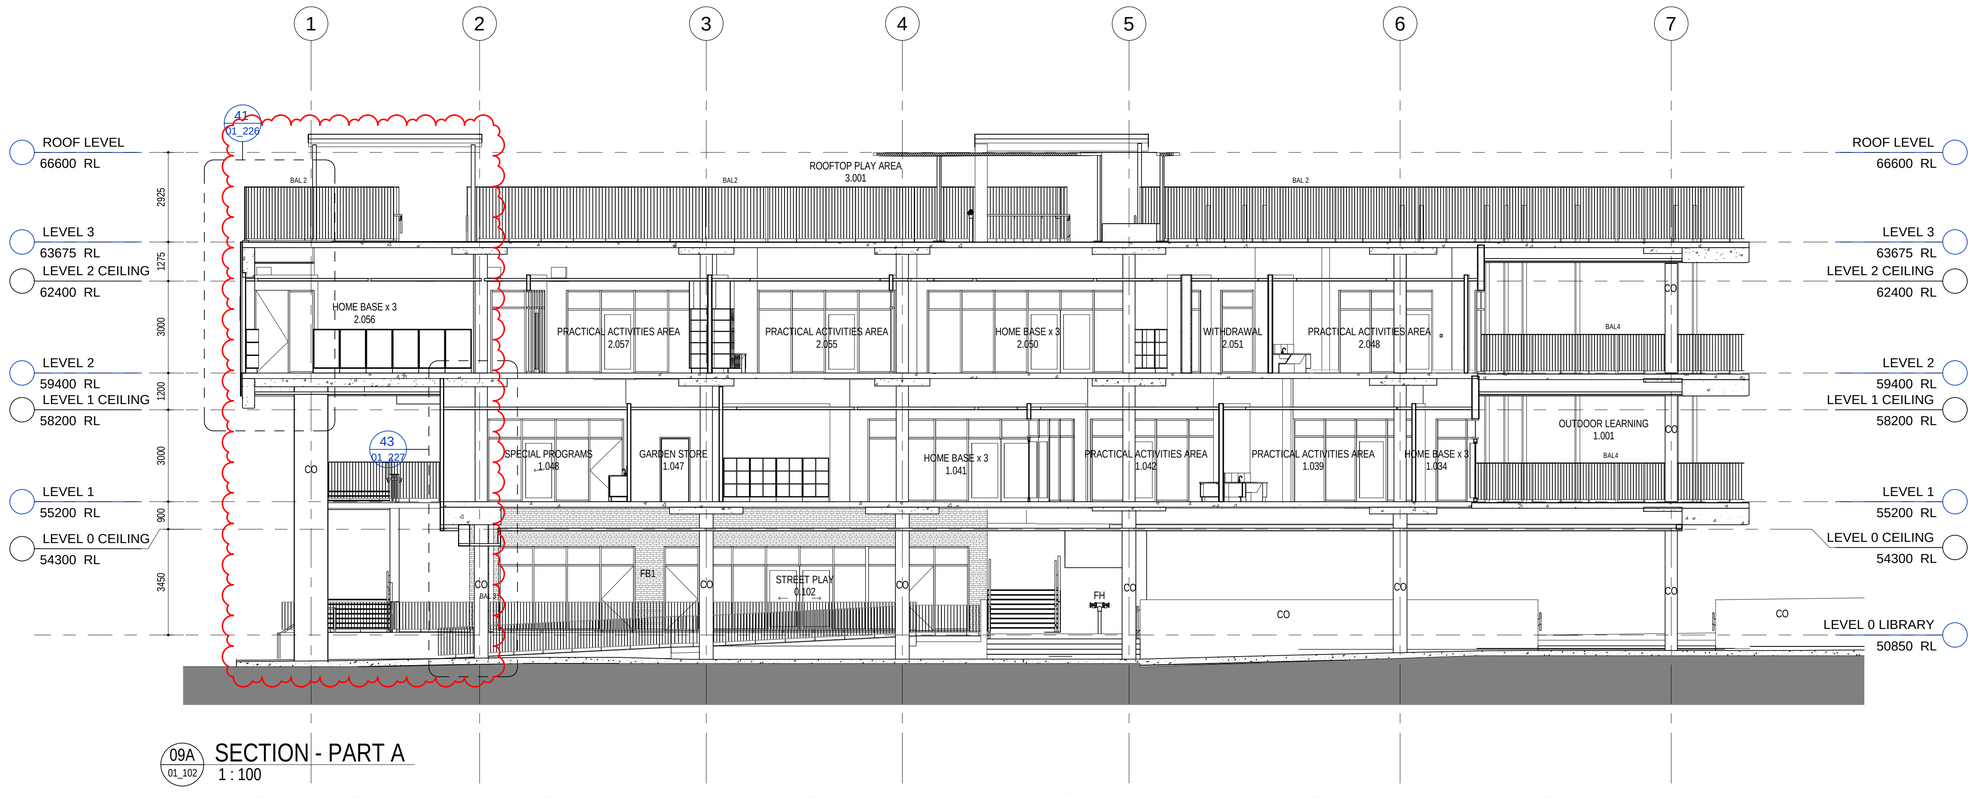

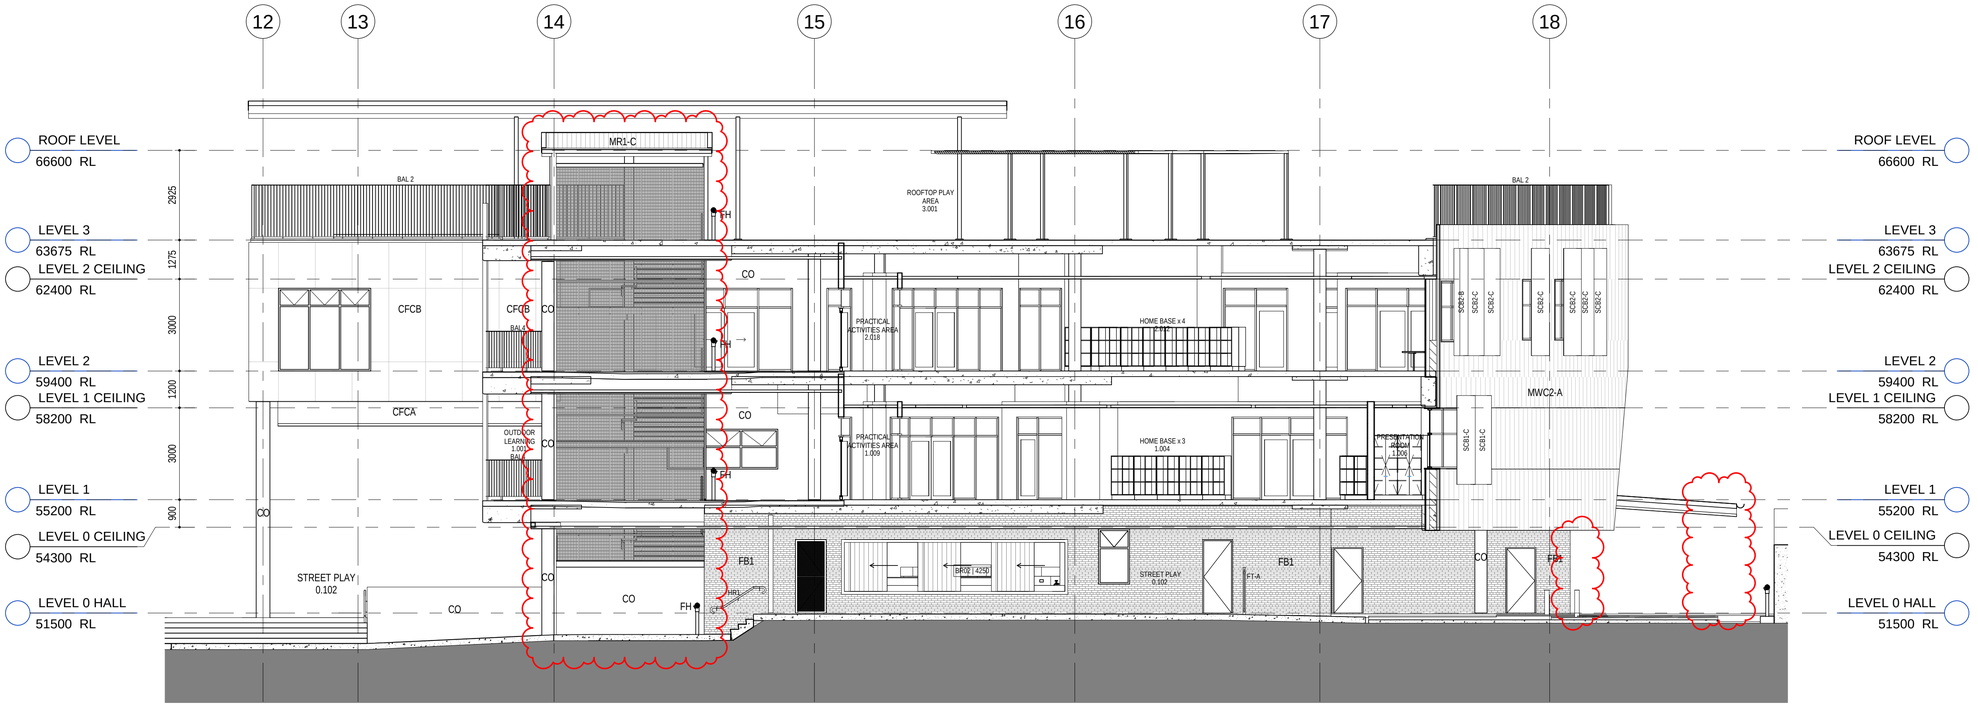

16/10/2019 3:26:00 PM

REISSUED FOR CONSTRUCTION

AMENDMENTS

REV	BY	DATE	DESCRIPTION
	MW	17.08.18	FOR REVIEW
A	MW	31.08.18	ISSUED FOR TENDER
B	MW	25.02.19	ISSUED FOR INFORMATION
C	MW	08.04.19	GENERAL UPDATE. ISSUED FOR REVIEW
D	MW	18.04.19	GATEWAY 4 REVIEW
01	RO	17.05.19	ISSUE FOR CONSTRUCTION
02	MW	16.10.19	ADD STAIR 04, AMEND STAIR 01, DELETE SC & AMEND ROOF AT WASTE. ISSUED FOR S4.55(1A)

LEGEND

KEY PLAN

NSW GOVERNMENT Education

STRUCTURE, CIVIL & HYDRAULIC
WOOLACOTTS ENGINEERS
T: 02 8203 1500

MECH, ELECT, IT, COMMS & SEC.
JHA CONSULTING
T: 02 9437 1000

BCA
GROUP DLA
T: 02 8355 3160

LANDSCAPE
LORNA HARRISON P/L
T: 02 9555 1147

PERUMAL PEDAVOLI ARCHITECTS
T: 02 9291 0000
WEB: www.pp-a.com.au
Nominated Architect:
Vince Pedavoli NSW reg No.5045

STATUTORY PLANNER
DON FOX PLANNING P/L
T: 02 9473 4914

PERUMAL PEDAVOLI ARCHITECTS

PENSHURST PUBLIC SCHOOL
18 Arcadia Street, Penshurst

DRAWING NAME
SECTIONS - SHEET 5

CONTRACT NUMBER
SINSW-18-1257


PROJECT NORTH

0 1000 2000 3000 4000 5000 10000
SCALE 1 : 100 @ A1


DRAWN	CHECKED	VERIFIED	DATE
Author	Checker	Approver	16 OCTOBER 2019

DRAWING NUMBER: 3199-ARC-CD-01_215
REVISION: 02

PROJECT CODE | DISCIPLINE | PHASE | SERIES NUMBER

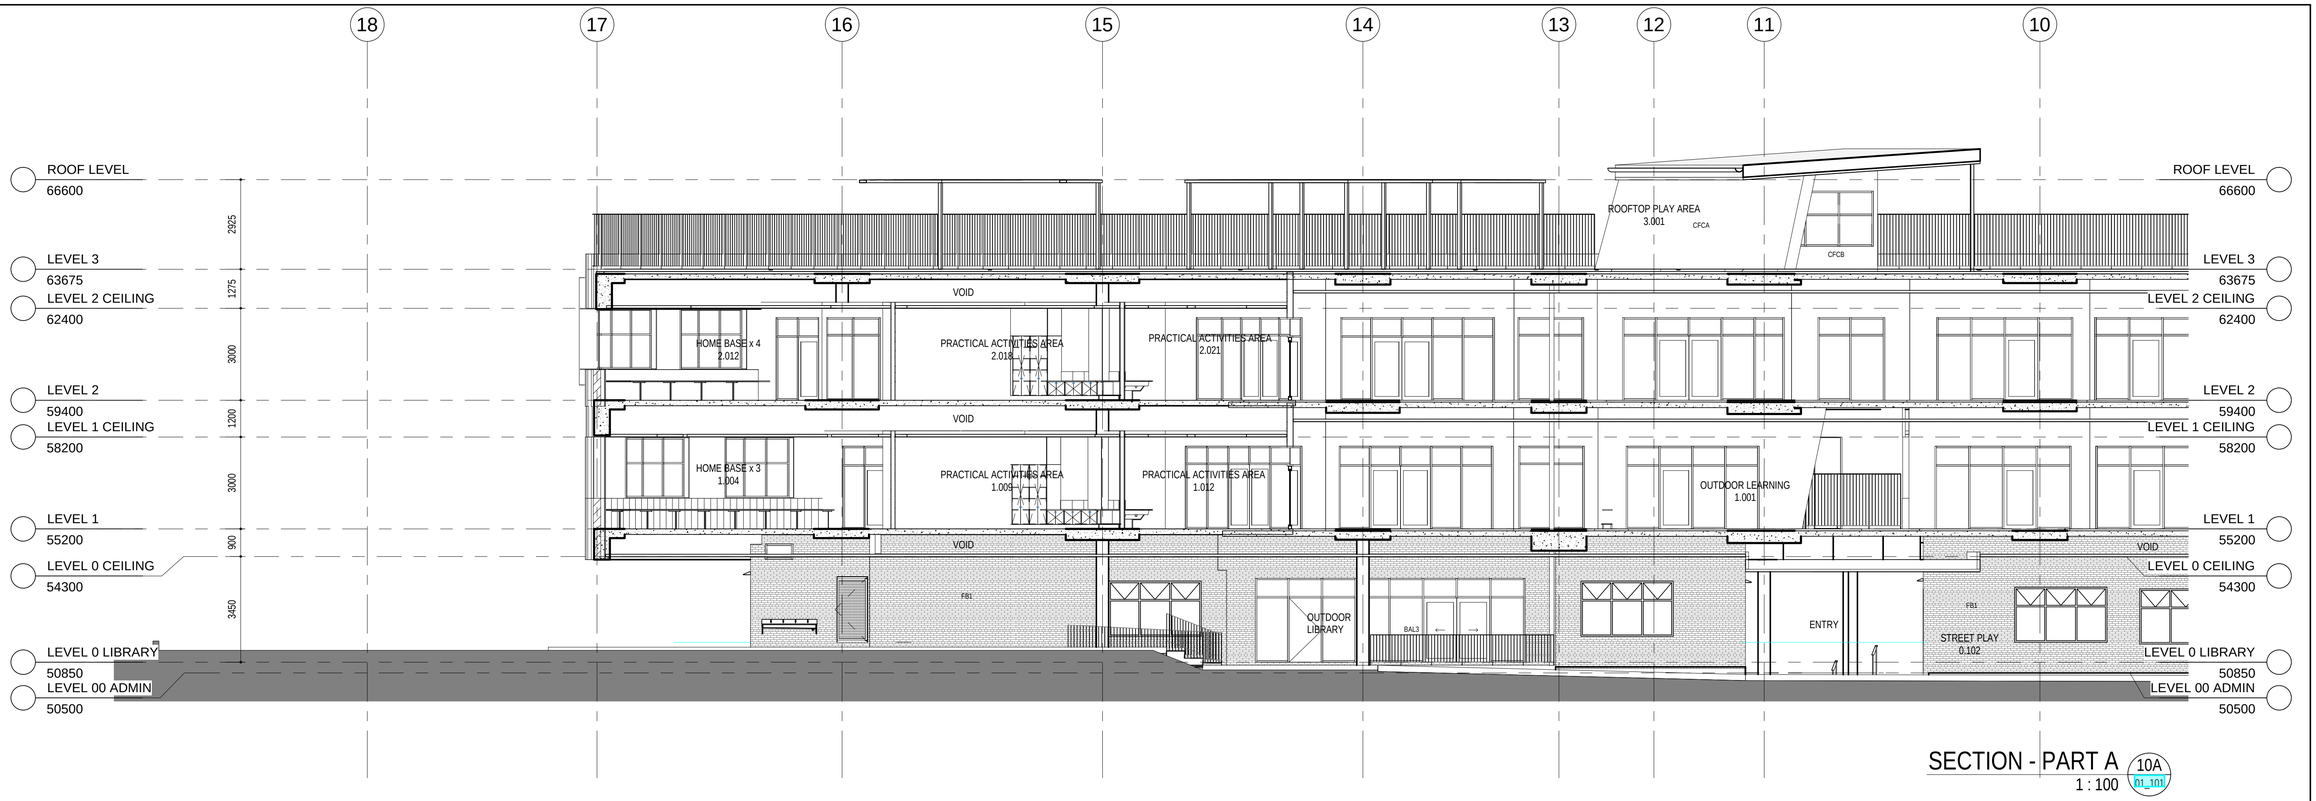

SECTION - PART A
1 : 100
10A
B1_101

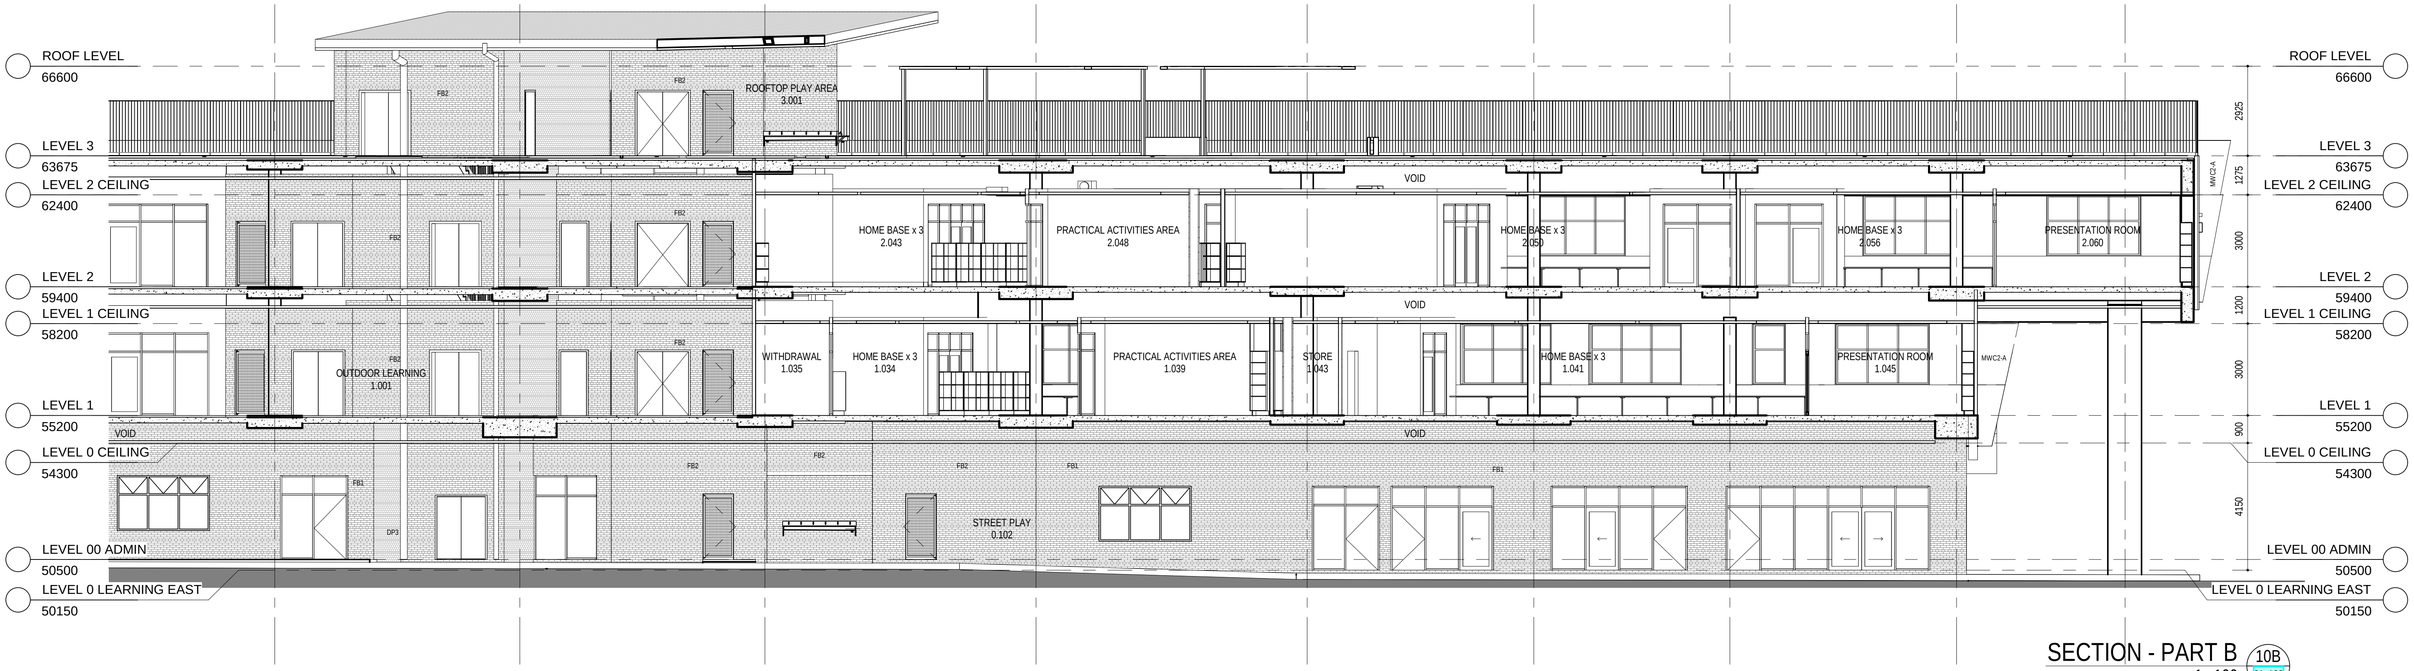

SECTION - PART B
1 : 100
10B
B1_102

3/09/2018 12:07:55 PM

ISSUED FOR TENDER

AMENDMENTS

REV	BY	DATE	DESCRIPTION
	MW	20.07.18	PROGRESS ISSUE
	MW	10.08.18	PROGRESS ISSUE
	MW	17.08.18	FOR REVIEW
A	MW	31.08.18	ISSUED FOR TENDER

LEGEND

KEY PLAN

NSW GOVERNMENT Education

STRUCTURE, CIVIL & HYDRAULIC
WOOLACOTTS ENGINEERS
T: 02 8203 1500

MECH, ELECT, IT, COMMS & SEC.
JHA CONSULTING
T: 02 9437 1000

BCA
GROUP DLA
T: 02 8355 3160

LANDSCAPE
LORNA HARRISON P/L
T: 02 9555 1147

PERUMAL PEDAVOLI ARCHITECTS
T: 02 9291 0000
WEB: www.pp-a.com.au
Nominated Architect:
Vince Pedavoli NSW reg No.5045

STATUTORY PLANNER
DON FOX PLANNING P/L
T: 02 9475 4314

PERUMAL PEDAVOLI ARCHITECTS

PENSHURST PUBLIC SCHOOL
18 Arcadia Street, Penshurst

DRAWING NAME
SECTIONS - SHEET 6

CONTRACT NUMBER
SINSW-18-1257

PROJECT NORTH


0 1000 2000 3000 4000 5000 10000
SCALE 1 : 100 @ A1

DRAWN	CHECKED	VERIFIED	DATE
Author	Checker	Approver	31 AUGUST 2018

DRAWING NUMBER — REVISION

PROJECT CODE — DISCIPLINE — PHASE — SERIES NUMBER

3199-ARC-DD-01_216 — A

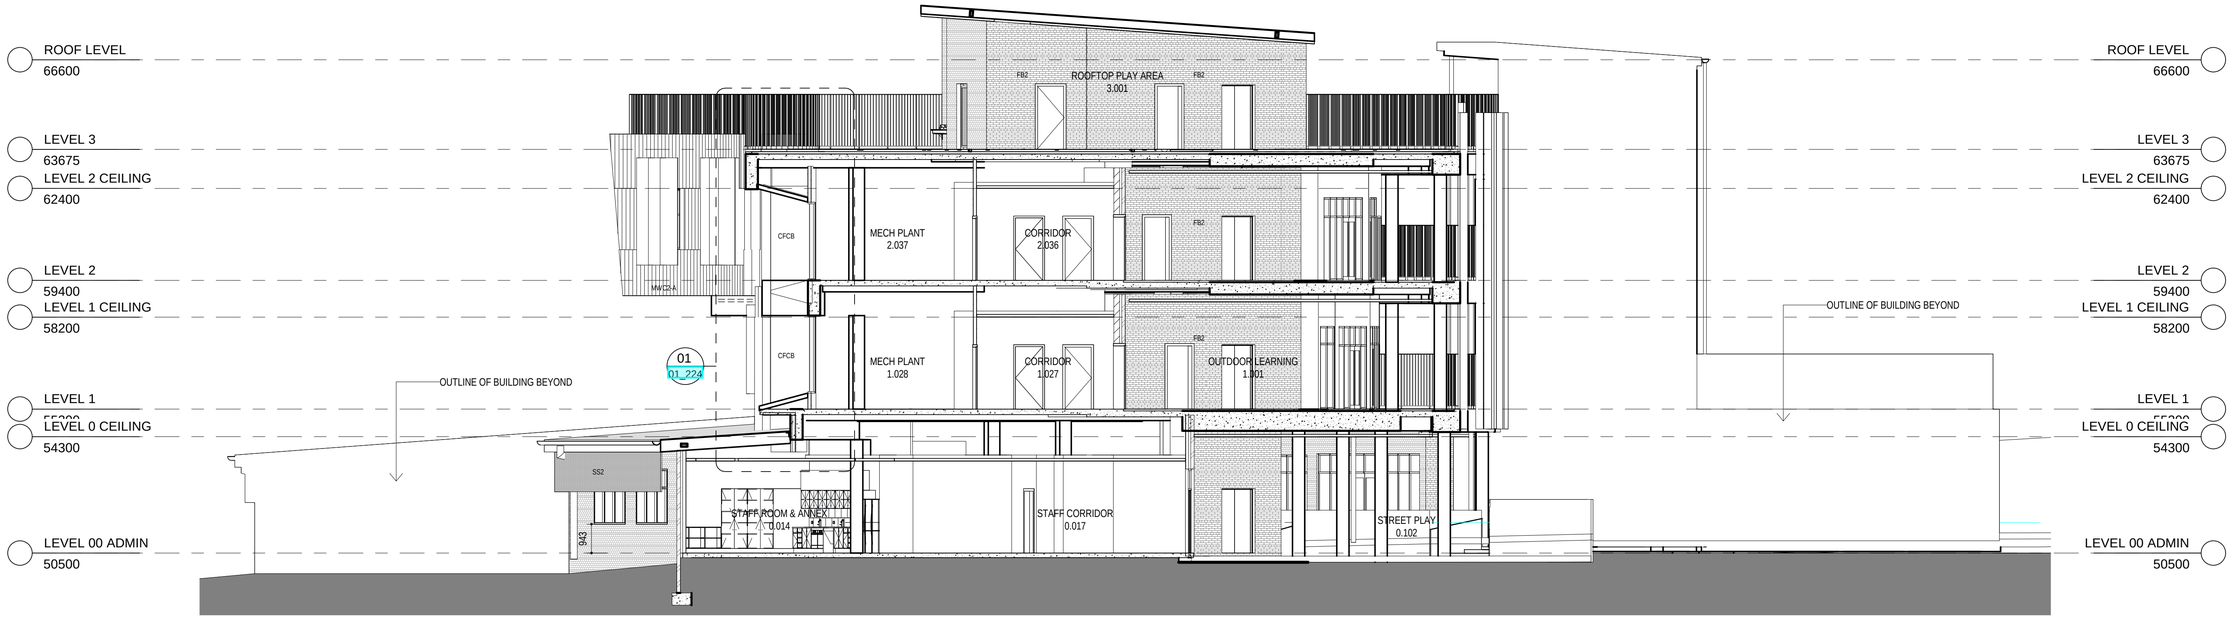

SECTION 11
1 : 100 01_102

31/08/2018 4:49:49 PM

ISSUED FOR TENDER

AMENDMENTS			
REV	BY	DATE	DESCRIPTION
	MW	17.08.18	FOR REVIEW
A	MW	31.08.18	ISSUED FOR TENDER

LEGEND

KEY PLAN

NSW GOVERNMENT Education

STRUCTURE, CIVIL & HYDRAULIC
WOOLACOTTS ENGINEERS
T: 02 8203 1500

MECH, ELECT, IT, COMMS & SEC.
JHA CONSULTING
T: 02 9437 1000

BCA
GROUP DLA
T: 02 8355 3160

LANDSCAPE
LORNA HARRISON P/L
T: 02 9555 1147

PERUMAL PEDAVOLI ARCHITECTS
T: 02 9291 0000
WEB: www.pp-a.com.au
Nominated Architect:
Vince Pedavoli NSW reg No.5045

STATUTORY PLANNER
DON FOX PLANNING P/L
T: 02 9475 4914

PERUMAL PEDAVOLI ARCHITECTS

PENSHURST PUBLIC SCHOOL
18 Arcadia Street, Penshurst

DRAWING NAME
SECTIONS - SHEET 7

CONTRACT NUMBER
SINSW-18-1257

PROJECT NORTH


SCALE 1 : 100 @ A1

DRAWN	CHECKED	VERIFIED	DATE
Author	Checker	Approver	31 AUGUST 2018


DRAWING NUMBER

REVISION


PROJECT CODE | DISCIPLINE | PHASE | SERIES NUMBER
3199-ARC-DD-01_217 | A

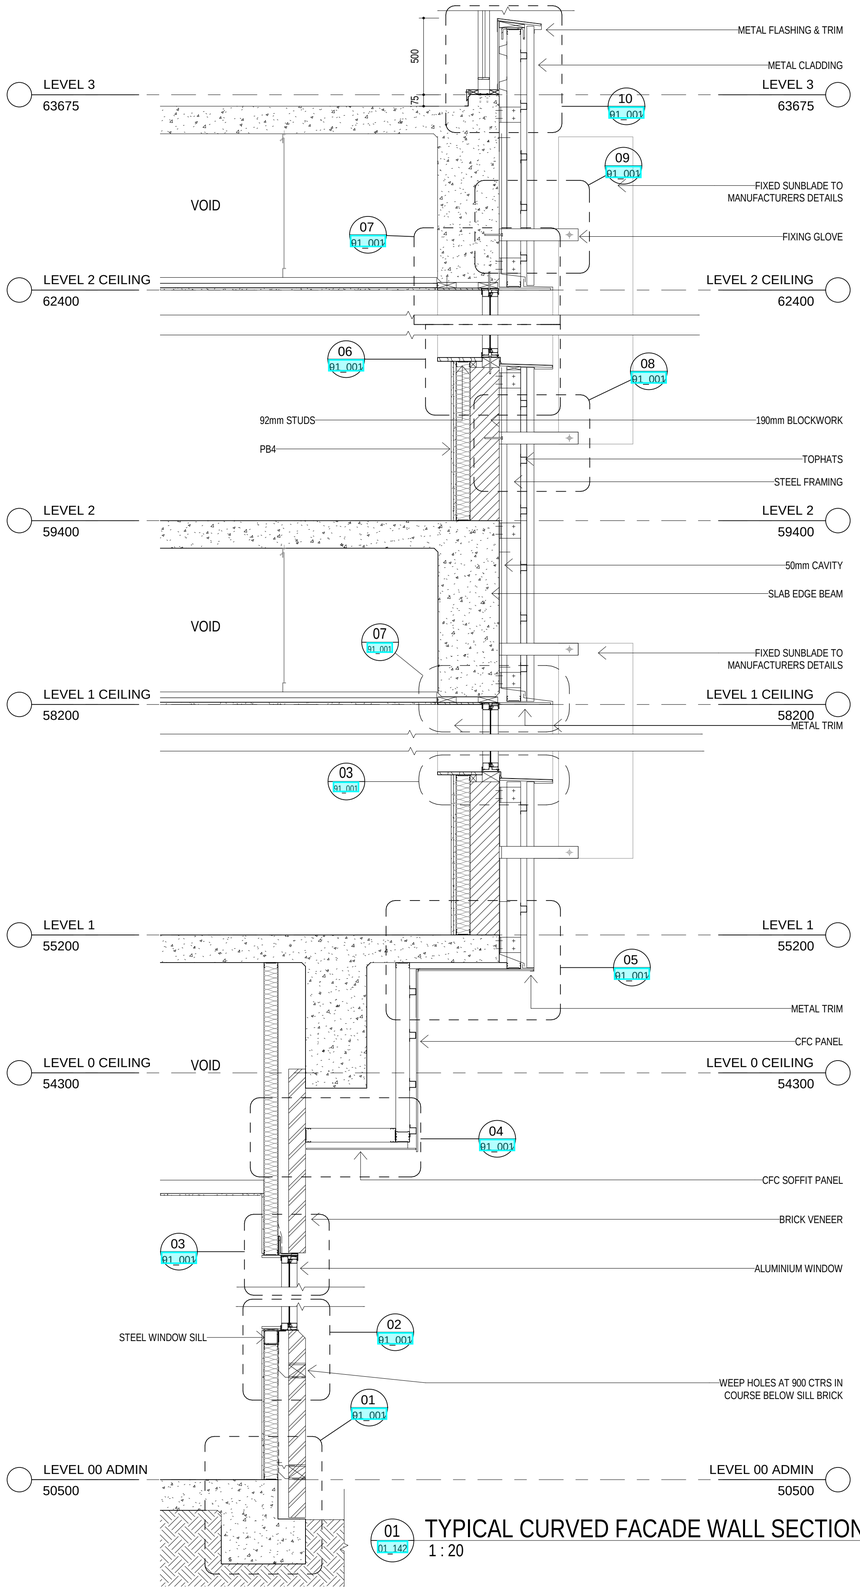

01 01_142 **TYPICAL CURVED FACADE WALL SECTION**
1 : 20

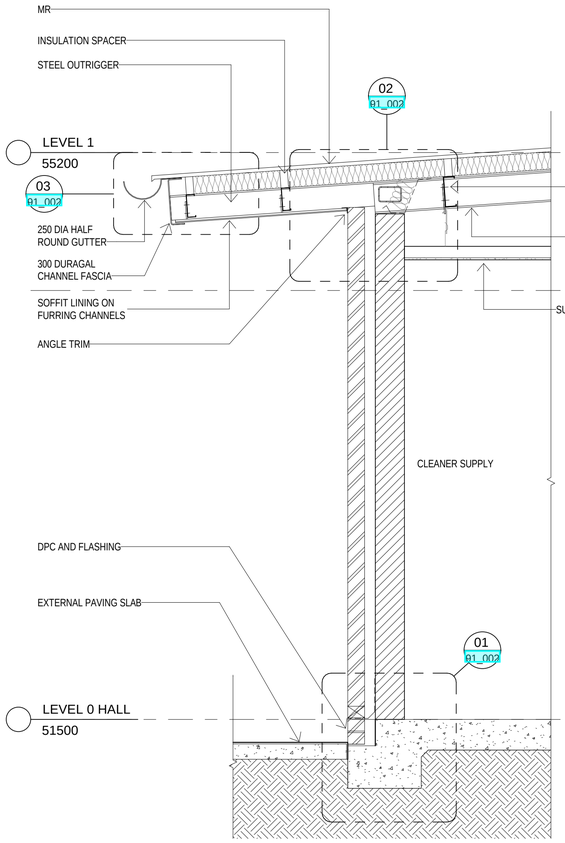

02 01_211 **WALL SECTION**
1 : 20

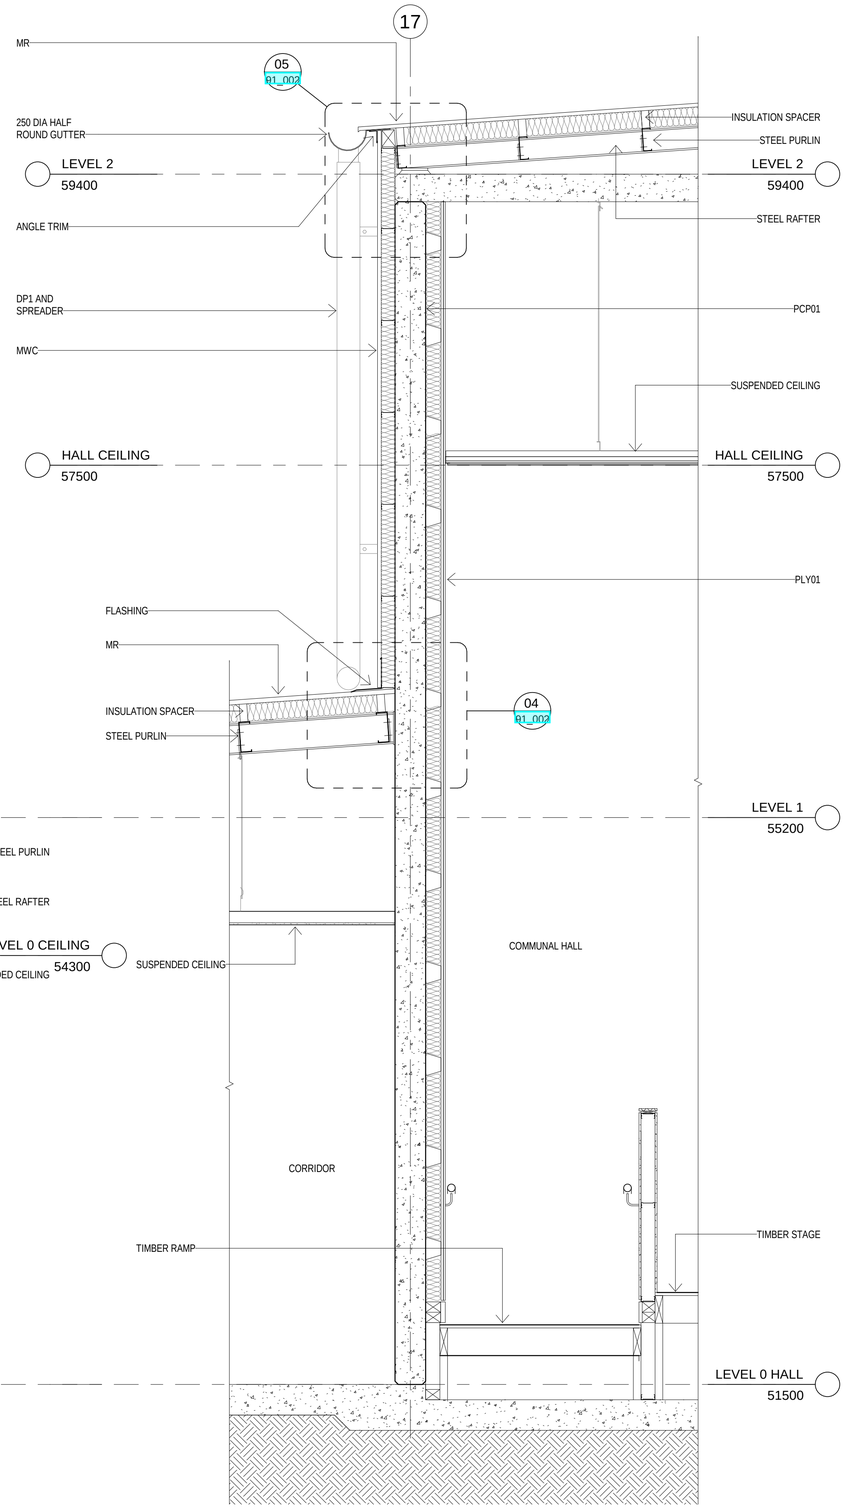

03 01_211 **WALL SECTION**
1 : 20

31/08/2018 4:35:56 PM

ISSUED FOR TENDER

AMENDMENTS			
REV	BY	DATE	DESCRIPTION
	MW	10.08.18	PROGRESS ISSUE
	MW	17.08.18	FOR REVIEW
	MW	28.08.18	PROGRESS ISSUE
A	MW	31.08.18	ISSUED FOR TENDER

LEGEND

KEY PLAN

NSW GOVERNMENT Education

STRUCTURE, CIVIL & HYDRAULIC
WOOLACOTTS ENGINEERS
T: 02 8203 1500

MECH, ELECT, IT, COMMS & SEC.
JHA CONSULTING
T: 02 9437 1000

BCA
GROUP DLA
T: 02 8355 3160

LANDSCAPE
LORNA HARRISON P/L
T: 02 9555 1147

PERUMAL PEDAVOLI ARCHITECTS
T: 02 9291 0000
WEB: www.pp-a.com.au
Nominated Architect:
Vince Pedavoli NSW reg No.5045

STATUTORY PLANNER
DON FOX PLANNING P/L
T: 02 9423 4914

PERUMAL PEDAVOLI ARCHITECTS

PENSHURST PUBLIC SCHOOL
18 Arcadia Street, Penshurst

DRAWING NAME
WALL SECTIONS SHEET 1


CONTRACT NUMBER: SINSW-18-1257
PROJECT NORTH

0 200 400 600 800 1000 2000
SCALE 1 : 20 @ A1


DRAWN	CHECKED	VERIFIED	DATE
Author	Checker	Approver	31 AUGUST 2018

DRAWING NUMBER: 3199-ARC-DD-01_220
REVISION: A


PROJECT CODE | DISCIPLINE | PHASE | SERIES NUMBER

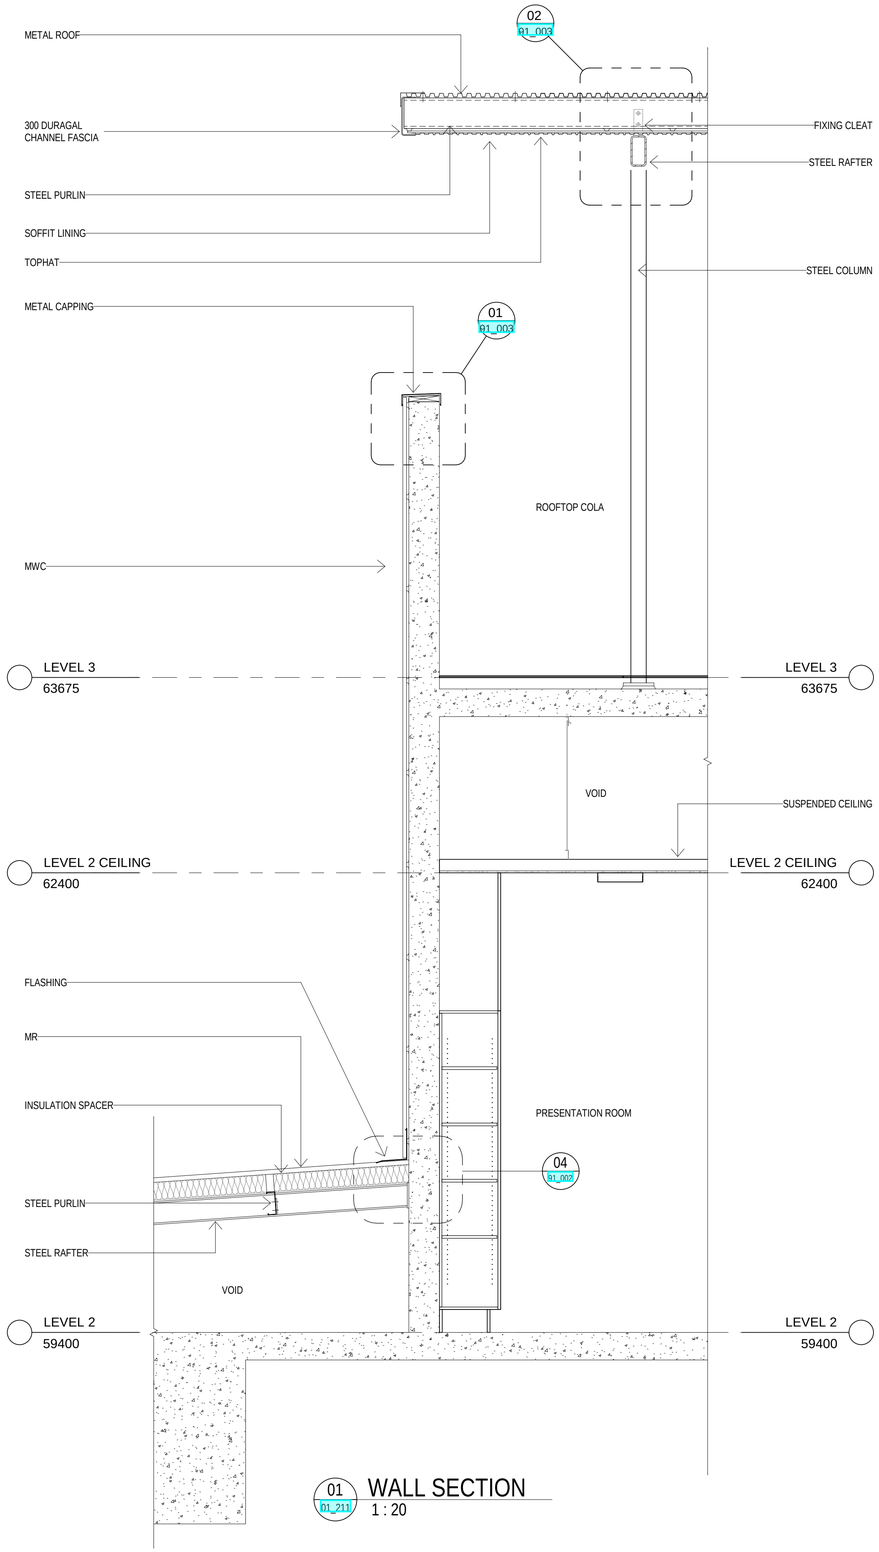

01 01_211 WALL SECTION
1 : 20

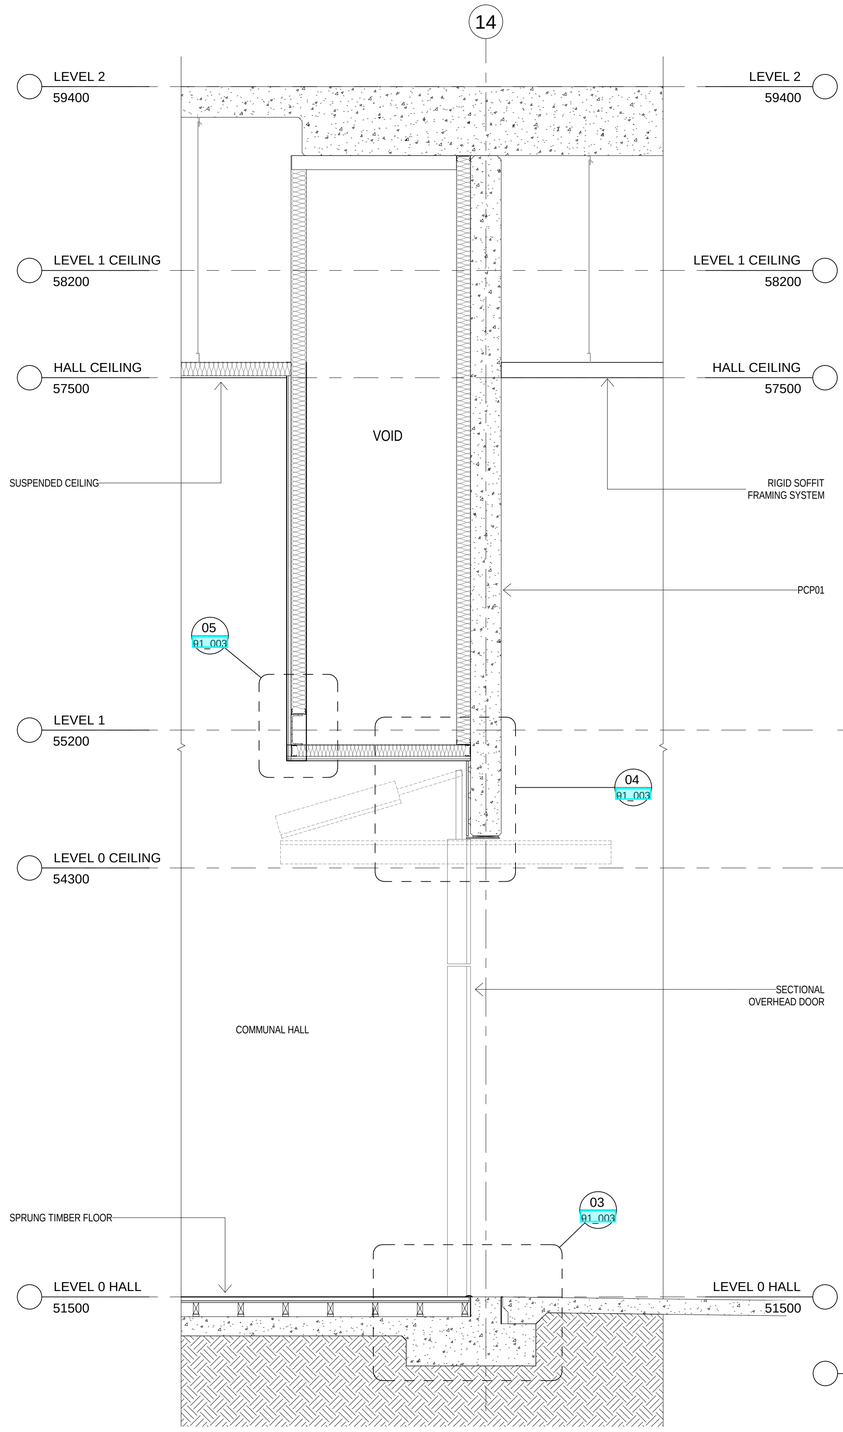

02 01_211 WALL SECTION
1 : 20

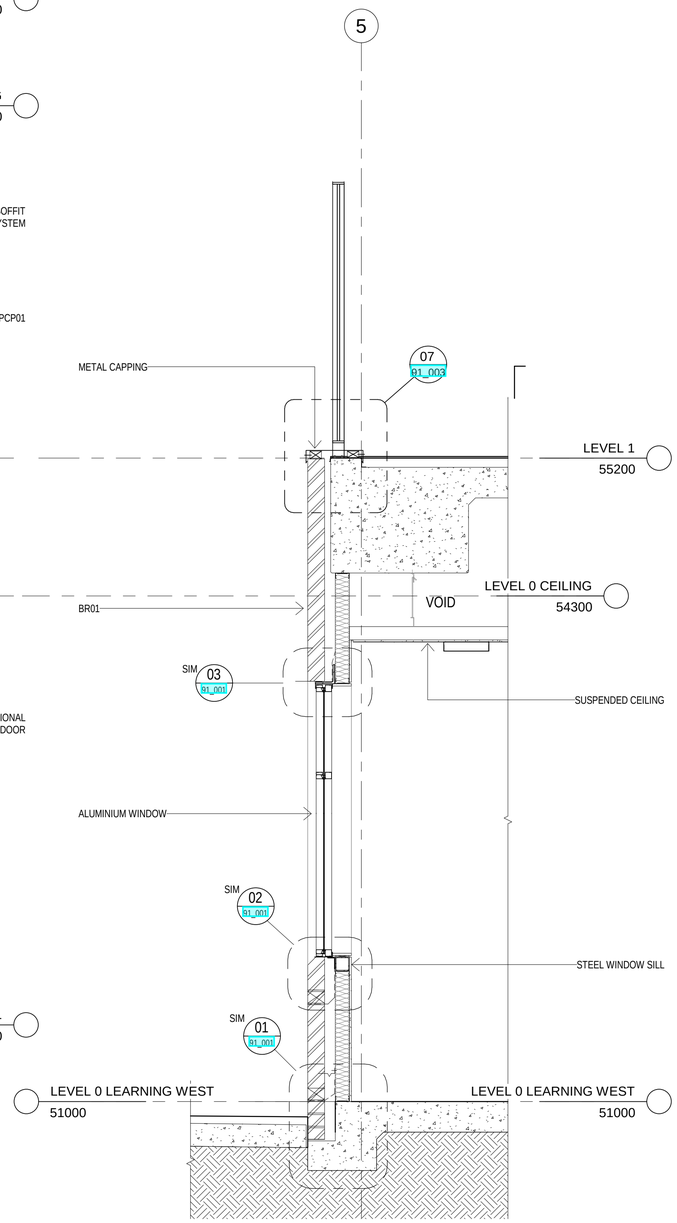

03 01_211 WALL SECTION
1 : 20

31/08/2018 4:36:08 PM

ISSUED FOR TENDER

AMENDMENTS

REV	BY	DATE	DESCRIPTION
	MW	10.08.18	PROGRESS ISSUE
	MW	17.08.18	FOR REVIEW
	MW	28.08.18	PROGRESS ISSUE
A	MW	31.08.18	ISSUED FOR TENDER

LEGEND

KEY PLAN

NSW GOVERNMENT Education

STRUCTURE, CIVIL & HYDRAULIC
WOOLACOTTS ENGINEERS
T: 02 8203 1500

MECH, ELECT, IT, COMMS & SEC.
JHA CONSULTING
T: 02 9437 1000

BCA
GROUP DLA
T: 02 8355 3160

LANDSCAPE
LORNA HARRISON P/L
T: 02 9555 1147

PERUMAL PEDAVOLI ARCHITECTS
T: 02 9291 0000
WEB: www.pp-a.com.au
Nominated Architect
Vince Pedavoli NSW reg No.5045

STATUTORY PLANNER
DON FOX PLANNING P/L
T: 02 9673 4914

PERUMAL PEDAVOLI ARCHITECTS

PENSHURST PUBLIC SCHOOL
18 Arcadia Street, Penshurst

DRAWING NAME
WALL SECTIONS SHEET 2

CONTRACT NUMBER
SINSW-18-1257

PROJECT NORTH

0 200 400 600 800 1000 2000
SCALE 1 : 20 @ A1


DRAWN	CHECKED	VERIFIED	DATE
Author	Checker	Approver	31 AUGUST 2018

DRAWING NUMBER


REVISION

PROJECT CODE DISCIPLINE PHASE SERIES NUMBER
3199-ARC-DD-01_221

A

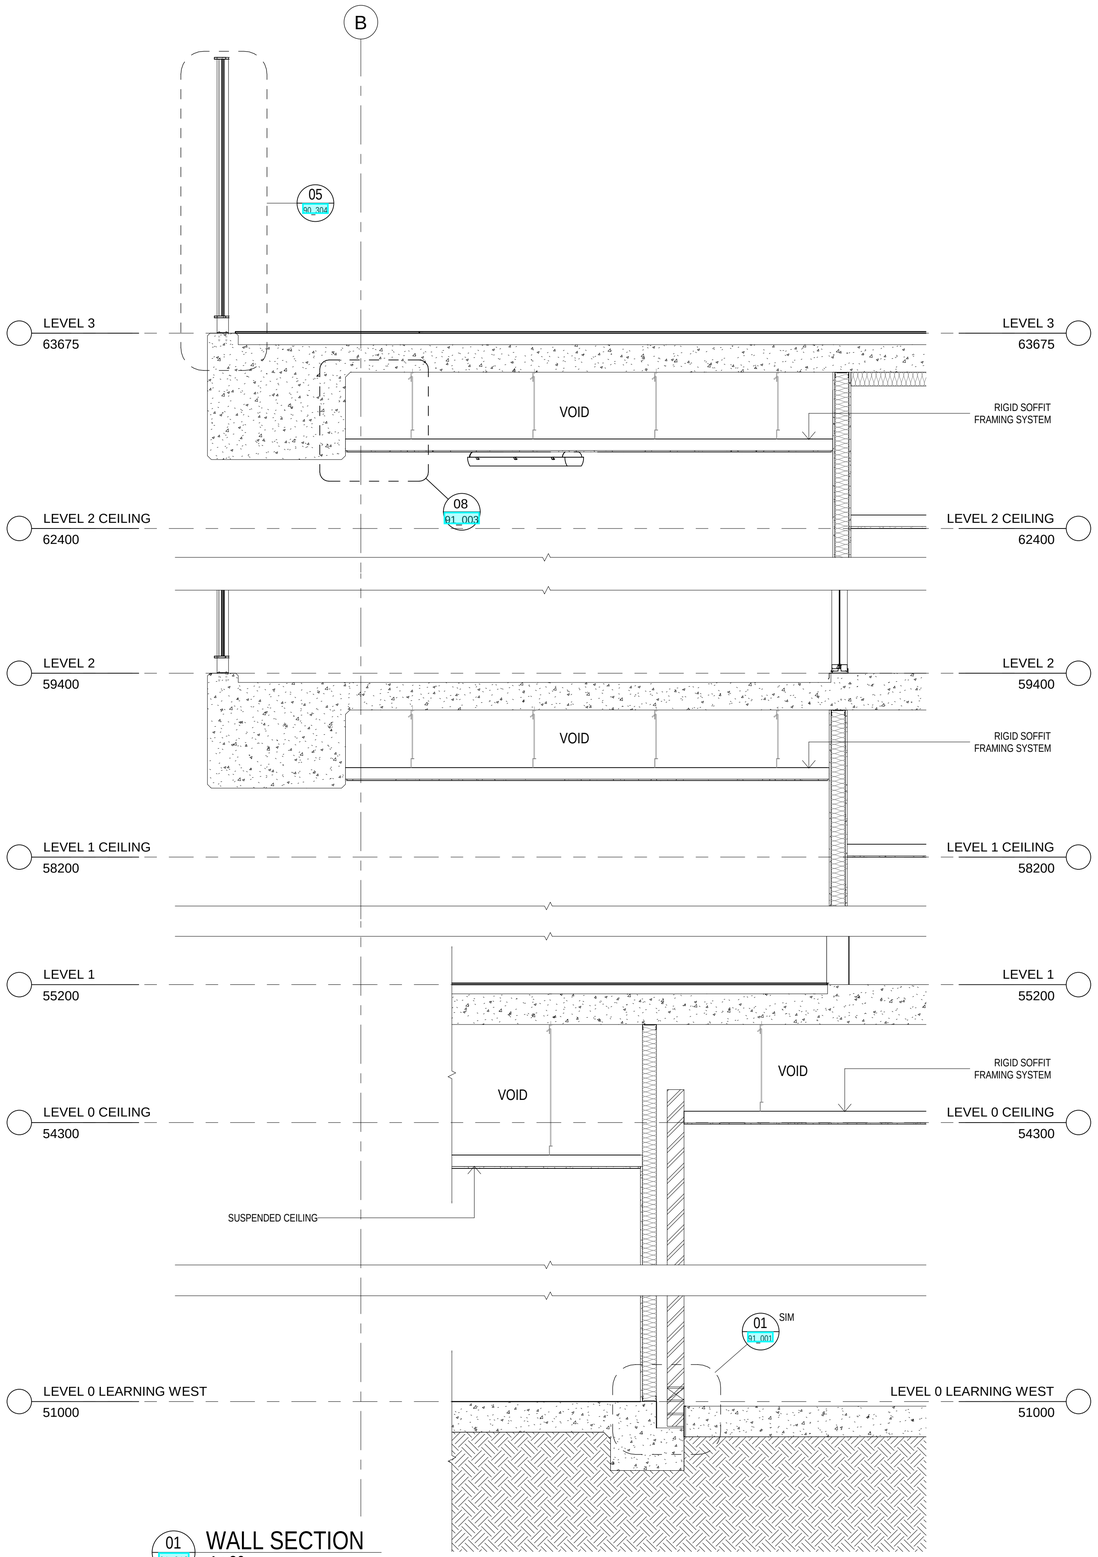

01 91_212 WALL SECTION
1 : 20

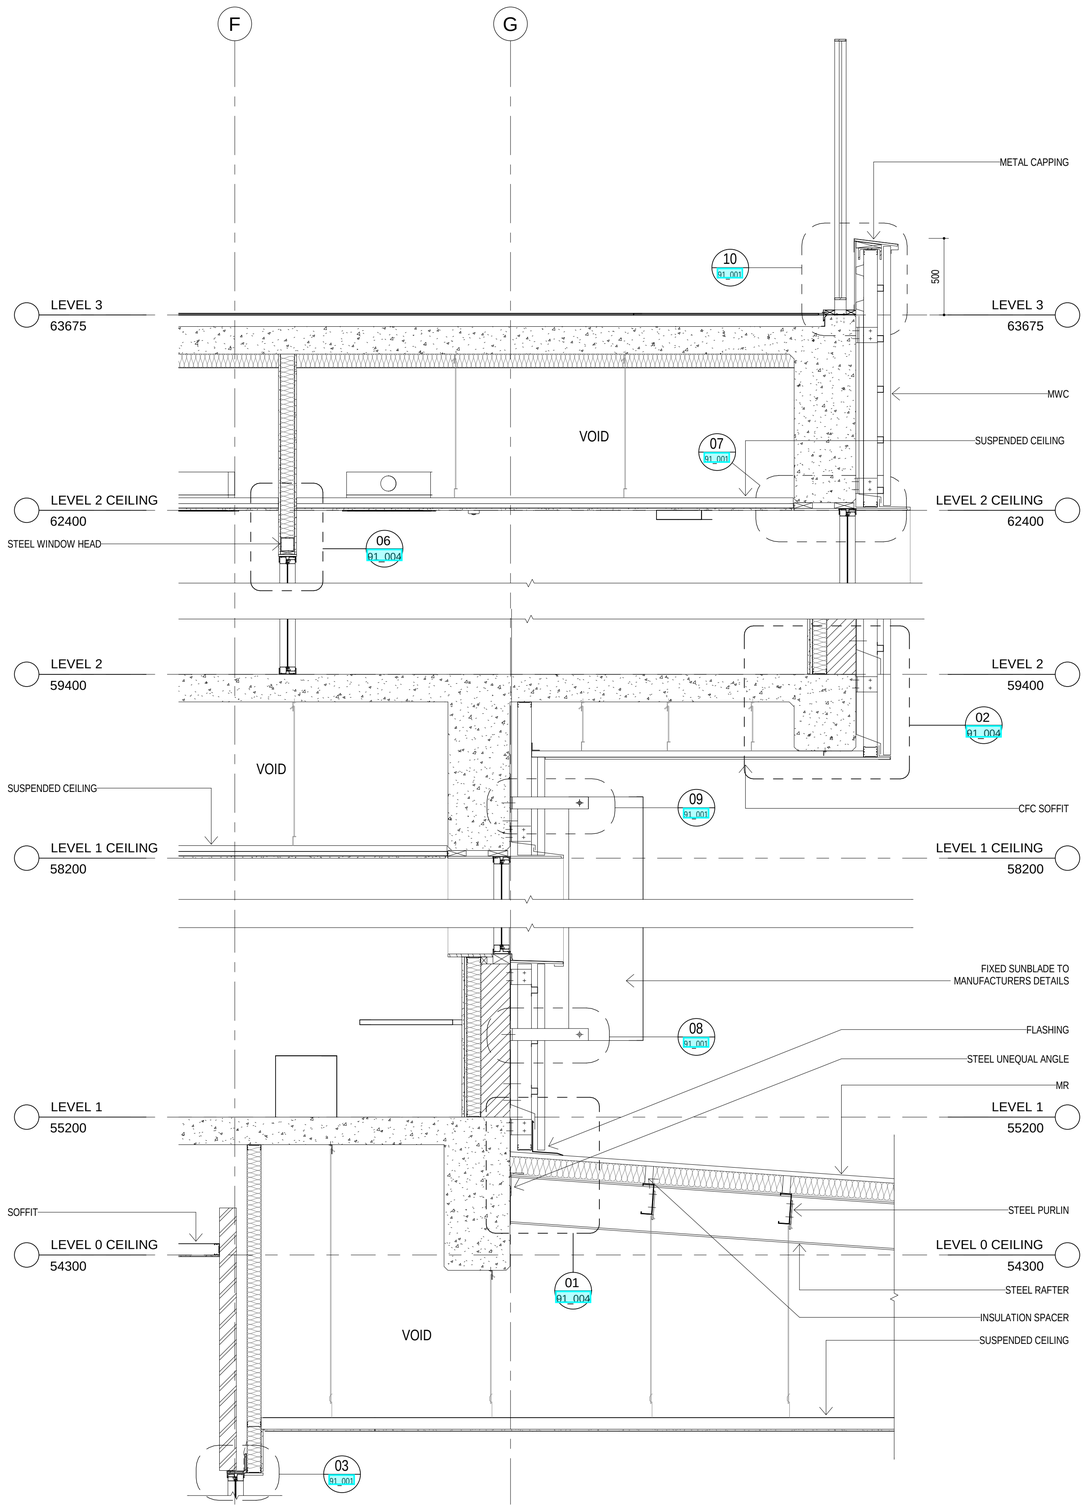

02 91_212 WALL SECTION
1 : 20

31/08/2018 4:36:20 PM

ISSUED FOR TENDER

AMENDMENTS

REV	BY	DATE	DESCRIPTION
	MW	10.08.18	PROGRESS ISSUE
	MW	17.08.18	FOR REVIEW
	MW	28.08.18	PROGRESS ISSUE
A	MW	31.08.18	ISSUED FOR TENDER

LEGEND

KEY PLAN

NSW GOVERNMENT Education

STRUCTURE, CIVIL & HYDRAULIC
WOOLACOTTS ENGINEERS
T: 02 8203 1500

MECH, ELECT, IT, COMMS & SEC.
JHA CONSULTING
T: 02 9437 1000

BCA
GROUP DLA
T: 02 8355 3160

LANDSCAPE
LORNA HARRISON P/L
T: 02 9555 1147

PERUMAL PEDAVOLI ARCHITECTS
T: 02 9291 0000
WEB: www.pp-a.com.au
Nominated Architect:
Vince Pedavoli NSW reg No.5045

STATUTORY PLANNER
DON FOX PLANNING P/L
T: 02 9473 4914

PERUMAL PEDAVOLI ARCHITECTS

PENSHURST PUBLIC SCHOOL
18 Arcadia Street, Penshurst

DRAWING NAME
WALL SECTIONS SHEET 3

CONTRACT NUMBER
SINSW-18-1257

PROJECT NORTH


0 200 400 600 800 1000 2000
SCALE 1 : 20 @ A1

DRAWN	CHECKED	VERIFIED	DATE
Author	Checker	Approver	31 AUGUST 2018


DRAWING NUMBER

REVISION

PROJECT CODE	DISCIPLINE	PHASE	SERIES NUMBER	
3199-	ARC-	DD-	01_222	A

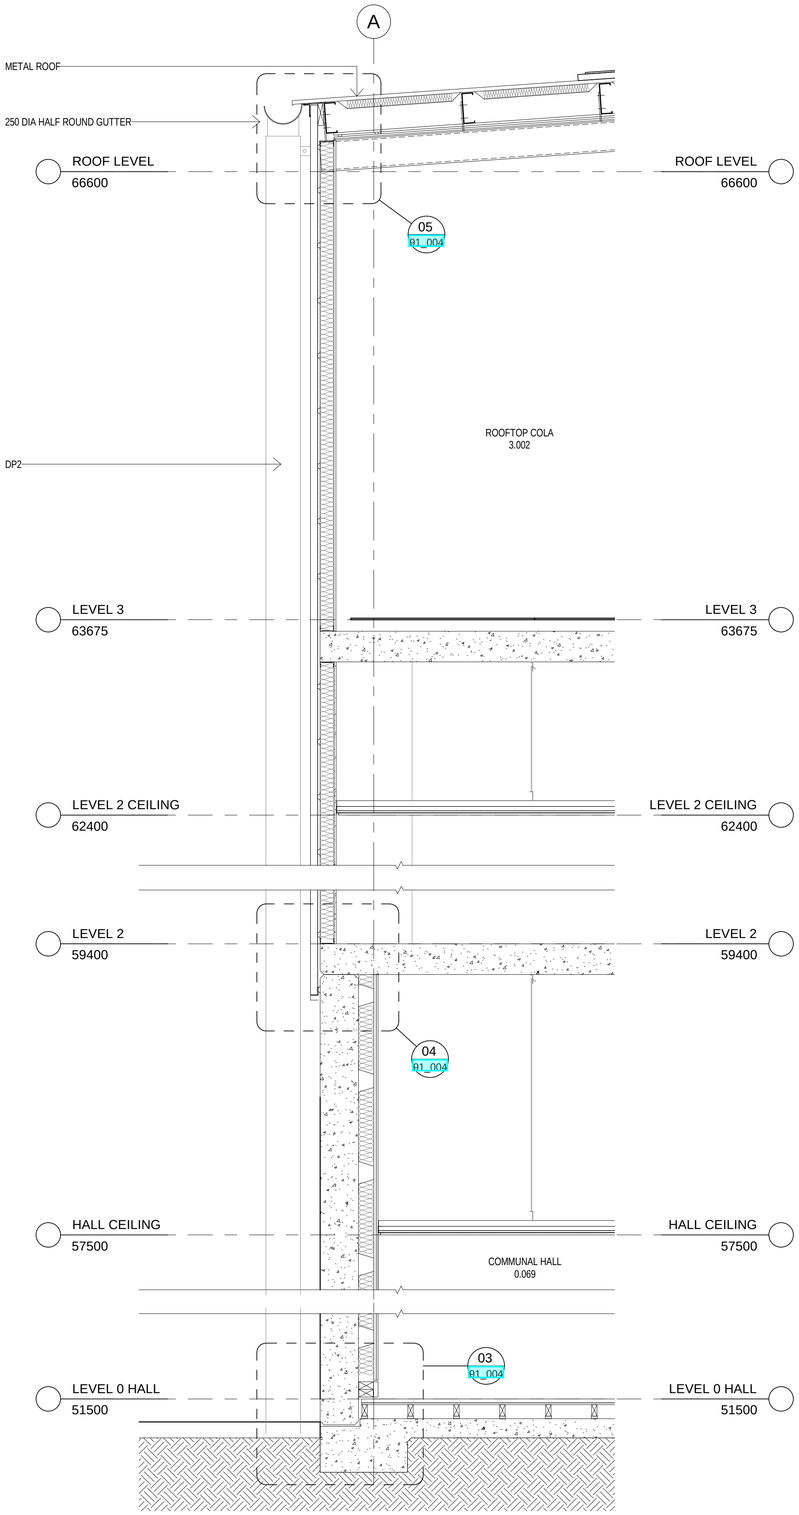

01 01_213 WALL SECTION
1 : 20

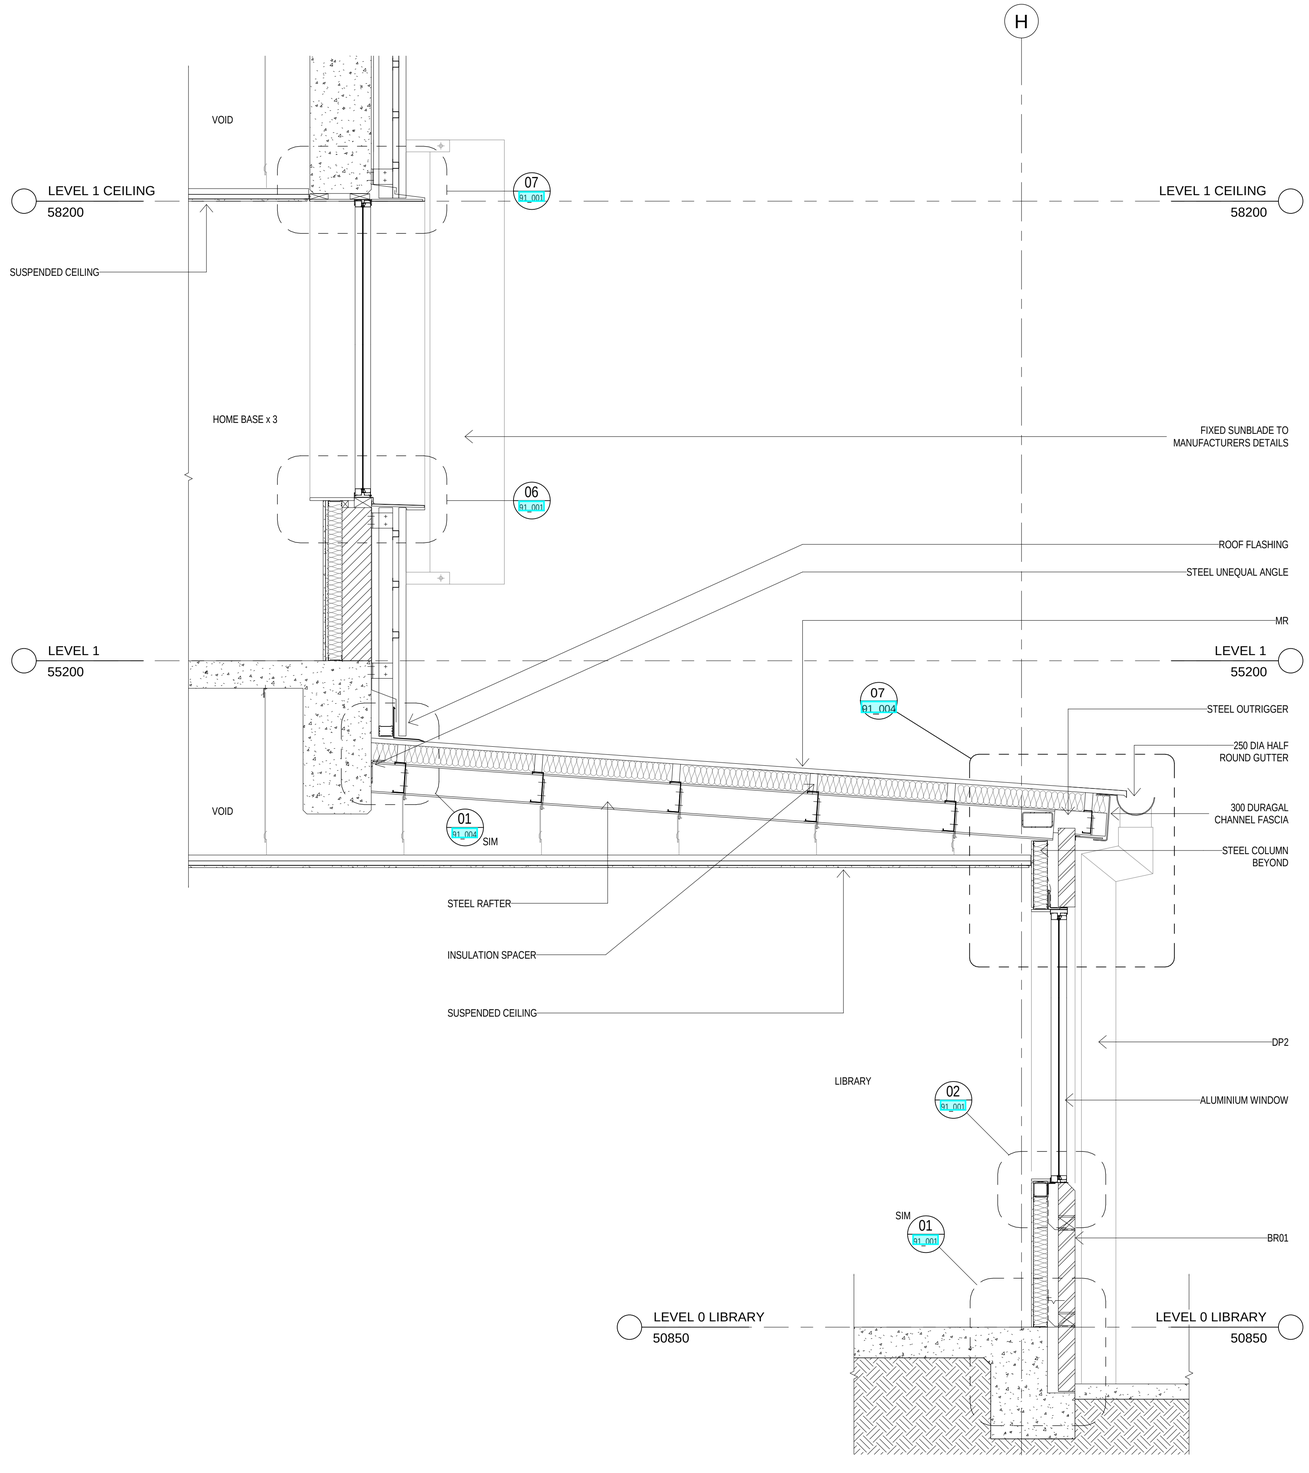

02 01_213 WALL SECTION
1 : 20

31/08/2018 4:36:30 PM

ISSUED FOR TENDER

AMENDMENTS			
REV	BY	DATE	DESCRIPTION
	MW	10.08.18	PROGRESS ISSUE
	MW	17.08.18	FOR REVIEW
	MW	28.08.18	PROGRESS ISSUE
A	MW	31.08.18	ISSUED FOR TENDER

LEGEND

KEY PLAN

NSW GOVERNMENT Education

STRUCTURE, CIVIL & HYDRAULIC
WOOLACOTTS ENGINEERS
T: 02 8203 1500

MECH, ELECT, IT, COMMS & SEC.
JHA CONSULTING
T: 02 9437 1000

BCA
GROUP DLA
T: 02 8355 3160

LANDSCAPE
LORNA HARRISON P/L
T: 02 9555 1147

PERUMAL PEDAVOLI ARCHITECTS
T: 02 9291 0000
WEB: www.pp-a.com.au
Nominated Architect:
Vince Pedavoli NSW reg No.5045

STATUTORY PLANNER
DON FOX PLANNING P/L
T: 02 9673 4914

PERUMAL PEDAVOLI ARCHITECTS

PENSHURST PUBLIC SCHOOL
18 Arcadia Street, Penshurst

DRAWING NAME
WALL SECTIONS SHEET 4

CONTRACT NUMBER
SINSW-18-1257

PROJECT NORTH

0 200 400 600 800 1000 2000
SCALE 1 : 20 @ A1


DRAWN	CHECKED	VERIFIED	DATE
Author	Checker	Approver	31 AUGUST 2018

DRAWING NUMBER

REVISION

PROJECT CODE DISCIPLINE PHASE SERIES NUMBER
3199-ARC-DD-01_223

A

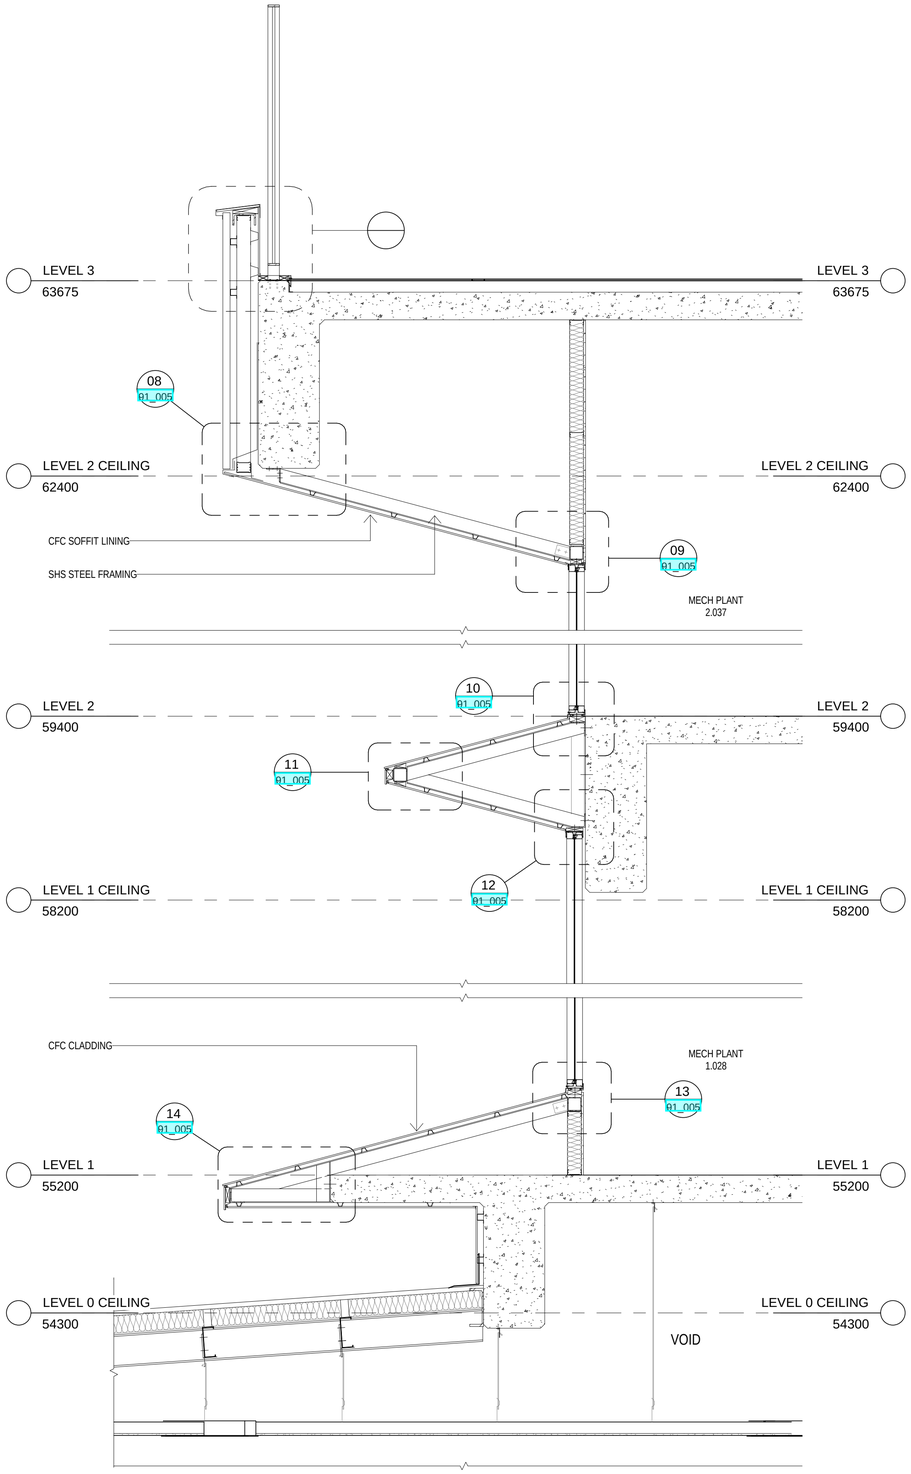

31/08/2018 4:36:40 PM

ISSUED FOR TENDER

AMENDMENTS

REV.	BY	DATE	DESCRIPTION
	MW	17.08.18	FOR REVIEW
	MW	28.08.18	PROGRESS ISSUE
A	MW	31.08.18	ISSUED FOR TENDER

LEGEND

KEY PLAN

NSW GOVERNMENT Education

STRUCTURE, CIVIL & HYDRAULIC
WOOLACOTTS ENGINEERS
T: 02 8203 1500

MECH, ELECT, IT, COMMS & SEC.
JHA CONSULTING
T: 02 9437 1000

BCA
GROUP DLA
T: 02 8355 3160

LANDSCAPE
LORNA HARRISON P/L
T: 02 9555 1147

PERUMAL PEDAVOLI ARCHITECTS
T: 02 9291 0000
WEB: www.pp-a.com.au
Nominated Architect:
Vince Pedavoli NSW reg No.5045

STATUTORY PLANNER
DON FOX PLANNING P/L
T: 02 9473 4914

PERUMAL PEDAVOLI ARCHITECTS

PENSHURST PUBLIC SCHOOL
18 Arcadia Street, Penshurst

DRAWING NAME
WALL SECTIONS SHEET 5

CONTRACT NUMBER
SINSW-18-1257


PROJECT NORTH

0 200 400 600 800 1000 2000
SCALE 1 : 20 @ A1

DRAWN	CHECKED	VERIFIED	DATE
Author	Checker	Approver	31 AUGUST 2018

DRAWING NUMBER

PROJECT CODE	DISCIPLINE	PHASE	SERIES NUMBER	REVISION
3199-	ARC-	DD-	01_224	A

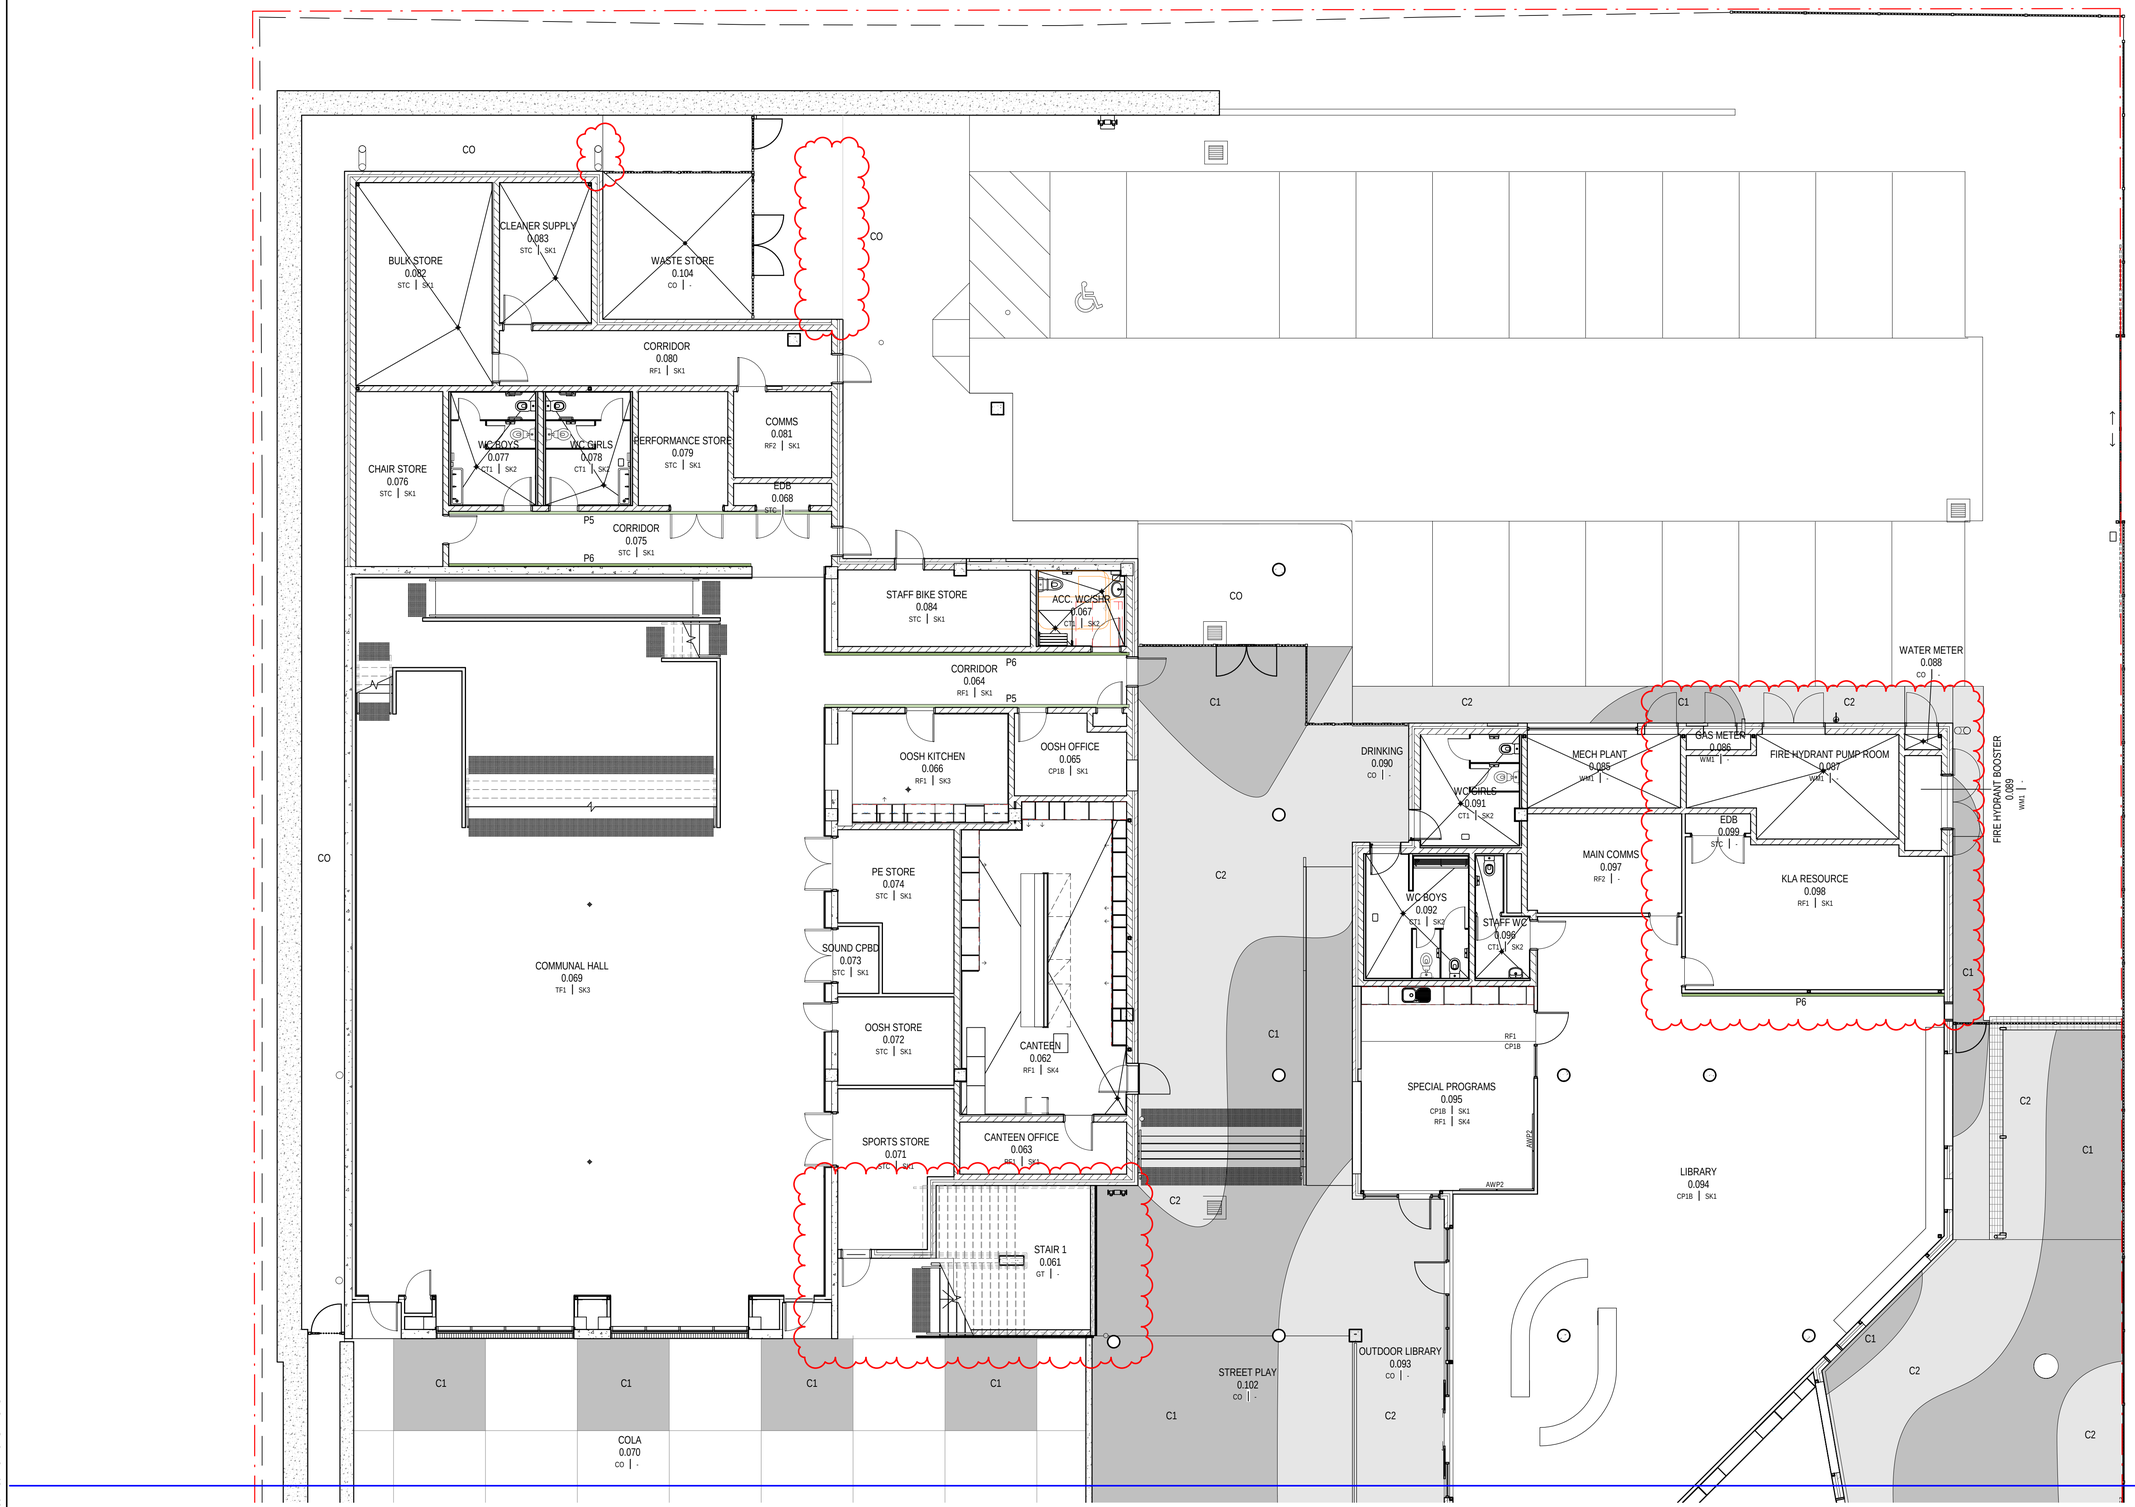

16/10/2019 3:29:51 PM


REISSUED FOR CONSTRUCTION

AMENDMENTS			
REV	BY	DATE	DESCRIPTION
A	MW	31.08.18	ISSUED FOR TENDER
B	MW	08.04.19	GENERAL UPDATE. ISSUED FOR REVIEW
C	MW	18.04.19	GATEWAY 4 REVIEW
01	RO	17.05.19	ISSUE FOR CONSTRUCTION
02	MW	01.07.19	ADD / AMEND NOTES & DIMENSIONS
03	MW	16.10.19	ENLARGE FH PUMP RM & REDUCE GAS METER RM., AMEND STAIR 01 & SPORT STORE, DELETE SC & MOVE DP FOR WASTE AREA. ISSUED FOR S4.55(1A)

LEGEND

C1 C1 C1

KEY PLAN

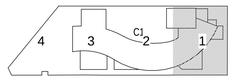

NSW GOVERNMENT Education

STRUCTURE, CIVIL & HYDRAULIC WOOLACOTTS ENGINEERS T: 02 8203 1500

MECH, ELECT, IT, COMMS & SEC. JHA CONSULTING T: 02 9437 1000

BCA GROUP DLA T: 02 8355 3160

LANDSCAPE LORNA HARRISON P/L T: 02 9555 1147

PERUMAL PEDAVOLI ARCHITECTS T: 02 9291 0000 WEB: www.pp-a.com.au Nominated Architect: Vince Pedavoli NSW reg No.5045

STATUTORY PLANNER DON FOX PLANNING P/L T: 02 9473 4914

PERUMAL PEDAVOLI ARCHITECTS

PENSHURST PUBLIC SCHOOL

18 Arcadia Street, Penshurst

DRAWING NAME: FINISHES PLAN - LEVEL 0 - PART 1

CONTRACT NUMBER: SINSW-18-1257

PROJECT NORTH

0 1000 2000 3000 4000 5000 10000

SCALE 1 : 100 @ A1

DRAWN	CHECKED	VERIFIED	DATE
Author	Checker	Approver	16 OCTOBER 2019

DRAWING NUMBER: 3199-ARC-CD-01_401 REVISION: 03

PROJECT CODE | DISCIPLINE | PHASE | SERIES NUMBER

FOR CONTINUATION REFER TO 01_401



FOR CONTINUATION REFER TO 01_403

AWP LEGEND

AWP1-A - PEWTER COLOUR
AWP1-B - SKY COLOUR
AWP1-C - GREEN COLOUR
AWP2-A - PEWTER COLOUR

15/09/2020 2:45:09 PM


ISSUE FOR CONSTRUCTION

AMENDMENTS

REV	BY	DATE	DESCRIPTION
01	RO	17.05.19	ISSUE FOR CONSTRUCTION
02	RO	05.06.19	SICK BAY SHOWER ROTATED TO COMPLY WITH DDA
03	MW	01.07.19	ADD PAINT FINISH TO CONCRETE COLS
04	MW	28.02.20	ADD SICK BAY AND SICK BAY WC ROOM NAME/NUMBER
05	MW	21.05.20	ADD CODES ONTO ALL ACOUSTIC WALL PANELLING
06	MW	28.07.20	AMEND EXTENT OF FB2, ADD COLOUR CODING TO AWPs
07	MW	14.09.20	AMEND POSITION OF TREES

LEGEND

KEY PLAN

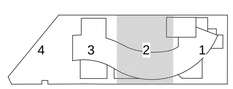

NSW GOVERNMENT Education

STRUCTURE, CIVIL & HYDRAULIC
WOOLACOTTS ENGINEERS
T: 02 8203 1500

MECH, ELECT, IT, COMMS & SEC.
JHA CONSULTING
T: 02 9437 1000

BCA
GROUP DLA
T: 02 8355 3160

LANDSCAPE
LORNA HARRISON P/L
T: 02 9555 1147

PERUMAL PEDAVOLI ARCHITECTS
T: 02 9291 0000
WEB: www.pp-a.com.au
Nominated Architect:
Vince Pedavoli NSW reg No.5045

STATUTORY PLANNER
DON FOX PLANNING P/L
T: 02 9473 4914

PEDAVOLI ARCHITECTS

PENSHURST PUBLIC SCHOOL
18 Arcadia Street, Penshurst

DRAWING NAME
FINISHES PLAN - LEVEL 0 - PART 2

CONTRACT NUMBER
SINSW-18-1257

PROJECT NORTH

0 1000 2000 3000 4000 5000 10000
SCALE As indicated @ A1

DRAWN	CHECKED	VERIFIED	DATE
Author	Checker	Approver	15 SEPTEMBER 2020

DRAWING NUMBER | REVISION

PROJECT CODE	DISCIPLINE	PHASE	SERIES NUMBER	
3199	ARC	CD	01_402	07

FOR CONTINUATION REFER TO 01_402

ASSEMBLY / COURTYARD
0.103
CO

PRESENTATION ROOM
0.057
CP1C | SK1

STORE
0.058
RF1 | SK1

STAIR 3
0.060
GT | -

WITHDRAWAL
0.056
CP1A | SK1

HOME BASE x 3
0.053
CP1A | SK1
RF1 | SK1

WITHDRAWAL
0.055
CP1A | SK1

COMMS
0.051
RF2 | -

MECH PLANT
0.052
WM1 | -

GARDEN STORE
0.049
WM1 | -

PRACTICAL ACTIVITIES AREA
0.054
RF1 | SK1

PLANT LOBBY
0.050
WM1 | -

EDB
0.059
STC | -

STAIR 4
0.106
GT | -

STREET PLAY
0.102
CO | -

PATH

WC HSU STUDENT
0.034
CT1 | SK2

HSU PS-K
0.031
CP1A | SK1
RF1 | SK4

AT

WITHDRAWAL
0.035
CP1A | SK1

OUTDOOR STORE
0.037
WM1 | -

SPECIAL PROGRAMS
0.038
RF1 | SK1

STORE
0.039
RF1 | SK1

PRESENTATION ROOM
0.043
CP1C | SK1

MSR
0.048
STC | -

EDB
0.044
STC | -

MECH PLANT
0.047
WM1 | -

STORE
0.042
RF1 | SK1

PRACTICAL ACTIVITIES AREA
0.041
RF1 | SK1

HOME BASE x 3
0.040
CP1A | SK1
RF1 | SK1

WITHDRAWAL
0.046
CP1A | SK1

WITHDRAWAL
0.045
CP1A | SK1

AT

PATH

PATH

PATH

AWP LEGEND

AWP1-A - PEWTER COLOUR

AWP1-B - SKY COLOUR

AWP1-C - GREEN COLOUR

AWP2-A - PEWTER COLOUR


15/09/2020 2:45:40 PM

ISSUE FOR CONSTRUCTION

AMENDMENTS			
REV	BY	DATE	DESCRIPTION
01	RO	17.05.19	ISSUE FOR CONSTRUCTION
02	MW	01.07.19	ADD PAINT FINISH TO CONCRETE COLS
03	BS	26.07.19	FLOOR FINISH AMENDED
04	MW	16.10.19	ADD STAIR 04 & AMEND OUTDOOR AREAS. ISSUED FOR S4.55(1A)
05	MW	28.11.19	STAIR AMENDMENTS, FINISHES TO WALLS ADDED
06	MW	21.05.20	ADD CODES ONTO ALL ACOUSTIC WALL PANELLING
07	MW	28.07.20	ADD COLOUR CODING TO AWPs
08	MW	14.09.20	AMEND PLAY AREA PATH & POSITION OF TREES

LEGEND

KEY PLAN

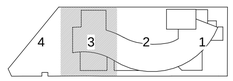

NSW GOVERNMENT Education

STRUCTURE, CIVIL & HYDRAULIC
WOOLACOTTS ENGINEERS
T: 02 8203 1500

MECH, ELECT, IT, COMMS & SEC.
JHA CONSULTING
T: 02 9437 1000

BCA
GROUP DLA
T: 02 8355 3160

LANDSCAPE
LORNA HARRISON P/L
T: 02 9555 1147

PERUMAL PEDAVOLI ARCHITECTS
T: 02 9291 0000
WEB: www.pp-a.com.au
Nominated Architect:
Vince Pedavoli NSW reg No.5045

STATUTORY PLANNER
DON FOX PLANNING P/L
T: 02 9473 4914

PEDAVOLI ARCHITECTS

PENSHURST PUBLIC SCHOOL
18 Arcadia Street, Penshurst

DRAWING NAME
FINISHES PLAN - LEVEL 0 - PART 3

CONTRACT NUMBER
SINSW-18-1257

PROJECT NORTH

0 1000 2000 3000 4000 5000 10000
SCALE As indicated @ A1


DRAWN	CHECKED	VERIFIED	DATE
Author	Checker	Approver	15 SEPTEMBER 2020

DRAWING NUMBER

REVISION

PROJECT CODE | DISCIPLINE | PHASE | SERIES NUMBER
3199-ARC-CD-01_403

08

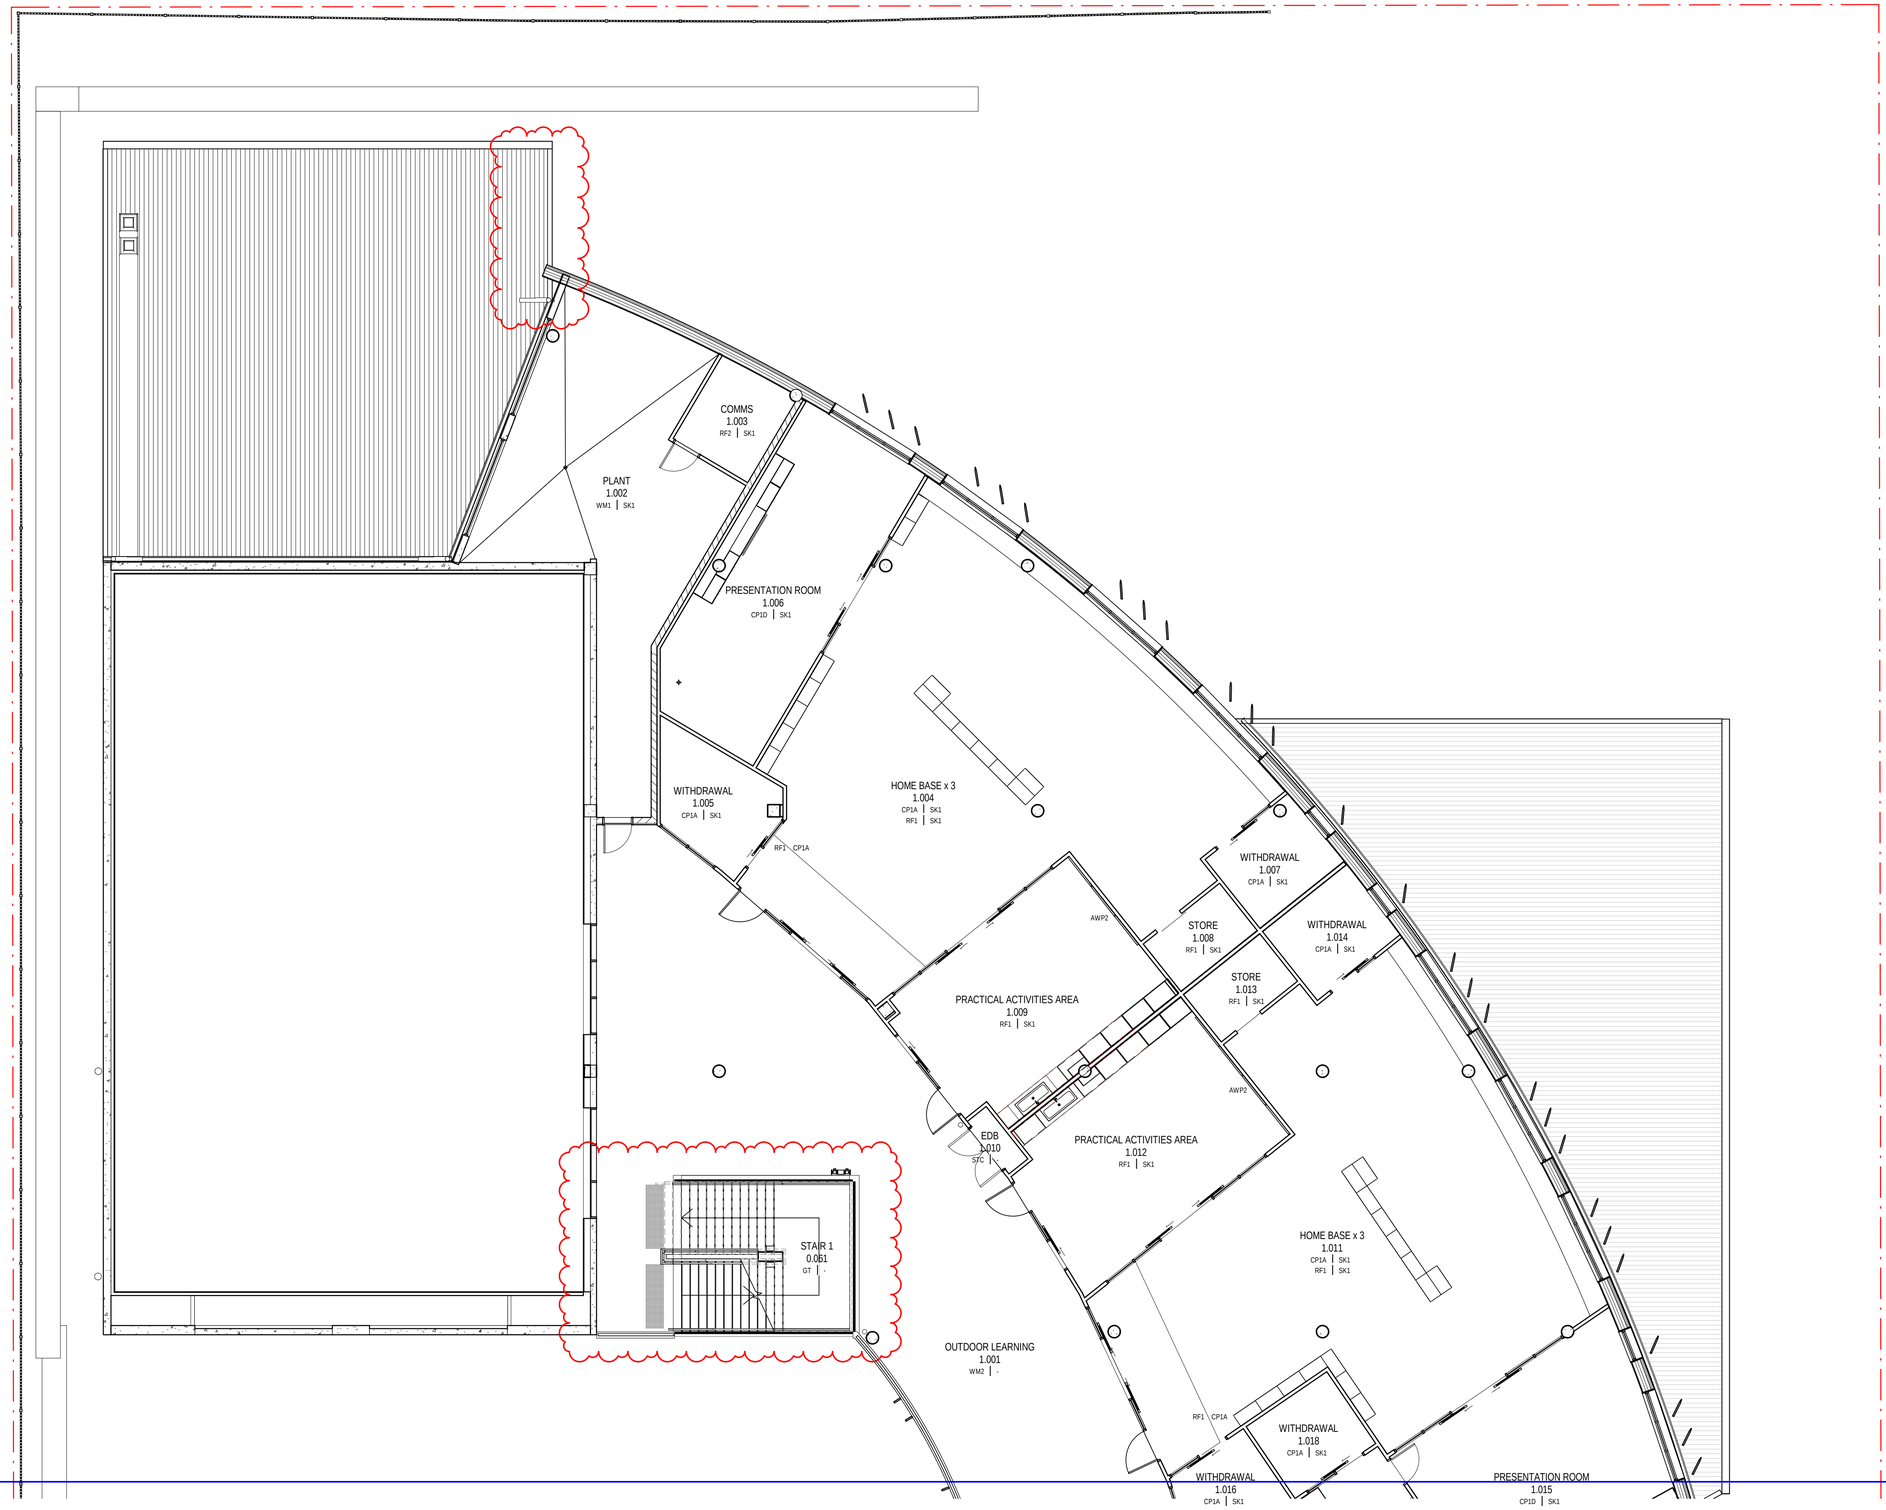

FOR CONTINUATION REFER TO 01_412

16/10/2019 3:31:08 PM


REISSUED FOR CONSTRUCTION

AMENDMENTS

REV	BY	DATE	DESCRIPTION
	MW	20.07.18	PROGRESS ISSUE
	MW	10.08.18	PROGRESS ISSUE
	MW	17.08.18	FOR REVIEW
A	MW	31.08.18	ISSUED FOR TENDER
B	MW	08.04.19	GENERAL UPDATE. ISSUED FOR REVIEW
C	MW	18.04.19	GATEWAY 4 REVIEW
01	RO	17.05.19	ISSUE FOR CONSTRUCTION
02	MW	16.10.19	AMEND STAIR 01 & ROOF OVER WASTE. ISSUED FOR S4.55(1A)

LEGEND

KEY PLAN

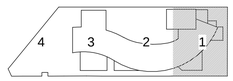

NSW GOVERNMENT Education

STRUCTURE, CIVIL & HYDRAULIC
WOOLACOTTS ENGINEERS
T: 02 8203 1500

MECH, ELECT, IT, COMMS & SEC.
JHA CONSULTING
T: 02 9437 1000

BCA
GROUP DLA
T: 02 8355 3160

LANDSCAPE
LORNA HARRISON P/L
T: 02 9555 1147

PERUMAL PEDAVOLI ARCHITECTS
T: 02 9291 0000
WEB: www.pp-a.com.au
Nominated Architect:
Vince Pedavoli NSW reg No.5045

STATUTORY PLANNER
DON FOX PLANNING P/L
T: 02 9473 4914

PERUMAL PEDAVOLI ARCHITECTS

PENSHURST PUBLIC SCHOOL
18 Arcadia Street, Penshurst

DRAWING NAME
FINISHES PLAN - LEVEL 1 - PART 1

CONTRACT NUMBER
SINSW-18-1257

PROJECT NORTH


0 1000 2000 3000 4000 5000 10000
SCALE 1 : 100 @ A1

DRAWN	CHECKED	VERIFIED	DATE
Author	Checker	Approver	16 OCTOBER 2019

DRAWING NUMBER
3199-ARC-CD-01_411

REVISION
02

PROJECT CODE | DISCIPLINE | PHASE | SERIES NUMBER

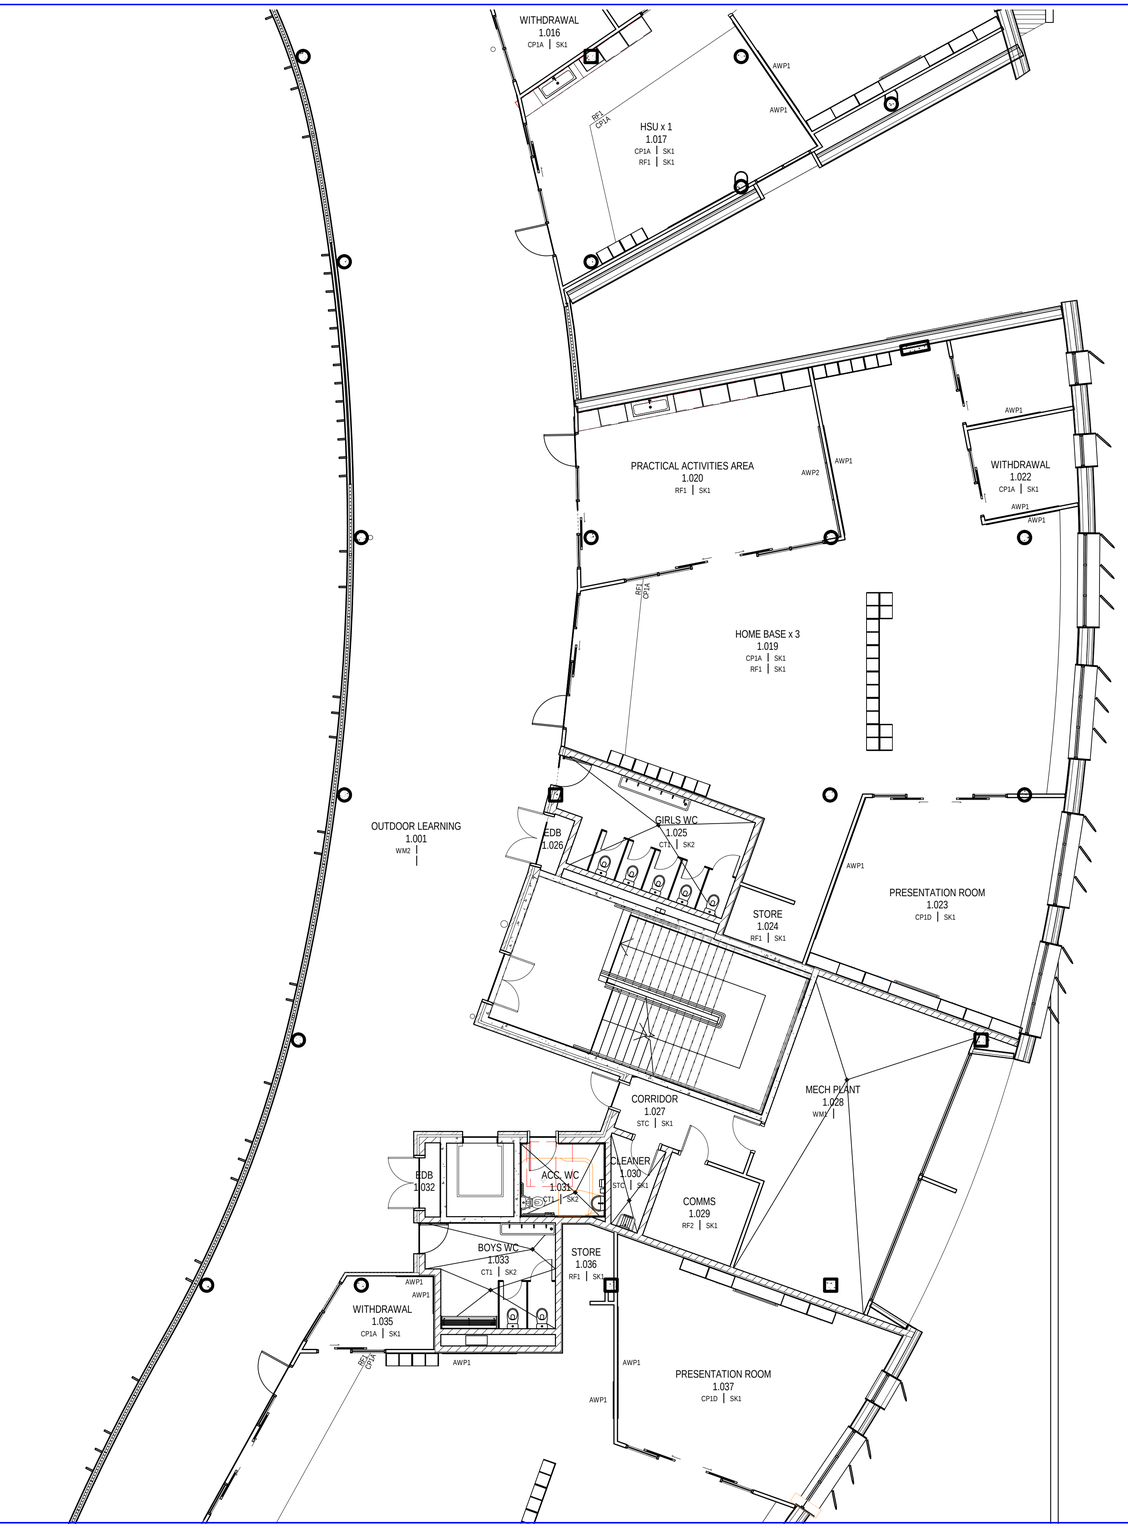

FOR CONTINUATION REFER TO 01_411

FOR CONTINUATION REFER TO 01_413

3/09/2018 11:33:12 AM


ISSUED FOR TENDER

AMENDMENTS

REV	BY	DATE	DESCRIPTION
	MW	20.07.18	PROGRESS ISSUE
	MW	10.08.18	PROGRESS ISSUE
	MW	17.08.18	FOR REVIEW
A	MW	31.08.18	ISSUED FOR TENDER

LEGEND

KEY PLAN

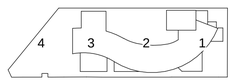

NSW GOVERNMENT Education

STRUCTURE, CIVIL & HYDRAULIC
WOOLACOTTS ENGINEERS
T: 02 8203 1500

MECH, ELECT, IT, COMMS & SEC.
JHA CONSULTING
T: 02 9437 1000

BCA
GROUP DLA
T: 02 8355 3160

LANDSCAPE
LORNA HARRISON P/L
T: 02 9555 1147

PERUMAL PEDAVOLI ARCHITECTS
T: 02 9291 0000
WEB: www.pp-a.com.au
Nominated Architect:
Vince Pedavoli NSW reg No.5045

STATUTORY PLANNER
DON FOX PLANNING P/L
T: 02 9473 4914

PERUMAL PEDAVOLI ARCHITECTS

PENSHURST PUBLIC SCHOOL
18 Arcadia Street, Penshurst

DRAWING NAME
FINISHES PLAN - LEVEL 1 - PART 2

CONTRACT NUMBER
SINSW-18-1257

PROJECT NORTH

0 1000 2000 3000 4000 5000 10000
SCALE 1 : 100 @ A1


DRAWN	CHECKED	VERIFIED	DATE
Author	Checker	Approver	31 AUGUST 2018

DRAWING NUMBER

REVISION

PROJECT CODE	DISCIPLINE	PHASE	SERIES NUMBER	
3199	ARC	DD	01_412	A

FOR CONTINUATION REFER TO 01_412

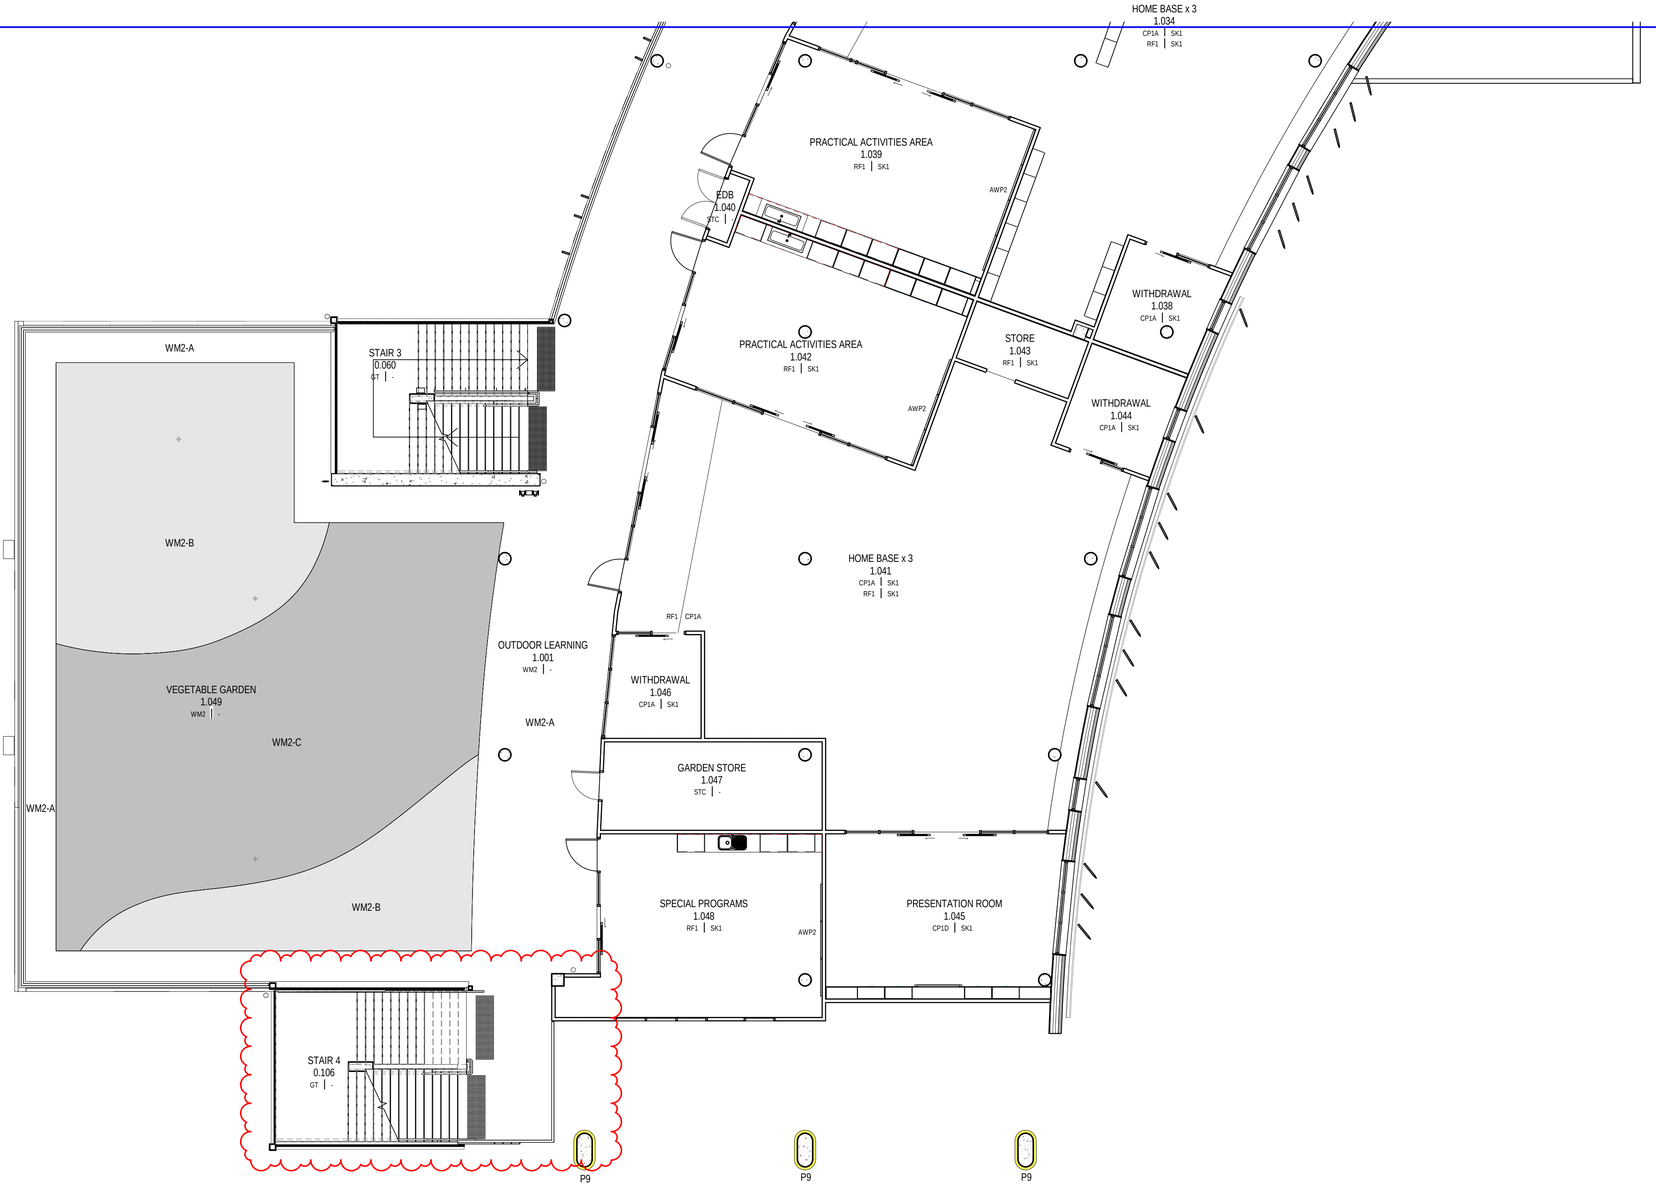

16/10/2019 3:31:47 PM


REISSUED FOR CONSTRUCTION

AMENDMENTS

REV	BY	DATE	DESCRIPTION
	MW	20.07.18	PROGRESS ISSUE
	MW	10.08.18	PROGRESS ISSUE
	MW	17.08.18	FOR REVIEW
A	MW	31.08.18	ISSUED FOR TENDER
B	MW	08.04.19	GENERAL UPDATE. ISSUED FOR REVIEW
C	MW	18.04.19	GATEWAY 4 REVIEW
01	RO	17.05.19	ISSUE FOR CONSTRUCTION
02	MW	16.10.19	ADD STAIR 04 & AMEND HOMEBASE. ISSUED FOR S4.55(1A)

LEGEND

KEY PLAN

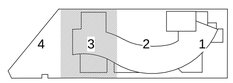

NSW GOVERNMENT Education

STRUCTURE, CIVIL & HYDRAULIC
WOOLACOTTS ENGINEERS
T: 02 8203 1500

MECH, ELECT, IT, COMMS & SEC.
JHA CONSULTING
T: 02 9437 1000

BCA
GROUP DLA
T: 02 8355 3160

LANDSCAPE
LORNA HARRISON P/L
T: 02 9555 1147

PERUMAL PEDAVOLI ARCHITECTS
T: 02 9291 0000
WEB: www.pp-a.com.au
Nominated Architect:
Vince Pedavoli NSW reg No.5045

STATUTORY PLANNER
DON FOX PLANNING P/L
T: 02 9473 4914

PERUMAL PEDAVOLI ARCHITECTS

PENSHURST PUBLIC SCHOOL
18 Arcadia Street, Penshurst

DRAWING NAME
FINISHES PLAN - LEVEL 1 - PART 3

CONTRACT NUMBER
SINSW-18-1257

PROJECT NORTH

0 1000 2000 3000 4000 5000 10000
SCALE 1 : 100 @ A1

DRAWN	CHECKED	VERIFIED	DATE
Author	Checker	Approver	16 OCTOBER 2019

DRAWING NUMBER
REVISION

PROJECT CODE	DISCIPLINE	PHASE	SERIES NUMBER	REVISION
3199	ARC	CD	01_413	02



FOR CONTINUATION REFER TO 01_422

16/10/2019 3:32:12 PM


REISSUED FOR CONSTRUCTION

AMENDMENTS

REV	BY	DATE	DESCRIPTION
	MW	20.07.18	PROGRESS ISSUE
	MW	10.08.18	PROGRESS ISSUE
	MW	17.08.18	FOR REVIEW
A	MW	31.08.18	ISSUED FOR TENDER
B	MW	08.04.19	GENERAL UPDATE. ISSUED FOR REVIEW
C	MW	18.04.19	GATEWAY 4 REVIEW
01	RO	17.05.19	ISSUE FOR CONSTRUCTION
02	MW	16.10.19	AMEND STAIR 01 & ROOF OVER WASTE. ISSUED FOR S4.55(1A)

LEGEND

KEY PLAN

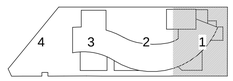

NSW GOVERNMENT Education

STRUCTURE, CIVIL & HYDRAULIC
WOOLACOTTS ENGINEERS
T: 02 8203 1500

MECH, ELECT, IT, COMMS & SEC.
JHA CONSULTING
T: 02 9437 1000

BCA
GROUP DLA
T: 02 8355 3160

LANDSCAPE
LORNA HARRISON P/L
T: 02 9555 1147

PERUMAL PEDAVOLI ARCHITECTS
T: 02 9291 0000
WEB: www.pp-a.com.au
Nominated Architect:
Vince Pedavoli NSW reg No.5045

STATUTORY PLANNER
DON FOX PLANNING P/L
T: 02 9473 4914

PERUMAL PEDAVOLI ARCHITECTS

PENSHURST PUBLIC SCHOOL
18 Arcadia Street, Penshurst

DRAWING NAME
FINISHES PLAN - LEVEL 2 - PART 1

CONTRACT NUMBER
SINSW-18-1257

PROJECT NORTH

0 1000 2000 3000 4000 5000 10000
SCALE 1 : 100 @ A1

DRAWN	CHECKED	VERIFIED	DATE
Author	Checker	Approver	16 OCTOBER 2019

DRAWING NUMBER: 3199-ARC-CD-01_421
REVISION: 02

PROJECT CODE | DISCIPLINE | PHASE | SERIES NUMBER

FOR CONTINUATION REFER TO 01_421



FOR CONTINUATION REFER TO 01_423

31/08/2018 5:19:59 PM


ISSUED FOR TENDER

AMENDMENTS

REV	BY	DATE	DESCRIPTION
	MW	20.07.18	PROGRESS ISSUE
	MW	10.08.18	PROGRESS ISSUE
	MW	17.08.18	FOR REVIEW
A	MW	31.08.18	ISSUED FOR TENDER

LEGEND

KEY PLAN

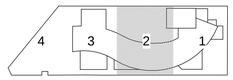

NSW GOVERNMENT Education

STRUCTURE, CIVIL & HYDRAULIC
WOOLACOTTS ENGINEERS
T: 02 8203 1500

MECH, ELECT, IT, COMMS & SEC.
JHA CONSULTING
T: 02 9437 1000

BCA
GROUP DLA
T: 02 8355 3160

LANDSCAPE
LORNA HARRISON P/L
T: 02 9555 1147

PERUMAL PEDAVOLI ARCHITECTS
T: 02 9291 0000
WEB: www.pp-a.com.au
Nominated Architect:
Vince Pedavoli NSW reg No.5045

STATUTORY PLANNER
DON FOX PLANNING P/L
T: 02 9475 4914

PERUMAL PEDAVOLI ARCHITECTS

PENSHURST PUBLIC SCHOOL
18 Arcadia Street, Penshurst

DRAWING NAME
FINISHES PLAN - LEVEL 2 - PART 2

CONTRACT NUMBER
SINSW-18-1257

PROJECT NORTH

0 1000 2000 3000 4000 5000 10000
SCALE 1 : 100 @ A1

DRAWN	CHECKED	VERIFIED	DATE
Author	Checker	Approver	31 AUGUST 2018


DRAWING NUMBER

REVISION

PROJECT CODE | DISCIPLINE | PHASE | SERIES NUMBER
3199-ARC-DD-01_422

A

FOR CONTINUATION REFER TO 01_422

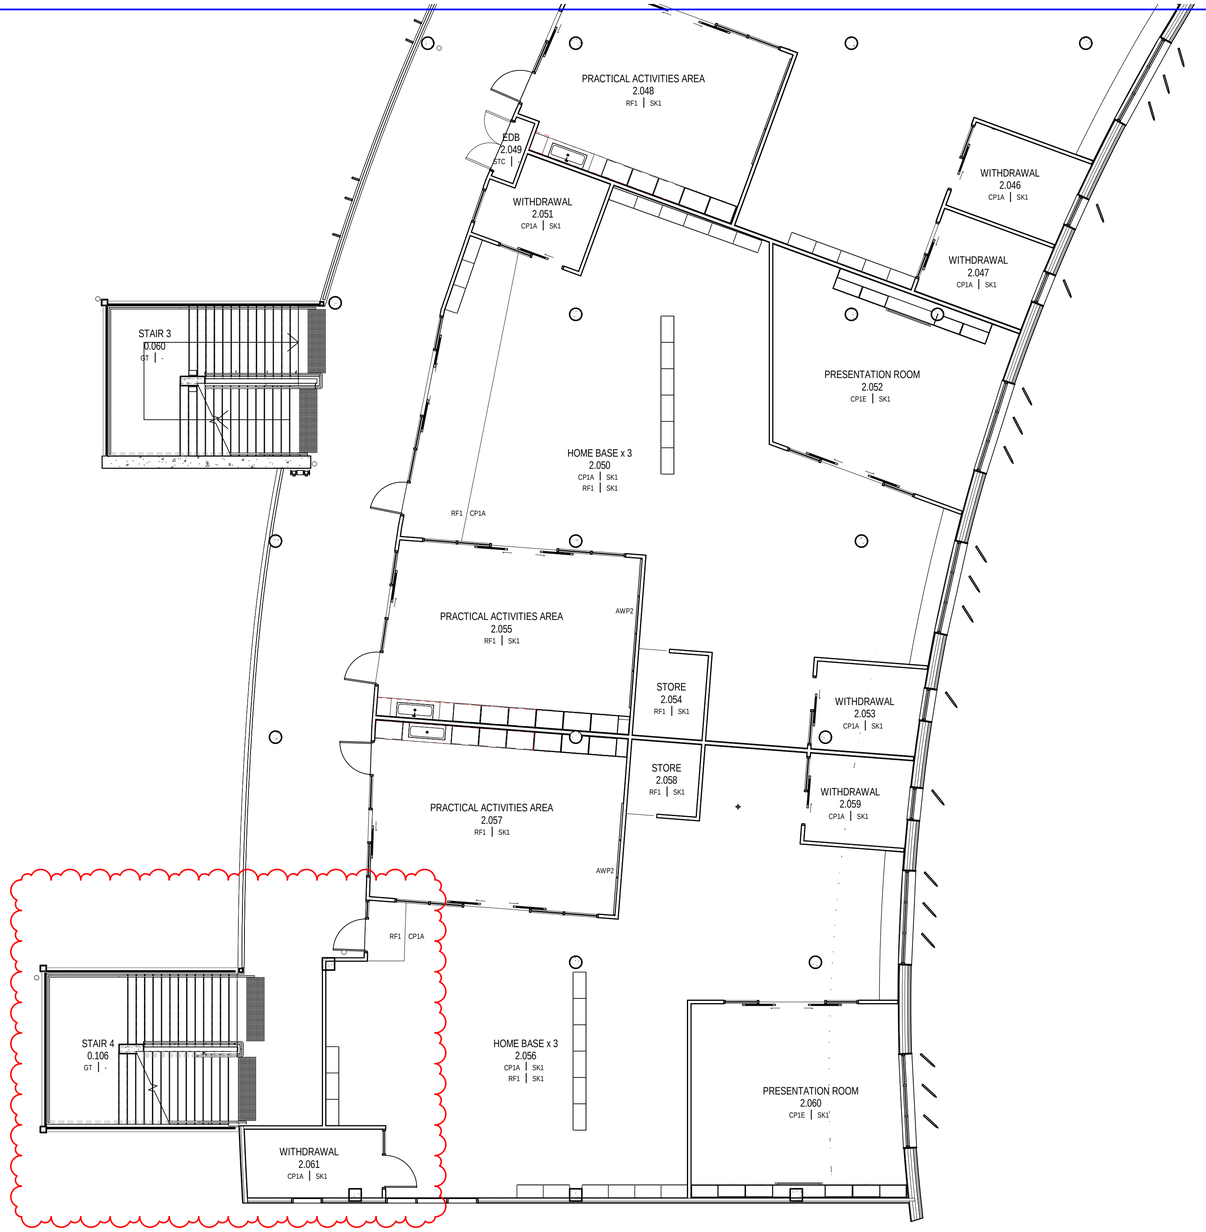

16/10/2019 3:32:37 PM


REISSUED FOR CONSTRUCTION

AMENDMENTS

REV	BY	DATE	DESCRIPTION
	MW	20.07.18	PROGRESS ISSUE
	MW	10.08.18	PROGRESS ISSUE
	MW	17.08.18	FOR REVIEW
A	MW	31.08.18	ISSUED FOR TENDER
B	MW	08.04.19	GENERAL UPDATE. ISSUED FOR REVIEW
C	MW	18.04.19	GATEWAY 4 REVIEW
01	RO	17.05.19	ISSUE FOR CONSTRUCTION
02	MW	16.10.19	ADD STAIR 04 & AMEND HOMEBASE. ISSUED FOR S4.55(1A)

LEGEND

KEY PLAN

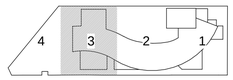

NSW GOVERNMENT Education

STRUCTURE, CIVIL & HYDRAULIC
WOOLACOTTS ENGINEERS
T: 02 8203 1500

MECH, ELECT, IT, COMMS & SEC.
JHA CONSULTING
T: 02 9437 1000

BCA
GROUP DLA
T: 02 8355 3160

LANDSCAPE
LORNA HARRISON P/L
T: 02 9555 1147

PERUMAL PEDAVOLI ARCHITECTS
T: 02 9291 0000
WEB: www.pp-a.com.au
Nominated Architect:
Vince Pedavoli NSW reg No.5045

STATUTORY PLANNER
DON FOX PLANNING P/L
T: 02 9473 4914

PERUMAL PEDAVOLI ARCHITECTS

PENSHURST PUBLIC SCHOOL
18 Arcadia Street, Penshurst

DRAWING NAME
FINISHES PLAN - LEVEL 2 - PART 3

CONTRACT NUMBER
SINSW-18-1257


PROJECT NORTH

0 1000 2000 3000 4000 5000 10000
SCALE 1 : 100 @ A1

DRAWN	CHECKED	VERIFIED	DATE
Author	Checker	Approver	16 OCTOBER 2019

DRAWING NUMBER

PROJECT CODE	DISCIPLINE	PHASE	SERIES NUMBER	REVISION
3199	ARC	CD	01_423	02

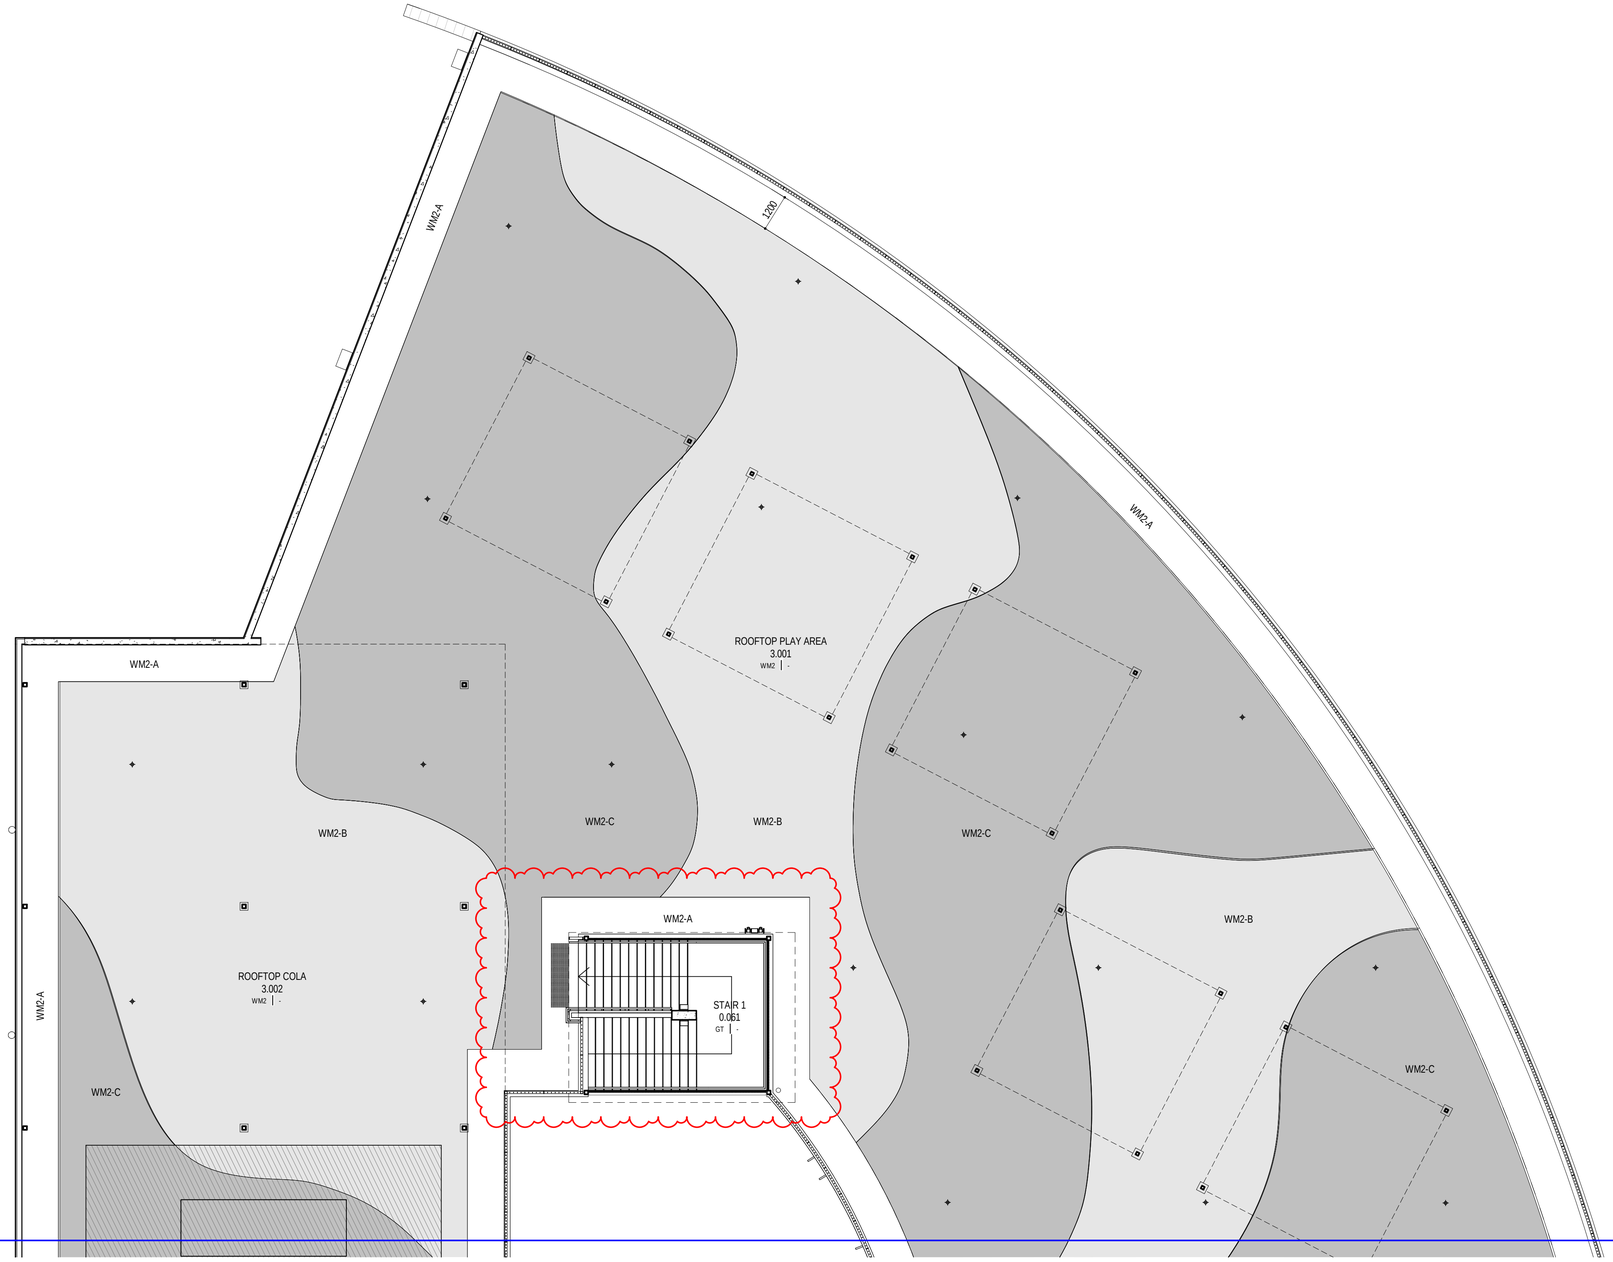

FOR CONTINUATION REFER TO 01_432

16/10/2019 3:33:20 PM


REISSUED FOR CONSTRUCTION

AMENDMENTS

REV	BY	DATE	DESCRIPTION
	MW	20.07.18	PROGRESS ISSUE
	MW	10.08.18	PROGRESS ISSUE
	MW	17.08.18	FOR REVIEW
A	MW	31.08.18	ISSUED FOR TENDER
B	MW	08.04.19	GENERAL UPDATE. ISSUED FOR REVIEW
C	MW	18.04.19	GATEWAY 4 REVIEW
01	RO	17.05.19	ISSUE FOR CONSTRUCTION
02	MW	16.10.19	AMEND STAIR 01 & ROOF OVER WASTE. ISSUED FOR S4.55(1A)

LEGEND

KEY PLAN

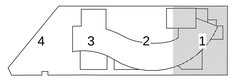

NSW GOVERNMENT Education

STRUCTURE, CIVIL & HYDRAULIC
WOOLACOTTS ENGINEERS
T: 02 8203 1500

MECH, ELECT, IT, COMMS & SEC.
JHA CONSULTING
T: 02 9437 1000

BCA
GROUP DLA
T: 02 8355 3160

LANDSCAPE
LORNA HARRISON P/L
T: 02 9555 1147

PERUMAL PEDAVOLI ARCHITECTS
T: 02 9291 0000
WEB: www.pp-a.com.au
Nominated Architect:
Vince Pedavoli NSW reg No.5045

STATUTORY PLANNER
DON FOX PLANNING P/L
T: 02 9473 4914

PERUMAL PEDAVOLI ARCHITECTS

PENSHURST PUBLIC SCHOOL
18 Arcadia Street, Penshurst

DRAWING NAME
FINISHES PLAN - LEVEL 3 - PART 1

CONTRACT NUMBER
SINSW-18-1257

PROJECT NORTH

0 1000 2000 3000 4000 5000 10000
SCALE 1 : 100 @ A1


DRAWN	CHECKED	VERIFIED	DATE
Author	Checker	Approver	16 OCTOBER 2019


DRAWING NUMBER

REVISION

PROJECT CODE	DISCIPLINE	PHASE	SERIES NUMBER	
3199	ARC	CD	01_431	02

FOR CONTINUATION REFER TO 01_431

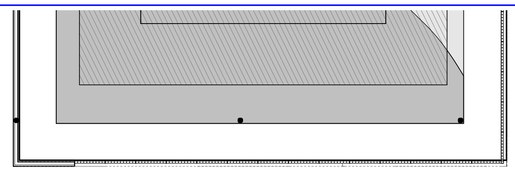

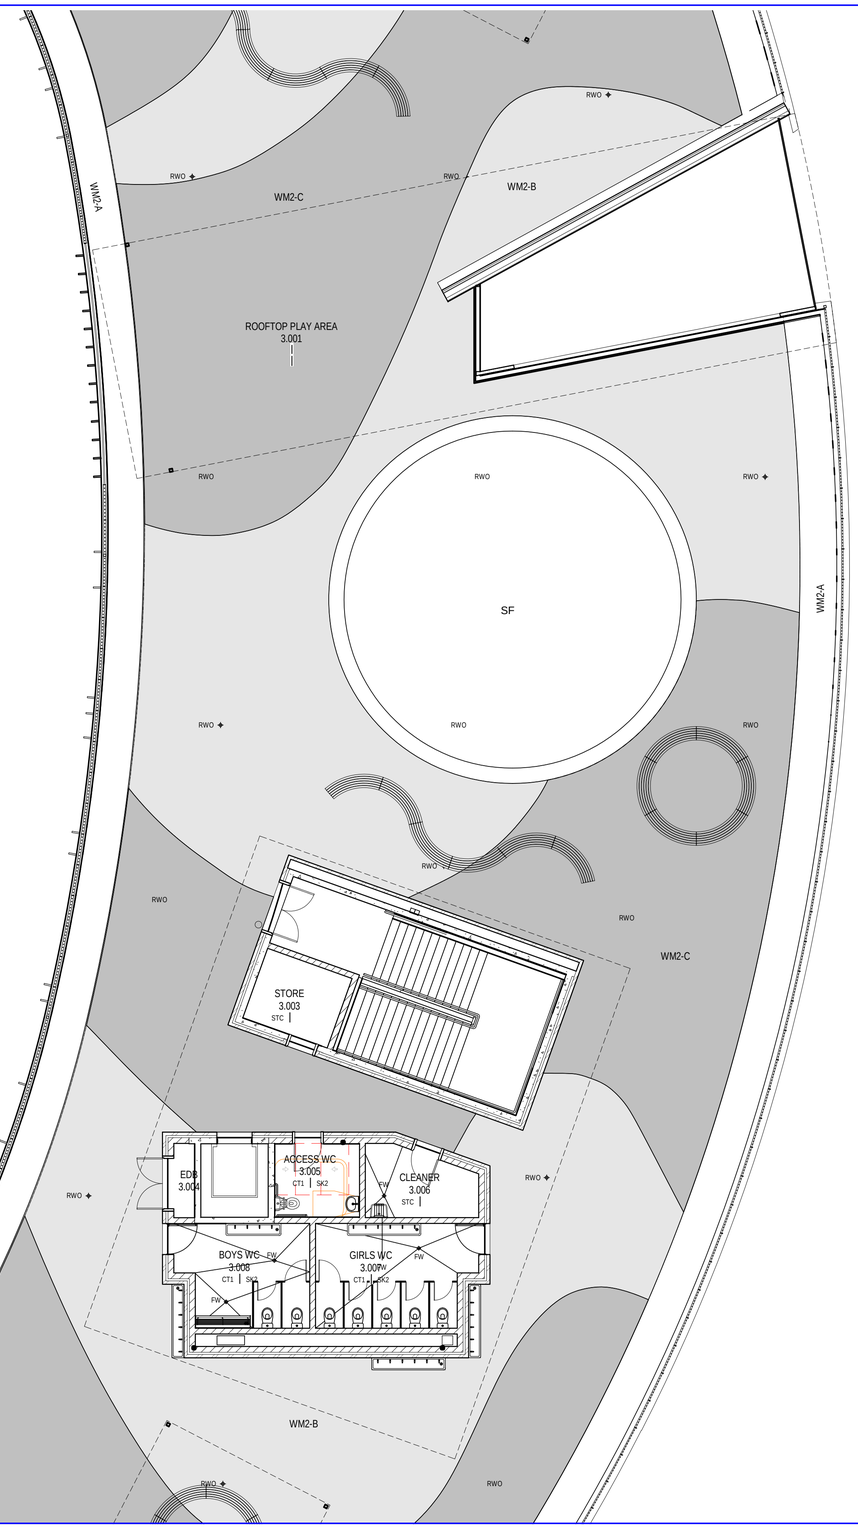

FOR CONTINUATION REFER TO 01_433

3/09/2018 11:33:52 AM


ISSUED FOR TENDER

AMENDMENTS

REV	BY	DATE	DESCRIPTION
	MW	20.07.18	PROGRESS ISSUE
	MW	10.08.18	PROGRESS ISSUE
	MW	17.08.18	FOR REVIEW
A	MW	31.08.18	ISSUED FOR TENDER

LEGEND

KEY PLAN

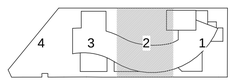

NSW GOVERNMENT Education

STRUCTURE, CIVIL & HYDRAULIC
WOOLACOTTS ENGINEERS
T: 02 8203 1500

MECH, ELECT, IT, COMMS & SEC.
JHA CONSULTING
T: 02 9437 1000

BCA
GROUP DLA
T: 02 8355 3160

LANDSCAPE
LORNA HARRISON P/L
T: 02 9555 1147

PERUMAL PEDAVOLI ARCHITECTS
T: 02 9291 0000
WEB: www.pp-a.com.au
Nominated Architect:
Vince Pedavoli NSW reg No.5045

STATUTORY PLANNER
DON FOX PLANNING P/L
T: 02 9473 4914

PERUMAL PEDAVOLI ARCHITECTS

PENSHURST PUBLIC SCHOOL
18 Arcadia Street, Penshurst

DRAWING NAME
FINISHES PLAN - LEVEL 3 - PART 2

CONTRACT NUMBER
SINSW-18-1257

PROJECT NORTH

0 1000 2000 3000 4000 5000 10000
SCALE 1 : 100 @ A1


DRAWN	CHECKED	VERIFIED	DATE
Author	Checker	Approver	31 AUGUST 2018

DRAWING NUMBER

REVISION

PROJECT CODE	DISCIPLINE	PHASE	SERIES NUMBER	
3199	ARC	DD	01_432	A

FOR CONTINUATION REFER TO 01_432

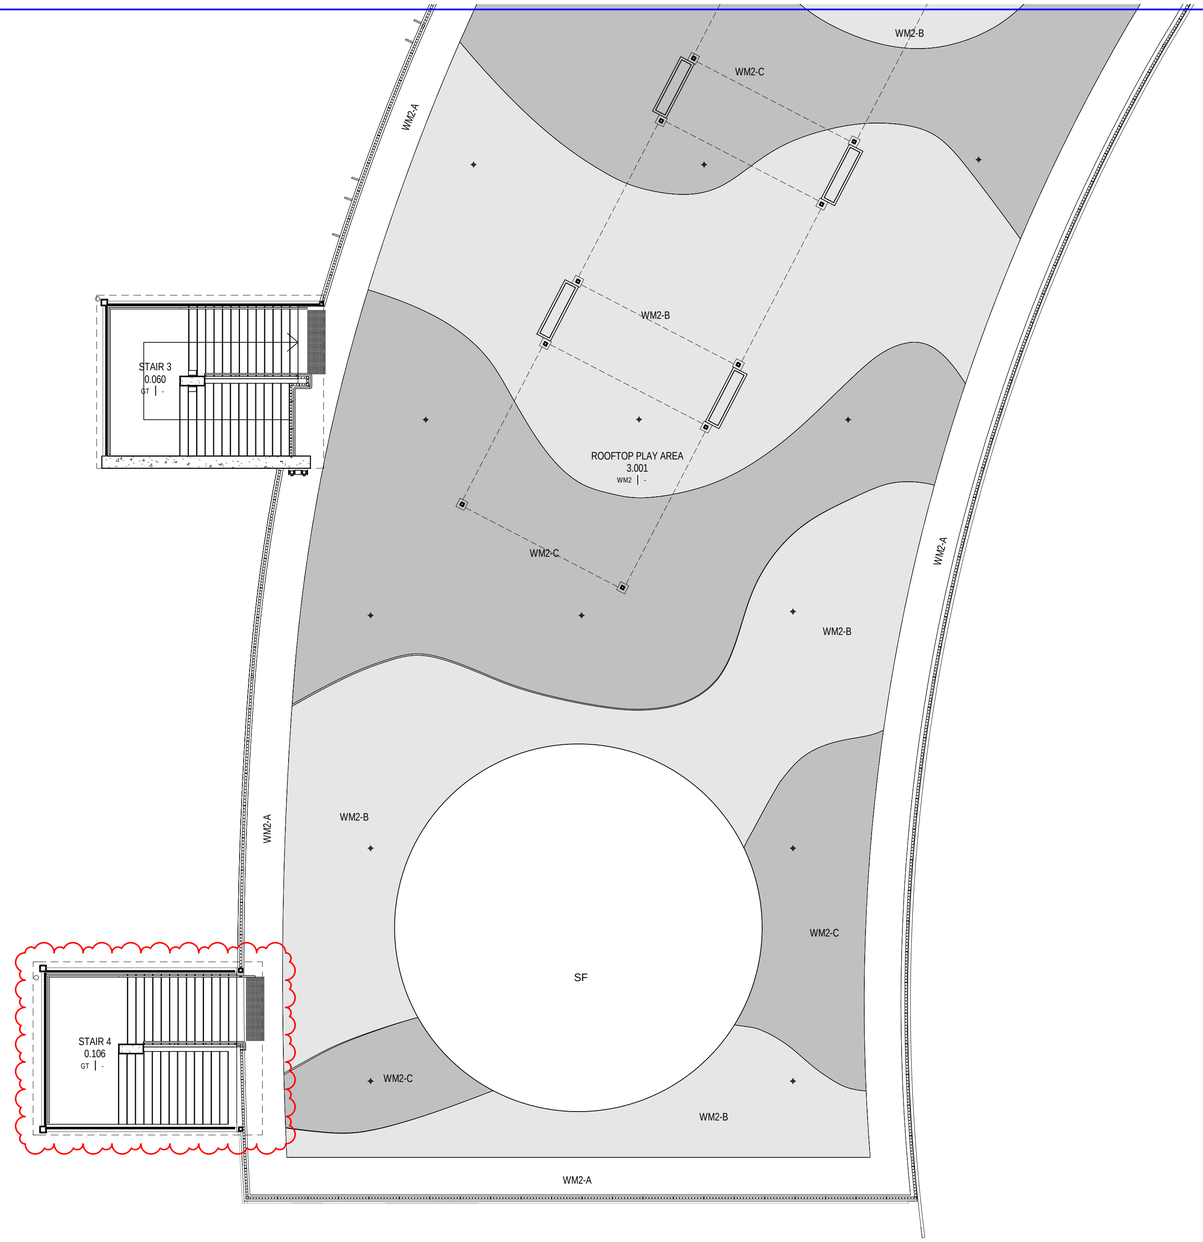

16/10/2019 3:33:58 PM


REISSUED FOR CONSTRUCTION

AMENDMENTS

REV	BY	DATE	DESCRIPTION
	MW	20.07.18	PROGRESS ISSUE
	MW	10.08.18	PROGRESS ISSUE
	MW	17.08.18	FOR REVIEW
A	MW	31.08.18	ISSUED FOR TENDER
B	MW	08.04.19	GENERAL UPDATE. ISSUED FOR REVIEW
C	MW	18.04.19	GATEWAY 4 REVIEW
01	RO	17.05.19	ISSUE FOR CONSTRUCTION
02	MW	16.10.19	ADD STAIR 04 & AMEND HOMEBASE. ISSUED FOR S4.55(1A)

LEGEND

KEY PLAN

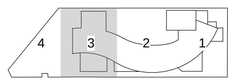

NSW GOVERNMENT Education

STRUCTURE, CIVIL & HYDRAULIC
WOOLACOTTS ENGINEERS
T: 02 8203 1500

MECH, ELECT, IT, COMMS & SEC.
JHA CONSULTING
T: 02 9437 1000

BCA
GROUP DLA
T: 02 8355 3160

LANDSCAPE
LORNA HARRISON P/L
T: 02 9555 1147

PERUMAL PEDAVOLI ARCHITECTS
T: 02 9291 0000
WEB: www.pp-a.com.au
Nominated Architect:
Vince Pedavoli NSW reg No.5045

STATUTORY PLANNER
DON FOX PLANNING P/L
T: 02 9473 4914

PERUMAL PEDAVOLI ARCHITECTS

PENSHURST PUBLIC SCHOOL
18 Arcadia Street, Penshurst

DRAWING NAME
FINISHES PLAN - LEVEL 3 - PART 3

CONTRACT NUMBER
SINSW-18-1257

PROJECT NORTH

0 1000 2000 3000 4000 5000 10000
SCALE 1 : 100 @ A1

DRAWN	CHECKED	VERIFIED	DATE
Author	Checker	Approver	16 OCTOBER 2019

DRAWING NUMBER

REVISION

PROJECT CODE	DISCIPLINE	PHASE	SERIES NUMBER	
3199	ARC	CD	01_433	02