

DARCY ROAD PUBLIC SCHOOL

SSDA

SHEET DRAWING SCHEDULE		
DRAWING SCHEDULE		Current Revision
DRG No.	SHEET NAME	
DRPS-UR-LA-00-00-000	COVER SHEET	L
DRPS-UR-LA-00-00-001	GENERAL LEGEND	K
DRPS-UR-LA-00-00-201	GENERAL ARRANGEMENT PLAN	L
DRPS-UR-LA-00-00-202	GENERAL ARRANGEMENT PLAN	L
DRPS-UR-LA-00-00-203	GENERAL ARRANGEMENT PLAN	L
DRPS-UR-LA-00-00-501	PLANTING PLAN	L
DRPS-UR-LA-00-00-502	PLANTING PLAN	K
DRPS-UR-LA-00-00-503	PLANTING PLAN	K


PLANTING SCHEDULE - ALL TREES					
PLANT CODE	BOTANIC NAME	COMMON NAME	CONTAINER SIZE	QTY	Phase Created
ACA imp	Acacia implexa	Hickory Wattle	45 Litre	9	New Construction
ANG cos	Angophora costata	Smooth-barked Apple	200 Litre	6	New Construction
ANG flo	Angophora floribunda	Rough Barked Apple	200 Litre	4	New Construction
EUC mol	Eucalyptus moluccana	Grey Box	200 Litre	20	New Construction
MEL in	Melaleuca inarifolia	Snow In Summer	200 Litre	11	New Construction
TRI lau	Tristania laurina	Water Gum	200 Litre	12	New Construction
ZEL gre	Zelkova serrata 'Green Vase'	Japanese Elm	200 Litre	13	New Construction
Grand total				75	

PLANTING SCHEDULE - SHRUBS AND GROUNDCOVERS				
PLANT CODE	BOTANIC NAME	COMMON NAME	CONTAINER SIZE	QTY
ACM smi	Acmena smithii	Common Lilly Pilly	45L	20
BRA bor	Brassica oleracea botrytis	Cauliflower	100mm	22
BRA cap	Brassica oleracea capitata	Red Cabbage	100mm	23
CAR gla	Carpobrotus glaucescens	Pig Face	150mm	53
CAR inv	Carex inversa	Knob Sedge	140mm	49
DIA cae	Dianella caerulea	Paroo Lily	140mm	183
DIA lon	Dianella longifolia	Blueberry Lily	140mm	469
DIC rep	Dichondra repens	Kidney Weed	150mm	258
DOD vis	Dodonaea viscosa	Broadleaf Hopbush	200mm	82
DOR exc	Dorstenia excelsa	Gymea Lily	45L	19
FRA ana	Fragaria x ananassa	Strawberry	100mm	18
HAR vio	Hardenbergia violacea	Native Lilac	150mm	35
HYP mue	Hypolepis muelleri	Ground Fern	150mm	76
IMP cyl	Imperata cylindrica	Blady Grass	150mm	881
JUN usi	Juncus ustulatus	Common Rush	150mm	832
LOM fi	Lomandra linearifolia	Mat Rush	140mm	200
LOM lon	Lomandra longifolia	Basket grass	140mm	908
LYC esc	Lycopersicon esculentum	Cherry Tomato	150mm	24
MIC lan	Microseris lanceolata	Murnong	150mm	16
ORI vul	Origanum vulgare	Oregano	150mm	17
OXA exi	Oxalis exilis	Yellow Sorrel	150mm	17
PLS sat	Pisum sativum	Garden Pea	150mm	21
PLE par	Plectranthus parviflorus	Spunkflower	150mm	67
POA lab	Poa labillardieri	Common Tussock Grass	140mm	169
PRA pur	Pratia purpurascens	Whiteroot	150mm	249
RUB ida	Rubus idaeus	Thornless Raspberry	150mm	12
THE aus	Themeda australis	Kangaroo Grass	150mm	726
VIO hed	Viola Hederacea	Native Violet	150mm	333
Grand total				5779

Below are Landscape amendments from SSDA to DD.
Refer to SSDA-DD changes report & Landscape drawings for more details:


- L1. Existing ramp and stairs removed. Replacement trees proposed.
- L2. Northern Bleachers added in place of retaining wall
- L3. Gate 4 relocated to be adjacent to Building C
- L4. Gate 6 relocated to align with shared accessible pathway.
- L5. Gate 9 moved closer to building B on a footpath
- L6. Fencing type changes from yellow Corromesh to EFSG compliant Black Palisade
- L7. Walkway and roof linking COLA and Building B width reduced.
- L8. Western Flood wall pit
- L9. North of Block B Ramp and garden retaining wall amended
- L10. Bike parking amended
- L11. Library Plaza tree alignment amended. Number of trees retained.
- L12. Hatch added to the south decking east to Building A
- L13. Stairs added at entry from Building A to west gathering space. Bleacher length reduced on both sides of the stairs.
- L14. Planted swale and lawn extended to retain existing levels around tree T17-T19. Short bleacher added to retain existing level under T17.
- L15. Retaining wall extended around south of the lawn west to Building A to retain existing levels under tree T17-T19.
- L16. Seats removed
- L17. New connecting with Country / Water Country element proposed with dry creek bed.
- L18. Stairs and bleachers moved to east slightly to avoid the existing OSD tank.
- L19. Feature path realigned with the entry door at the north of Building A.
- L20. Flag poles x 3 added to the entry lawn.
- L21. Building C eastern walkway width reduced.
- L22. Relocation of stairs.

KEY PLAN 1:500 @A1

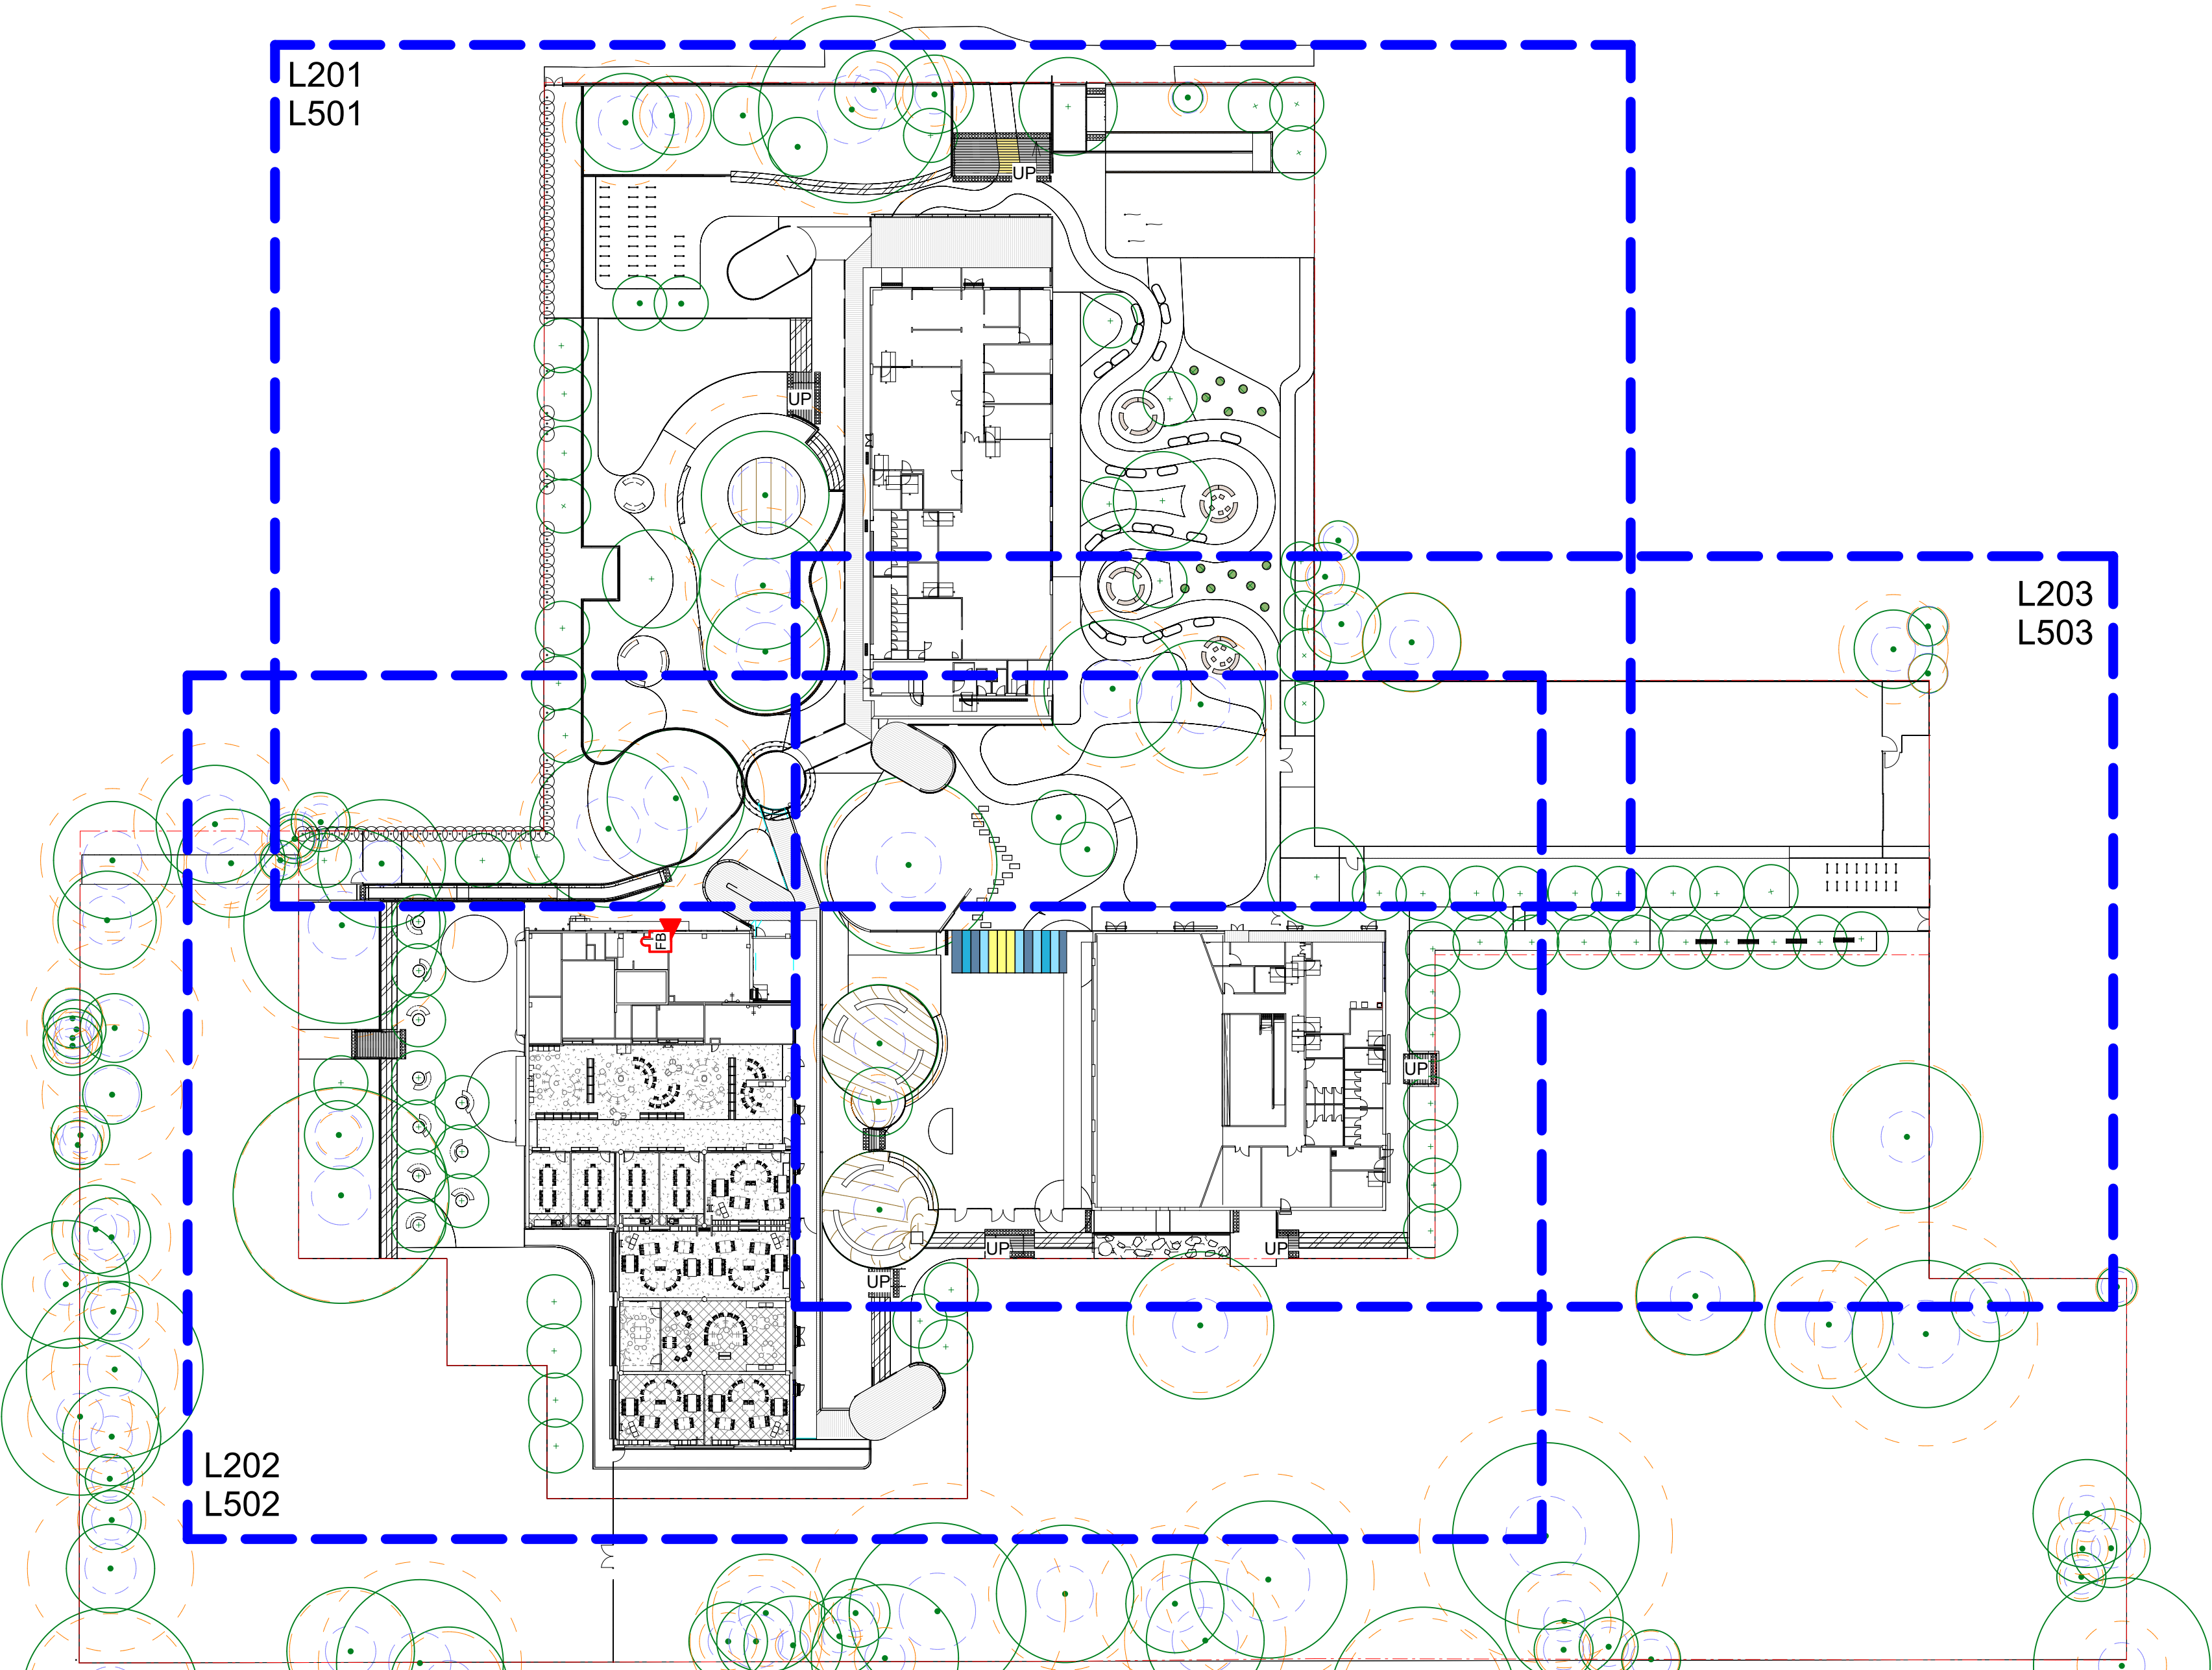

PLT DATE: 23/10/2024 4:37:57 PM

PATH: AutodesK Doss\Darcy Road PS [P 182822]DRPS-URB-ZZ-M3L-001.rvt

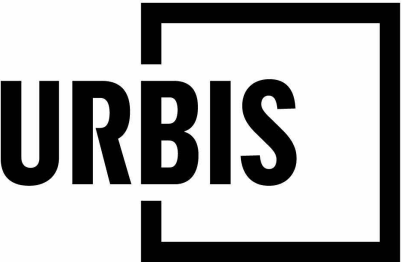

PROJECT
DARCY ROAD PUBLIC SCHOOL
SSDA

<<< CHANGE THE ADDRESS IN THE TITLEBLOCK TYPE PROPERTIES >>>

KEY PLAN

L	REVISED SSDA ISSUE
K	REVISED SSDA ISSUE
J	REVISED SSDA ISSUE
I	REVISED SSDA ISSUE
H	REVISED SSDA ISSUE
G	REVISED SSDA ISSUE
F	REVISED SSDA ISSUE
E	SSDA ISSUE
D	SSDA ISSUE
C	SSDA ISSUE
B	SSDA ISSUE
A	DRAFT SSDA ISSUE
REV	DESCRIPTION

SG	YV	21/08/2024
YV	YV	10/05/2024
SG	YV	08/04/2024
SG	MK	04/04/2024
RF	MK	27/03/2024
YV	MK	13/09/2023
YV	MK	22/08/2023
YV	MK	12/04/2023
YV	MK	20/02/2023
YV	MK	16/01/2023
YV	MK	20/12/2022
YV	MK	08/12/2022
DWN	CHK	DATE

DISCLAIMER
Copyright by Urbis Pty Ltd. This drawing or parts thereof may not be reproduced for any purpose or used for another project without the consent of Urbis other than reproduction for the purposes of actual ordering, supply, installation or construction. This drawing must be read in conjunction with all relevant contracts, schedules, specifications, drawings and any other issued written instructions. Do not scale from drawings. Written figured dimensions take preference to scaled dimension and must be verified on site before proceeding with any work. All discrepancies must be referred to the superintendent for a written decision prior to ordering, supply or installation. Urbis must be notified in writing of any discrepancies.

PROJECT DIRECTOR:

CLIENT
SCHOOL INFRASTRUCTURE
NSW

DRAWING TITLE
COVER SHEET

ISSUE
SSDA
SCALE
1 : 500 @A1


DRAWING NO.
DRPS-UR-LA-00-00-000 L

PROJECT NO.
P0037542

NORTH





REVISION

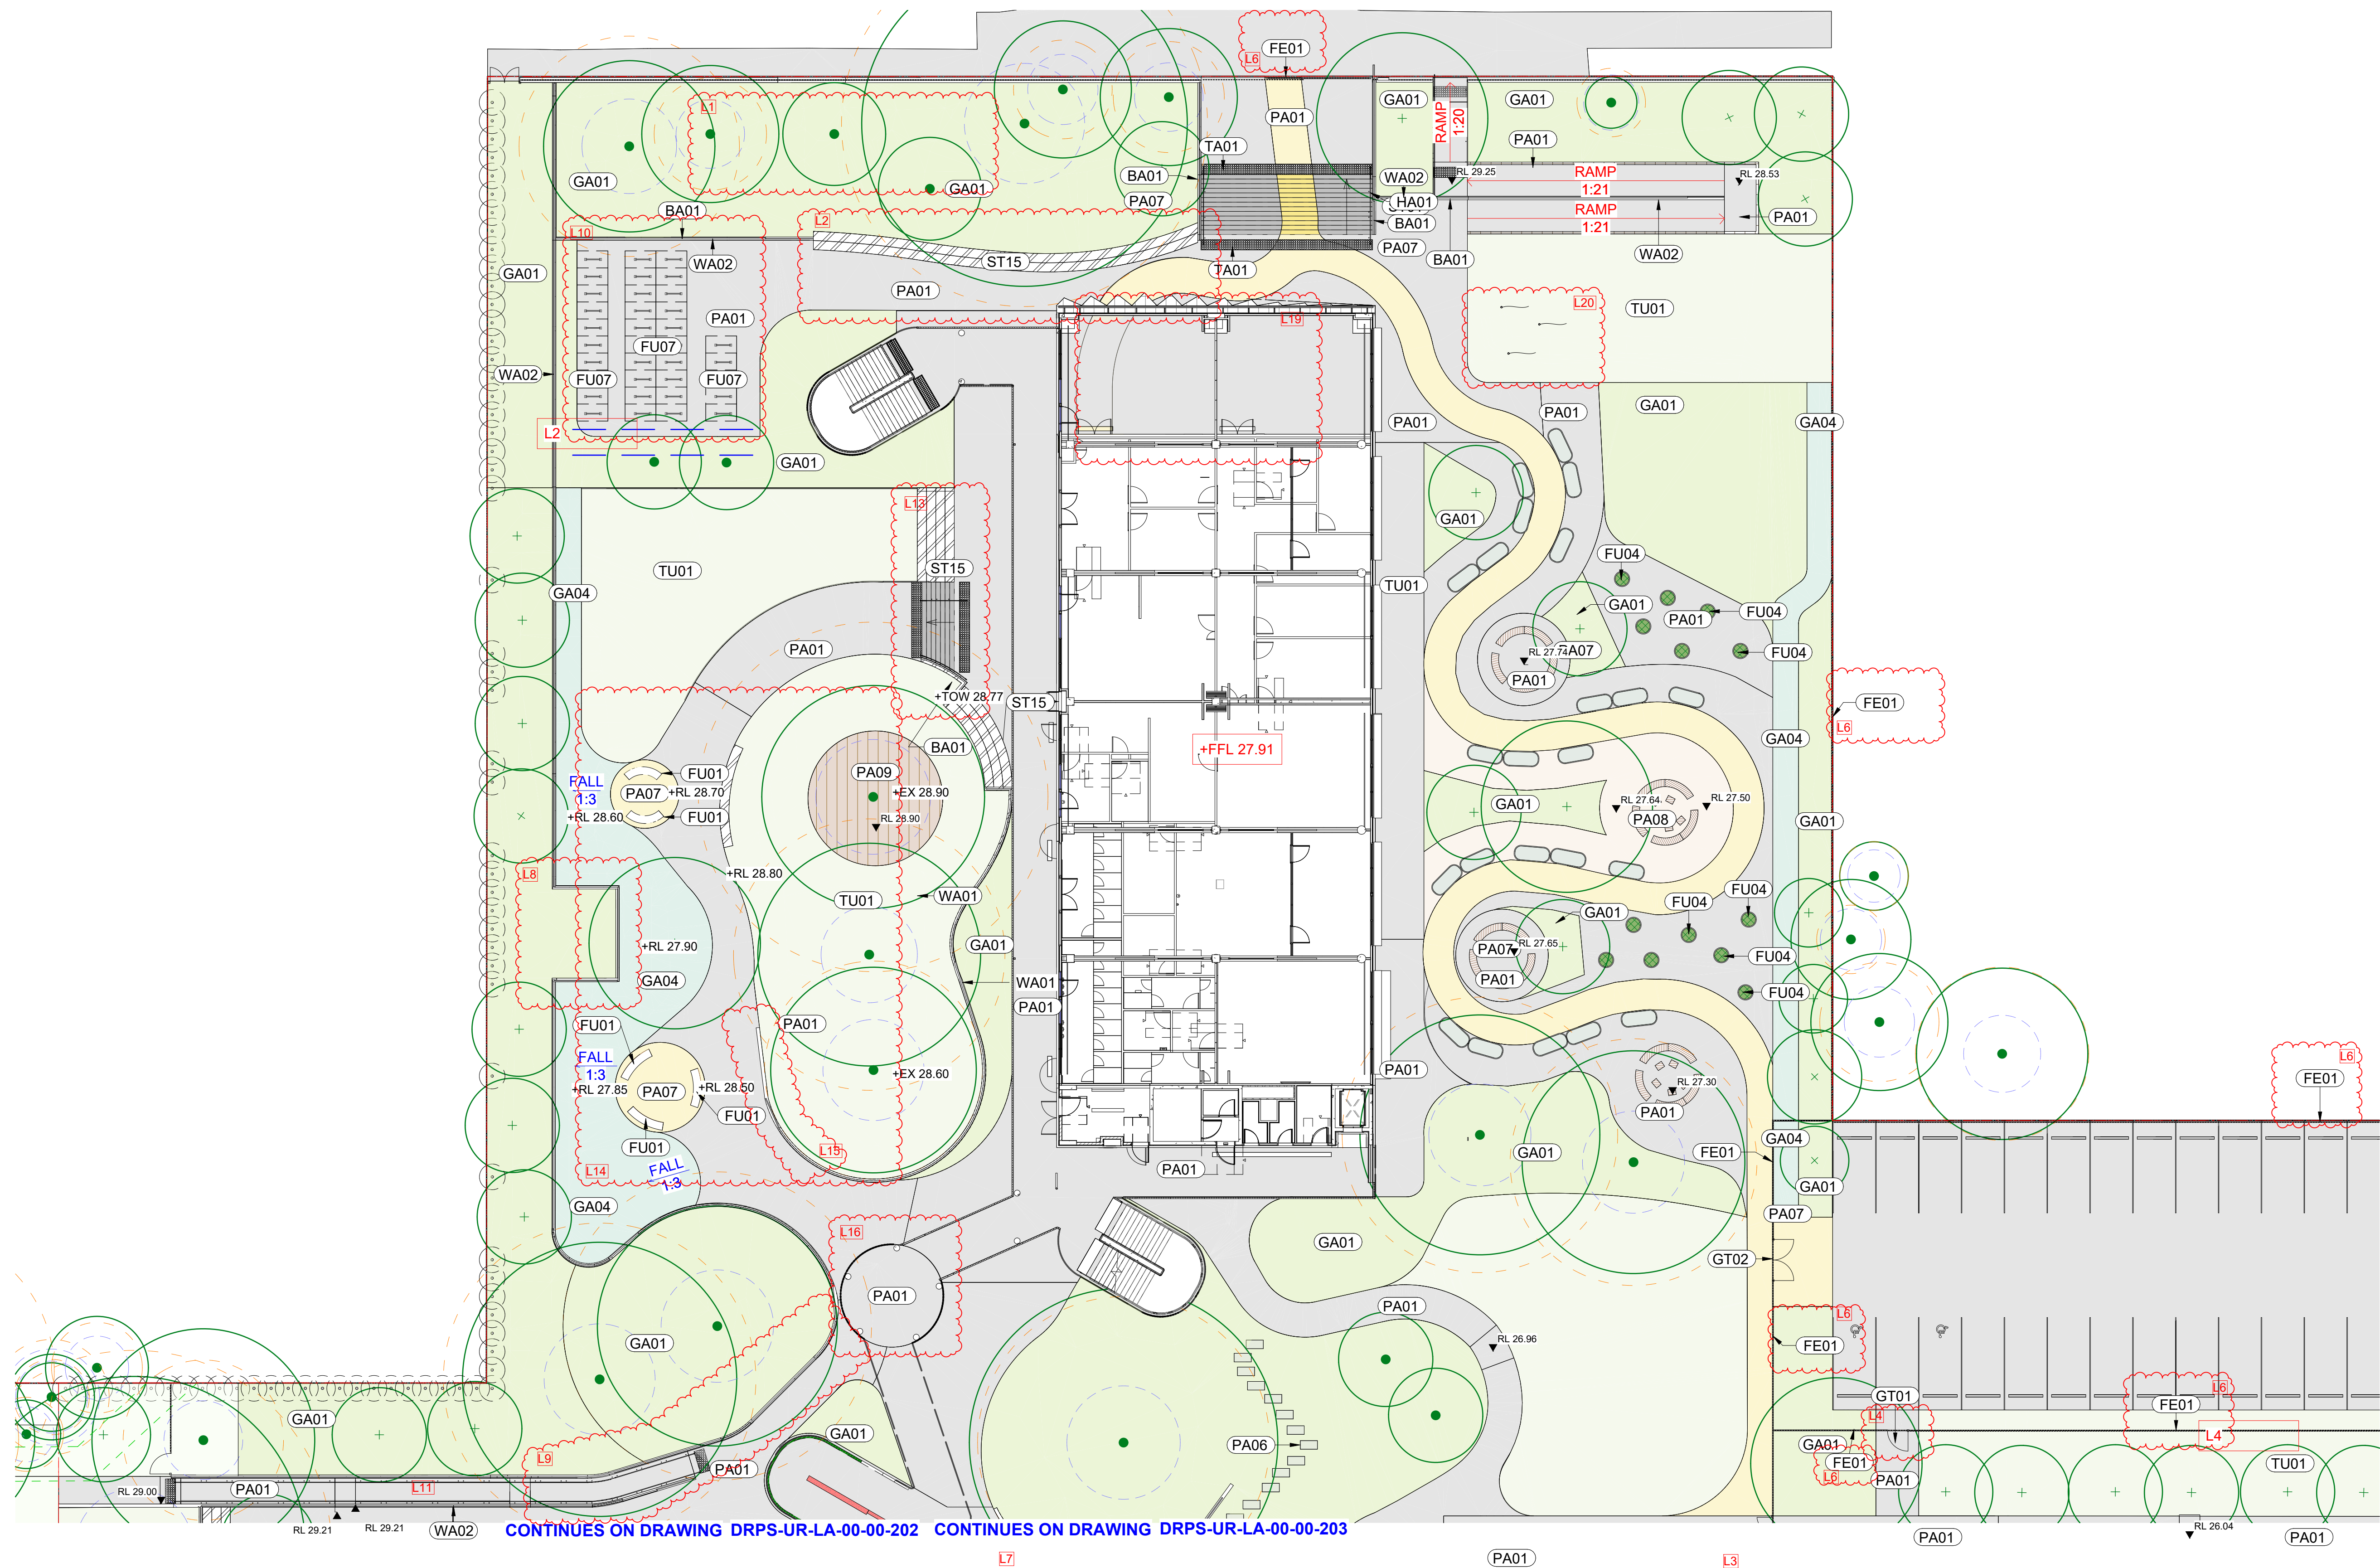

PLOT DATE: 23/10/2024 4:38:24 PM

PATH: Autocad Docs/Darcy Road PS [P 180502]DRPS-UR-LA-ZZ-MSL-001.rvt

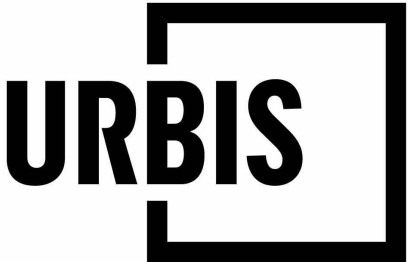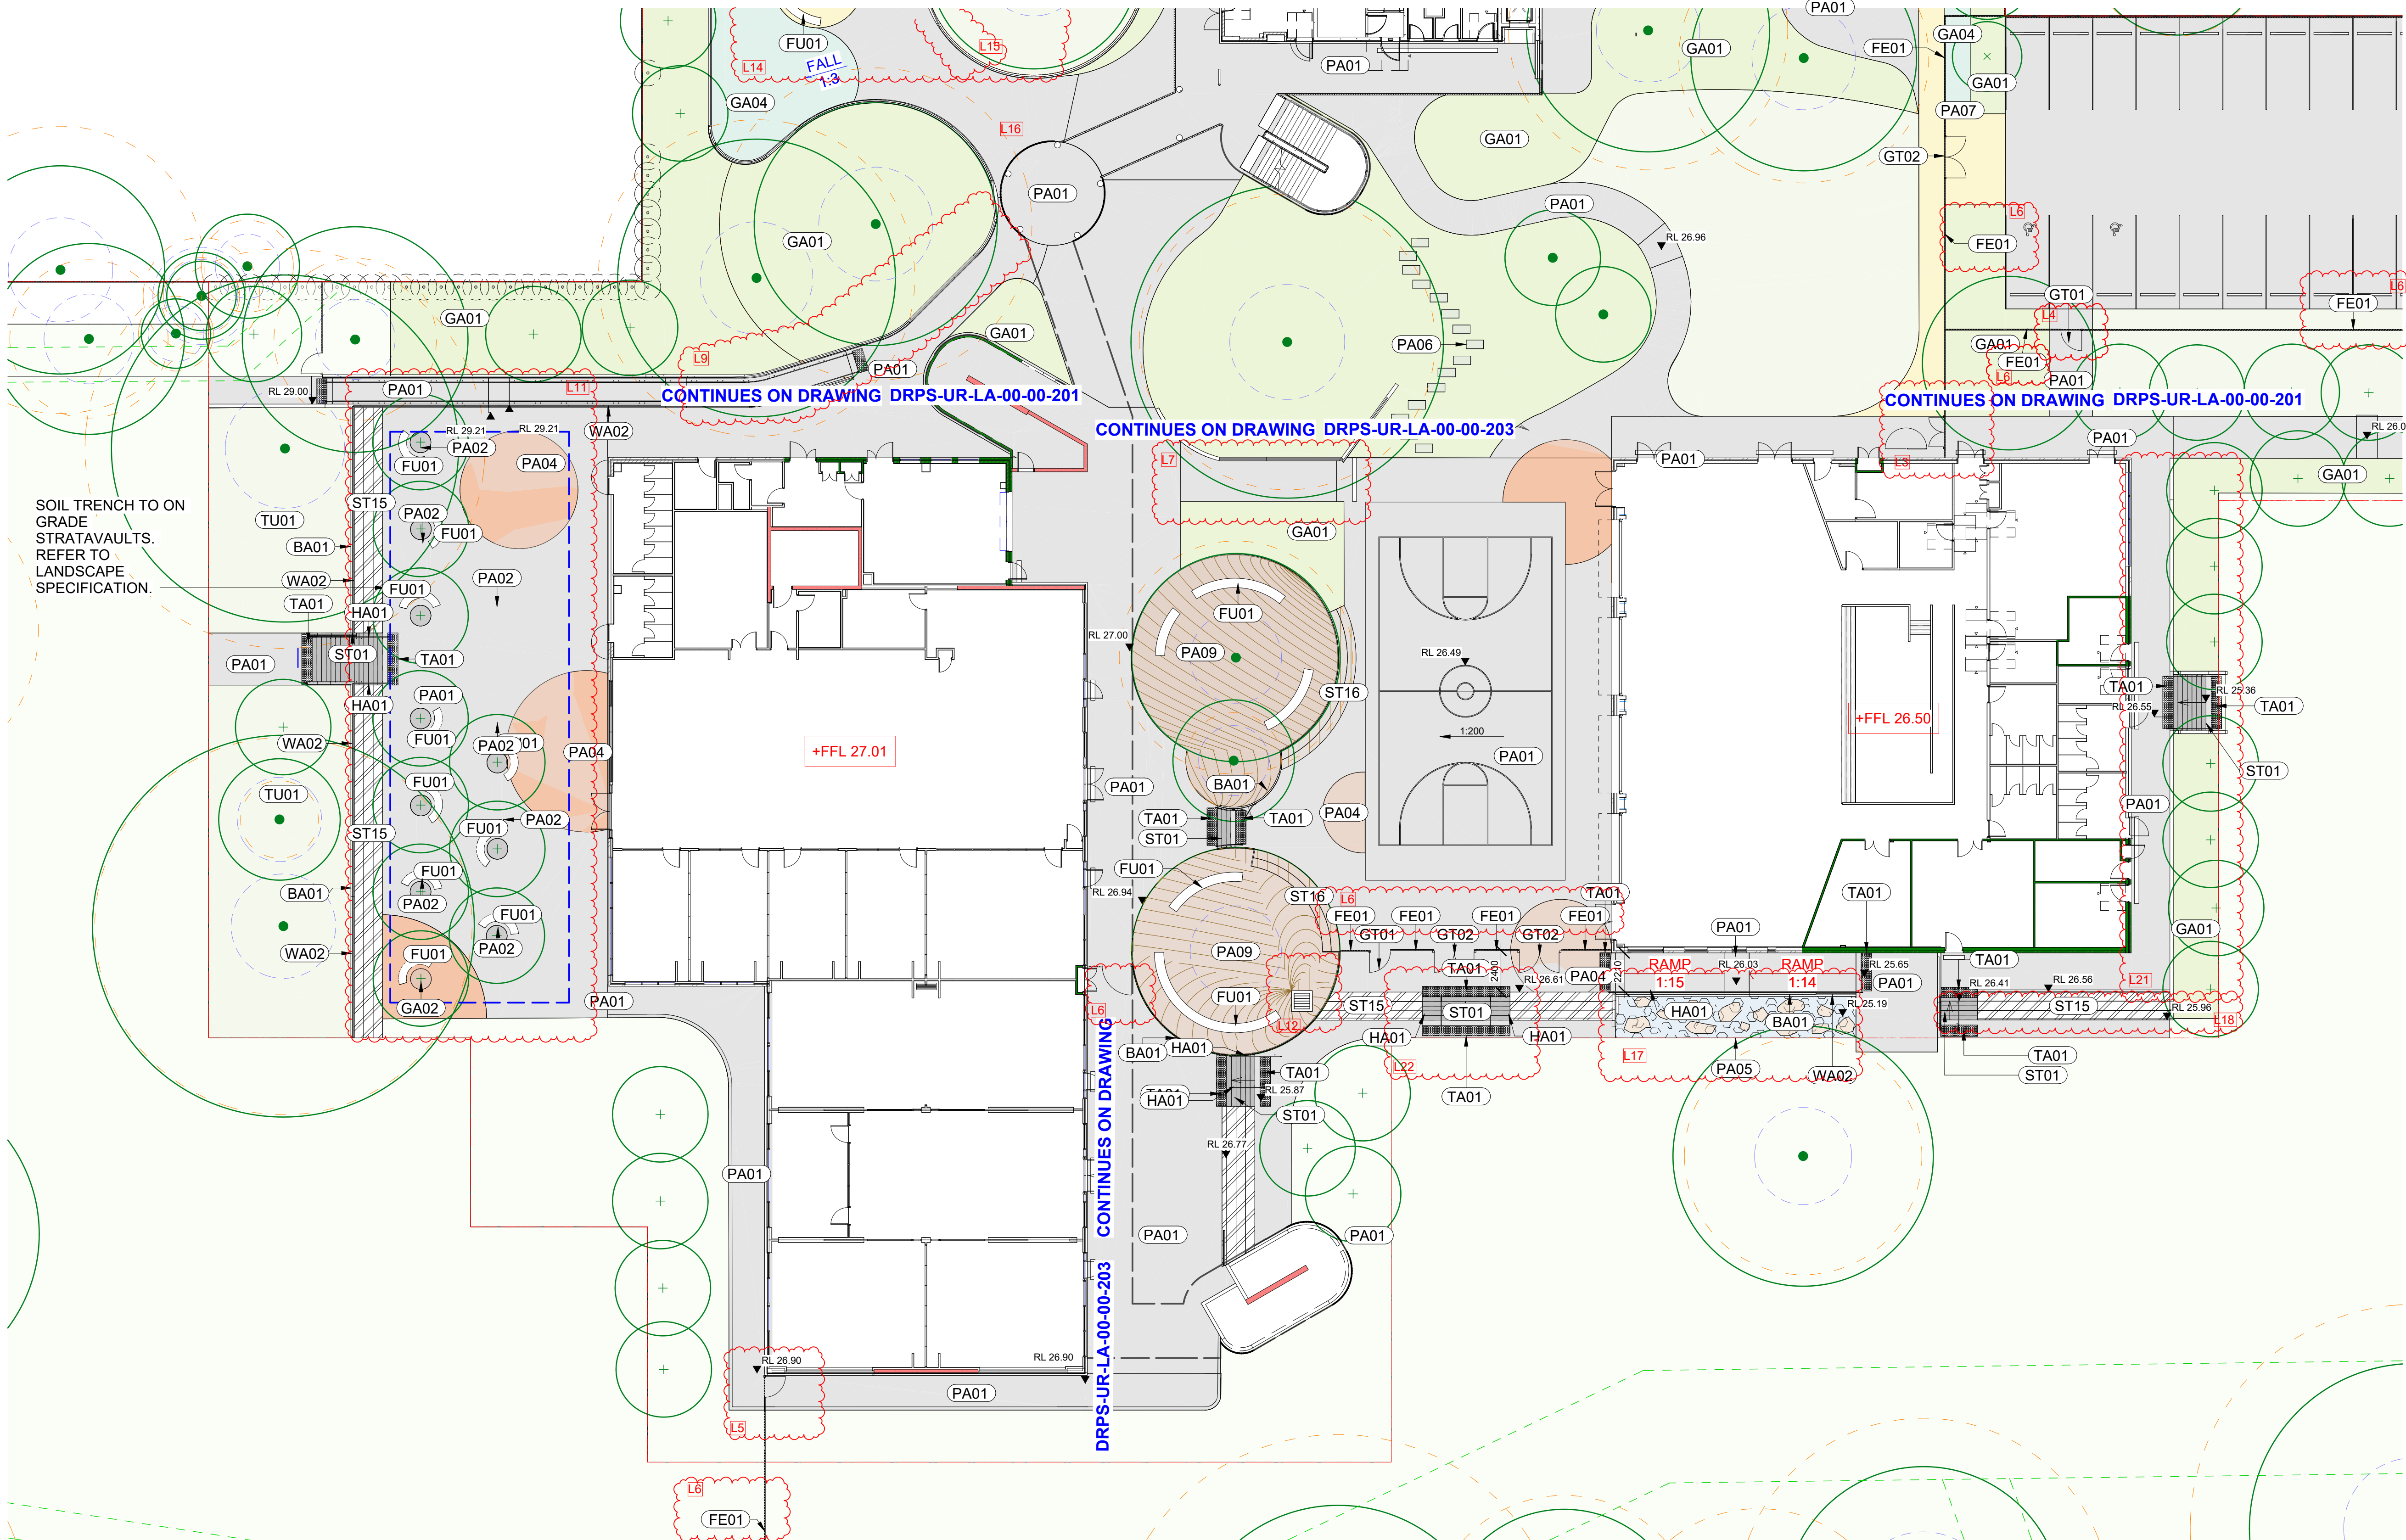

PROJECT
DARCY ROAD PUBLIC SCHOOL
SSDA

Level 8, Angel Place, 123 Pitt Street | Sydney NSW 2000 Australia | +61 2 8233 9900 | URBIS Ltd | ABN 50 105 256 228

KEY PLAN

L	REVISED SSDA ISSUE
K	REVISED SSDA ISSUE
J	REVISED SSDA ISSUE
I	REVISED SSDA ISSUE
H	REVISED SSDA ISSUE
G	REVISED SSDA ISSUE
F	REVISED SSDA ISSUE
E	SSDA ISSUE
D	SSDA ISSUE
C	SSDA ISSUE
B	SSDA ISSUE
A	DRAFT SSDA ISSUE
REV	DESCRIPTION

SG	YV	21/08/2024
SG	YV	10/05/2024
SG	YV	08/04/2024
SG	MK	04/04/2024
RF	MK	27/03/2024
YV	MK	13/09/2023
YV	MK	22/08/2023
YV	MK	12/04/2023
YV	MK	29/02/2023
YV	MK	16/01/2023
YV	MK	20/12/2022
YV	MK	08/12/2022
DWN	CHK	DATE


DISCLAIMER
Copyright by URBIS Pty Ltd. This drawing or parts thereof may not be reproduced for any purpose or used for another project without the consent of URBIS other than reproduction for the purposes of actual ordering, supply, installation or construction. This drawing must be read in conjunction with all relevant contracts, schedules, specifications, drawings and any other issued written instructions. Do not scale from drawings. Written figured dimensions take preference to scaled dimension and must be verified on site before proceeding with any work. All discrepancies must be referred to the superintendent for a written decision prior to ordering, supply or installation. URBIS must be notified in writing of any discrepancies.

PROJECT DIRECTOR: MK

CLIENT
**SCHOOL INFRASTRUCTURE
NSW**

DRAWING TITLE
**GENERAL ARRANGEMENT
PLAN**

ISSUE	SSDA	PROJECT NO.	P0037542
SCALE	1 : 200 @A1	NORTH	
1:200 @A1	1:400 @A3	REVISION	
2	4	6	8
10m			
DRAWING NO.	DRPS-UR-LA-00-00-202 L		

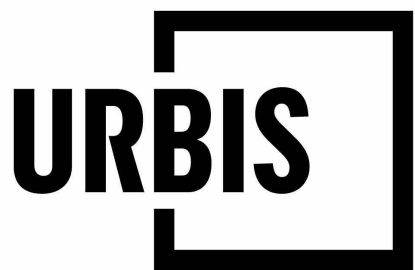

Level 8, Angel Place, 123 Pitt Street | Sydney NSW 2000 Australia | +61 2 8233 9900 | URBIS Ltd | ABN 50 105 256 228

L	REVISED SSDA ISSUE
K	REVISED SSDA ISSUE
J	REVISED SSDA ISSUE
I	REVISED SSDA ISSUE
H	REVISED SSDA ISSUE
G	REVISED SSDA ISSUE
F	REVISED SSDA ISSUE
E	SSDA ISSUE
D	SSDA ISSUE
C	SSDA ISSUE
B	SSDA ISSUE
A	DRAFT SSDA ISSUE
REV	DESCRIPTION

SG	YV	21/08/2024
SG	YV	10/05/2024
SG	YV	08/04/2024
SG	MK	04/04/2024
RF	MK	27/03/2024
YV	MK	13/09/2023
YV	MK	22/08/2023
YV	MK	12/04/2023
YV	MK	20/02/2023
YV	MK	16/01/2023
YV	MK	20/12/2022
YV	MK	08/12/2022
DWN	CHK	DATE



PROJECT DIRECTOR: MK

PROJECT NO.
0037542

NORTH



REVISION

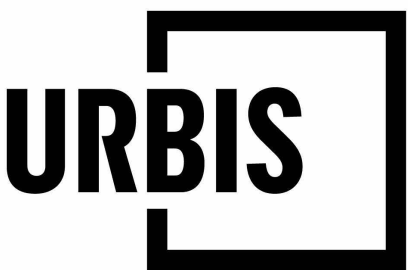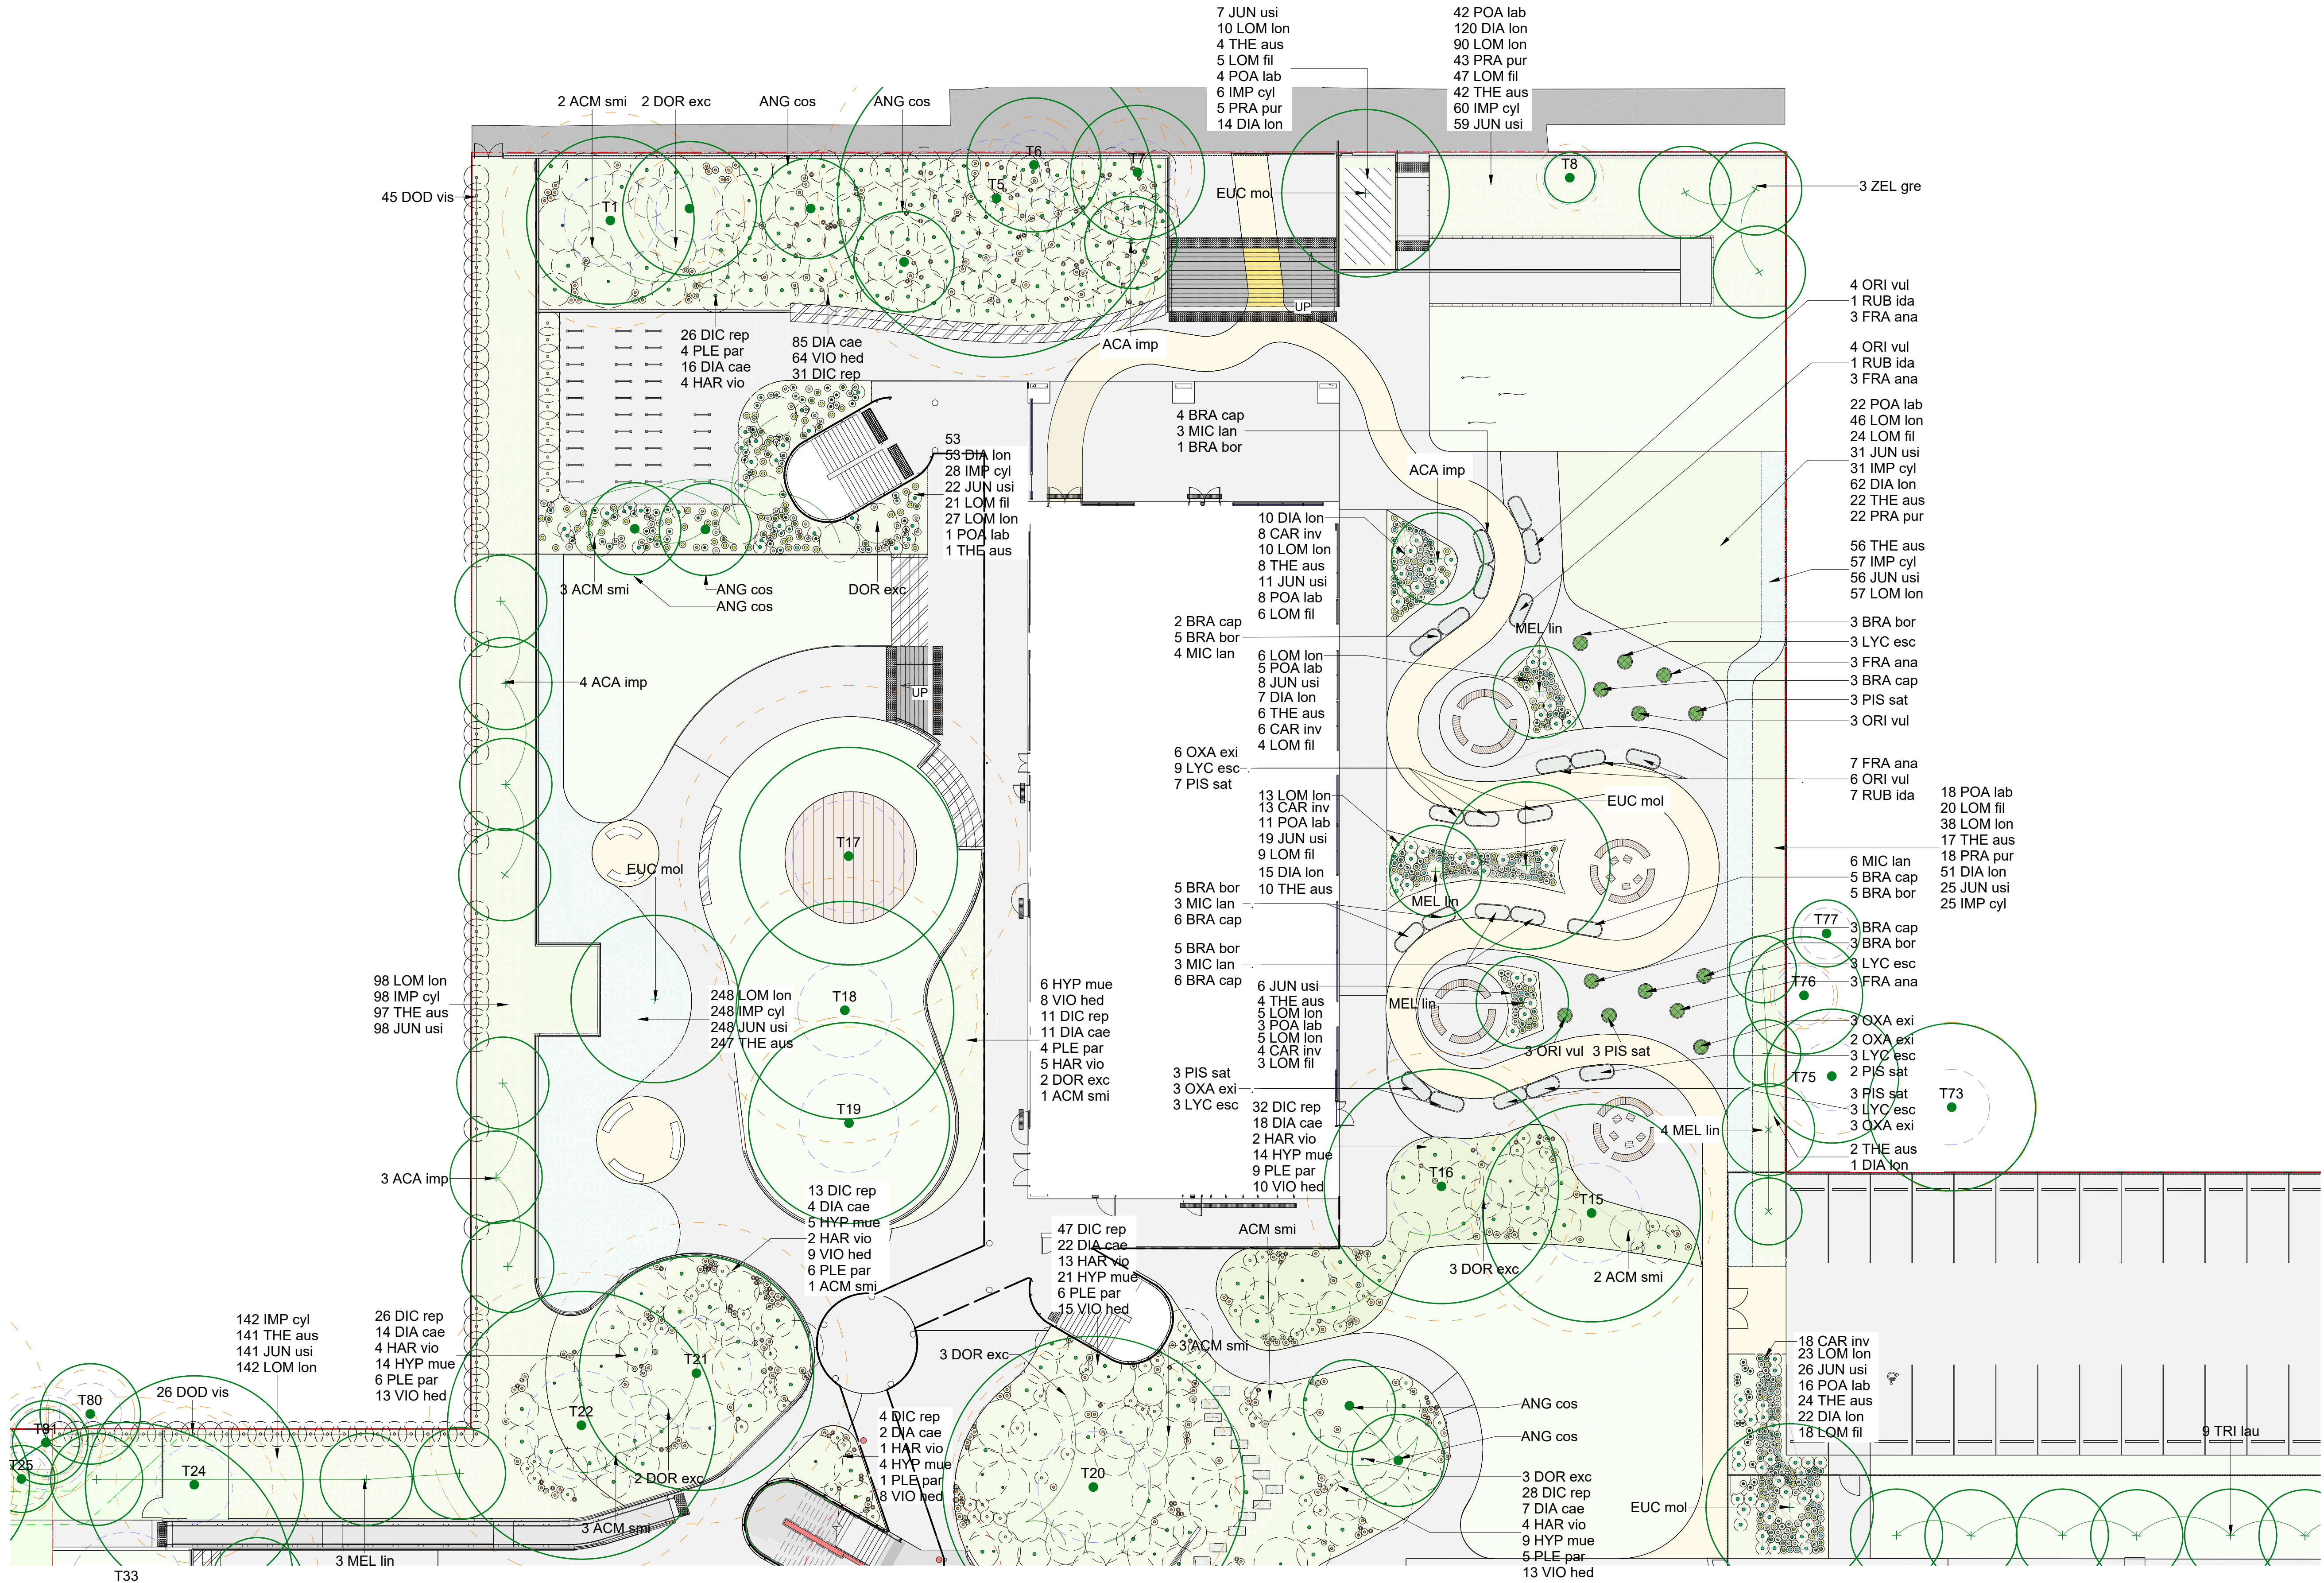

PROJECT
DARCY ROAD PUBLIC SCHOOL
SSDA

Level 8, Angel Place, 123 Pitt Street | Sydney NSW 2000 Australia | +61 2 8233 9900 | URBIS Ltd | ABN 50 105 256 228

KEY PLAN

REV	DESCRIPTION
L	REVISED SSDA ISSUE
K	REVISED SSDA ISSUE
J	REVISED SSDA ISSUE
I	REVISED SSDA ISSUE
H	REVISED SSDA ISSUE
G	REVISED SSDA ISSUE
F	REVISED SSDA ISSUE
E	SSDA ISSUE
D	SSDA ISSUE
C	SSDA ISSUE
B	SSDA ISSUE
A	DRAFT SSDA ISSUE

DWN	CHK	DATE
SG	YV	21/08/2024
SG	YV	10/05/2024
SG	YV	08/04/2024
SG	MK	04/04/2024
RF	MK	27/03/2024
YV	MK	13/09/2023
YV	MK	22/08/2023
YV	MK	12/04/2023
YV	MK	20/02/2023
YV	MK	16/01/2023
YV	MK	20/12/2022
YV	MK	08/12/2022

DISCLAIMER
Copyright by URBIS Pty Ltd. This drawing or parts thereof may not be reproduced for any purpose or used for another project without the consent of URBIS other than reproduction for the purposes of actual ordering, supply, installation or construction. This drawing must be read in conjunction with all relevant contracts, schedules, specifications, drawings and any other issued written instructions. Do not scale from drawings. Written figured dimensions take preference to scaled dimension and must be verified on site before proceeding with any work. All discrepancies must be referred to the superintendent for a written decision prior to ordering, supply or installation. URBIS must be notified in writing of any discrepancies.

PROJECT DIRECTOR: MK

CLIENT
SCHOOL INFRASTRUCTURE NSW

DRAWING TITLE
PLANTING PLAN

ISSUE
FOR CONSTRUCTION

SCALE
1 : 200 @A1

DRAWING NO.
DRPS-UR-LA-00-00-501 L


PROJECT NO.
P0037542

NORTH


REVISION

PLOT DATE: 23/10/2024 4:40:14 PM

PATH: AutodesK Doss\Darcy Road PS [P 180502]DRPS-URB-ZZ-MSL-001.rvt

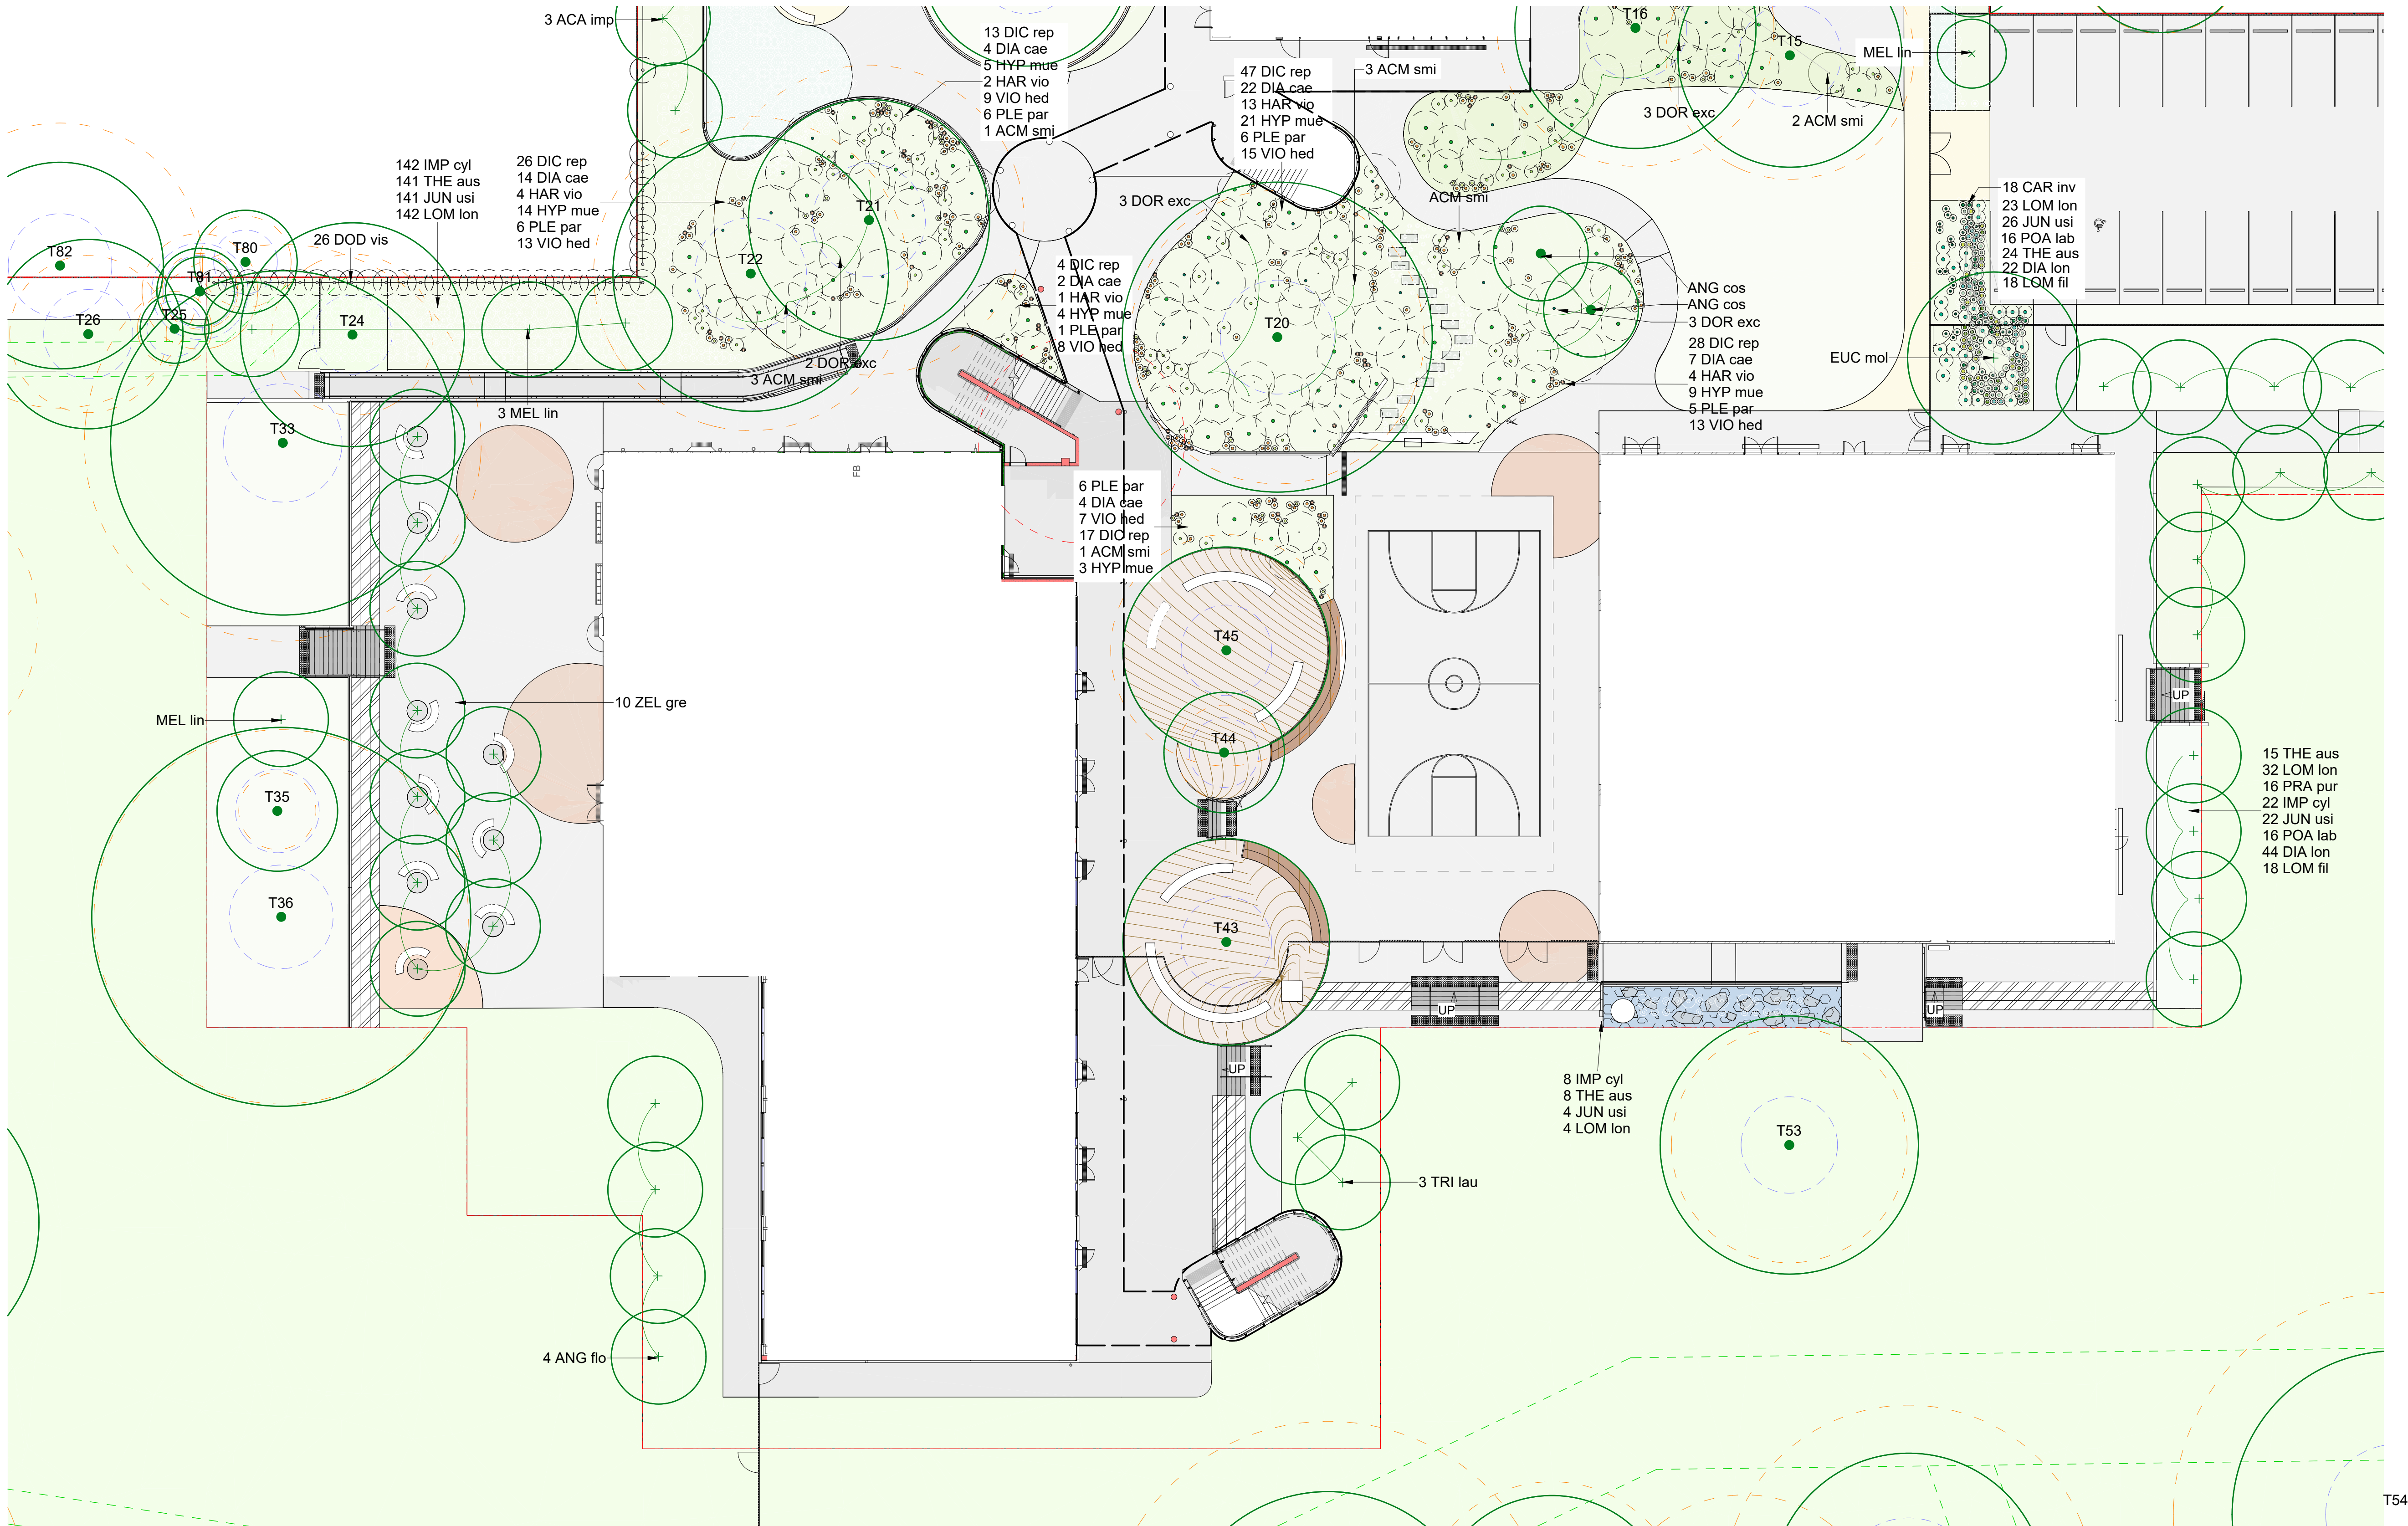

T54

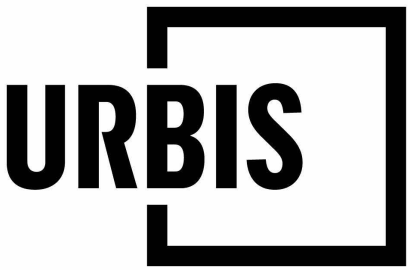

PROJECT
DARCY ROAD PUBLIC SCHOOL
SSDA

Level 8, Angel Place, 123 Pitt Street | Sydney NSW 2000 Australia | +61 2 8233 9900 | URBIS Ltd | ABN 50 105 256 228

KEY PLAN

K	REVISED SSDA ISSUE
J	REVISED SSDA ISSUE
I	REVISED SSDA ISSUE
H	REVISED SSDA ISSUE
G	REVISED SSDA ISSUE
F	REVISED SSDA ISSUE
E	SSDA ISSUE
D	SSDA ISSUE
C	SSDA ISSUE
B	SSDA ISSUE
A	DRAFT SSDA ISSUE
REV	DESCRIPTION

SG	YV	10/05/2024
SG	YV	08/04/2024
SG	MK	04/04/2024
RF	MK	27/03/2024
YV	MK	13/09/2023
YV	MK	22/08/2023
YV	MK	12/04/2023
YV	MK	20/02/2023
YV	MK	16/01/2023
YV	MK	20/12/2022
YV	MK	08/12/2022
DWN	CHK	DATE

DISCLAIMER
Copyright by URBIS Pty Ltd. This drawing or parts thereof may not be reproduced for any purpose or used for another project without the consent of URBIS other than reproduction for the purposes of actual ordering, supply, installation or construction. This drawing must be read in conjunction with all relevant contracts, schedules, specifications, drawings and any other issued written instructions. Do not scale from drawings. Written figured dimensions take preference to scaled dimension and must be verified on site before proceeding with any work. All discrepancies must be referred to the superintendent for a written decision prior to ordering, supply or installation. URBIS must be notified in writing of any discrepancies.

PROJECT DIRECTOR: MK

CLIENT
SCHOOL INFRASTRUCTURE
NSW

DRAWING TITLE
PLANTING PLAN

ISSUE
FOR COORDINATION

SCALE
1 : 200 @A1

1:200 @A1 1:400 @A3
2 4 6 8 10m

DRAWING NO.

DRPS-UR-LA-00-00-502K

PROJECT NO.
P0037542


NORTH



REVISION

PLOT DATE: 10/05/2024 3:44:31 PM

PATH: AutodesK Dws\Darcy Road PS [P 183502]DRPS-UR-LA-00-001.rvt

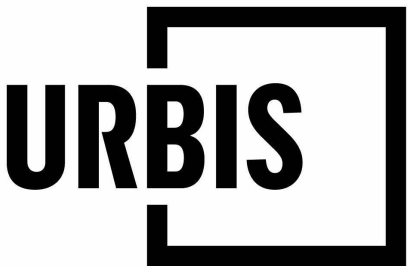

PROJECT
DARCY ROAD PUBLIC SCHOOL
SSDA

98A Darcy Road, Wentworthville

Level 8, Angel Place, 123 Pitt Street | Sydney NSW 2000 Australia | +61 2 8233 9900 | URBIS Pty Ltd | ABN 50 105 256 228

KEY PLAN

K	REVISED SSDA ISSUE
J	REVISED SSDA ISSUE
I	REVISED SSDA ISSUE
H	REVISED SSDA ISSUE
G	REVISED SSDA ISSUE
F	REVISED SSDA ISSUE
E	SSDA ISSUE
D	SSDA ISSUE
C	SSDA ISSUE
B	SSDA ISSUE
A	DRAFT SSDA ISSUE
REV	DESCRIPTION

SG	YV	10/05/2024
SG	YV	08/04/2024
SG	MK	04/04/2024
RF	MK	27/03/2024
YV	MK	13/09/2023
YV	MK	22/08/2023
YV	MK	12/04/2023
YV	MK	20/02/2023
YV	MK	16/01/2023
YV	MK	20/12/2022
YV	MK	08/12/2022
DWN	CHK	DATE

DISCLAIMER
Copyright by Urbis Pty Ltd. This drawing or parts thereof may not be reproduced for any purpose or used for another project without the consent of Urbis other than reproduction for the purposes of actual ordering, supply, installation or construction. This drawing must be read in conjunction with all relevant contracts, schedules, specifications, drawings and any other issued written instructions. Do not scale from drawings. Written figured dimensions take preference to scaled dimension and must be verified on site before proceeding with any work. All discrepancies must be referred to the superintendent for a written decision prior to ordering, supply or installation. Urbis must be notified in writing of any discrepancies.

CLIENT
SCHOOL INFRASTRUCTURE NSW

NSW
Education
School Infrastructure

DRAWING TITLE
PLANTING PLAN

PROJECT DIRECTOR:

ISSUE
SSDA
SCALE
1 : 200 @A1

DRAWING NO.
DRPS-UR-LA-00-00-503

PROJECT NO.
P0037542
NORTH
REVISION
K